


All Dimensions & Levels to be checked and verified by the contractor prior to works commencing. Do not scale this drawing

Any errors to be reported to the Contract Administrator immediately

The copyright of this drawing and design is vested in theArchitectural Design Services company and mustnot be copied or reproduced without written consent

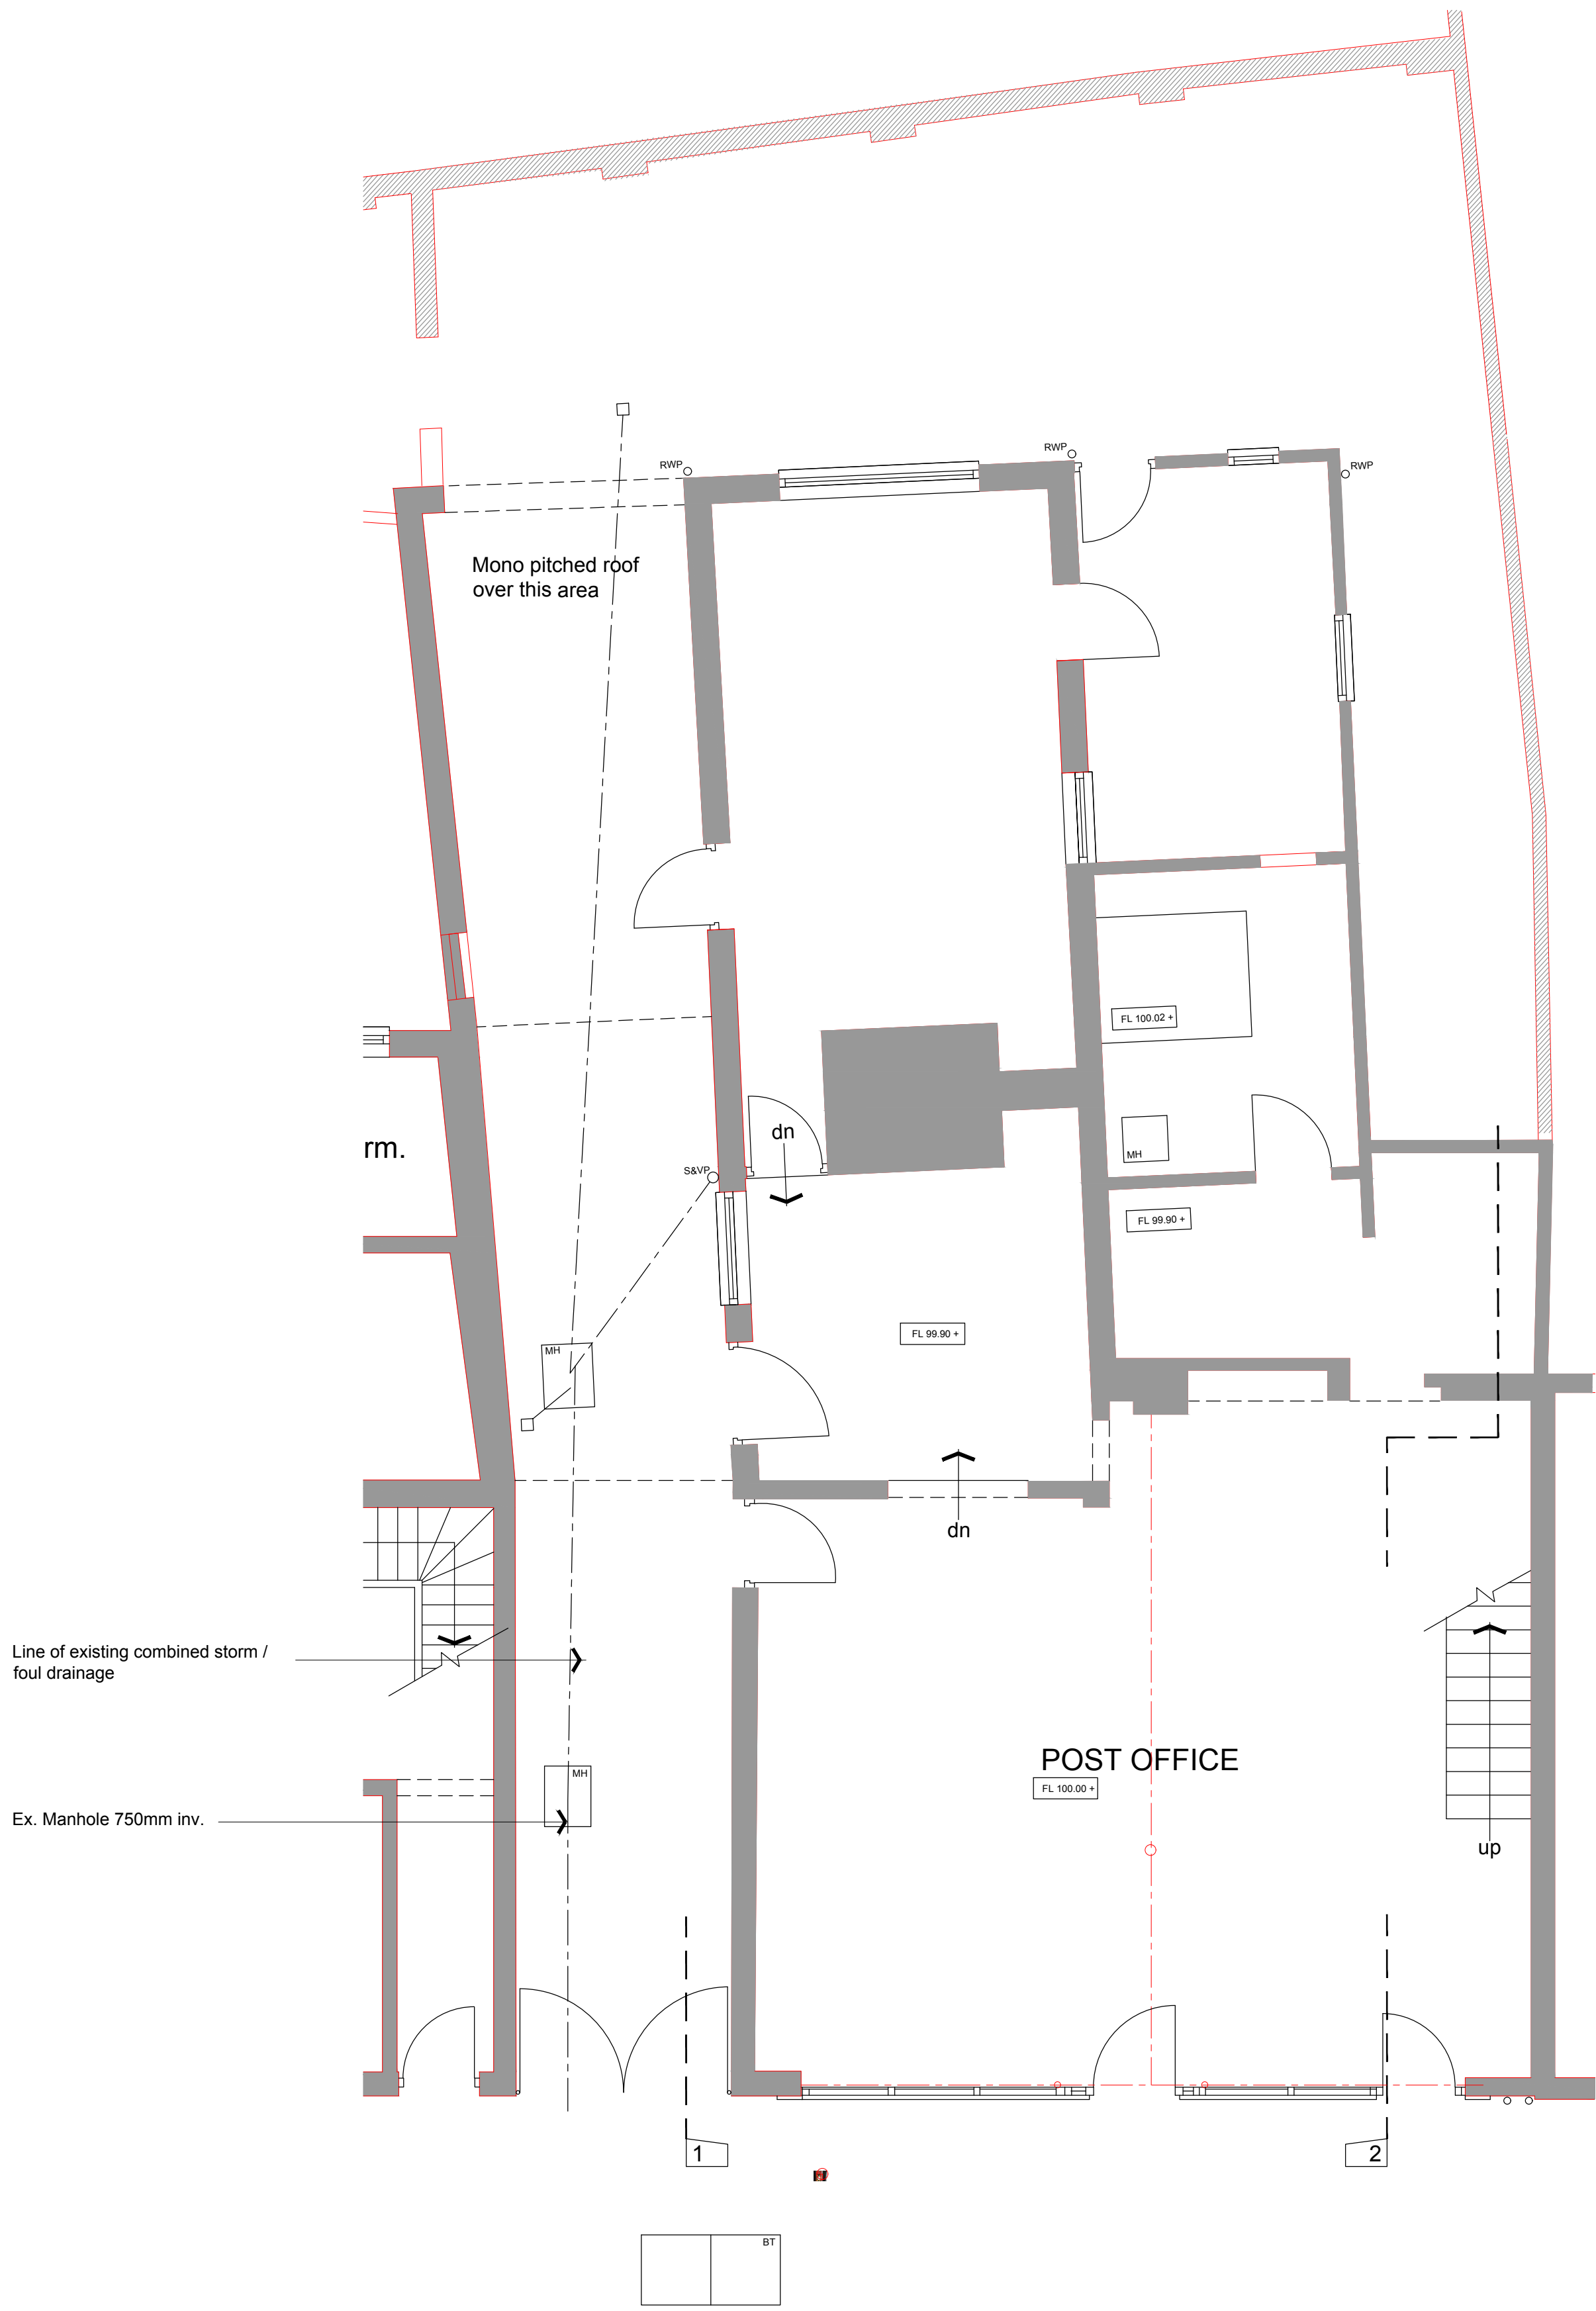

GROUND FLOOR PLAN 1:50



FIRST FLOOR PLAN 1:50

revision	description	date
A	Drainage indicated	02.04.19
B	First Floor Plan Amended	28.05.19
C	Survey updated	31.05.19

client
SALINGER REED Ltd.

project
PROPOSED EXTENSION AND
INTERNAL ALTERATIONS

location
4, HIGH STREET
OVERTON, WREXHAM

title
PLANS AS EXISTING

drawn by	date	checked
SAL	FEB 2019	

scale
1 : 50 @ A1

drawing	revision
1383: 01	C

issue
Survey

DESIGN²¹
architecture

07891 521 219 www.design-21.co.uk
1, Spark Terrace - Stoke,On,Trent - ST4 7QA