
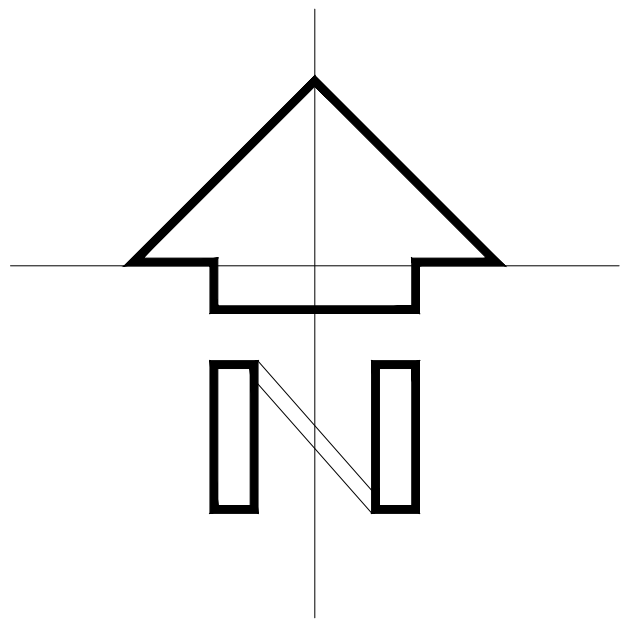


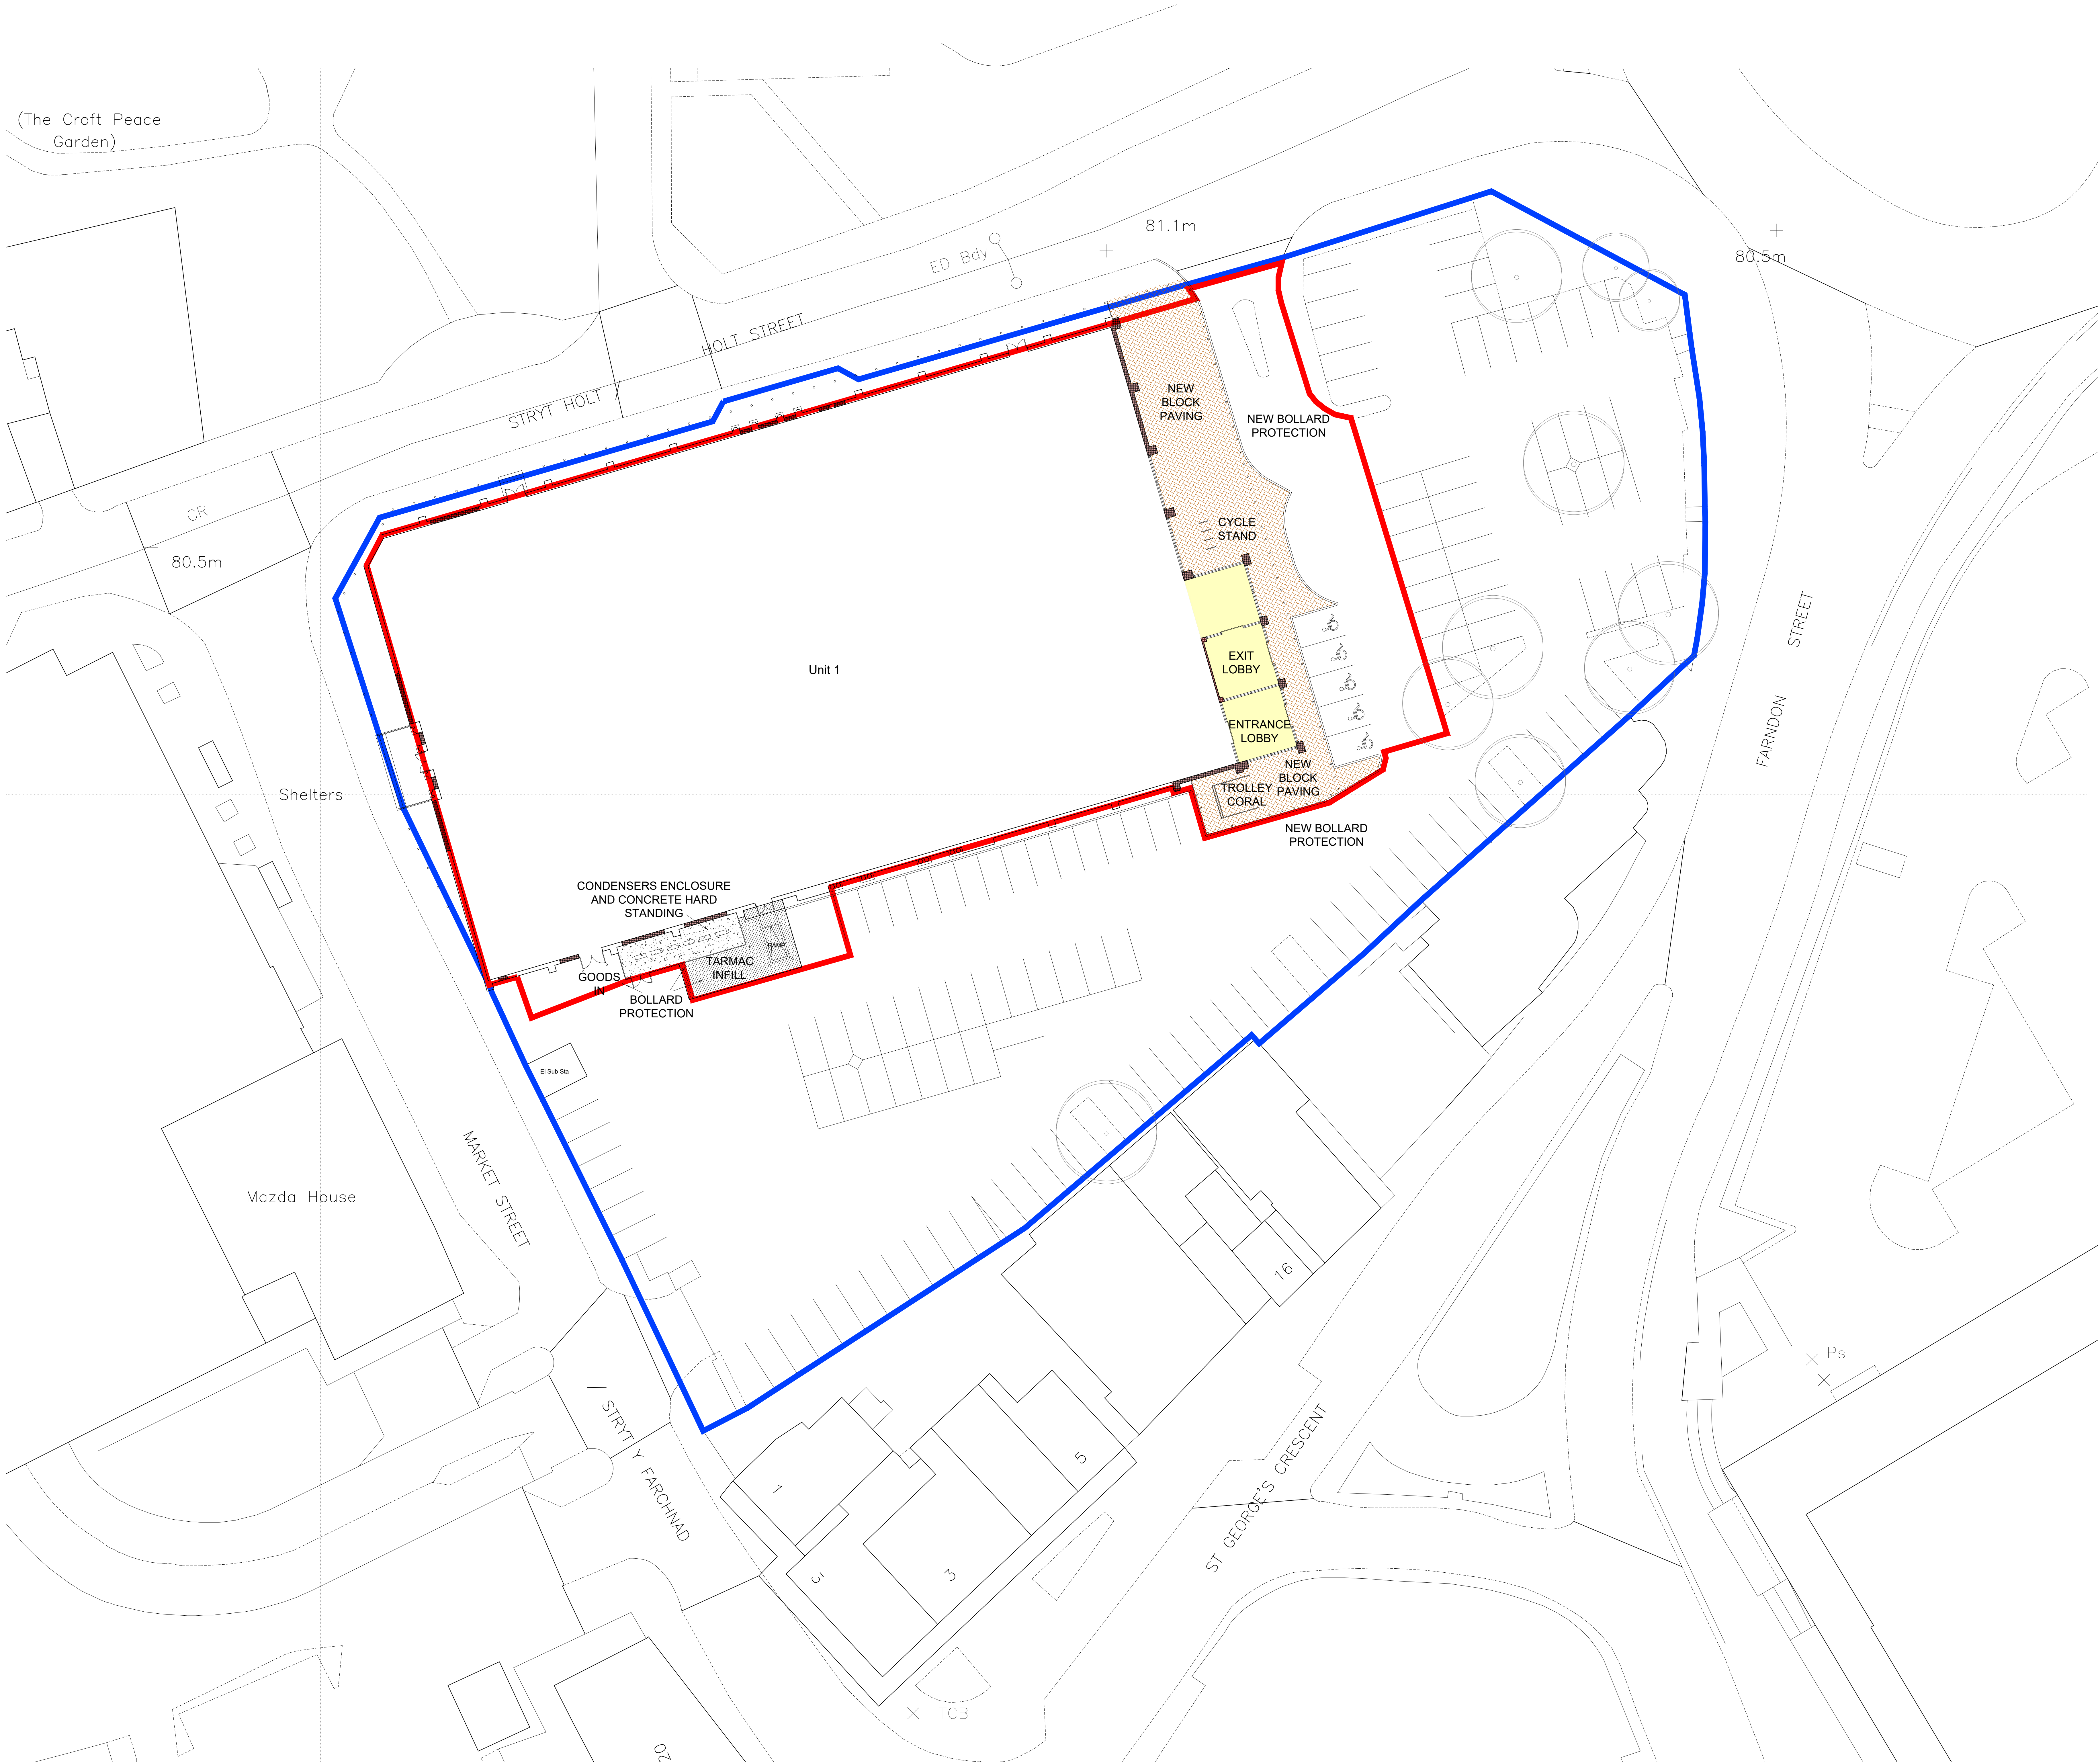

home

bargains

TOP BRANDS · BOTTOM PRICES

Planning

REV.	DATE	AMENDMENT
WPL WPL Consulting LLP 1 Airport West · Lancaster Way · Leeds · LS19 7ZA Tel: 0113 202 9444 Fax: 0113 202 9333 E-mail: mail@wplconsulting.co.uk		
PROJECT TITLE Retail Unit Refurbishment Holt Street Wrexham LL13 8DH for Home Bargains		
DRAWING TITLE Proposed Site Plan		
PROJECT No:	DRAWING No:	REVISION:
8850	110	
SCALE:	DATE:	DRAWN BY:
1:200@A0	19.10.18	ISB
CHECKED BY:	DATE:	