
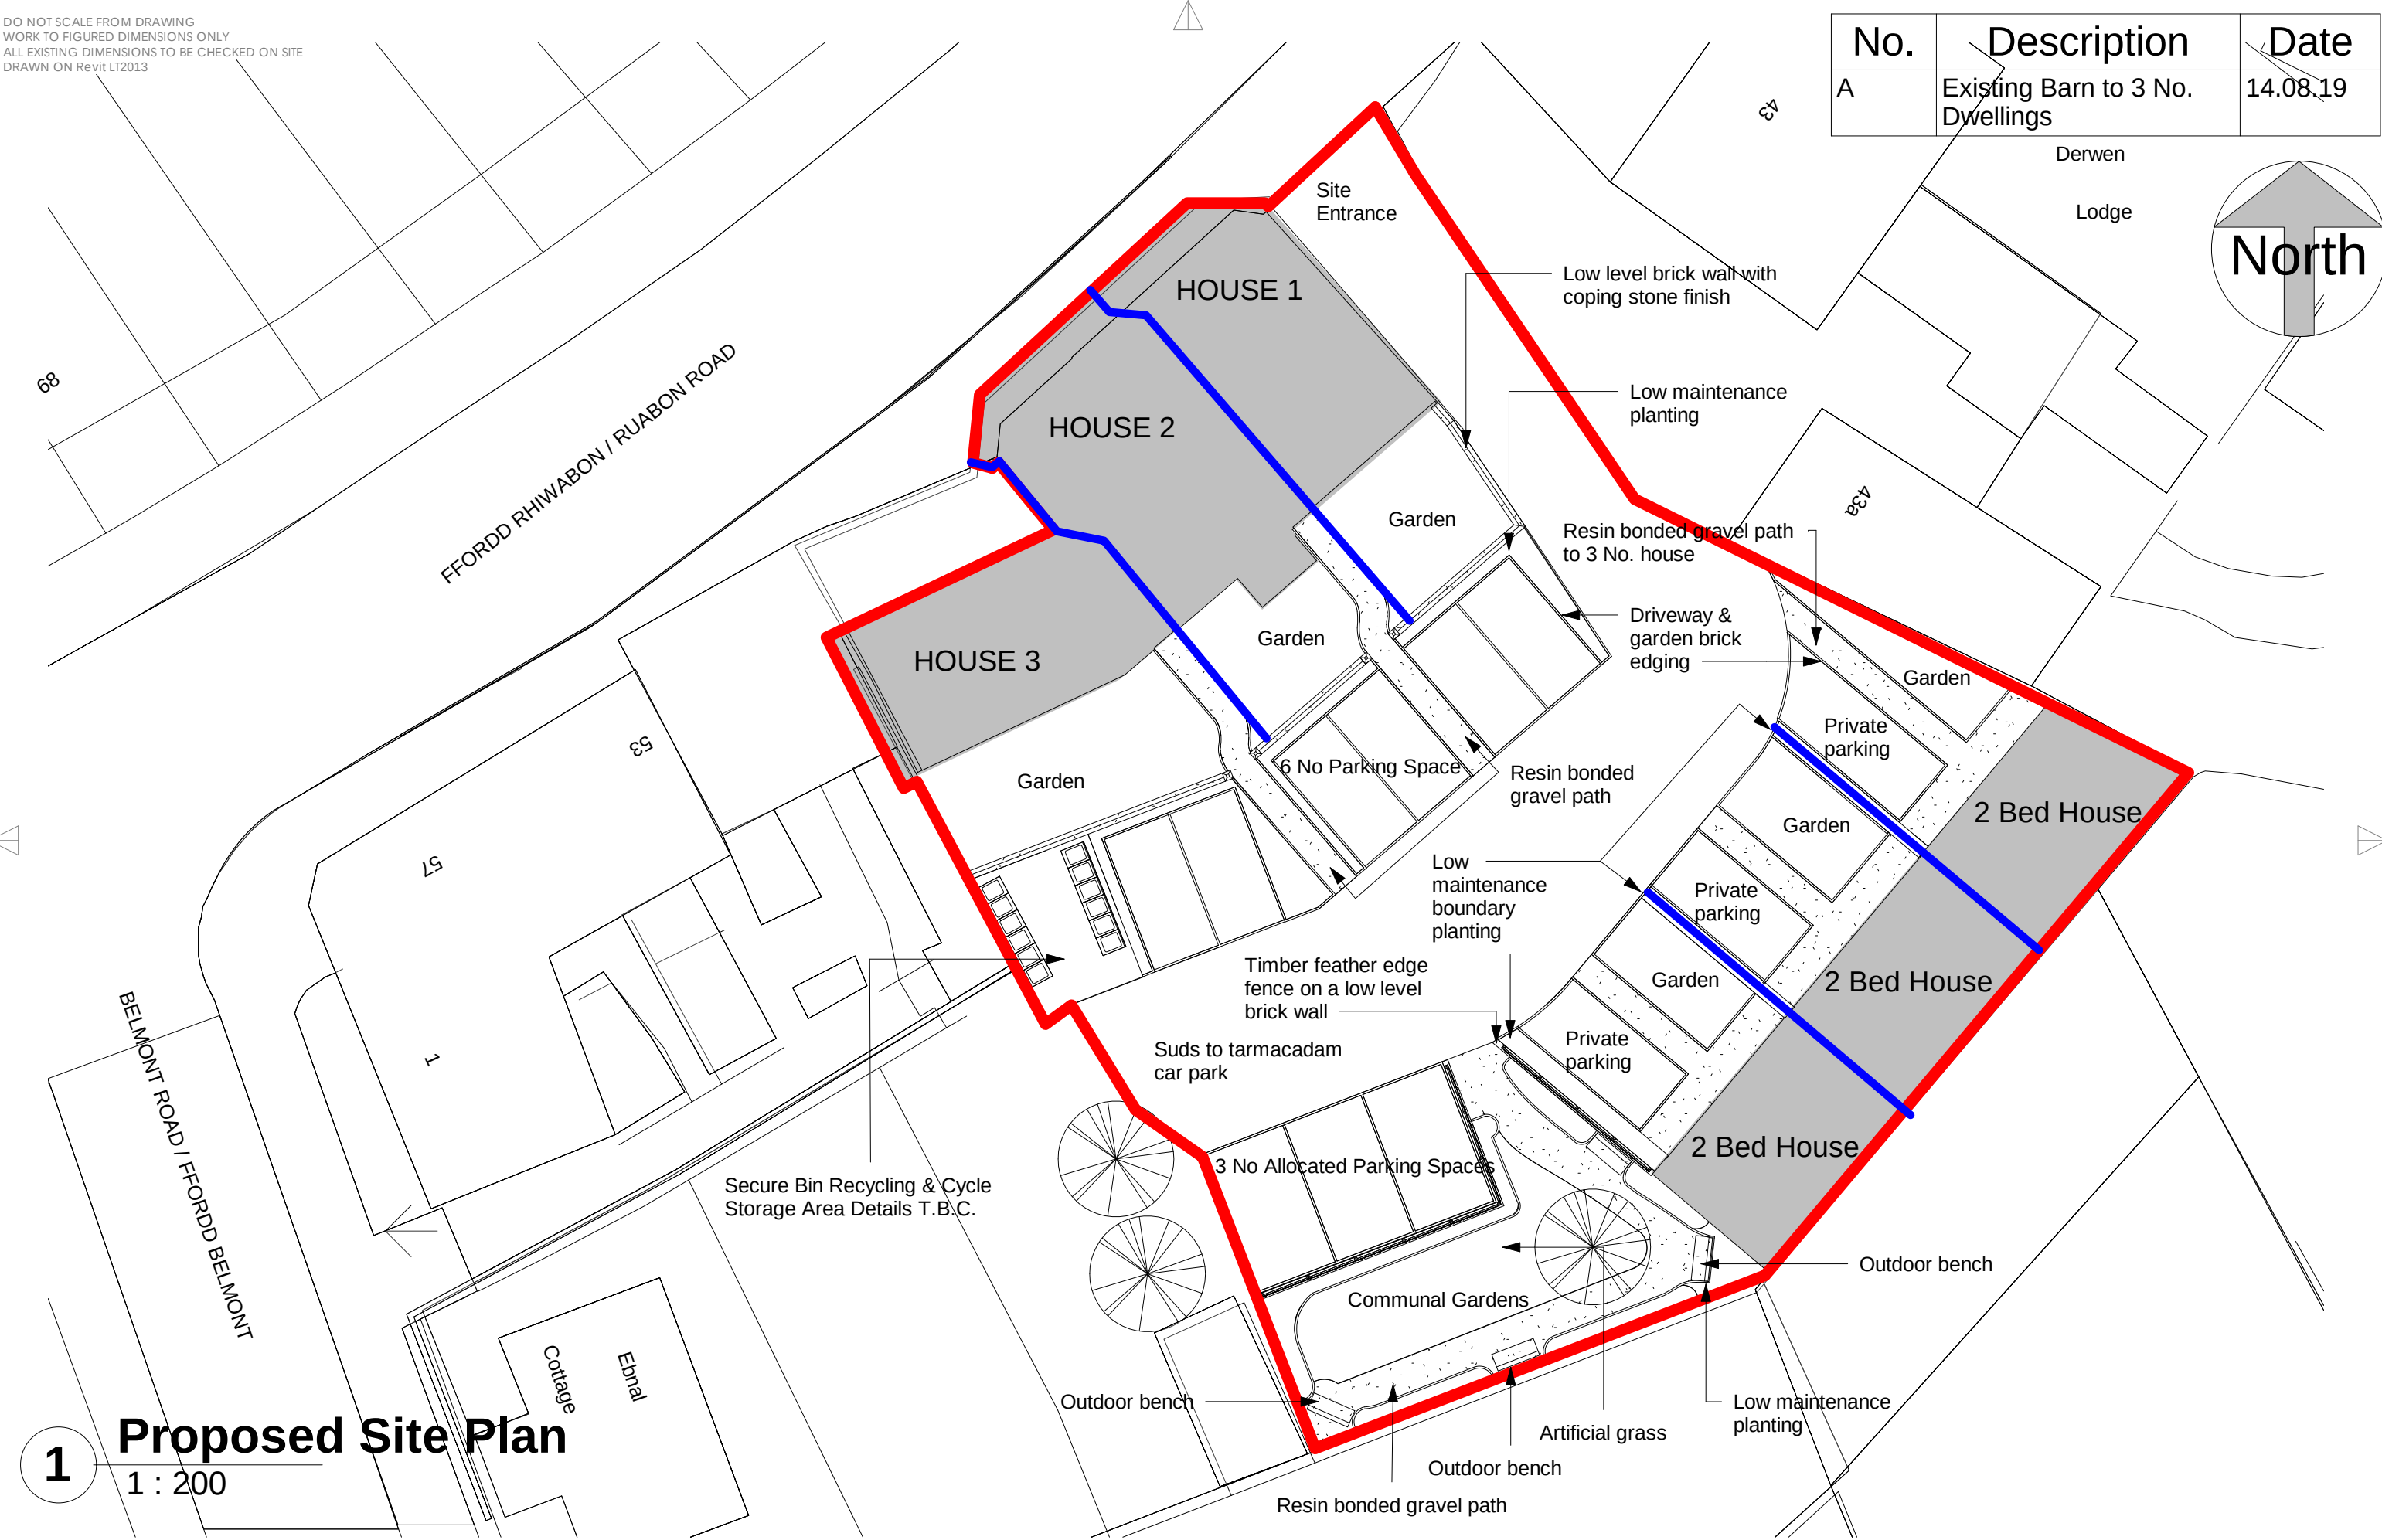


DO NOT SCALE FROM DRAWING
WORK TO FIGURED DIMENSIONS ONLY
ALL EXISTING DIMENSIONS TO BE CHECKED ON SITE
DRAWN ON Revit LT2013

No.	Description	Date
A	Existing Barn to 3 No. Dwellings	14.08.19

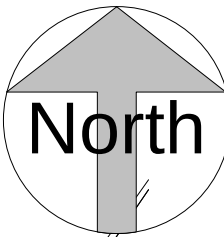

1 Proposed Site Plan

1 : 200

BRL
ARCHITECTS

BURKE RICKHARDS ARCHITECTS | Devcor House, 91 North Hill, Plymouth, PL4 8JT | 01752 266111 | www.burkerickhards.co.uk | mail@burkerickhards.co.uk |

Project number:	2224	Project name:	Oak Tree Inn, Wrexham	Detail:	Proposed Site Plan	Drawn by:	JO	Dwg No:	2224 - 105	A
Date:	August / 19	Client:	SG & EG (UK) Ltd	Status:	Planning	Checked by:	PM	Scale:	1 : 200	A3