



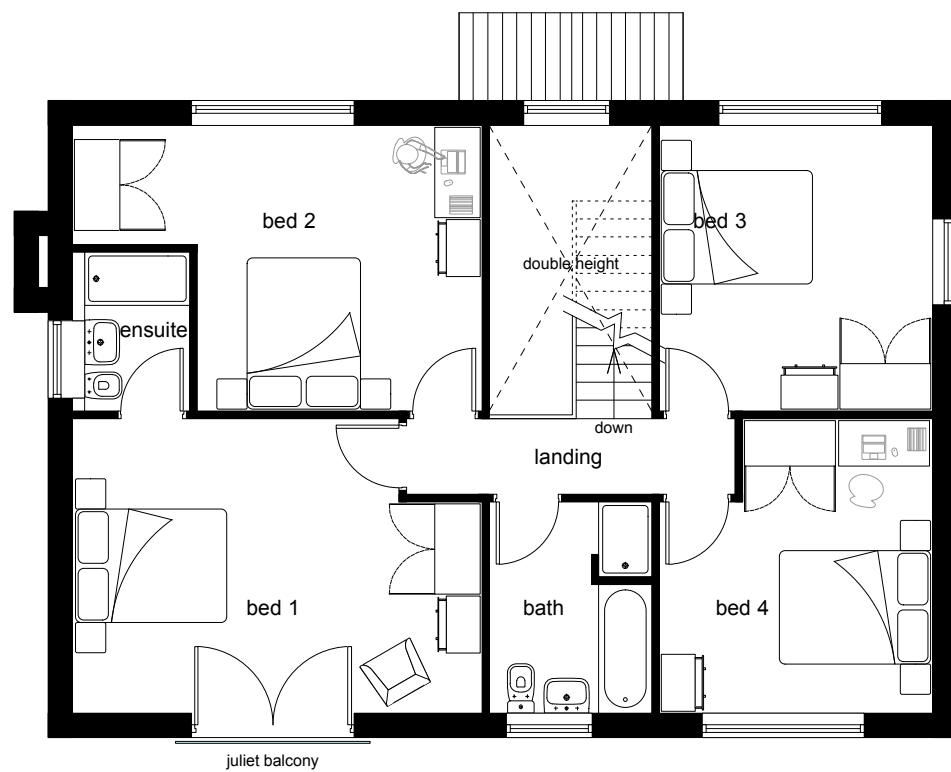


First Floor

1-1

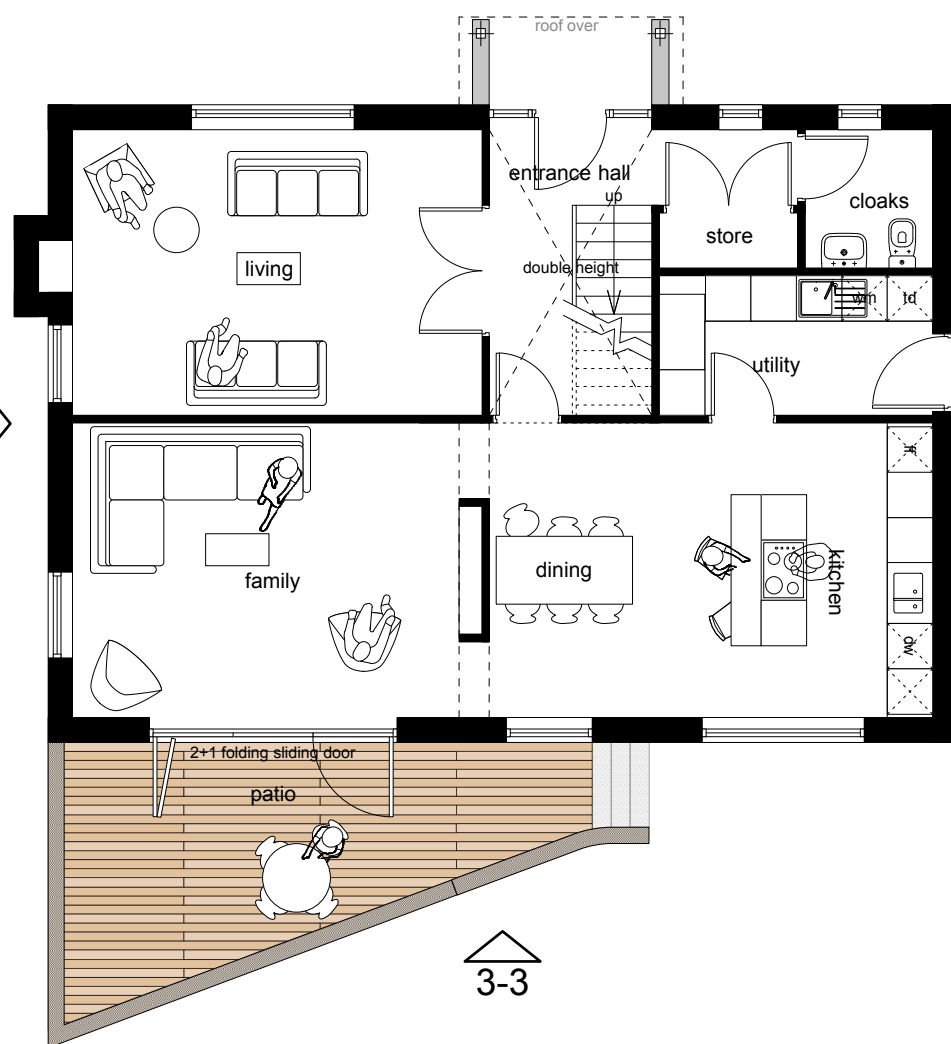

Ground Floor


3-3

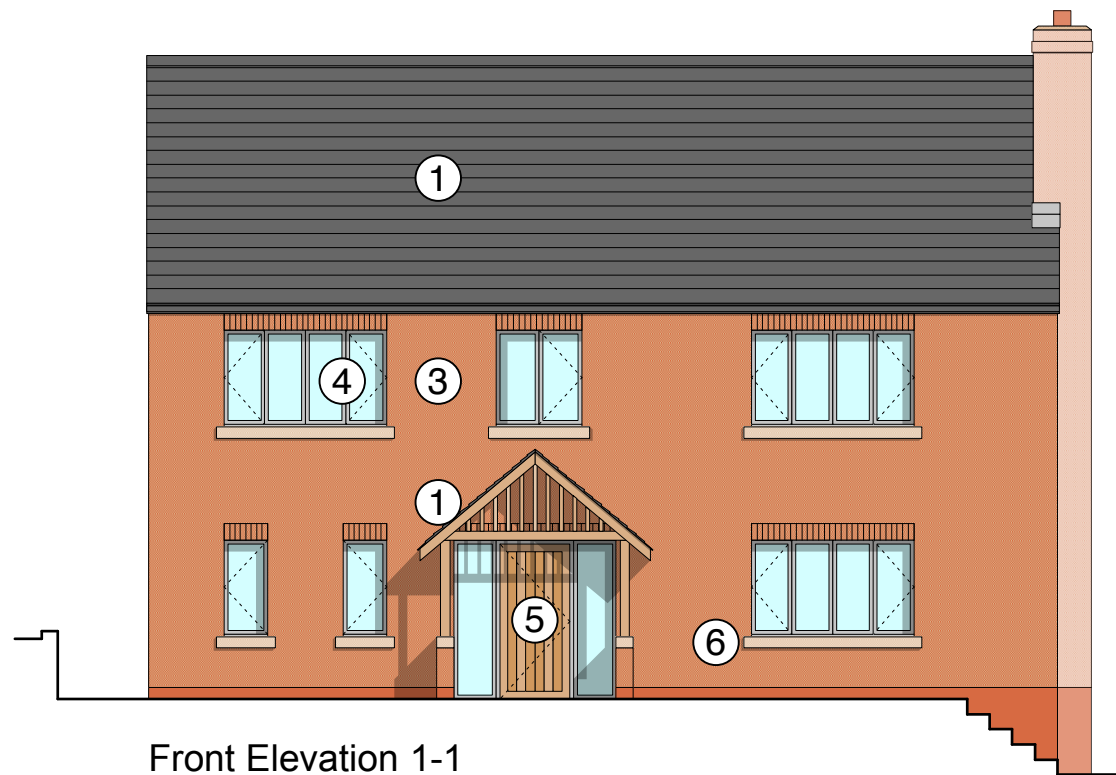

Front Elevation 1-1


Materials Key

- ① Natural Roofing slates
- ②
- ③ Facing brickwork - Red Multi
- ④ Upvc framed windows
- ⑤ Timber composite front entrance door & side screens
- ⑥ Sandstone cills
- ⑦ Glass balustrade system
- ⑧ Natural stone wall to timber deck

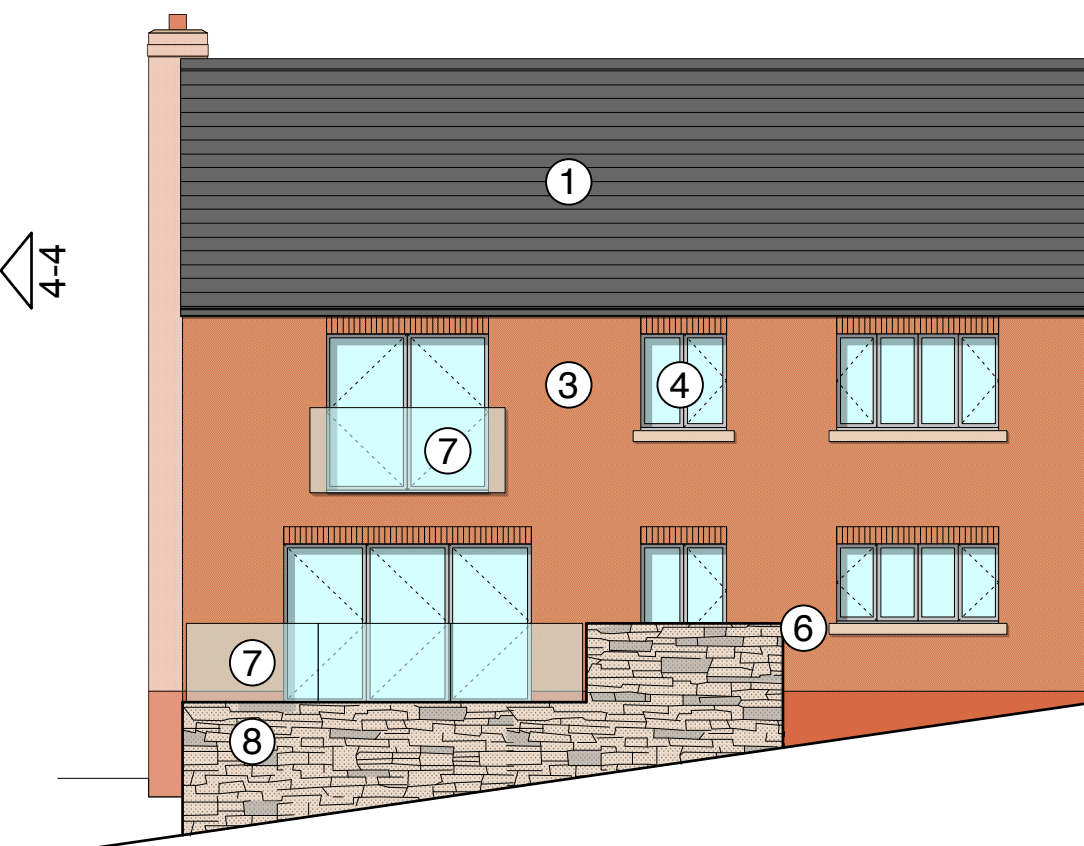


Rear Elevation 3-3

Plot 1

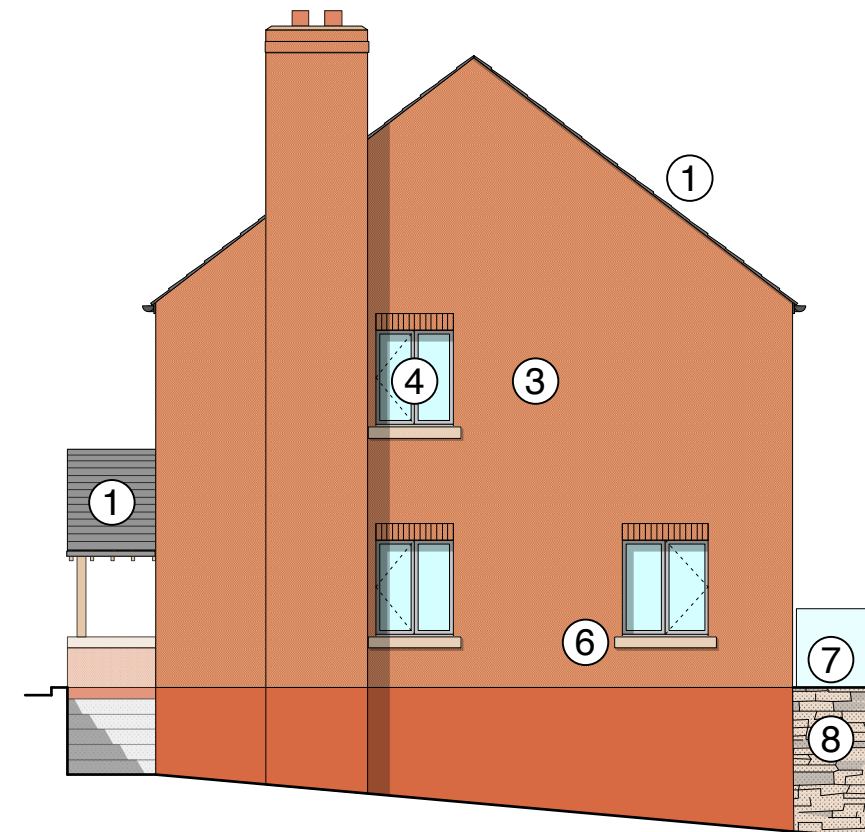

Side Elevation 2-2

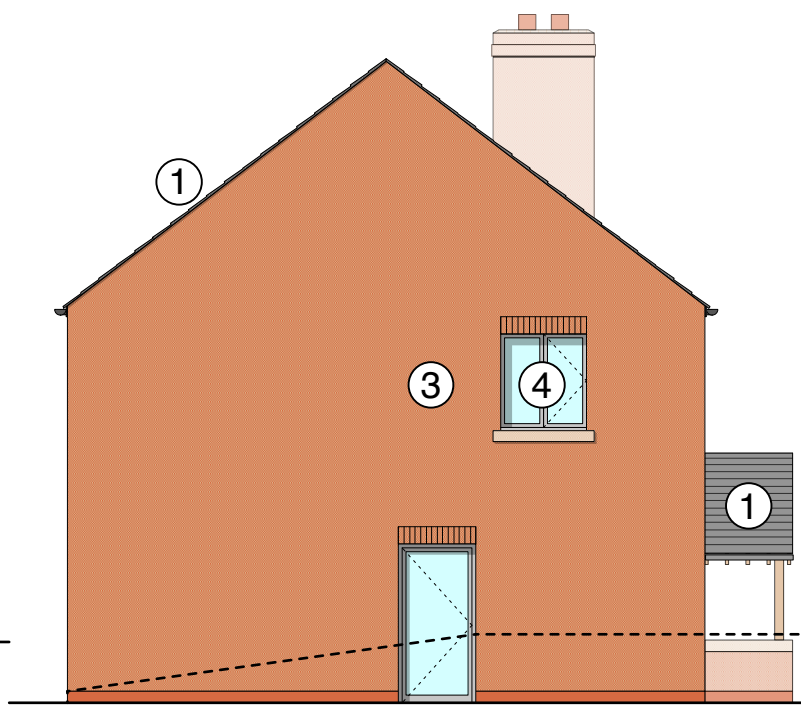

Side Elevation 4-4

John Fielding
Architecture and Design

Job: Bryn Celyn, Garth Road, Garth	Drawing No: 122-110	Scale: 1:100 @ A3	rev.
Client: N S & J Titlow	Drawing Title: Plot 1 GA Floor Plans & Elevations	Date: 20.03.19	D

Rev.B - General amendments as requested by Client - 24.03.2019
Rev.C - Ground levels indicated, Materials Key added- 03.04.2019
Rev.D - Natural stone to timber deck. Slate to porch roof - 15.05.2019