


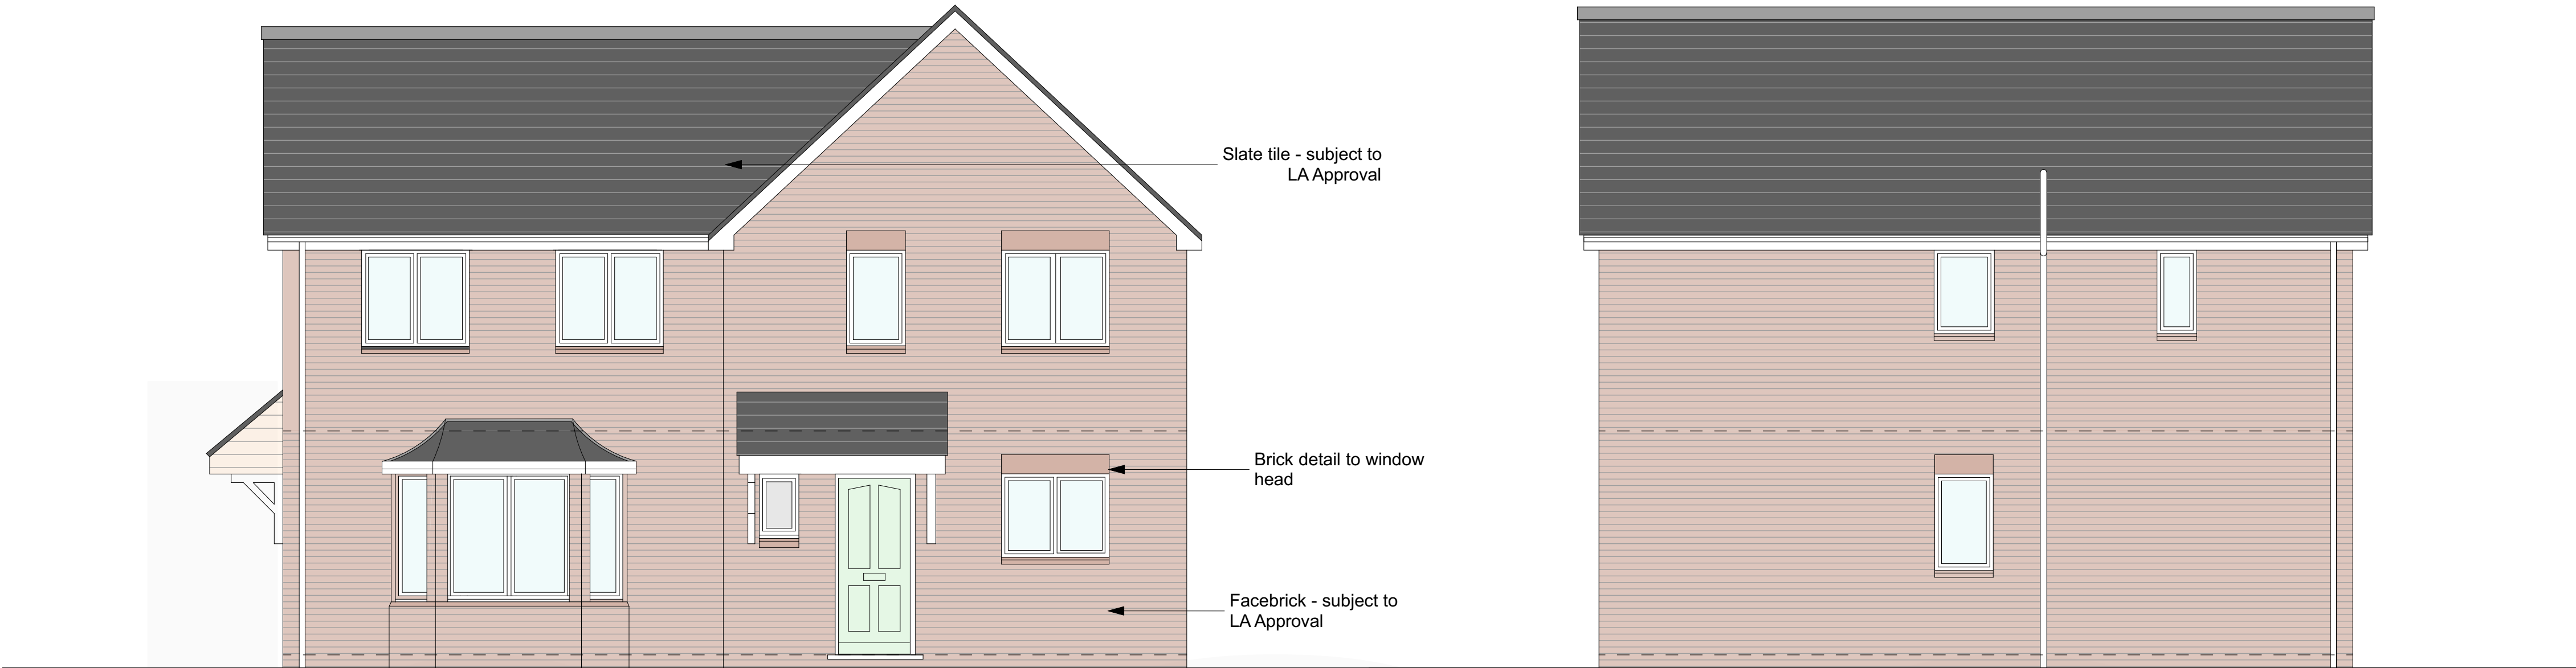

Front Elevation

Side Elevation




Rear Elevation

Side Elevation

DENBIGH & HOLT HOUSE TYPE
3 bedroom semi-detached dwelling

Holt GIA = 71sqm / 764sqft
Plot 10

Denbigh GIA = 77sqm / 825sqft
Plot 9

 

Rev No.	Date.	Rev.	By.	Chk.	

PLANNING

Scale.	1:50@A1	Date.	Jan 18	Drawn by.	JS	Chk.	AO
Project Title. Vicarage Lane, Gresford							
Client. Gower Homes Ltd.							
Drawing Title. Denbigh & Holt Proposed Elevations							
Project No. BA1858		Drawing No. PL-009		Revision. -			