




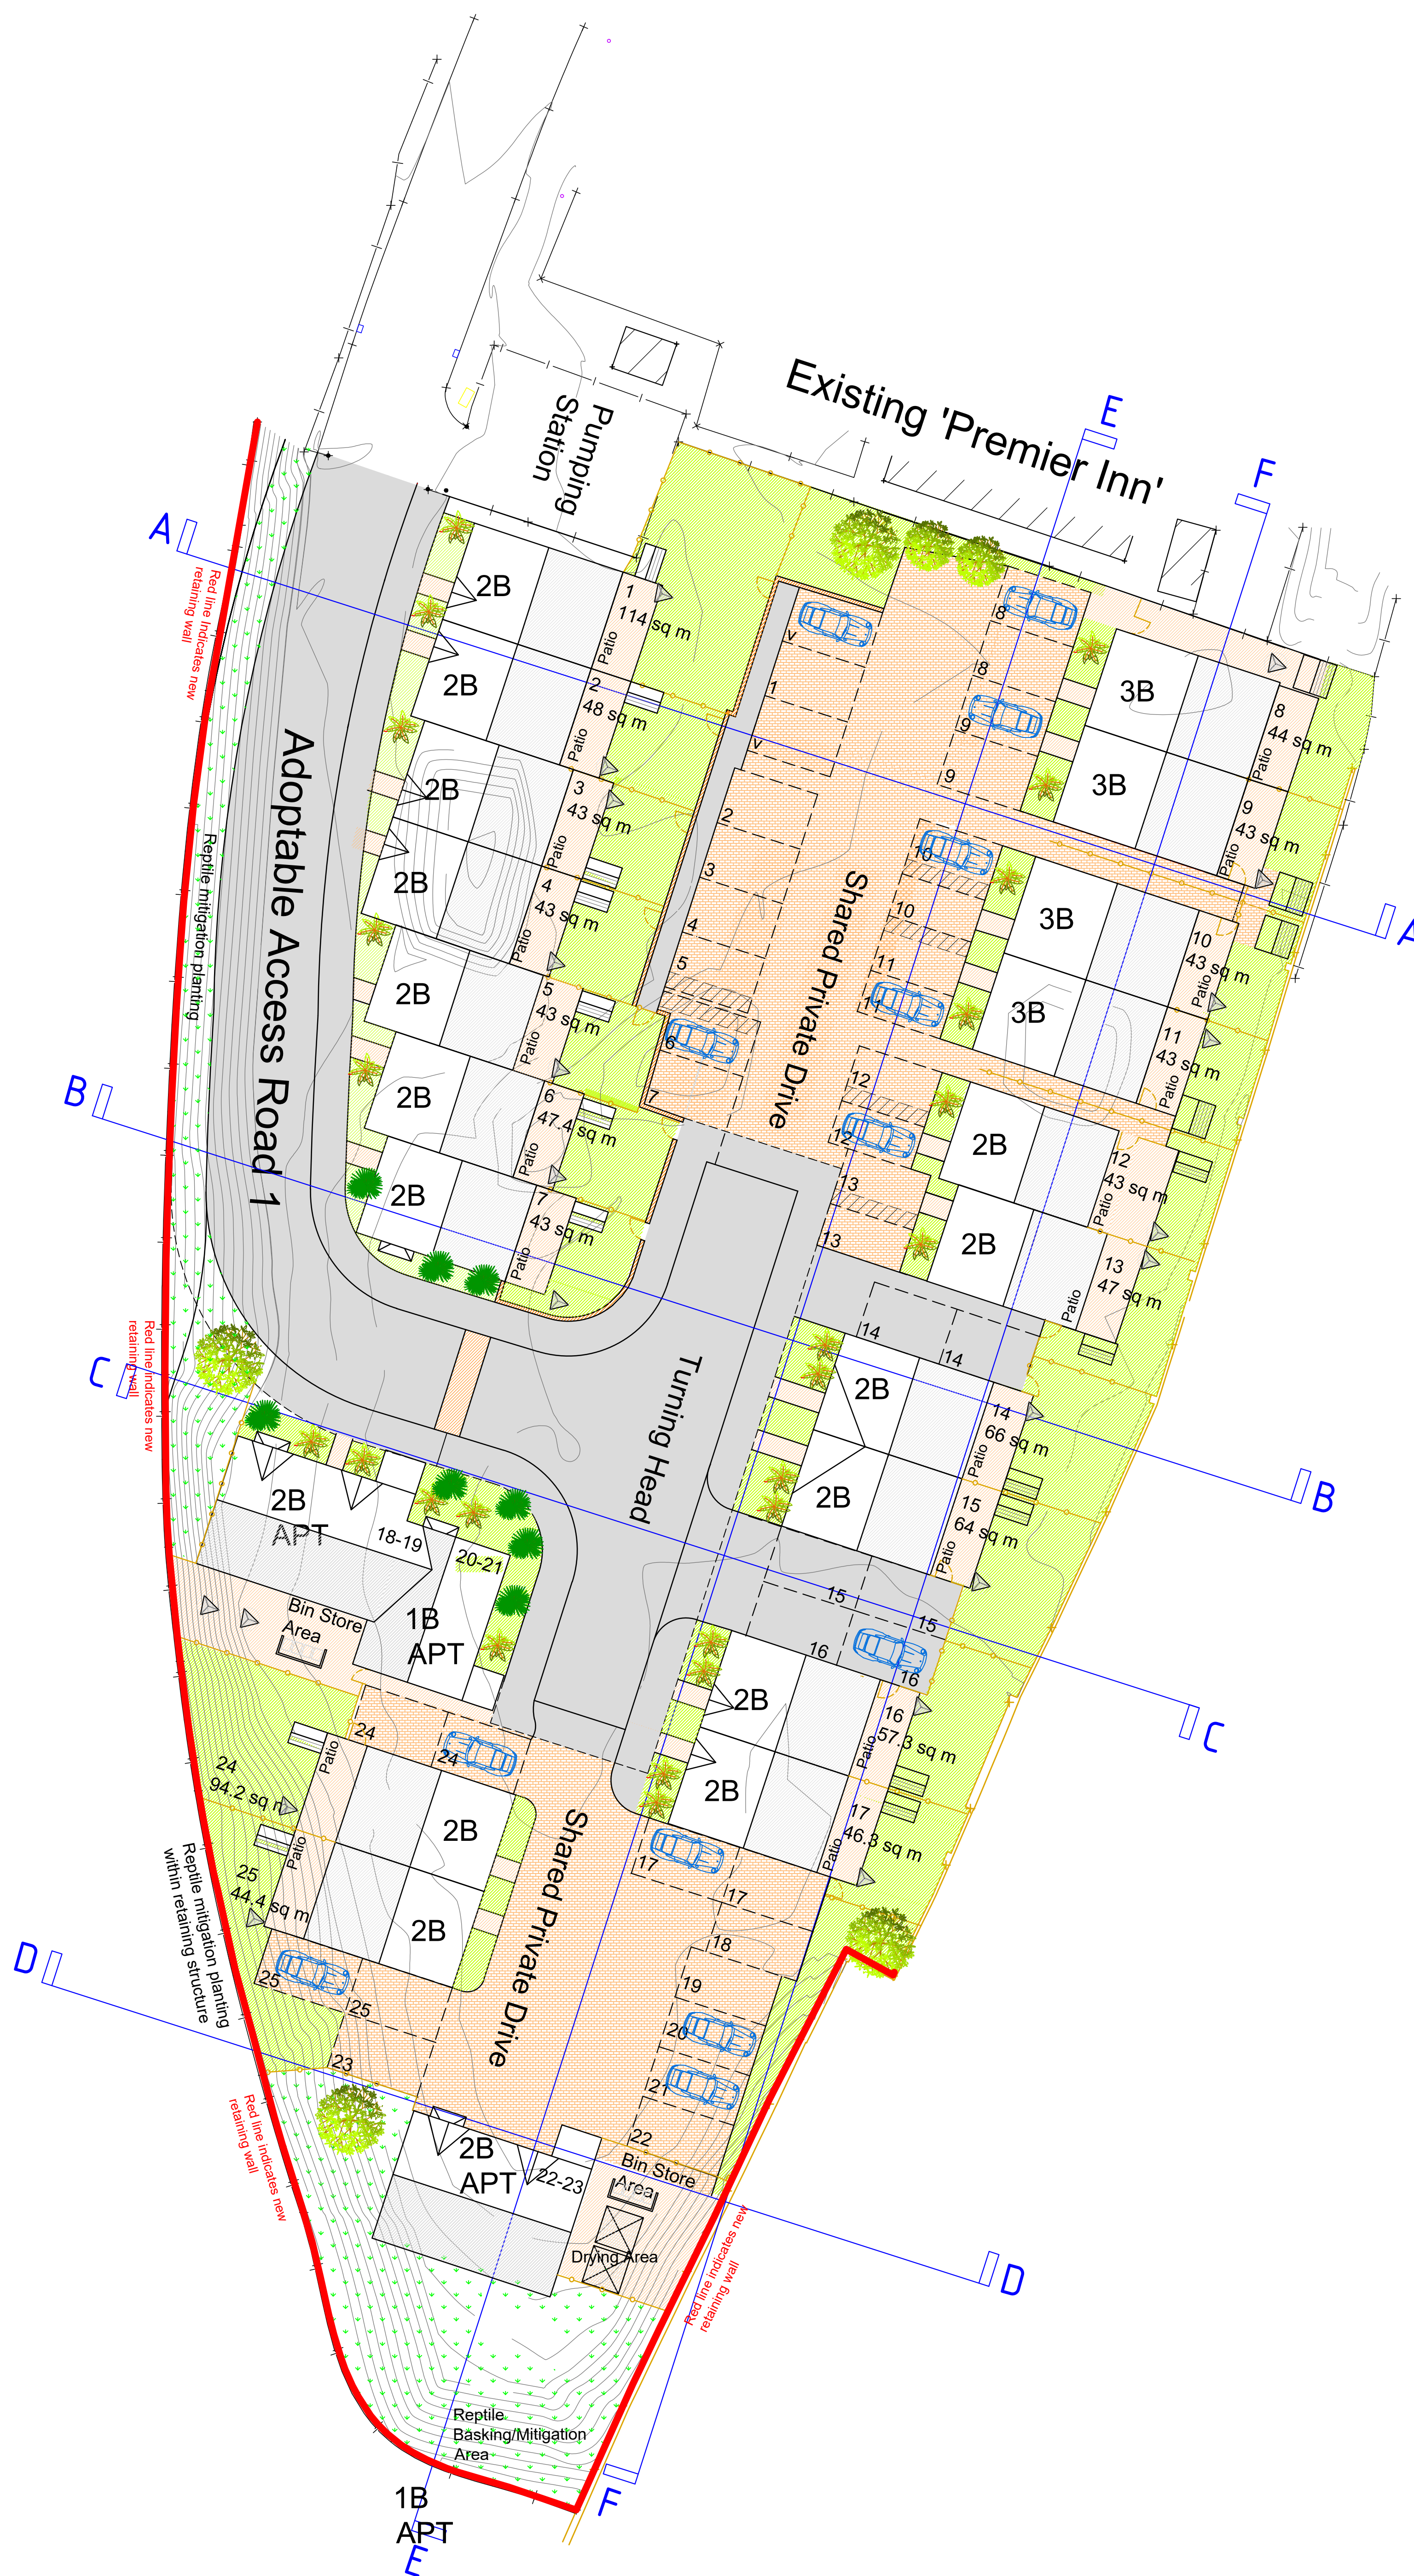

**Ferndale Villa, 25 Manley Road,
 Wrexham, LL13 8JD
 Tel (01778) 353445
www.hdsarchitectural.co.uk**

Project:

Residential Development to Land adjoining 'Premier Inn', Jacques Way, Wrexham.

Title:	Scale (A1):
Site Plan As Proposed	1:200
Dwg No:	Date:
JWA/PD/00	February 2018

Revision:

- Rev. A Amend mix as requested by client - 26-03-17
- Rev. A Add contextualiser etc - 04-04-18
- Rev. B Amend layout to apartments - 01-10-18
- Rev. C Add layout to apartments - 05-10-18
- Rev. D Add door store and drying line - 08-10-18
- Rev. F Remove acoustic fence - 18-10-18
- Rev. G Amend layout to suit site - 26-02-19
- Rev. H Add further info as requested by WHMA - 13-02-19