



KEY:

- SITE BOUNDARY
- LISTED BUILDINGS
- BUILDINGS OF VISUAL INTEREST
- RIVER DEE
- HISTORIC QUARRY
- PROPOSED EXTENSION
- IMPORTANT INDIVIDUAL TREES
AS OUTLINED IN CONSERVATION AREA CHARACTER PLAN
- OTHER TREES ON SITE
- KEY FEATURES OF THE SITE
LISTED BUILDING, RIVER DEE, QUARRY
- KEY CONNECTIONS ENHANCED

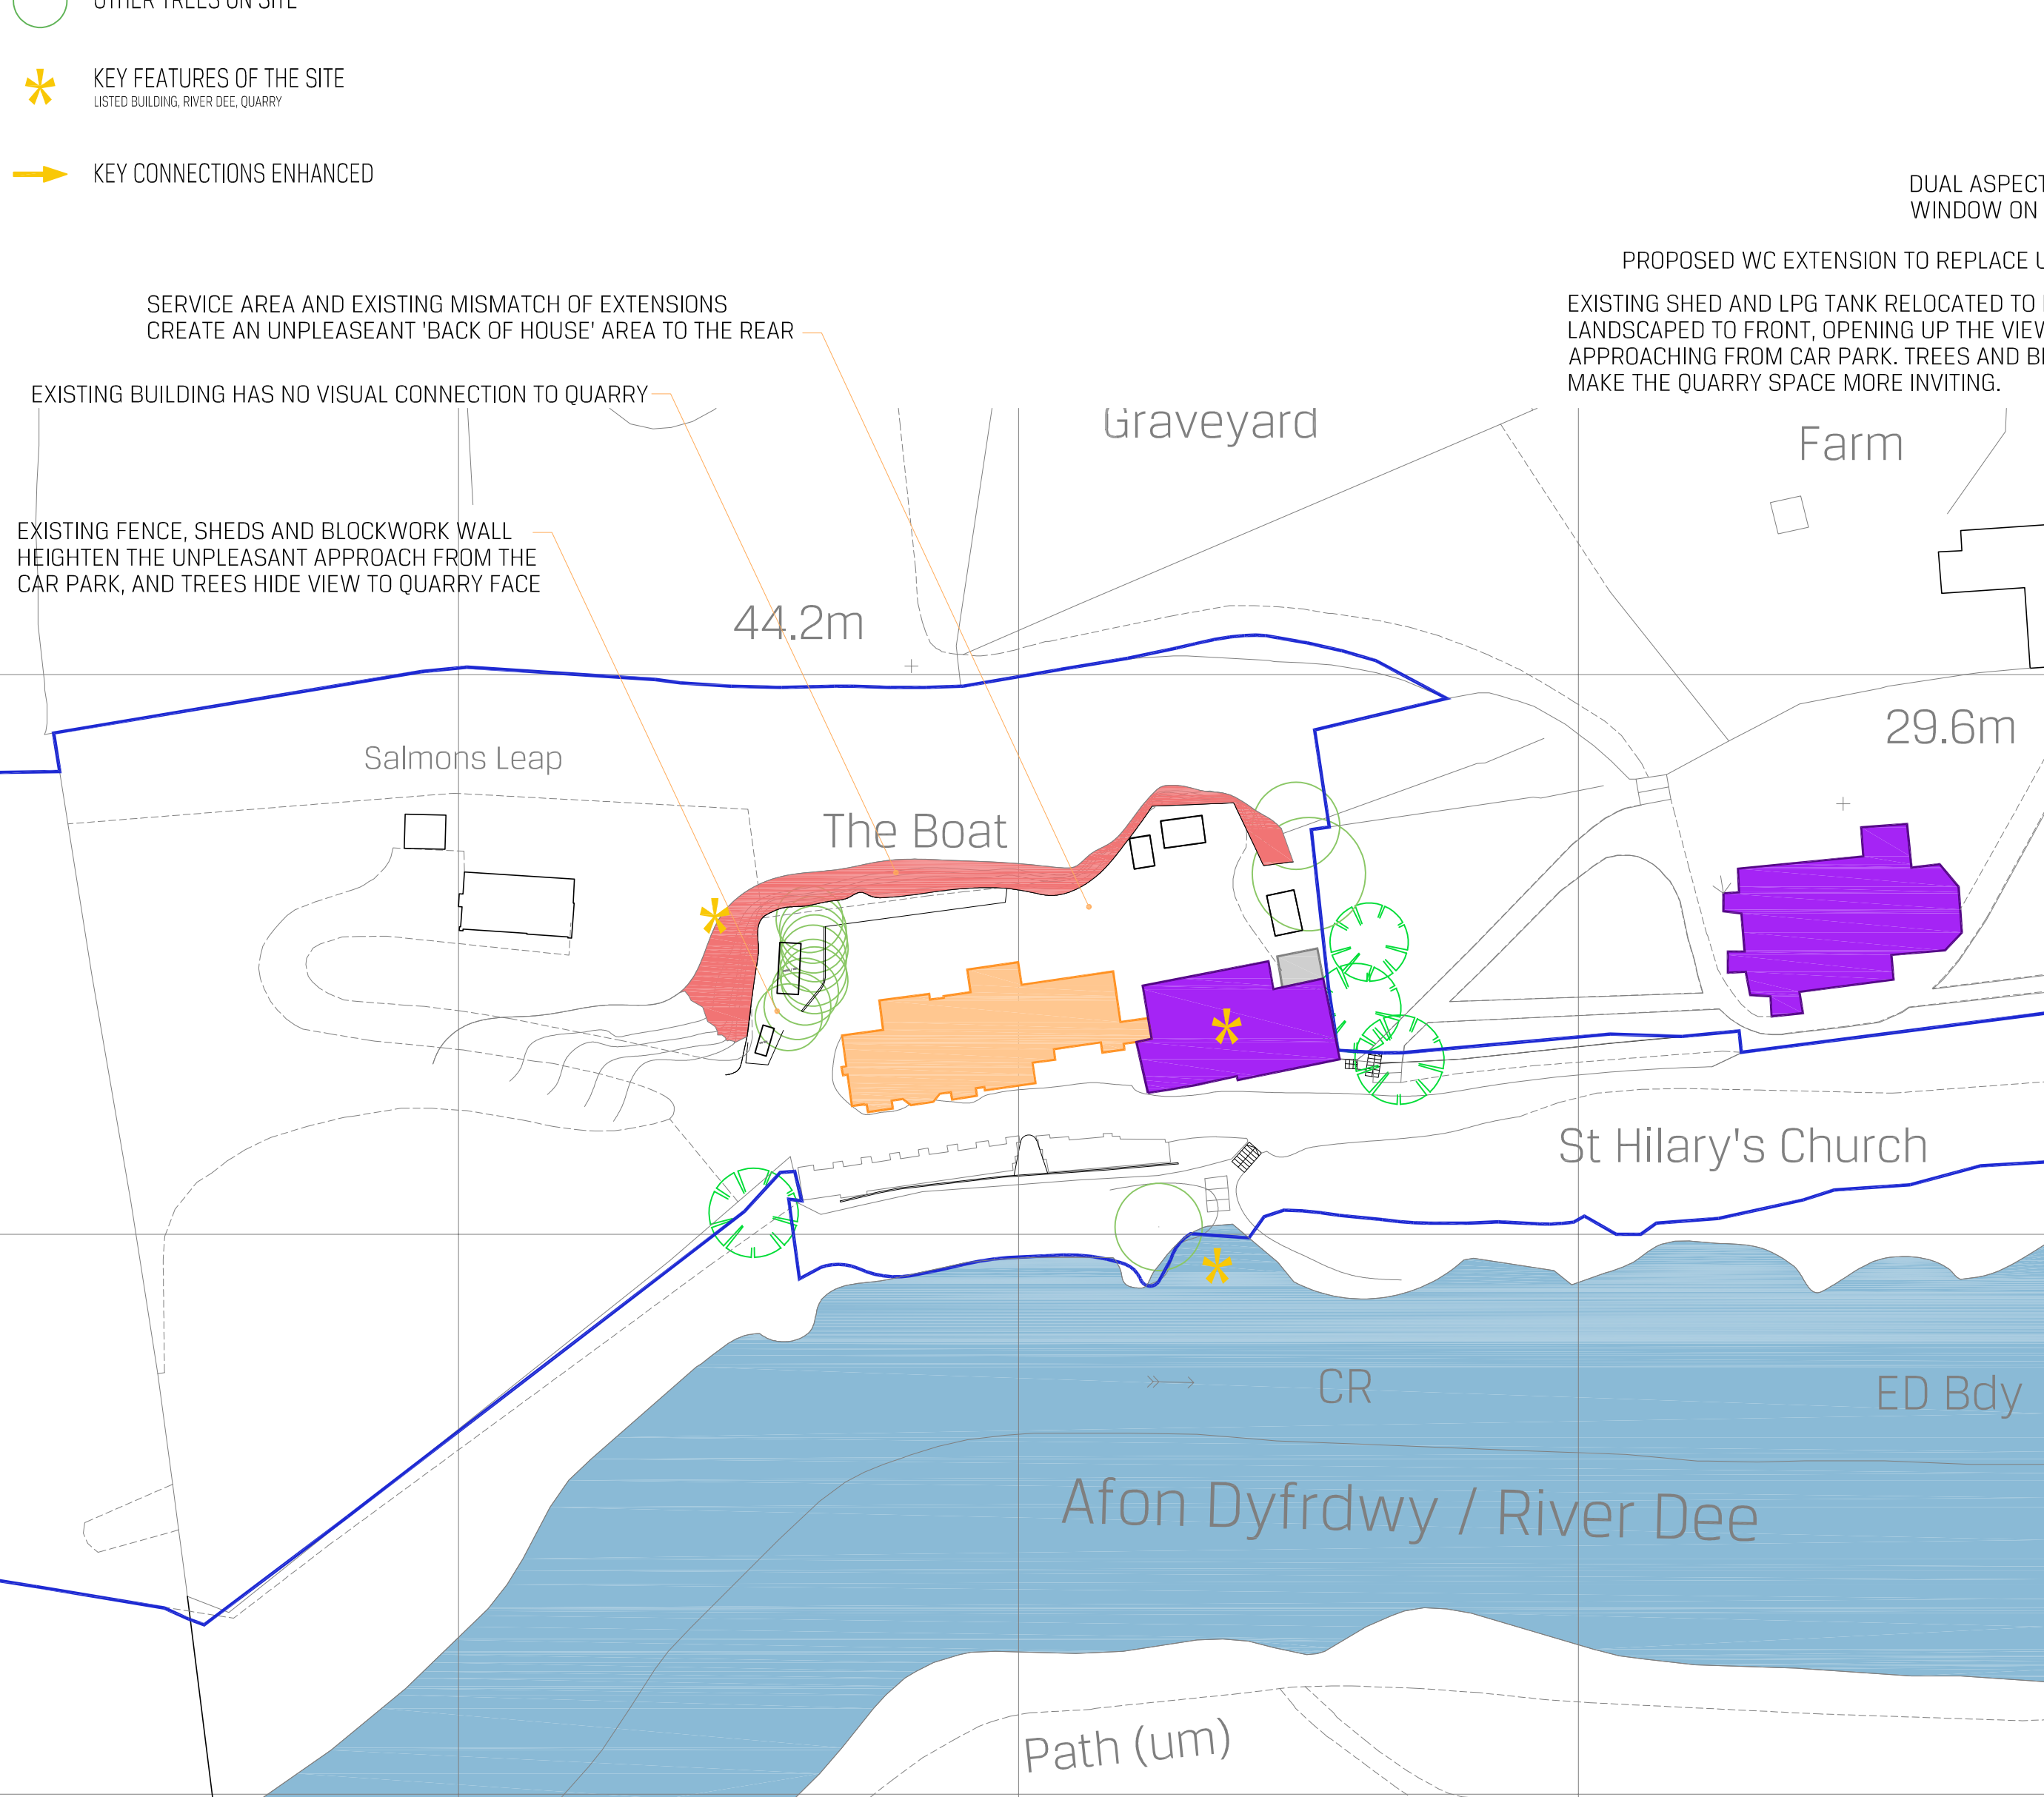

EXISTING SITE DIAGRAM | SCALE 1:500

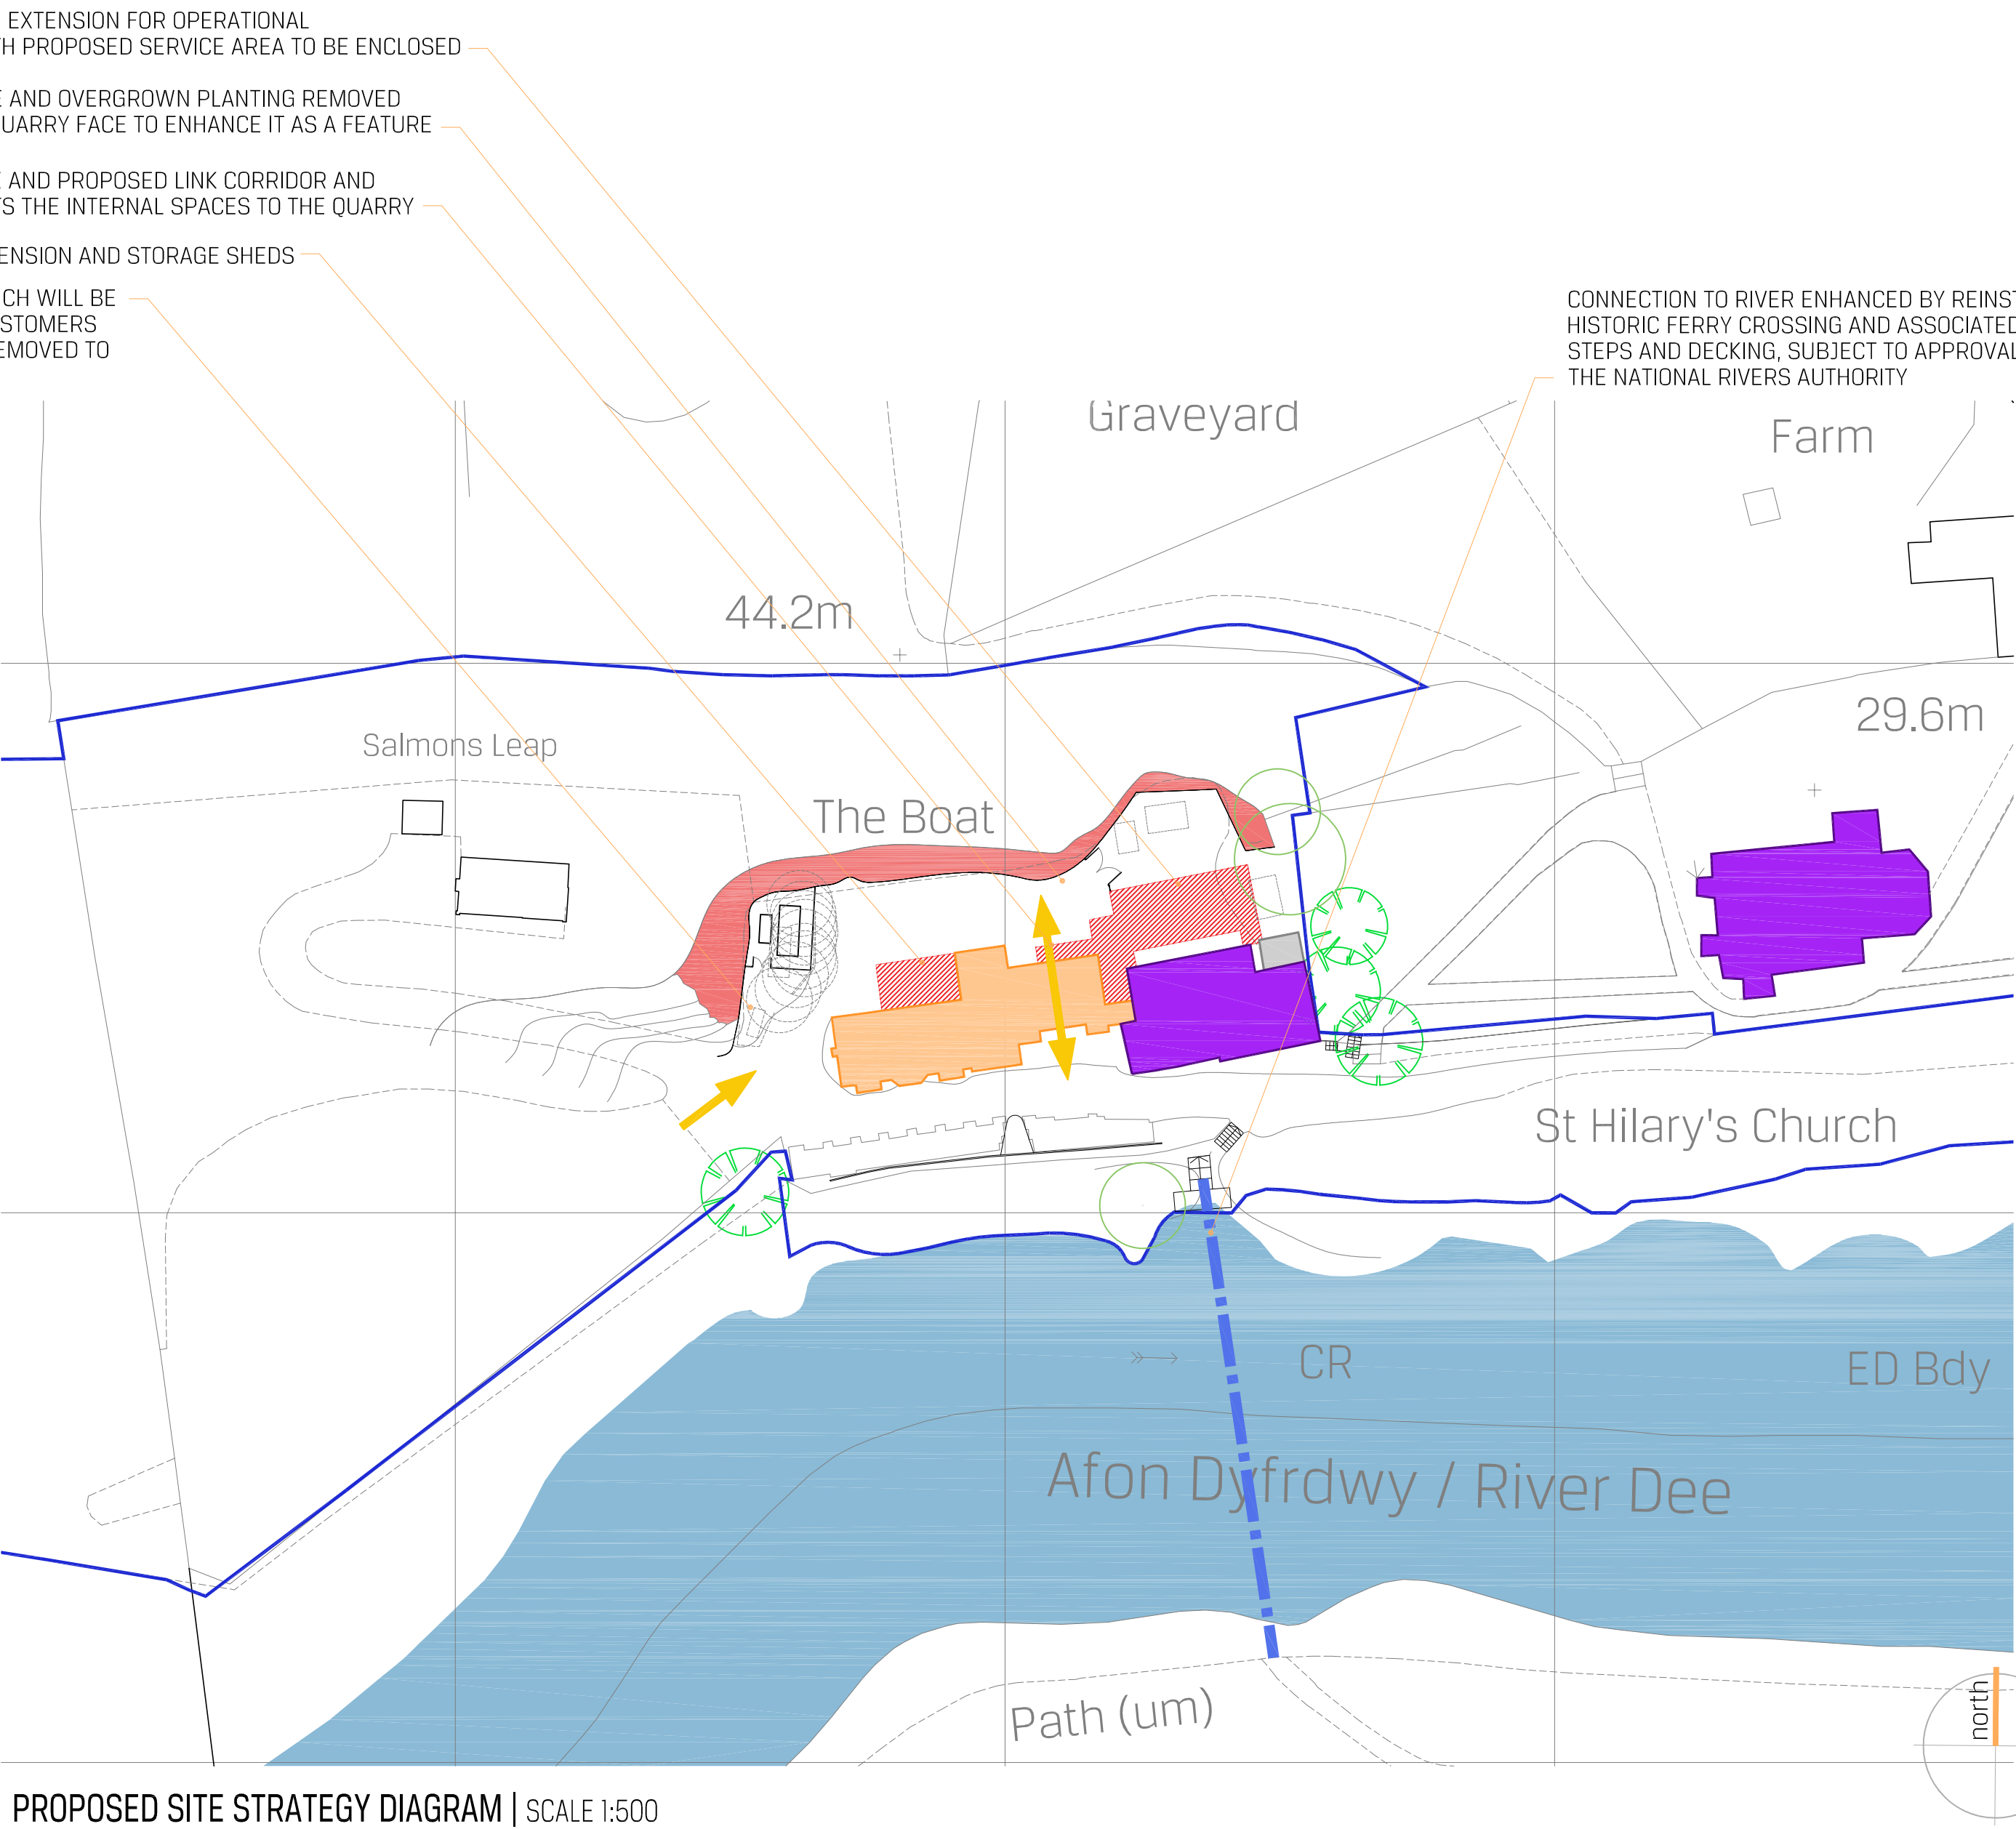

PROPOSED SITE STRATEGY DIAGRAM | SCALE 1:500

STATUS	PLANNING			
REVISION		DRAWN	CHECKED	DATE
© Copyright SHACKARCHITECTURE all rights reserved. Do Not scale this drawing. ALL dimensions are in millimetres unless stated otherwise. ALL dimensions must be checked on site prior to construction and any discrepancies reported to the architect.				

SHACKARCHITECTURE

101

A Unit 5, The Curve, 139 Telegraph Road, Heswall, Wirral, CH60 7SE
T +44(0)161 342 6616 E info@shackarchitecture.com W www.shackarchitecture.com

Client

PRICE AND CHANTLER LTD

Project

THE BOAT, ERBISTOCK

Title

PROPOSED SITE STRATEGY DIAGRAMS

Scale

1:100@A1


Project No.

SHACK389


Dwg. No.

8205

Rev

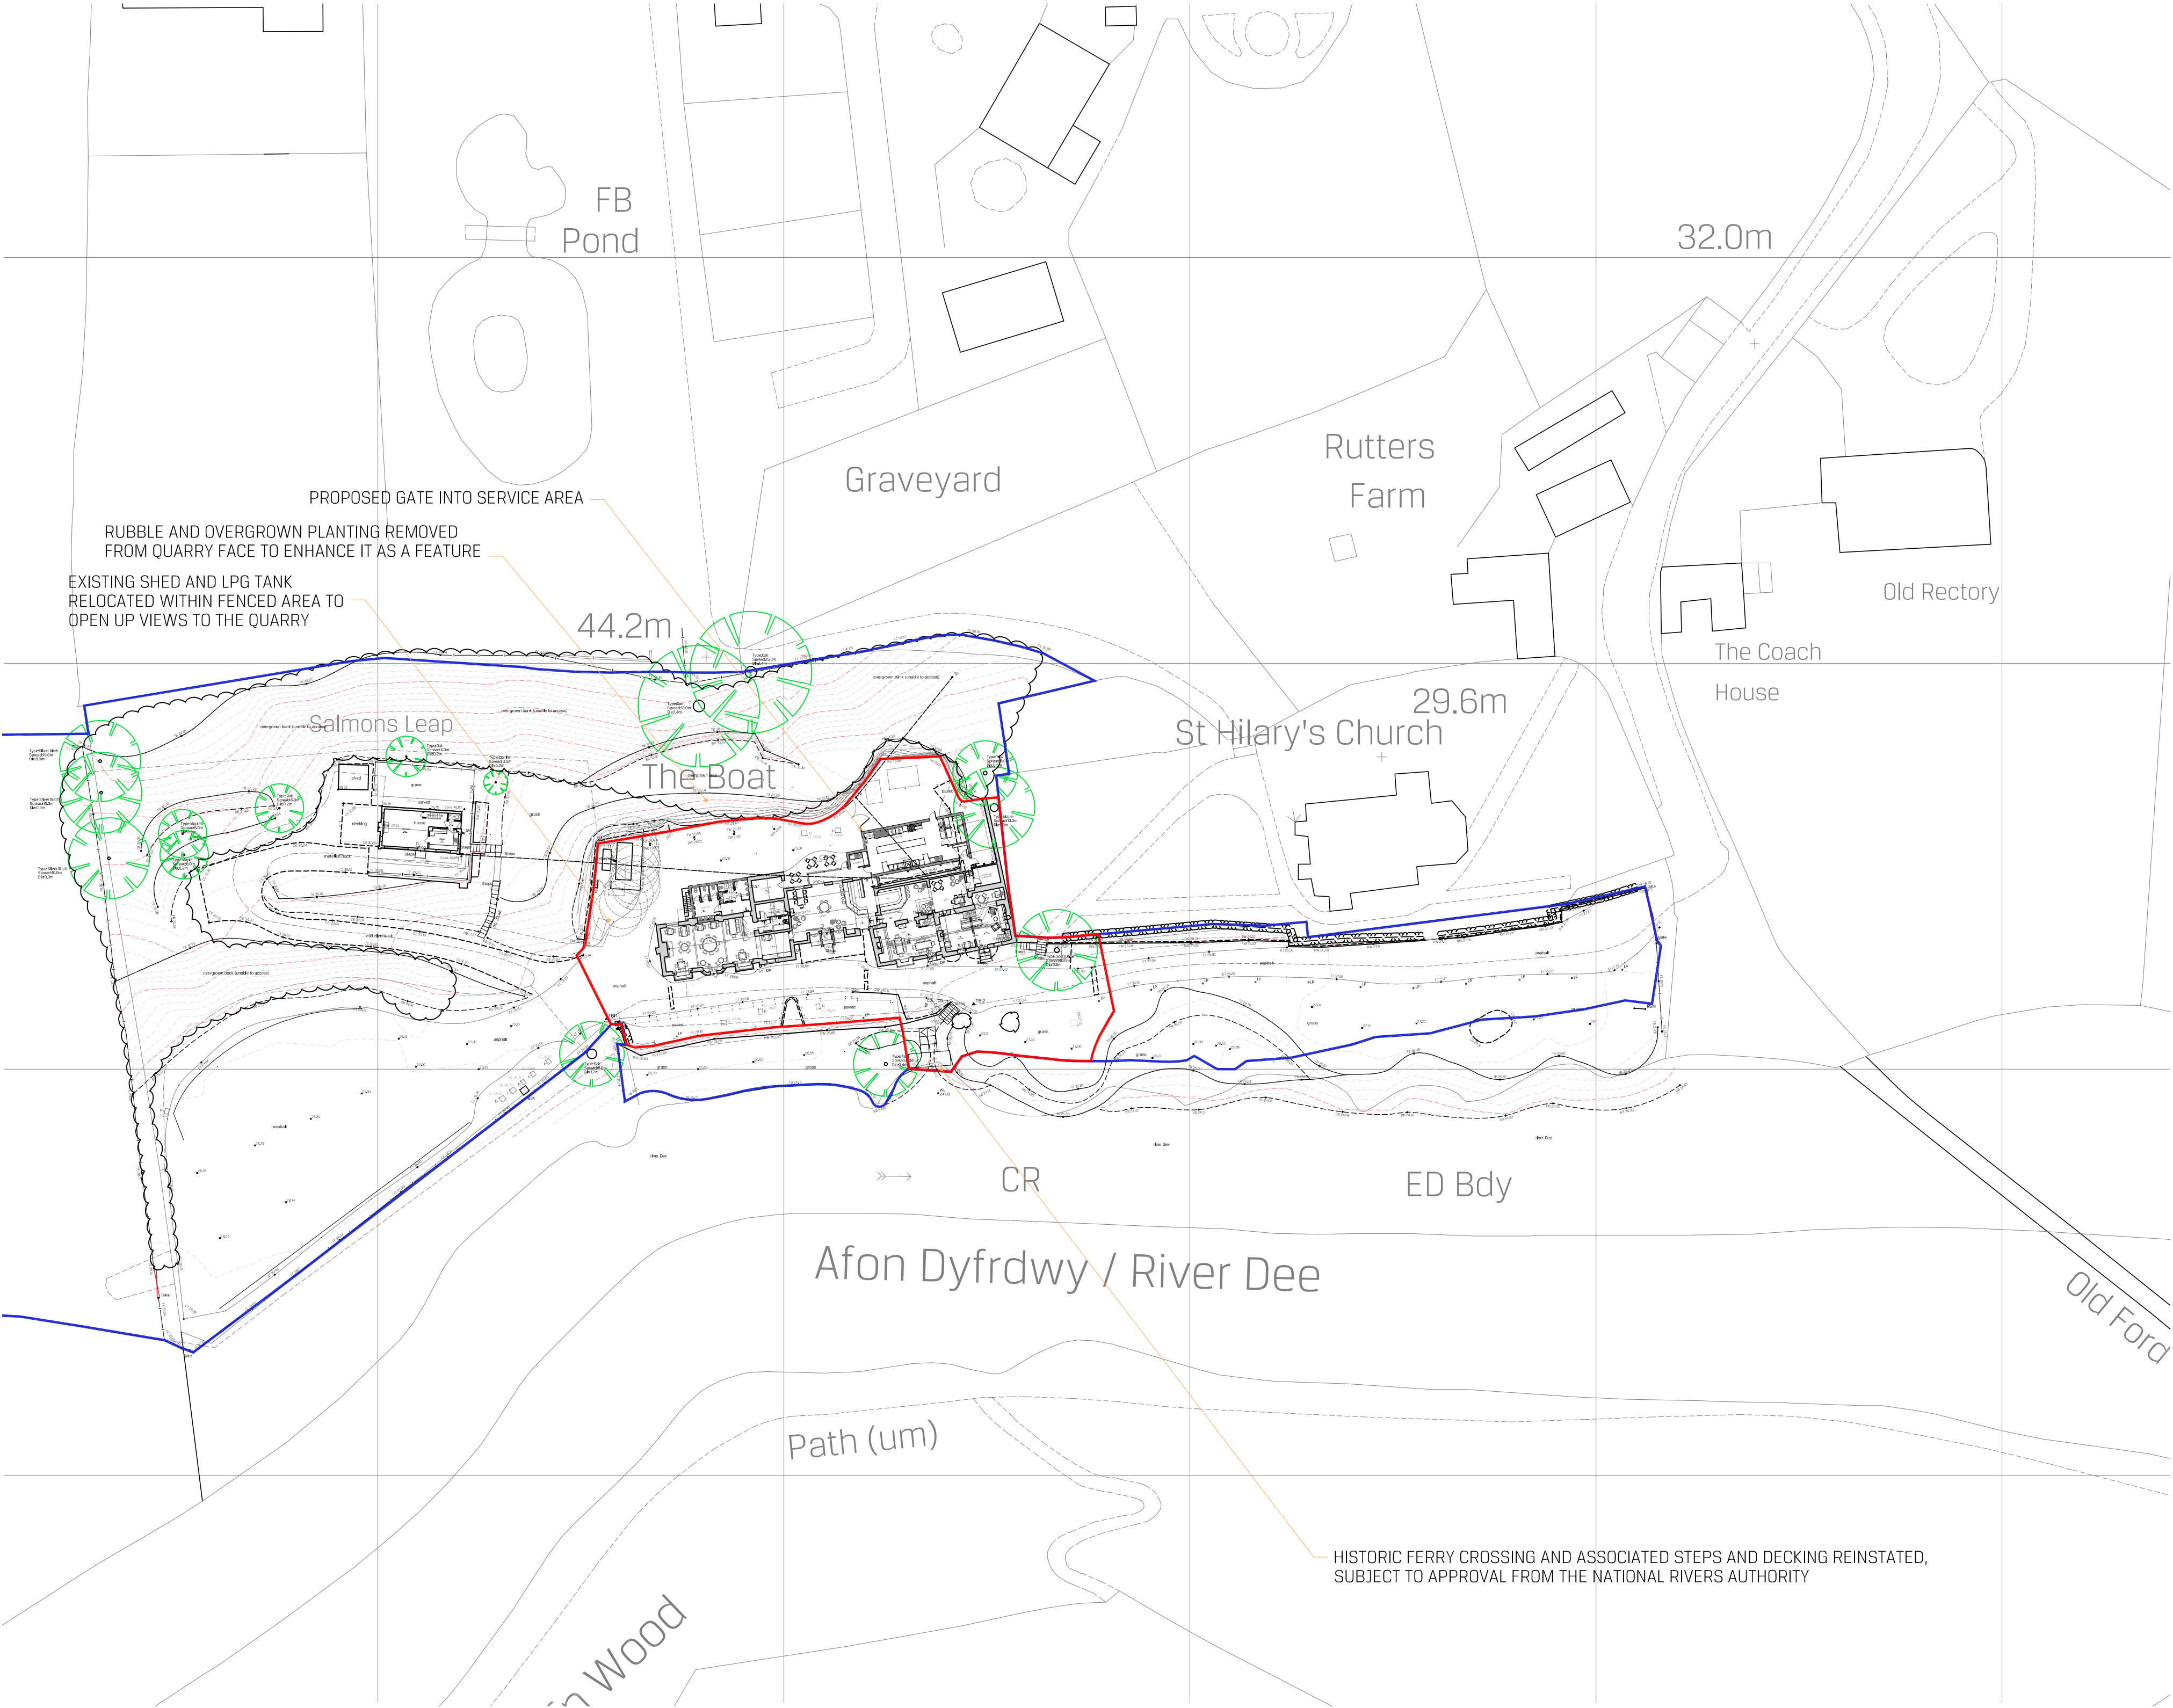

PROPOSED SITE PLAN | SCALE 1:500

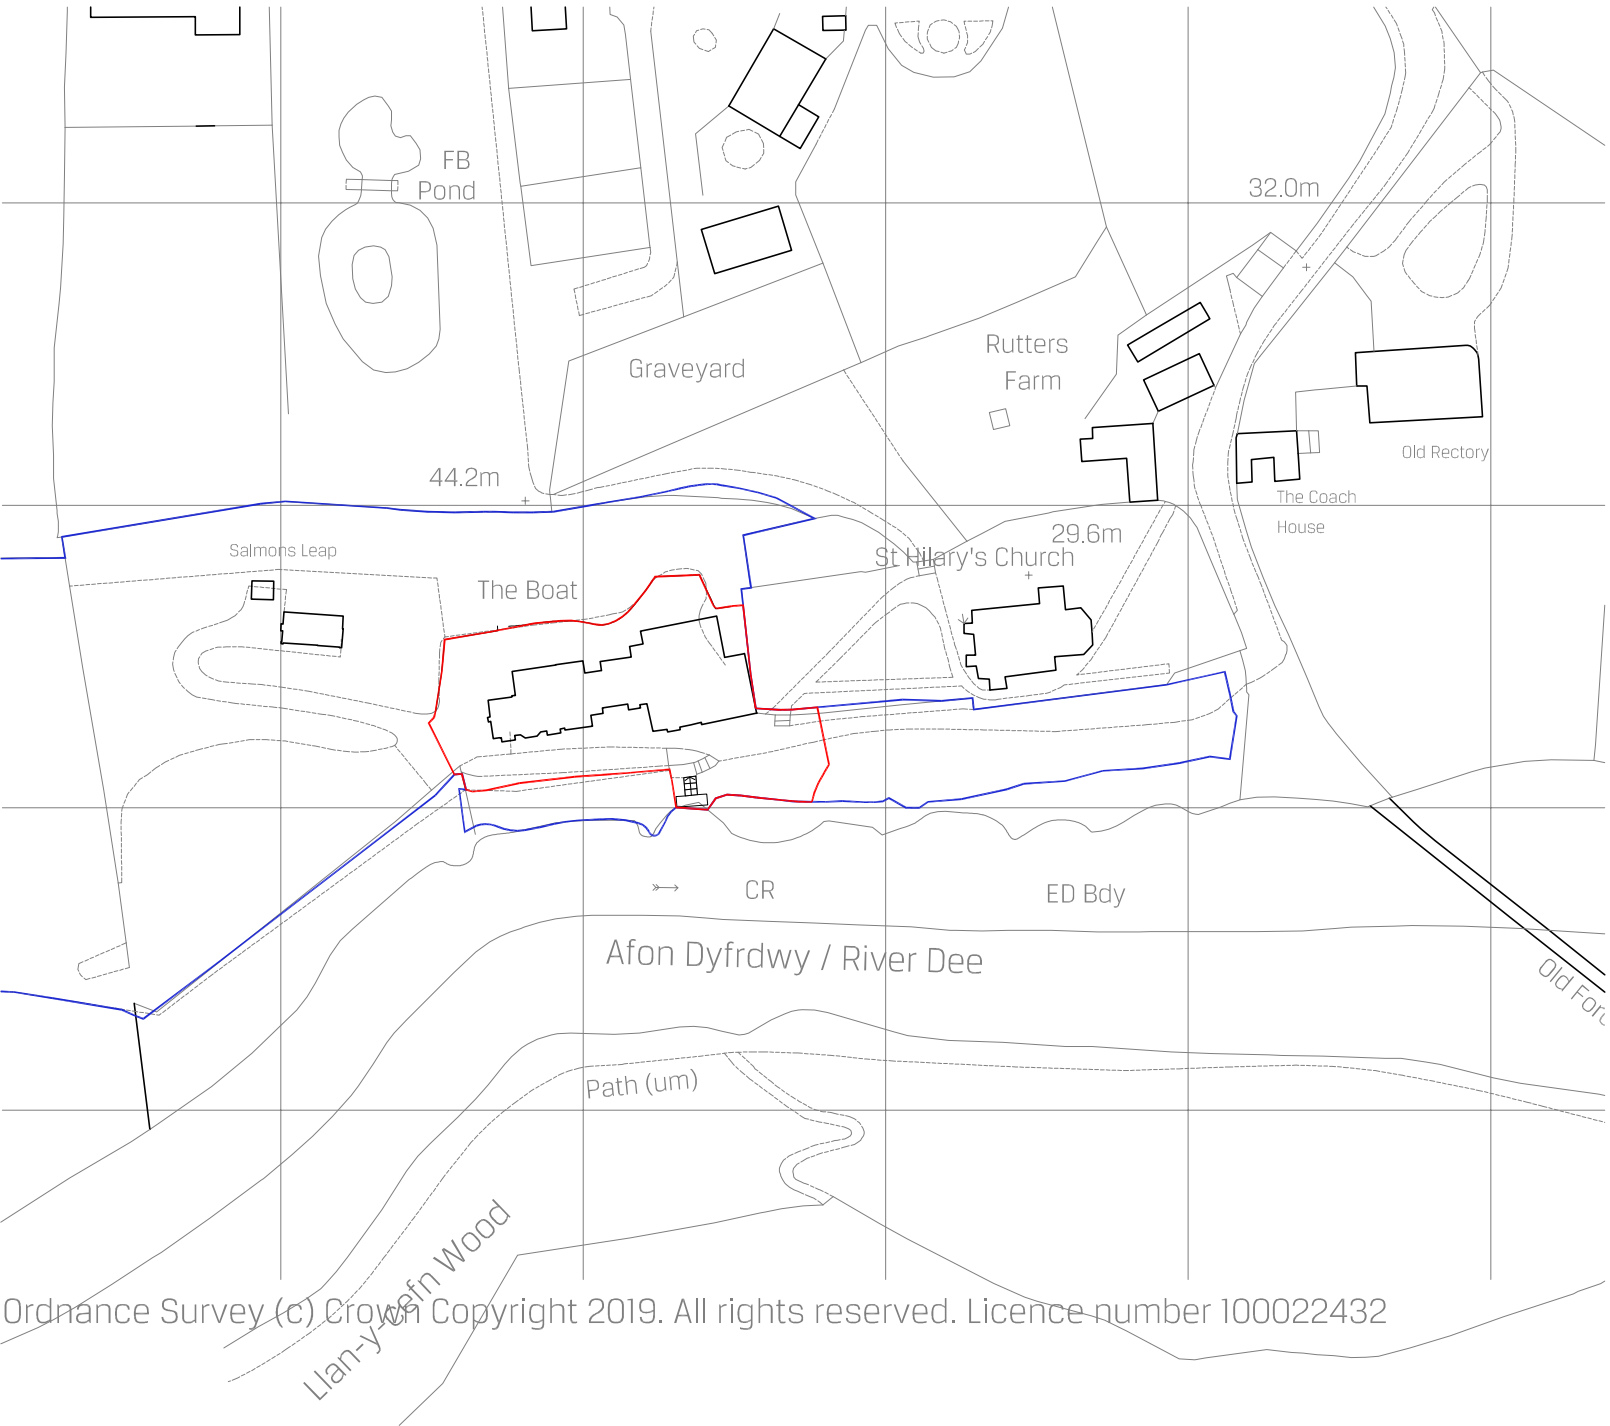

PROPOSED SITE LOCATION PLAN | SCALE 1:250

STATUS	PLANNING			
	© Copyright SHACKARCHITECTURE all rights reserved. Do not scale this drawing. ALL dimensions are in millimetres unless stated otherwise. ALL dimensions must be checked on site prior to construction and any discrepancies reported to the architect.			
	REVISION	DRAWN	CHECKED	DATE



SHACKARCHITECTURE 

A Unit 5, The Curve, 139 Telegraph Road, Heswall, Wirral, CH60 7SE
T +44(0)161 342 6616 E info@shackarchitecture.com W www.shackarchitecture.com

Client

PRICE AND CHANTLER LTD

Project

THE BOAT, ERBISTOCK

Title

PROPOSED SITE PLAN

Scale

VARIES@A1

Project No.

SHACK389

Dwg. No.

8200

Rev