



CHIRK HOUSE TYPE

4 bedroom detached dwelling
GIA = 133sqm / 1430sqft


Plot 19 attached double garage

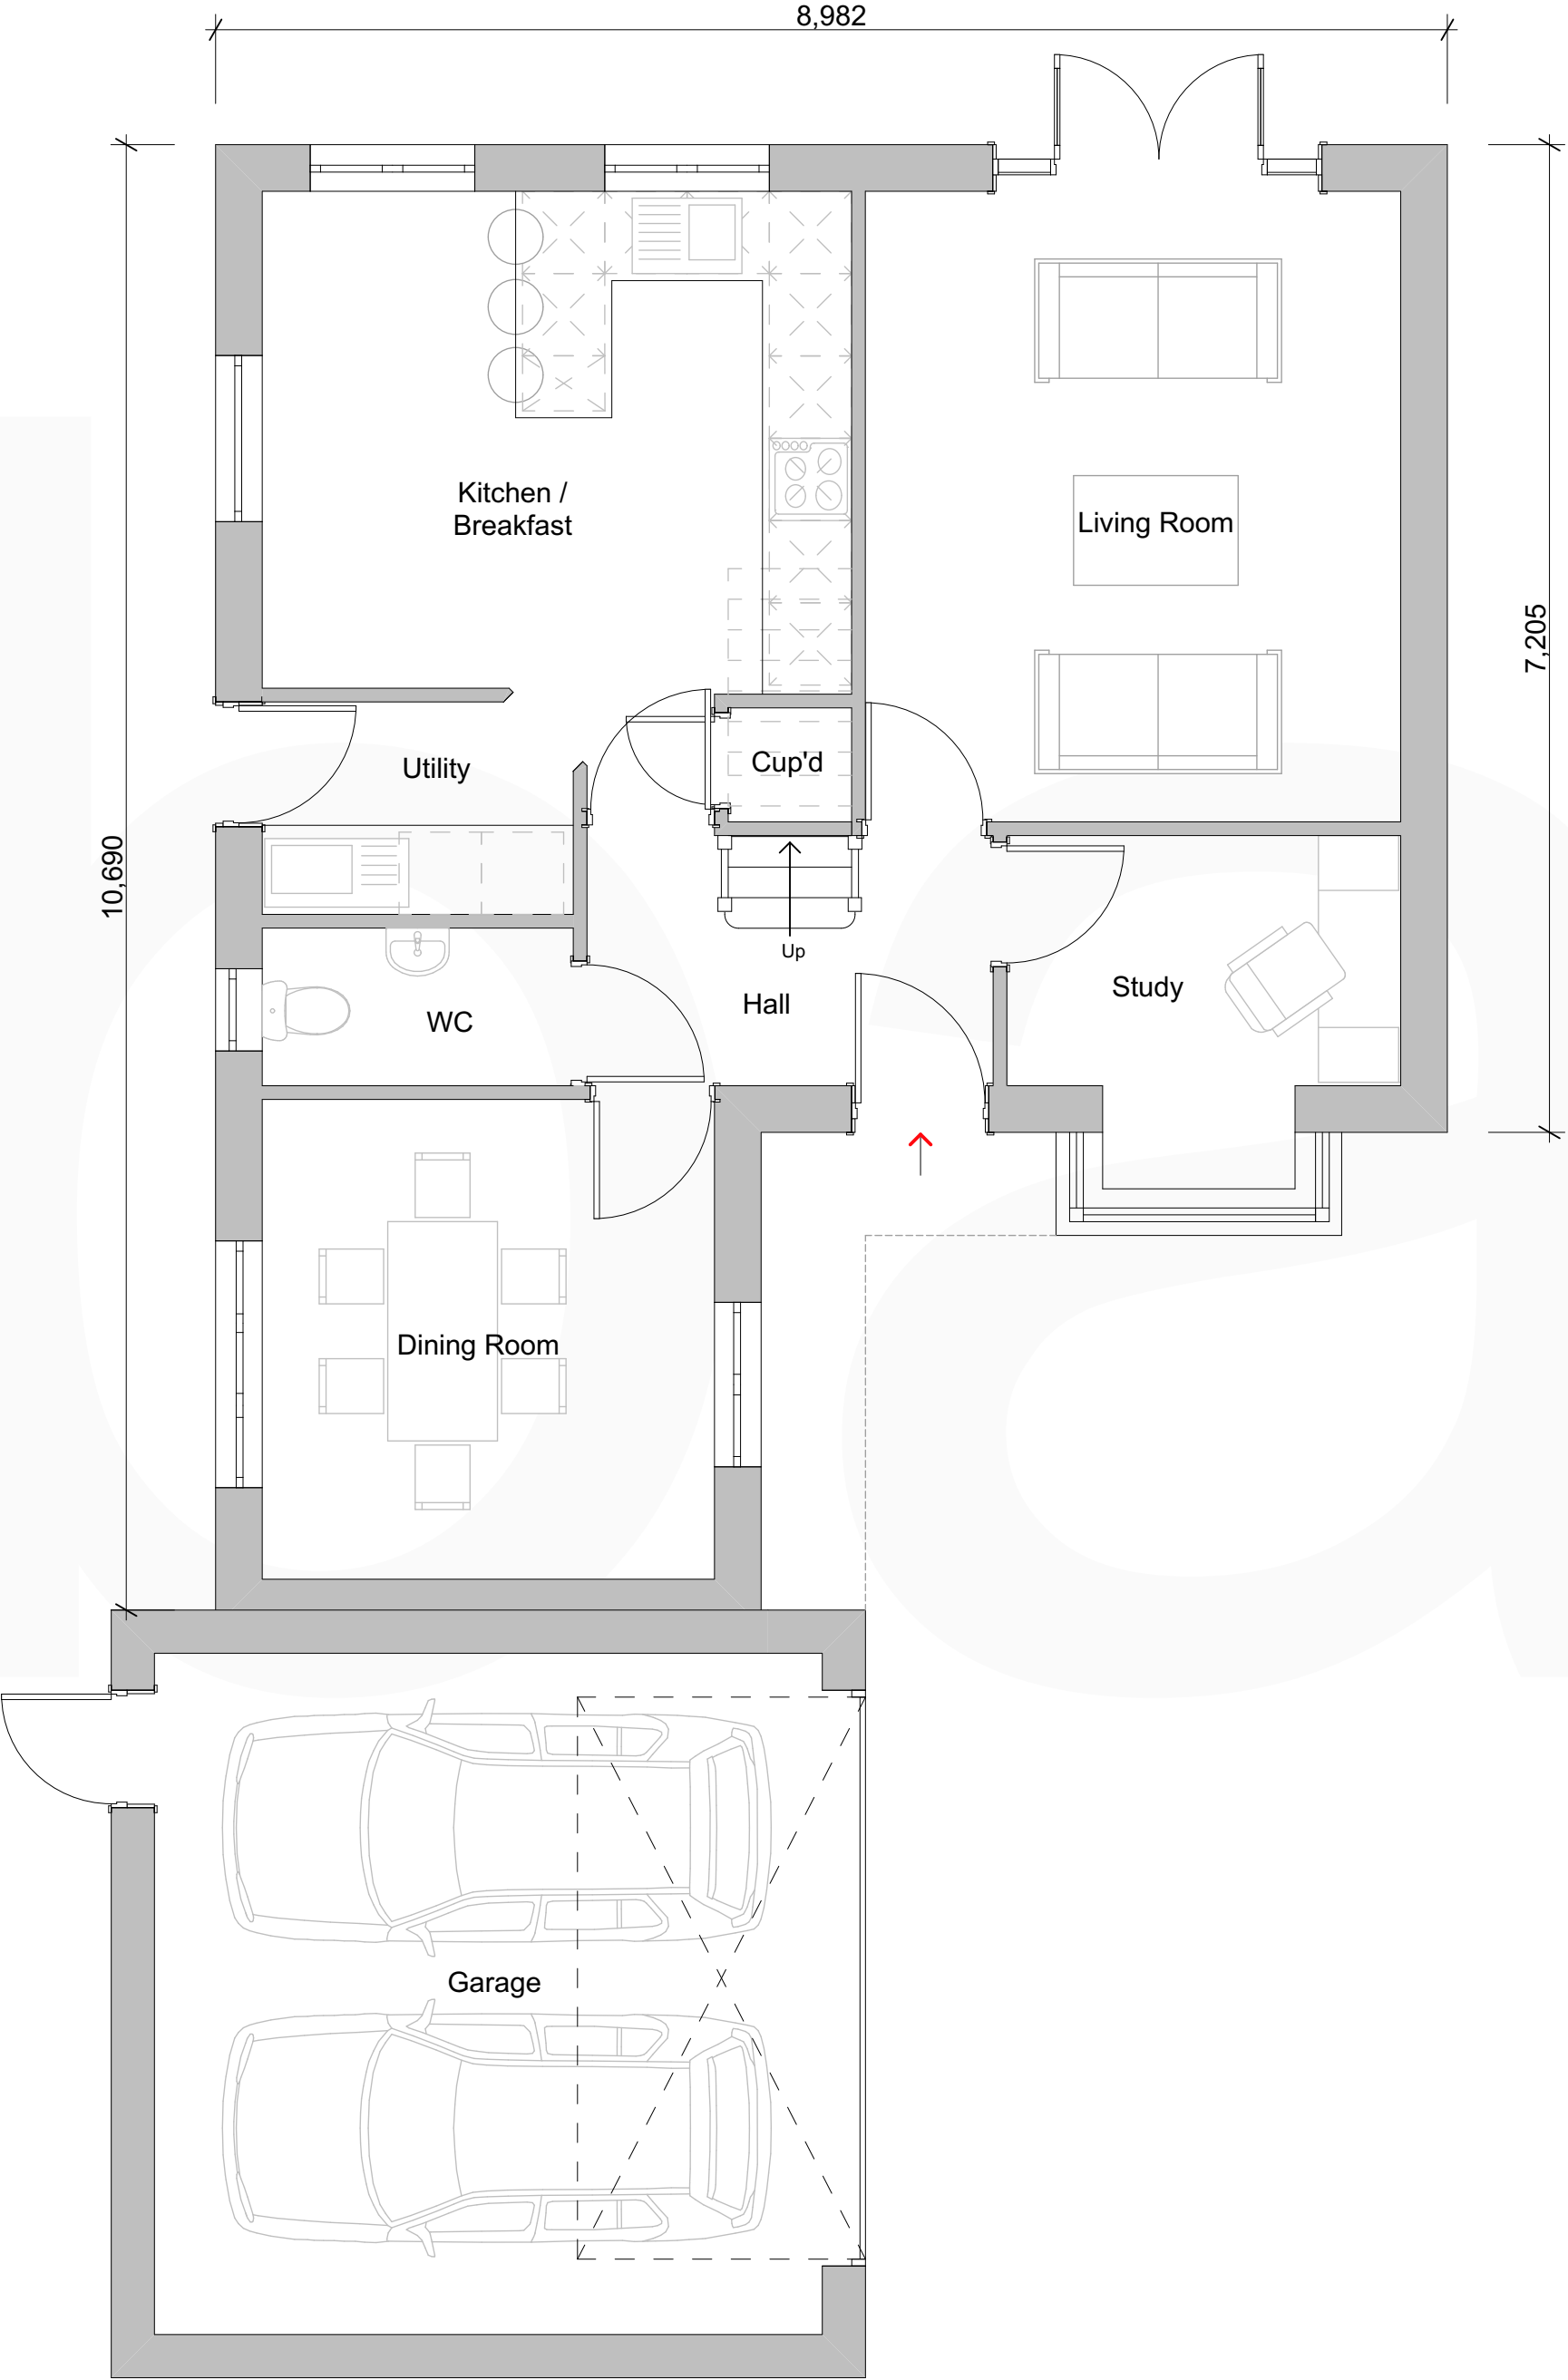

Ground Floor Plan

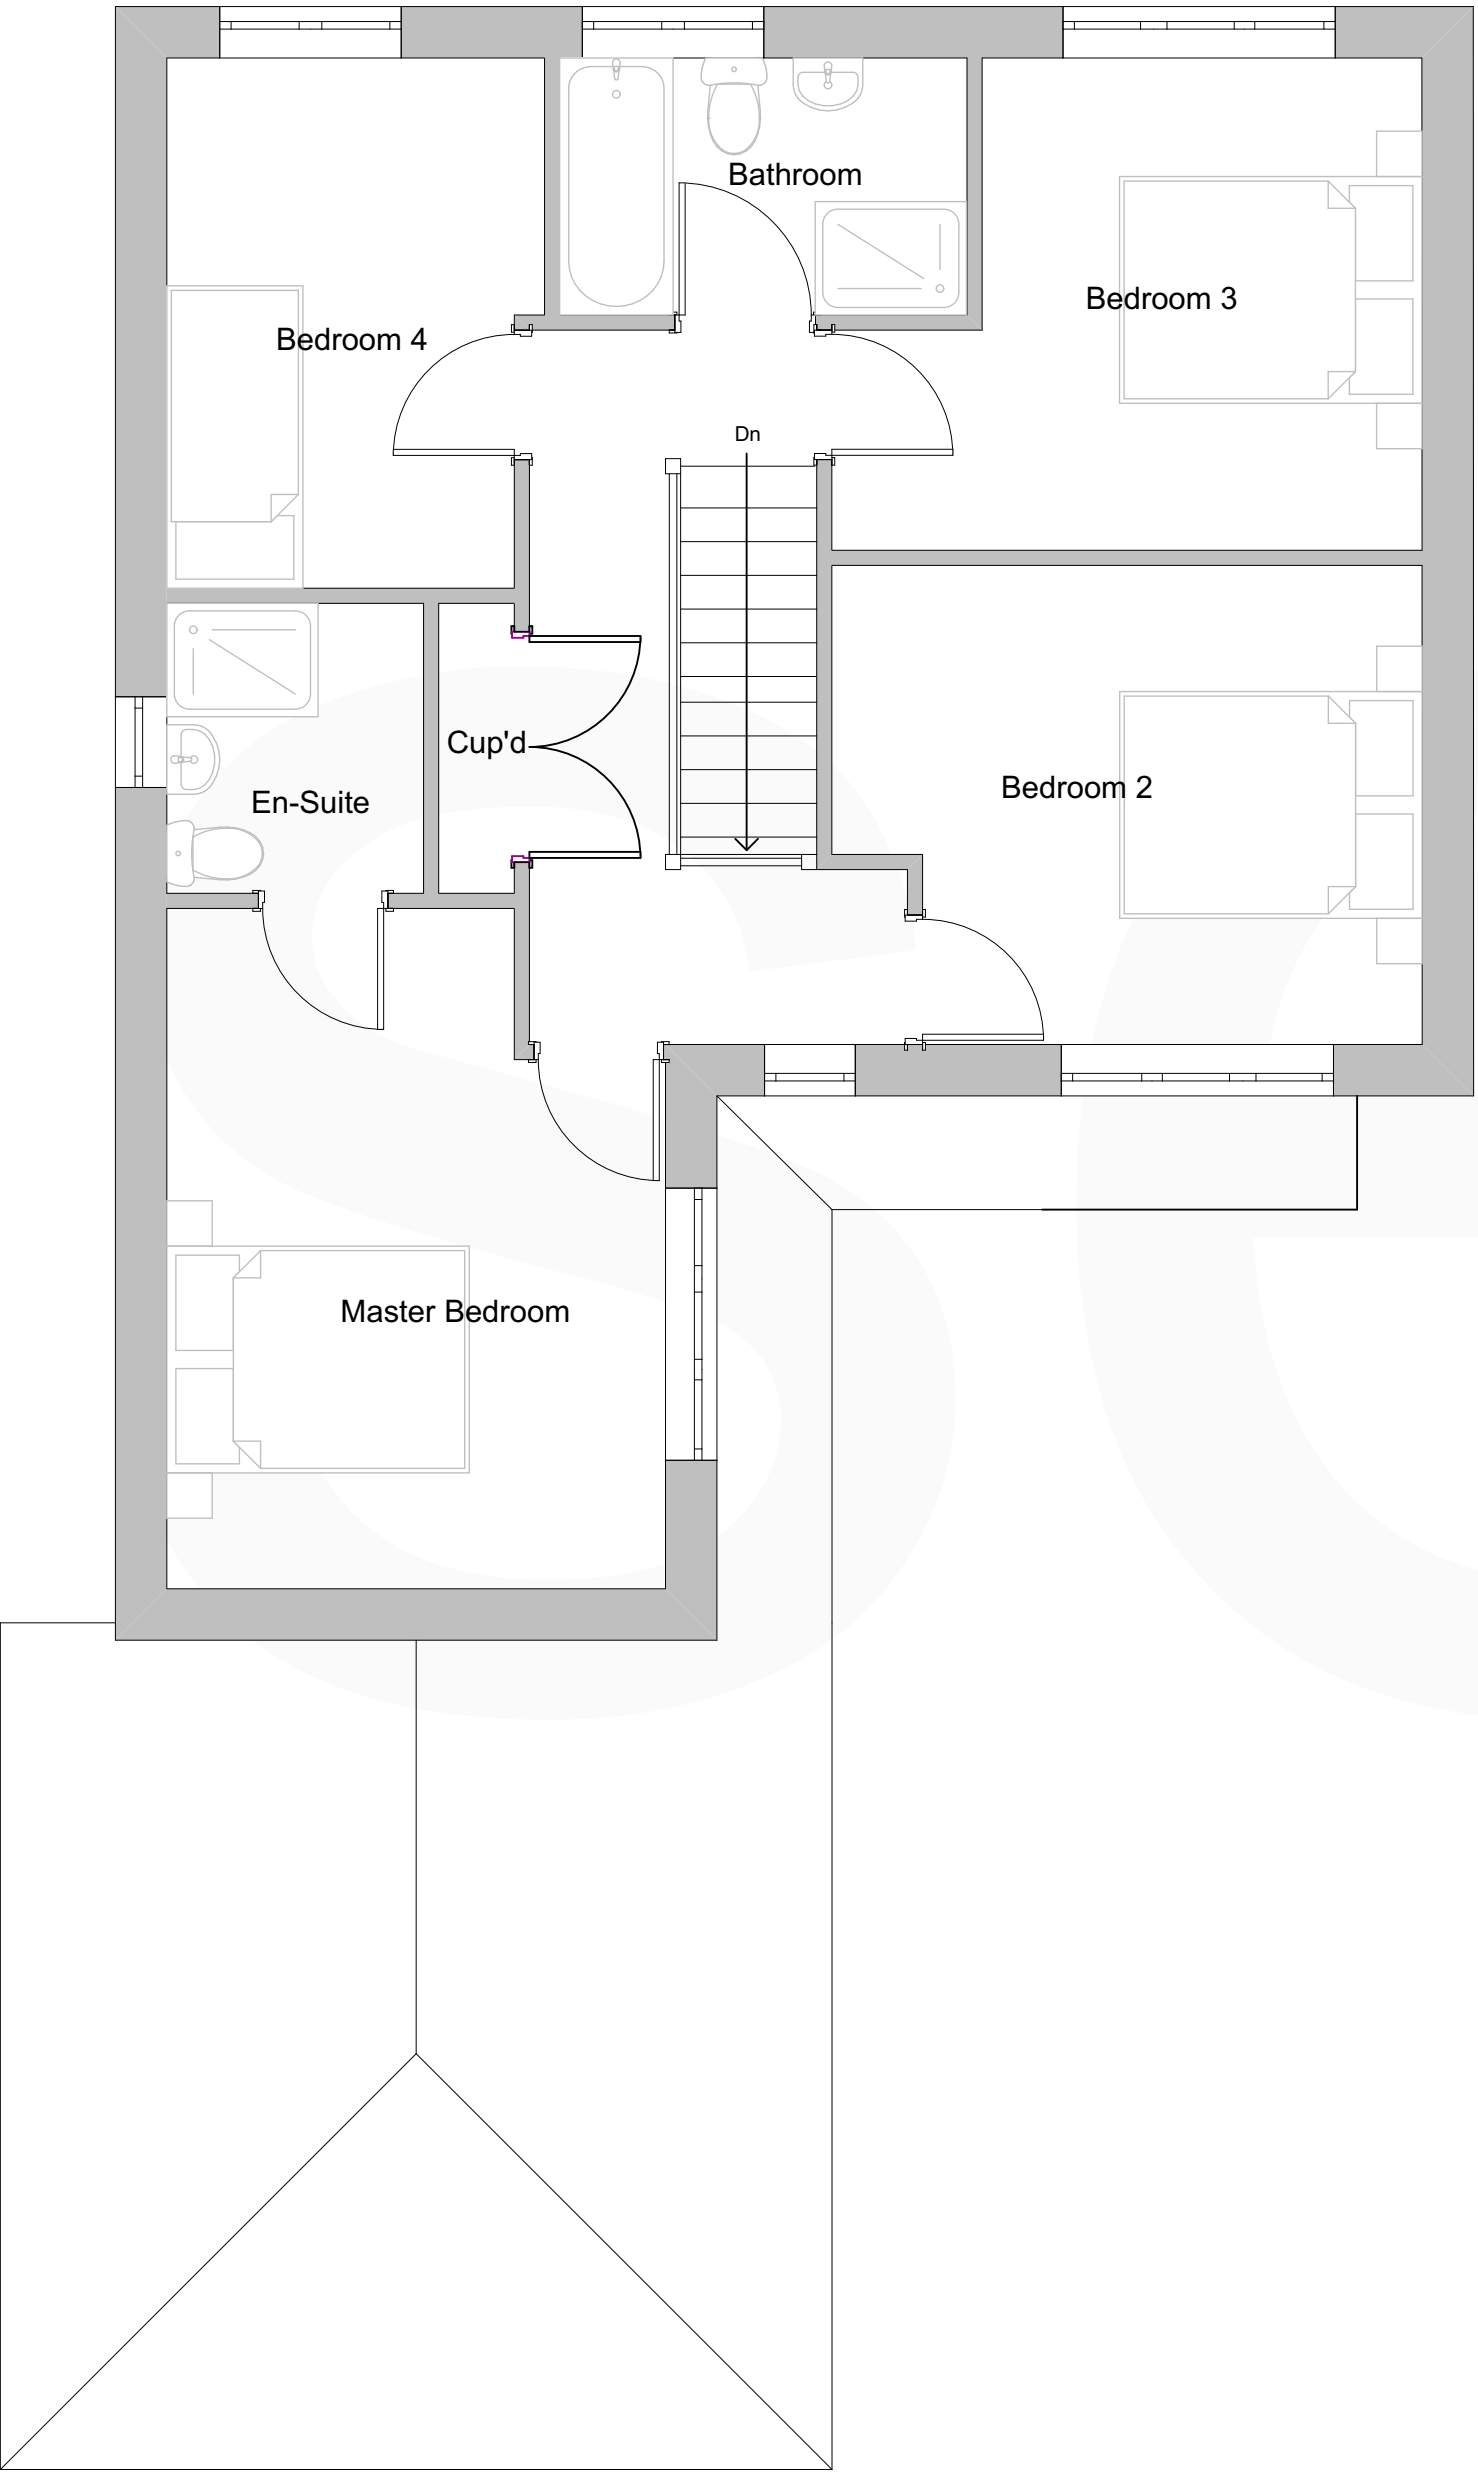

First Floor Plan

 

Rev No.	Date.	Rev.		By.	Chk.

PLANNING

Scale.	1:50@A2	Date.	Jan 2018	Drawn by.	JS	Chk.	AO
--------	---------	-------	----------	-----------	----	------	----

Project Title. Vicarage Lane, Gresford			
Client. Gower Homes Ltd.			
Drawing Title. Chirk Proposed Floor Plans			
Project No. BA1858	Drawing No. PL-020	Revision. -	