




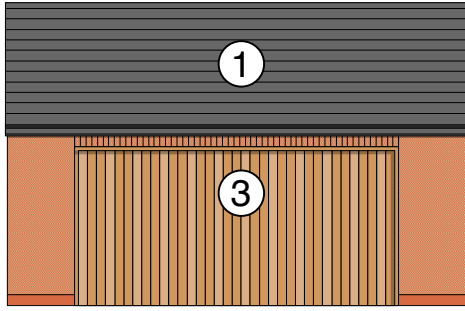


Front Elevation 1-1

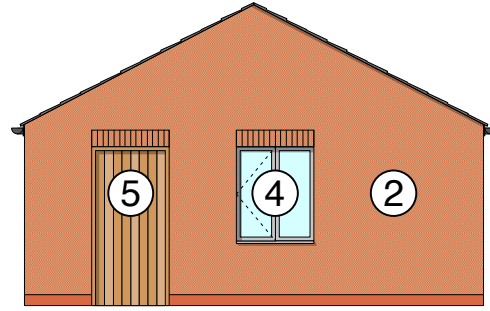


Side Elevation 2-2

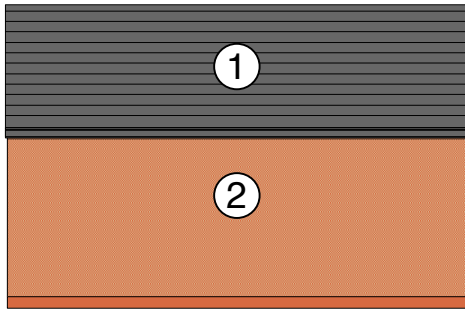

Rear Elevation 3-3

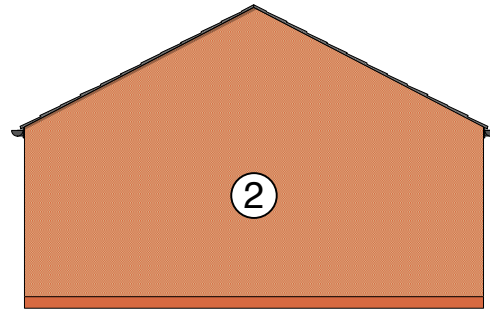

Side Elevation 4-4

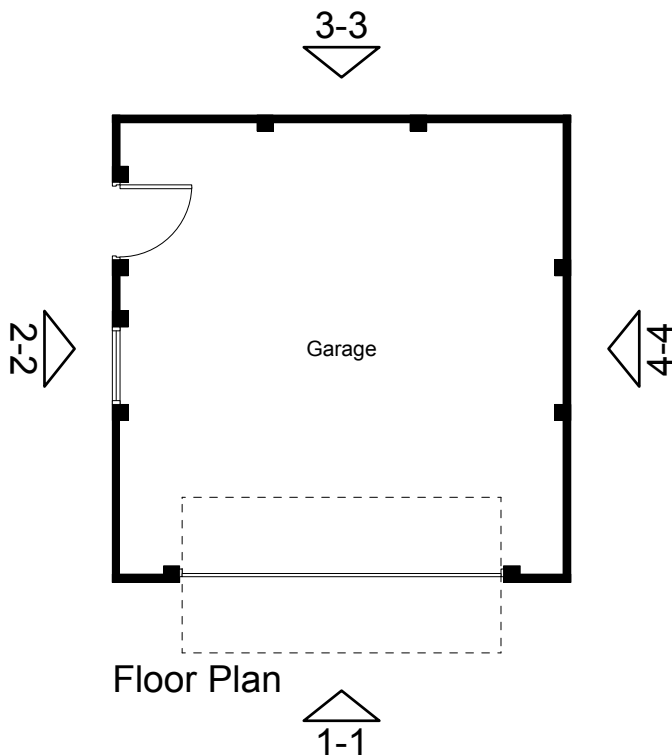

Floor Plan

Garage Plot 2

Materials Key

- ① Natural Roofing slates
- ② Facing brickwork - Red Multi
- ③ Garage door
- ④ Upvc framed windows
- ⑤ Timber composite side door

John Fielding
Architecture and Design

Job: Bryn Celyn, Garth Road, Garth	Drawing No: 122-113	Scale: 1:100 @ A3	rev. A
Client: N S & J Titlow	Drawing Title: Plot 2 Garage Plan & Elevations	Date: 20.03.19	

Rev.A - Materials Key added- 03.04.2019