



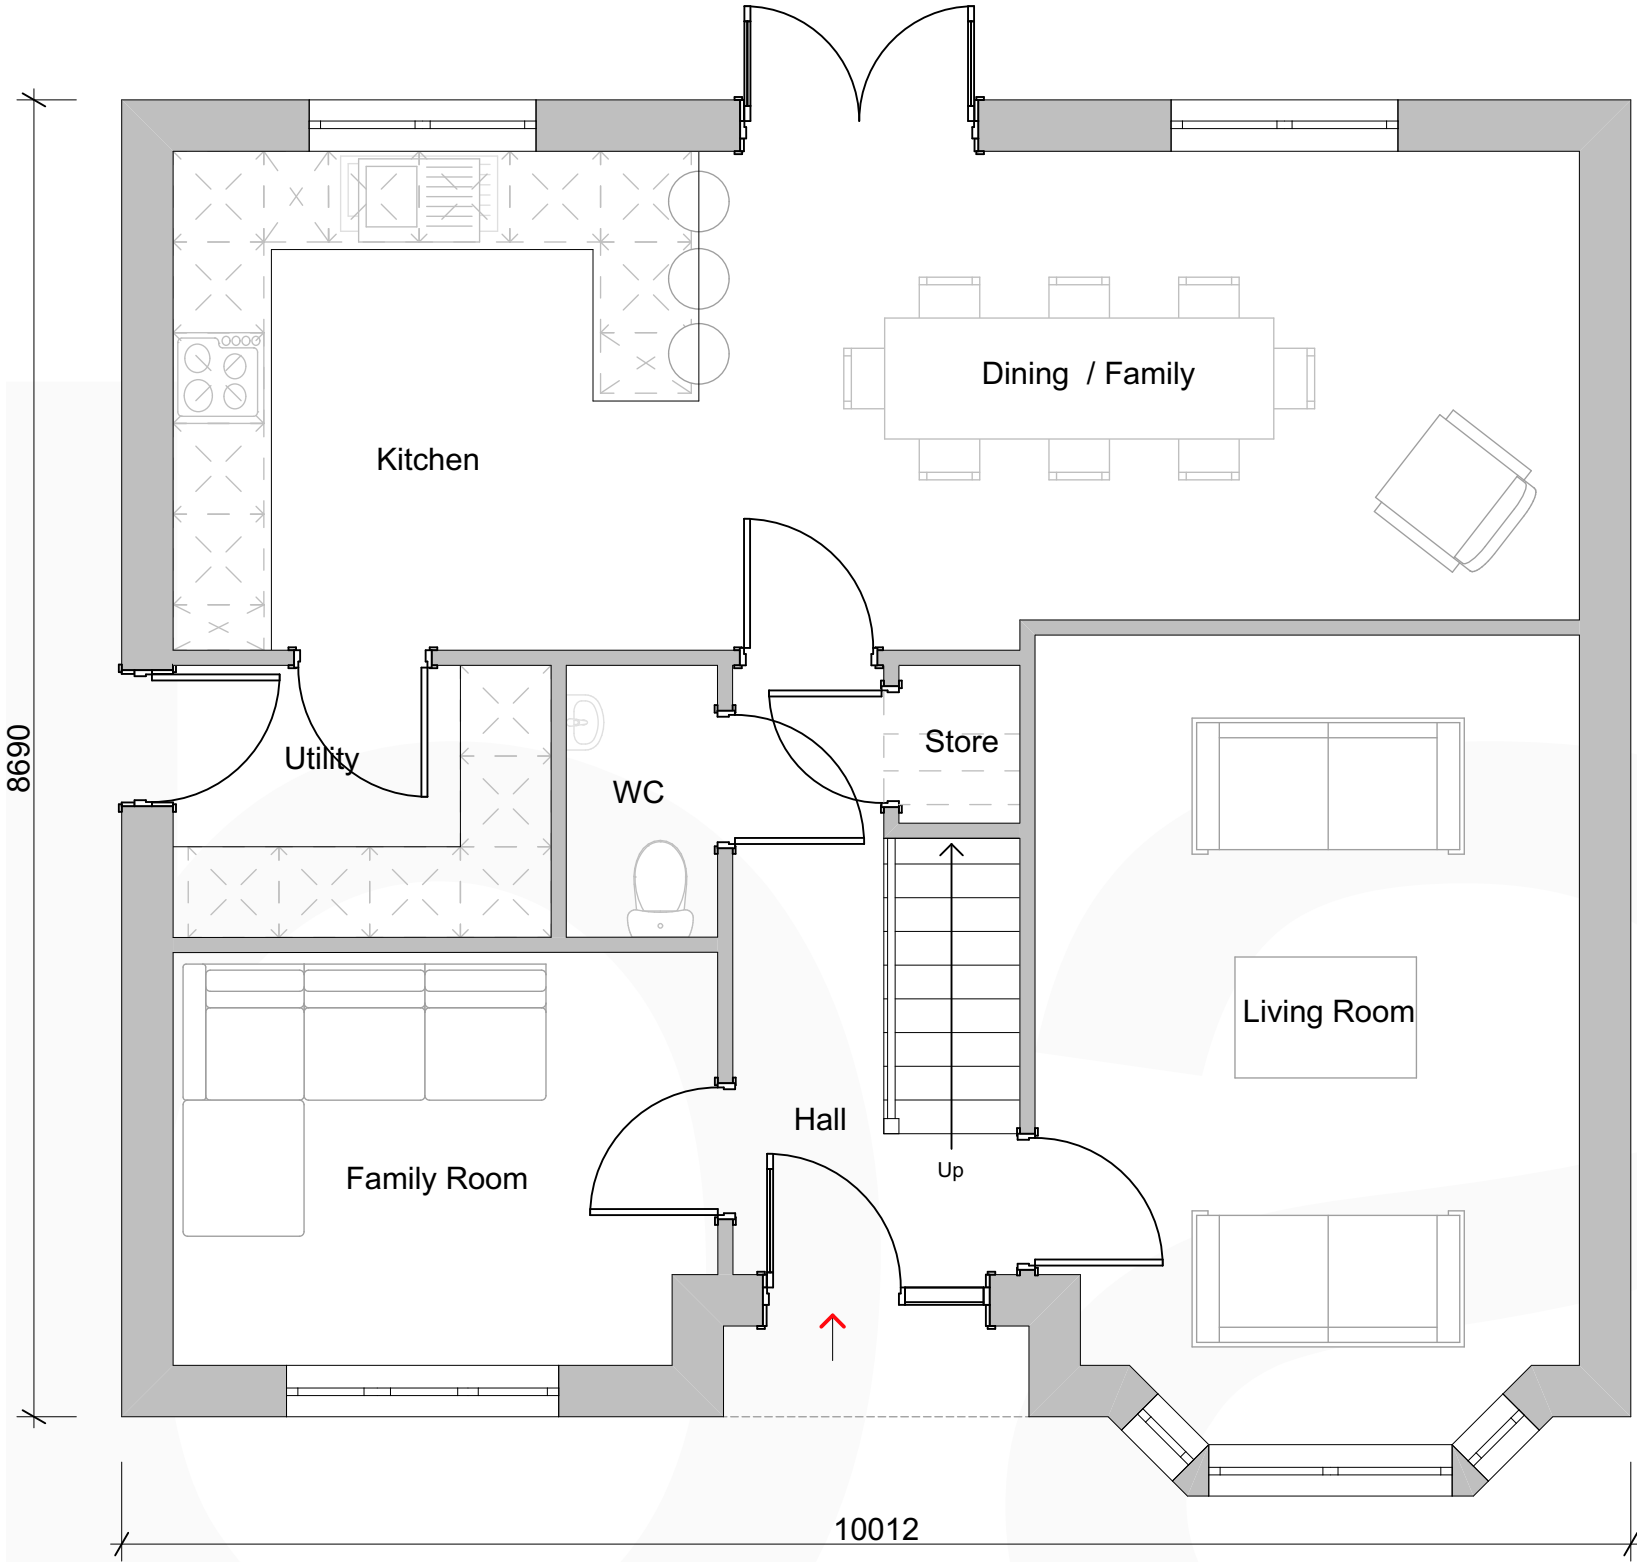

Ground Floor Plan

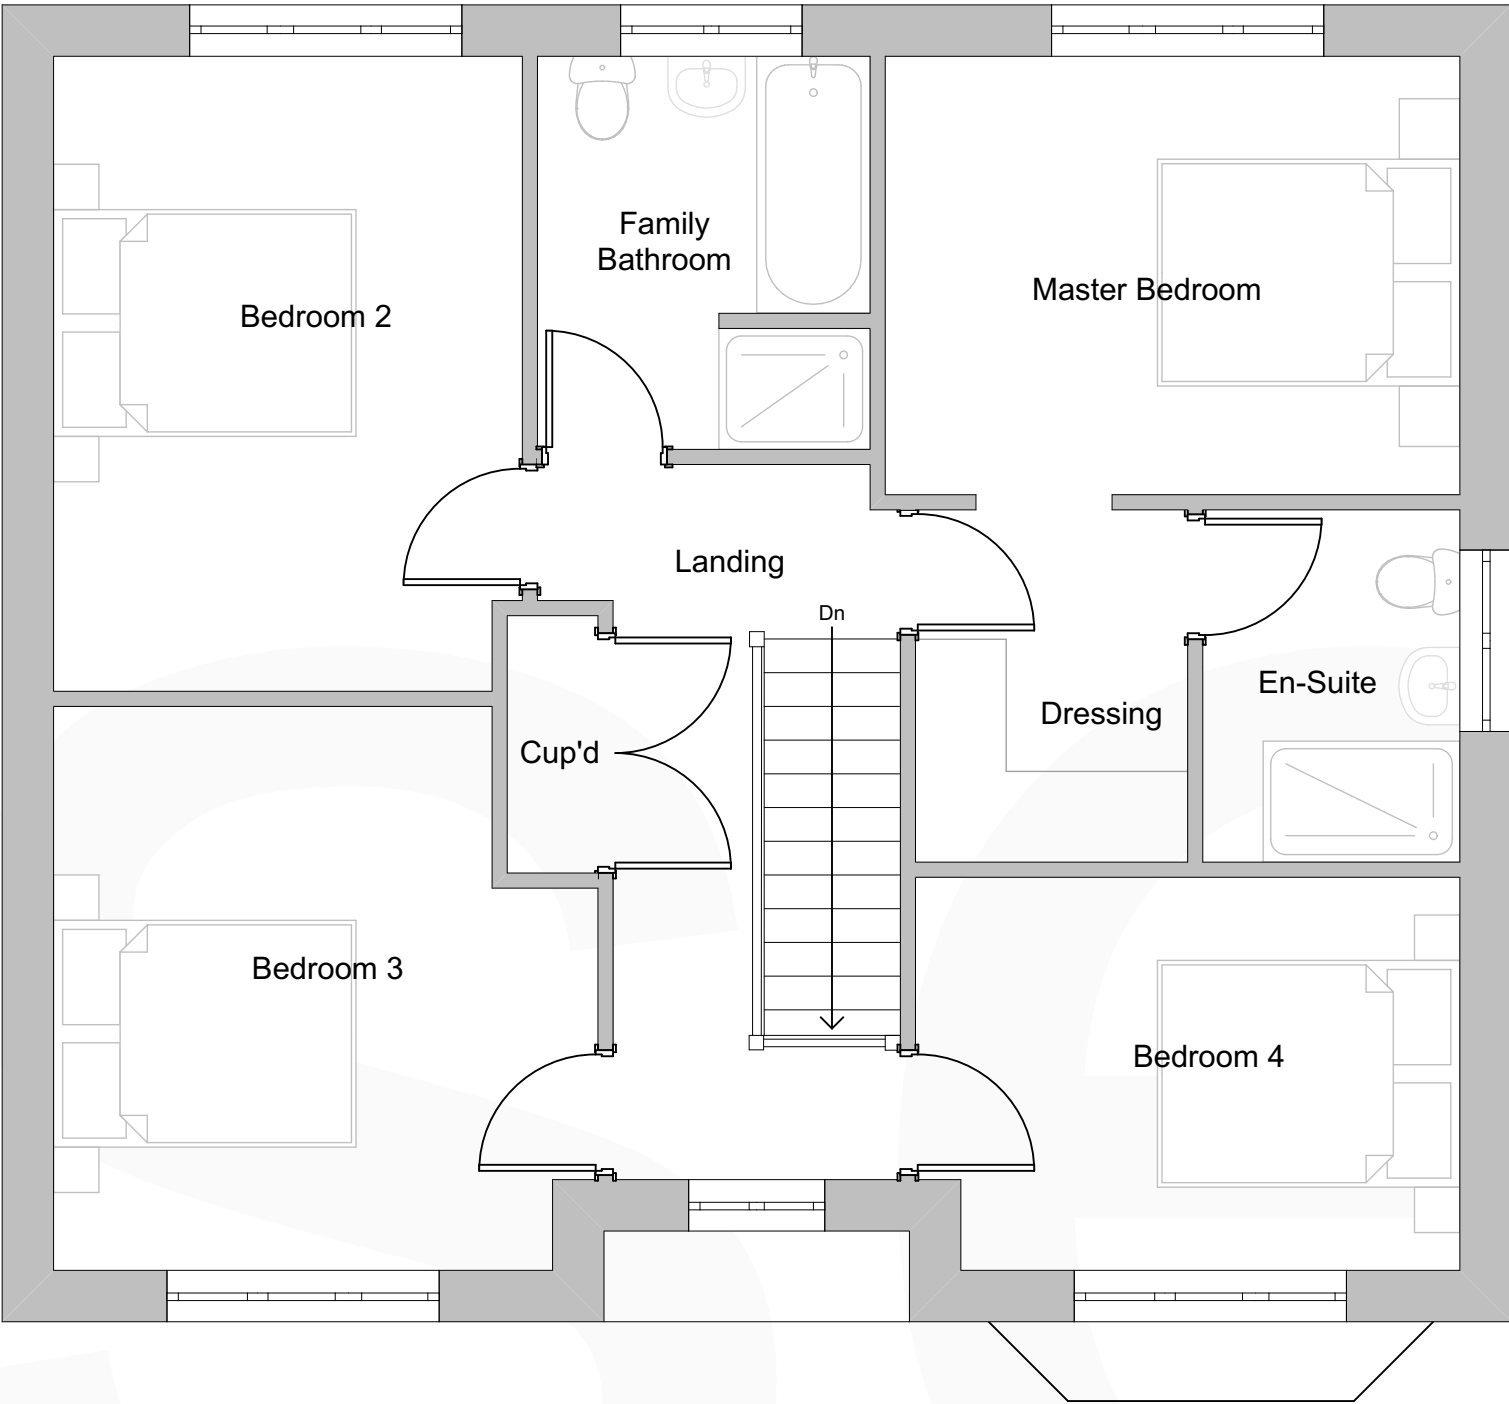


First Floor Plan

POWIS HOUSE TYPE

4 bedroom detached dwelling
GIA = 148sqm / 1595sqft

- Plot 32 detached double garage
- Plot 33 detached double garage
- Plot 39 detached double garage

 

Rev No.	Date.	Rev.	By.	Chk.	

PLANNING

Scale.	1:50@A2	Date.	Jan 2018	Drawn by.	JS	Chk.	AO
base. ARCHITECTS							
Project Title. Vicarage Lane, Gresford							
Client. Gower Homes Ltd.							
Drawing Title. Powis Proposed Floor Plans							
Project No. BA1858		Drawing No. PL-024		Revision. -			