





Front Elevation As Proposed

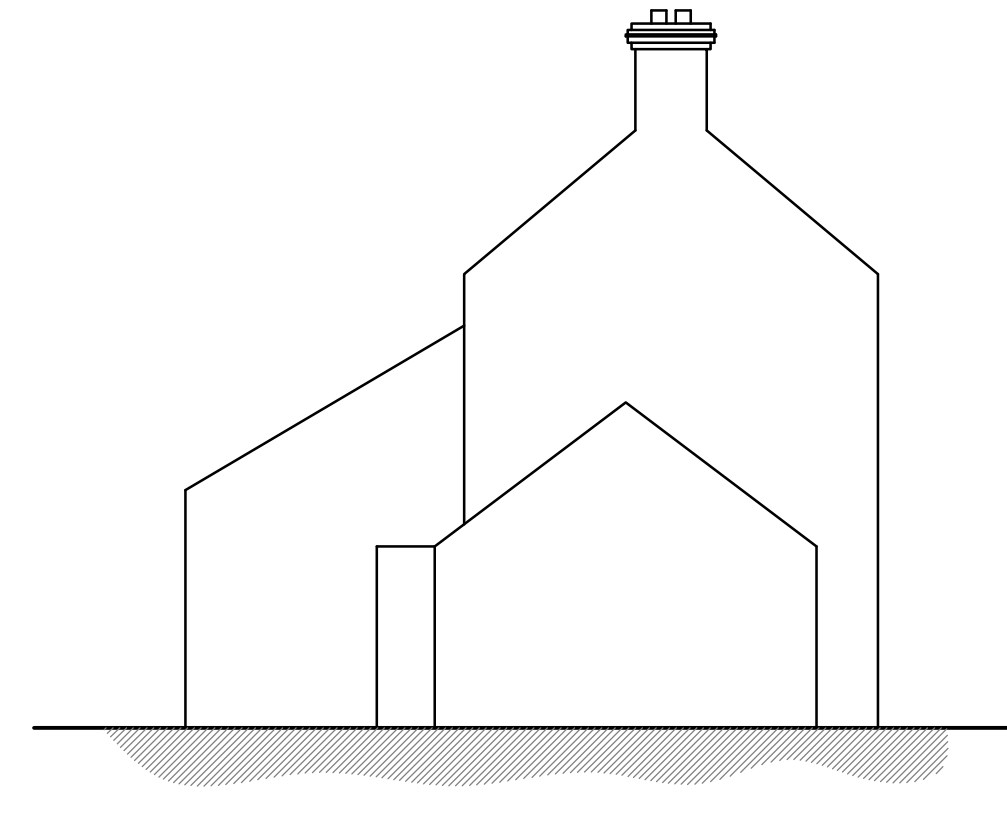

L/H/S Elevation As Proposed



Rear Elevation As Proposed

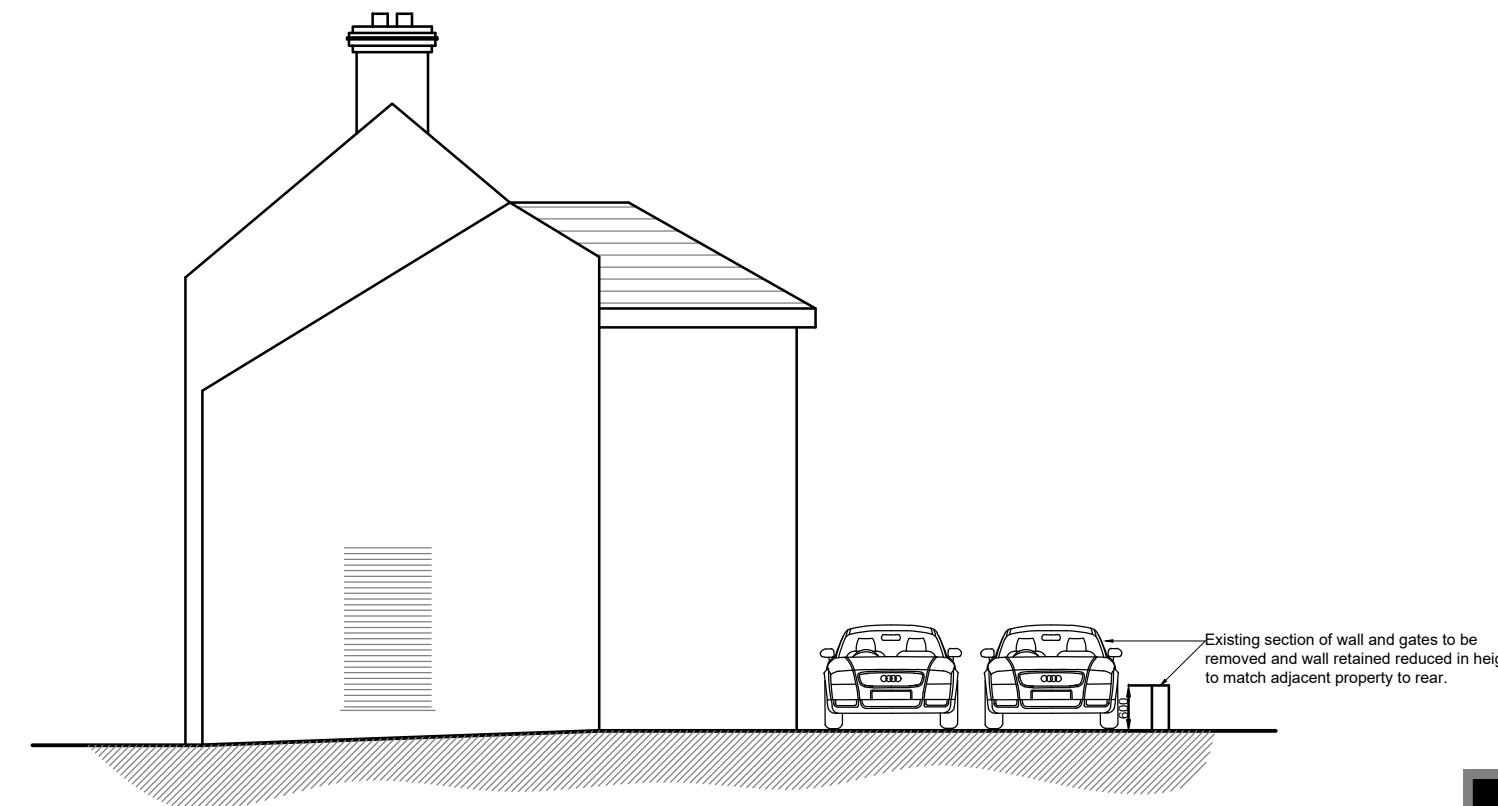

R/H/S Elevation As Proposed



Project; Proposed Conversion to former 'Horse and Jockey' Public House, Ponciau, Wrexham, LL14 1SD	
Title; Elevations as Proposed	Scale (A2); 1:100
Dwg No; HJ/PPD/03b	Date; October 2018
Revision; Yard entrance gates and boundary wall section to rear to be partially removed and reduced in height.	