
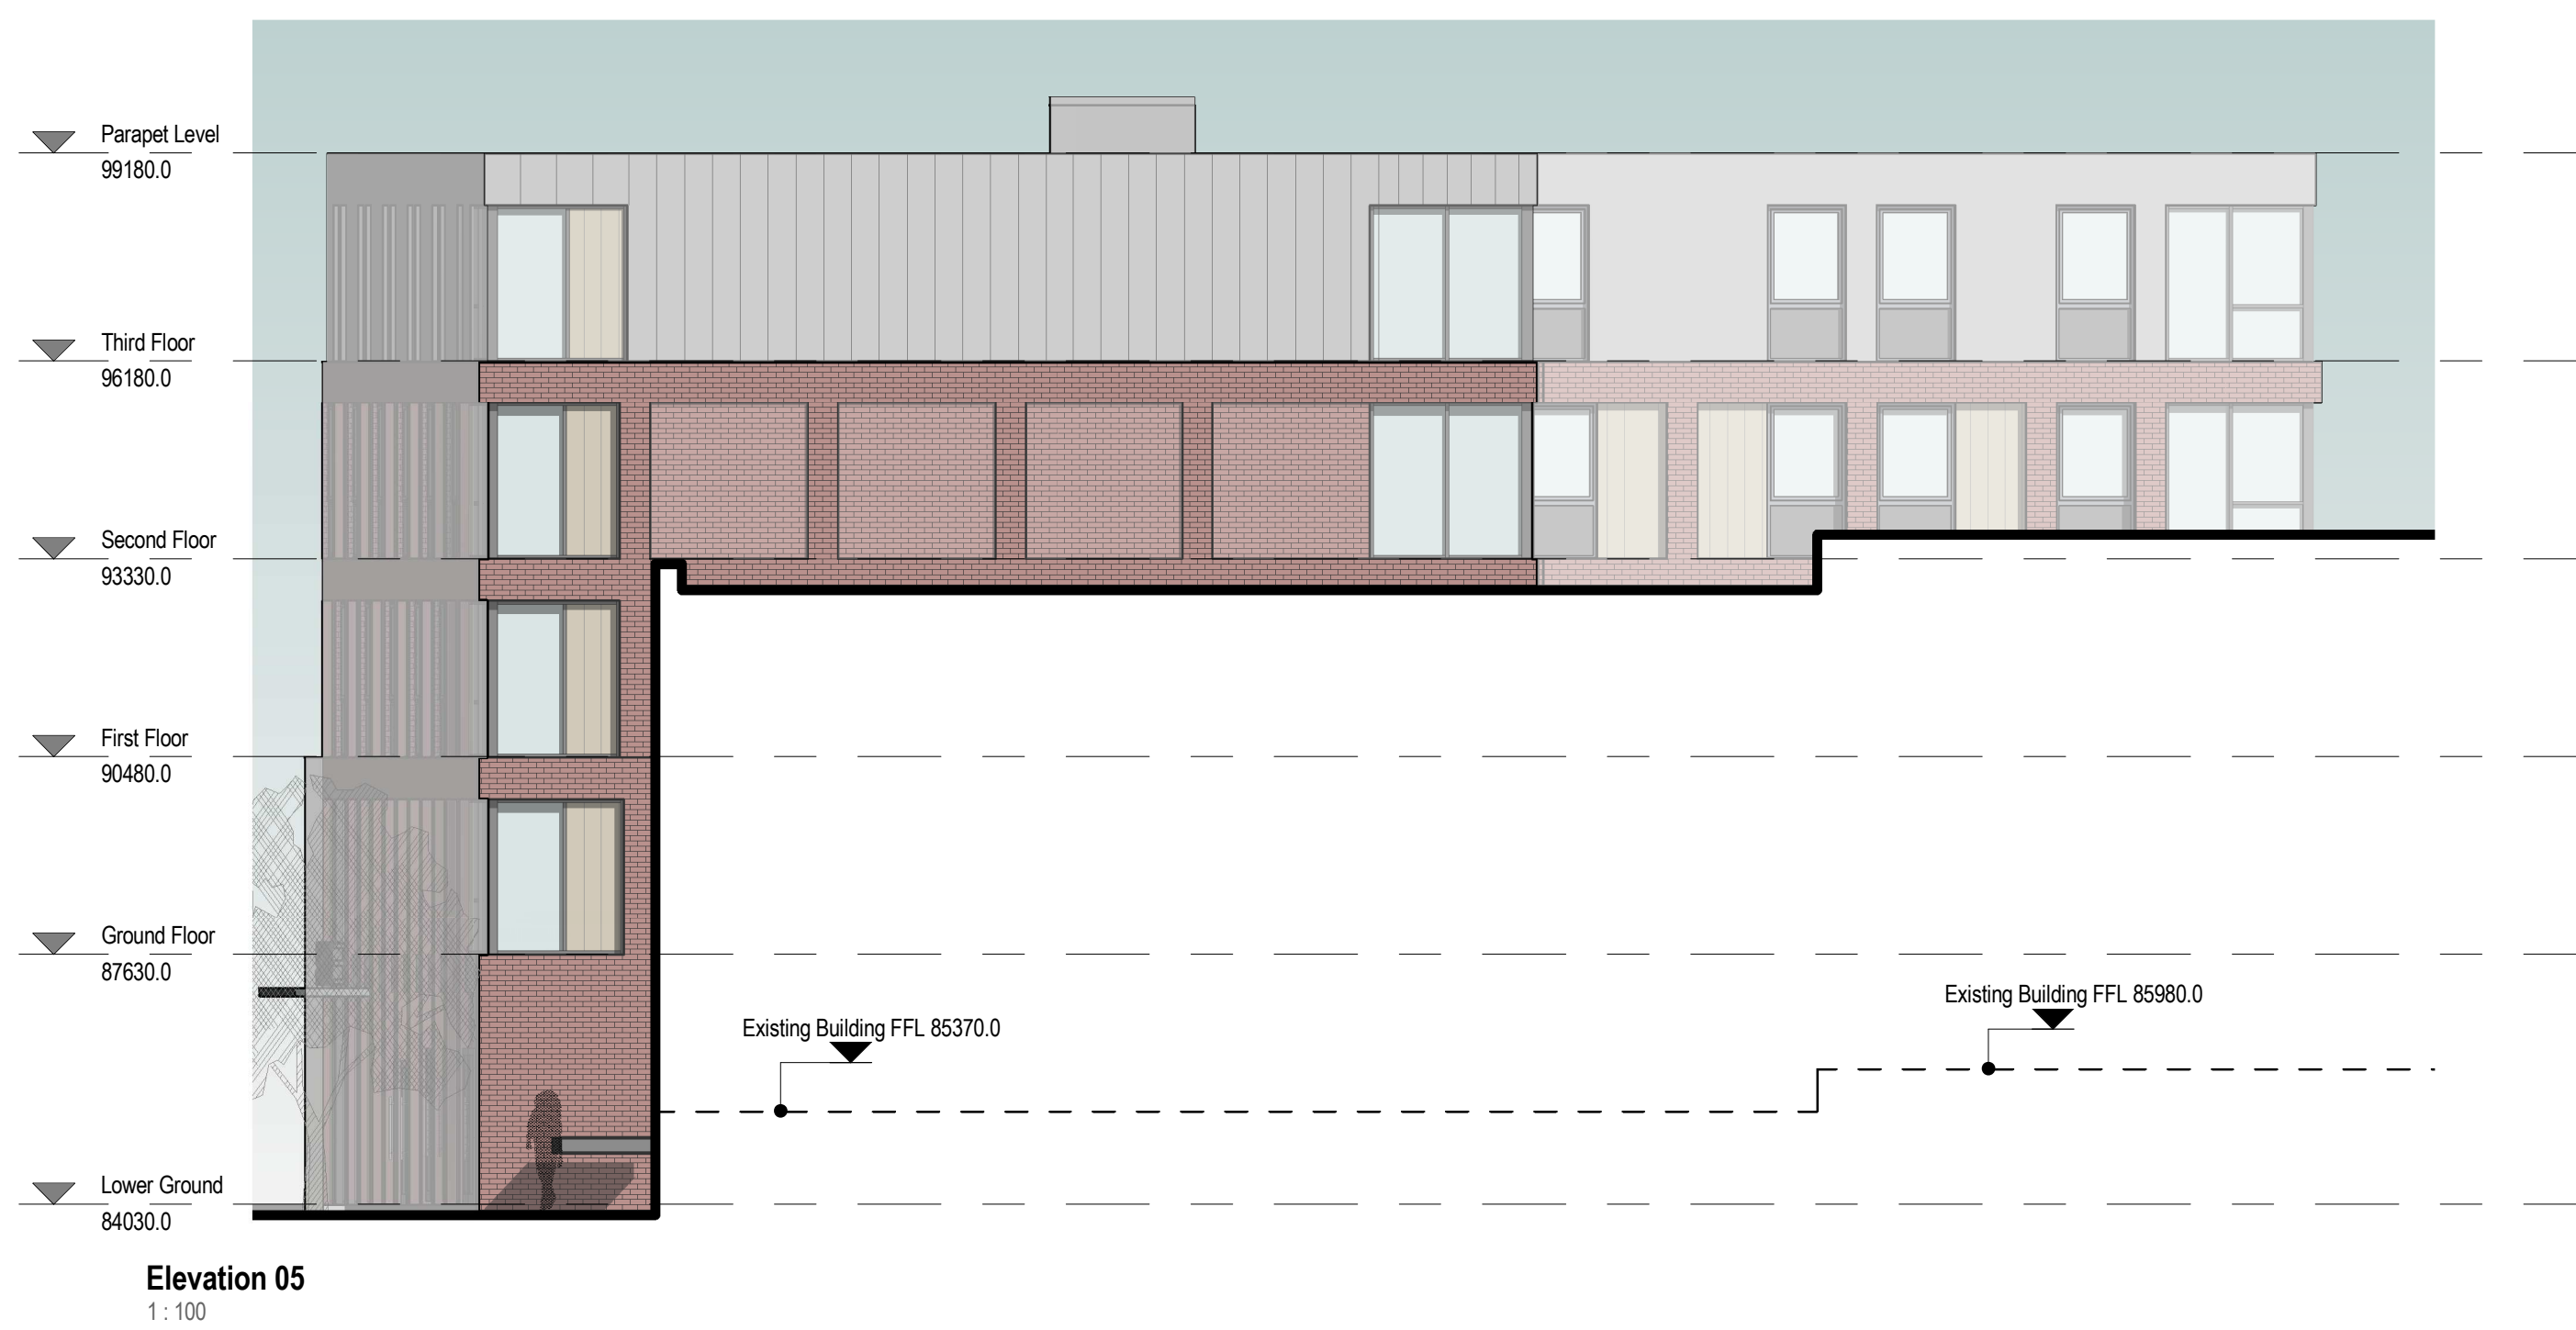


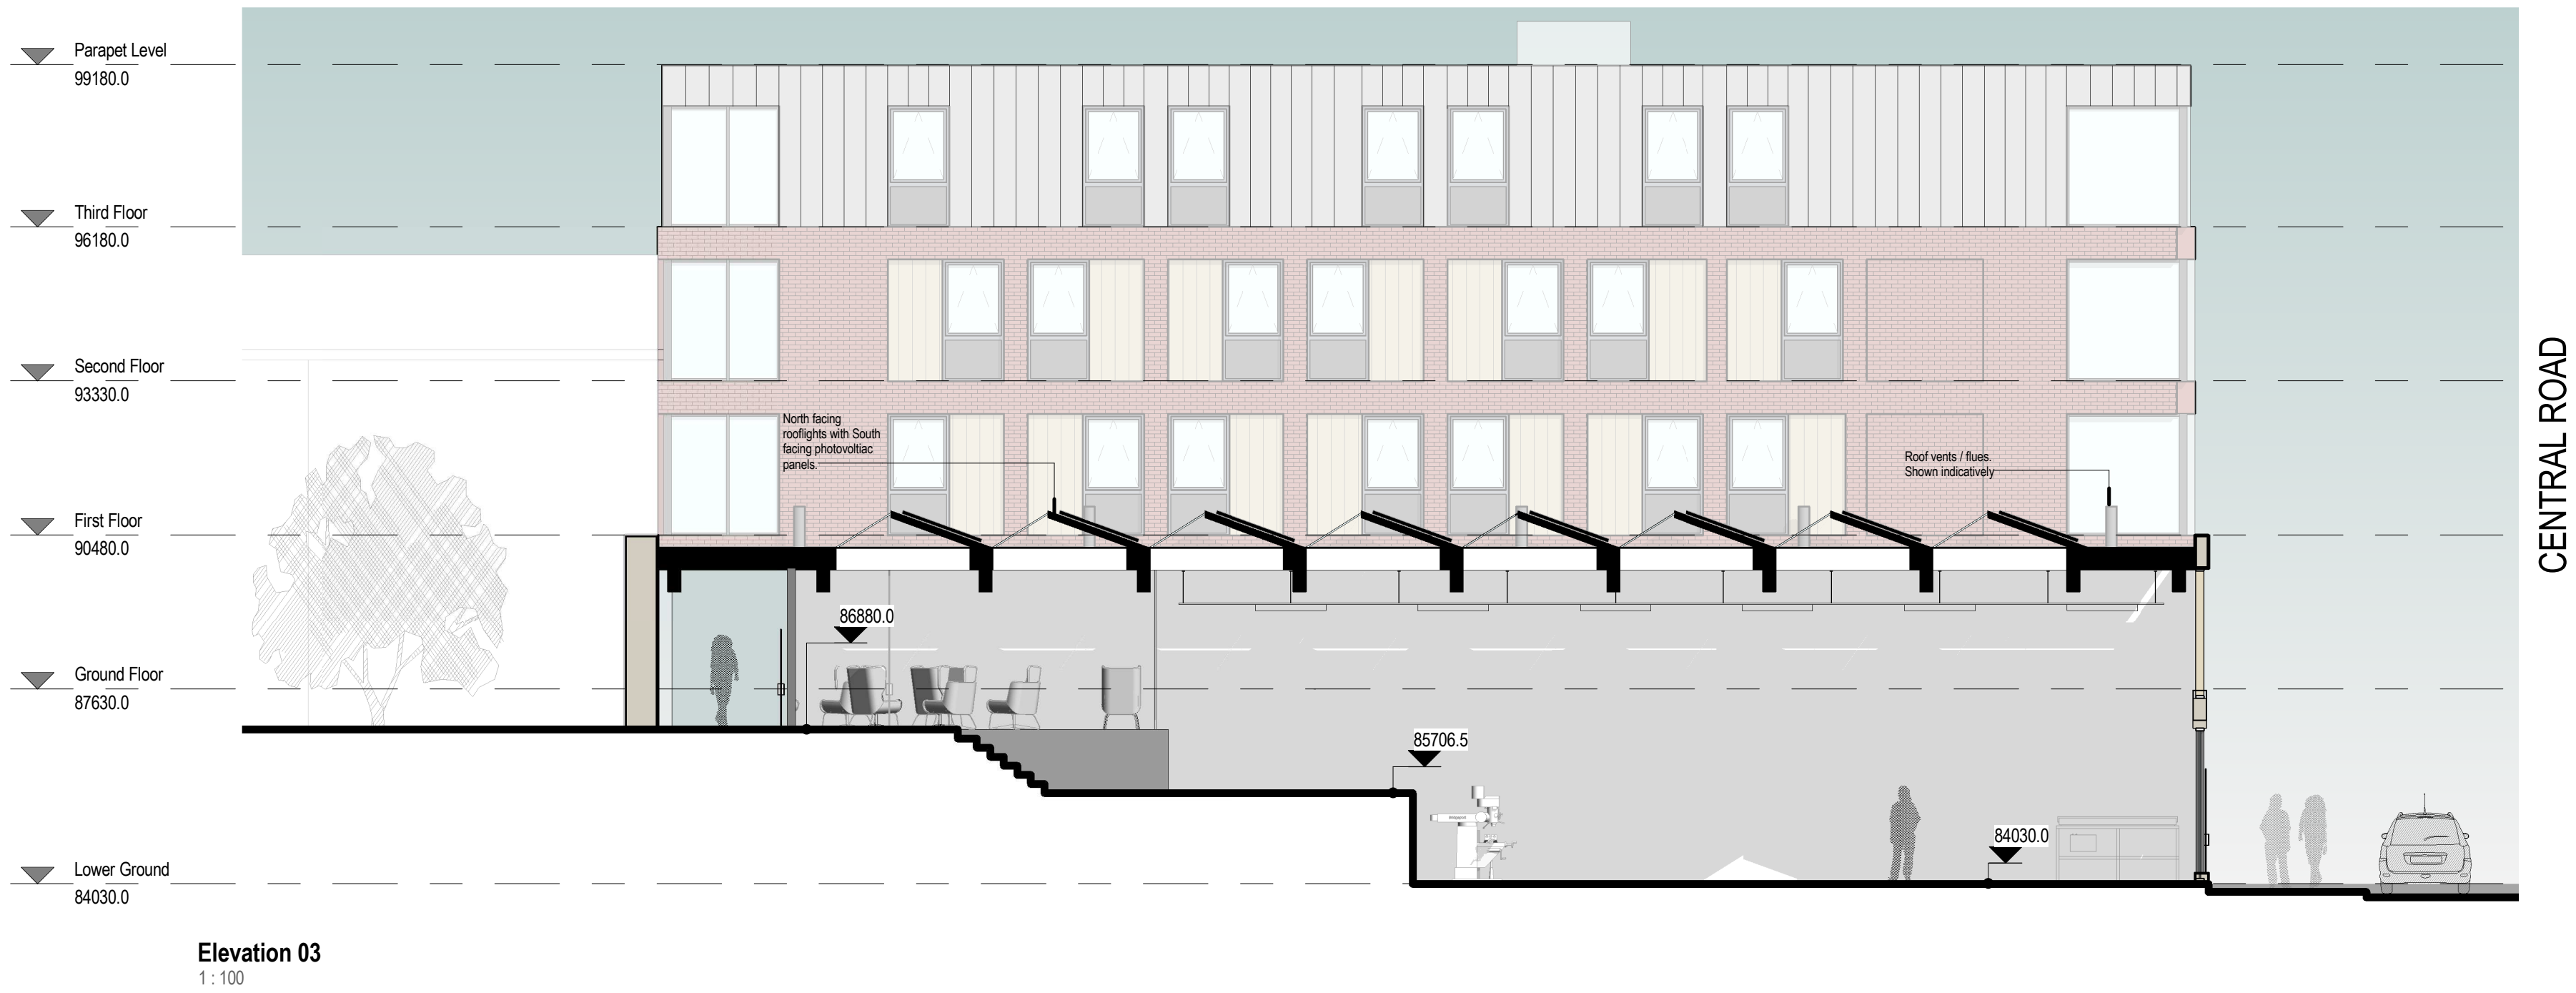

GENERAL NOTES:

- DAY Architectural Ltd accepts no responsibility for any costs, losses or claims whatsoever arising from these drawings, specifications and related documents unless there is full compliance with the Client or any unauthorized user of the following:
- All boundaries, dimensions and levels are to be checked on site before construction and any discrepancies reported to the Architect / Designer.
 - Partial Service: Any discrepancies with site or other information is to be advised to the Architect / Designer and direction and / or approval is to be sought before the implementation of the detail.
 - Block and site plans are reproduced under license from the Ordnance Survey.
 - Do not scale this drawing.
 - For the purpose of coordination, all relevant parties must check this information prior to implementation and report any discrepancies to the Architect / Designer.

PL2	Reference Plan amended to suit revised landscape design.	11.06.19	RF	TC
PL1	Issued for Planning	14.06.18	RF	
REV	DESCRIPTION	DATE	REV BY	CHKD BY

CLIENT
Wrexham Glyndwr University

PROJECT
Campus 2025 - Regent Street Campus

DRAWING
Elevations Sheet 2 of 2

SCALE
As indicated

DATE
06/07/18

DAY DRAWING No.
AE-04-002

DRAWING STATUS

PAPER SIZE
A1

DRAWN BY
RF

REVISION
PL2

PLANNING

PROJECT No.
351-17-2

DAY
ARCHITECTURAL LTD

DAY ARCHITECTURAL LTD
STUDIO 1
2ND FLOOR LANCASTER BUILDINGS
77 DEANSGATE
MANCHESTER
M3 2BW

T: 0161 8349703
E: info@day-architectural.com
W: www.day-architectural.com