

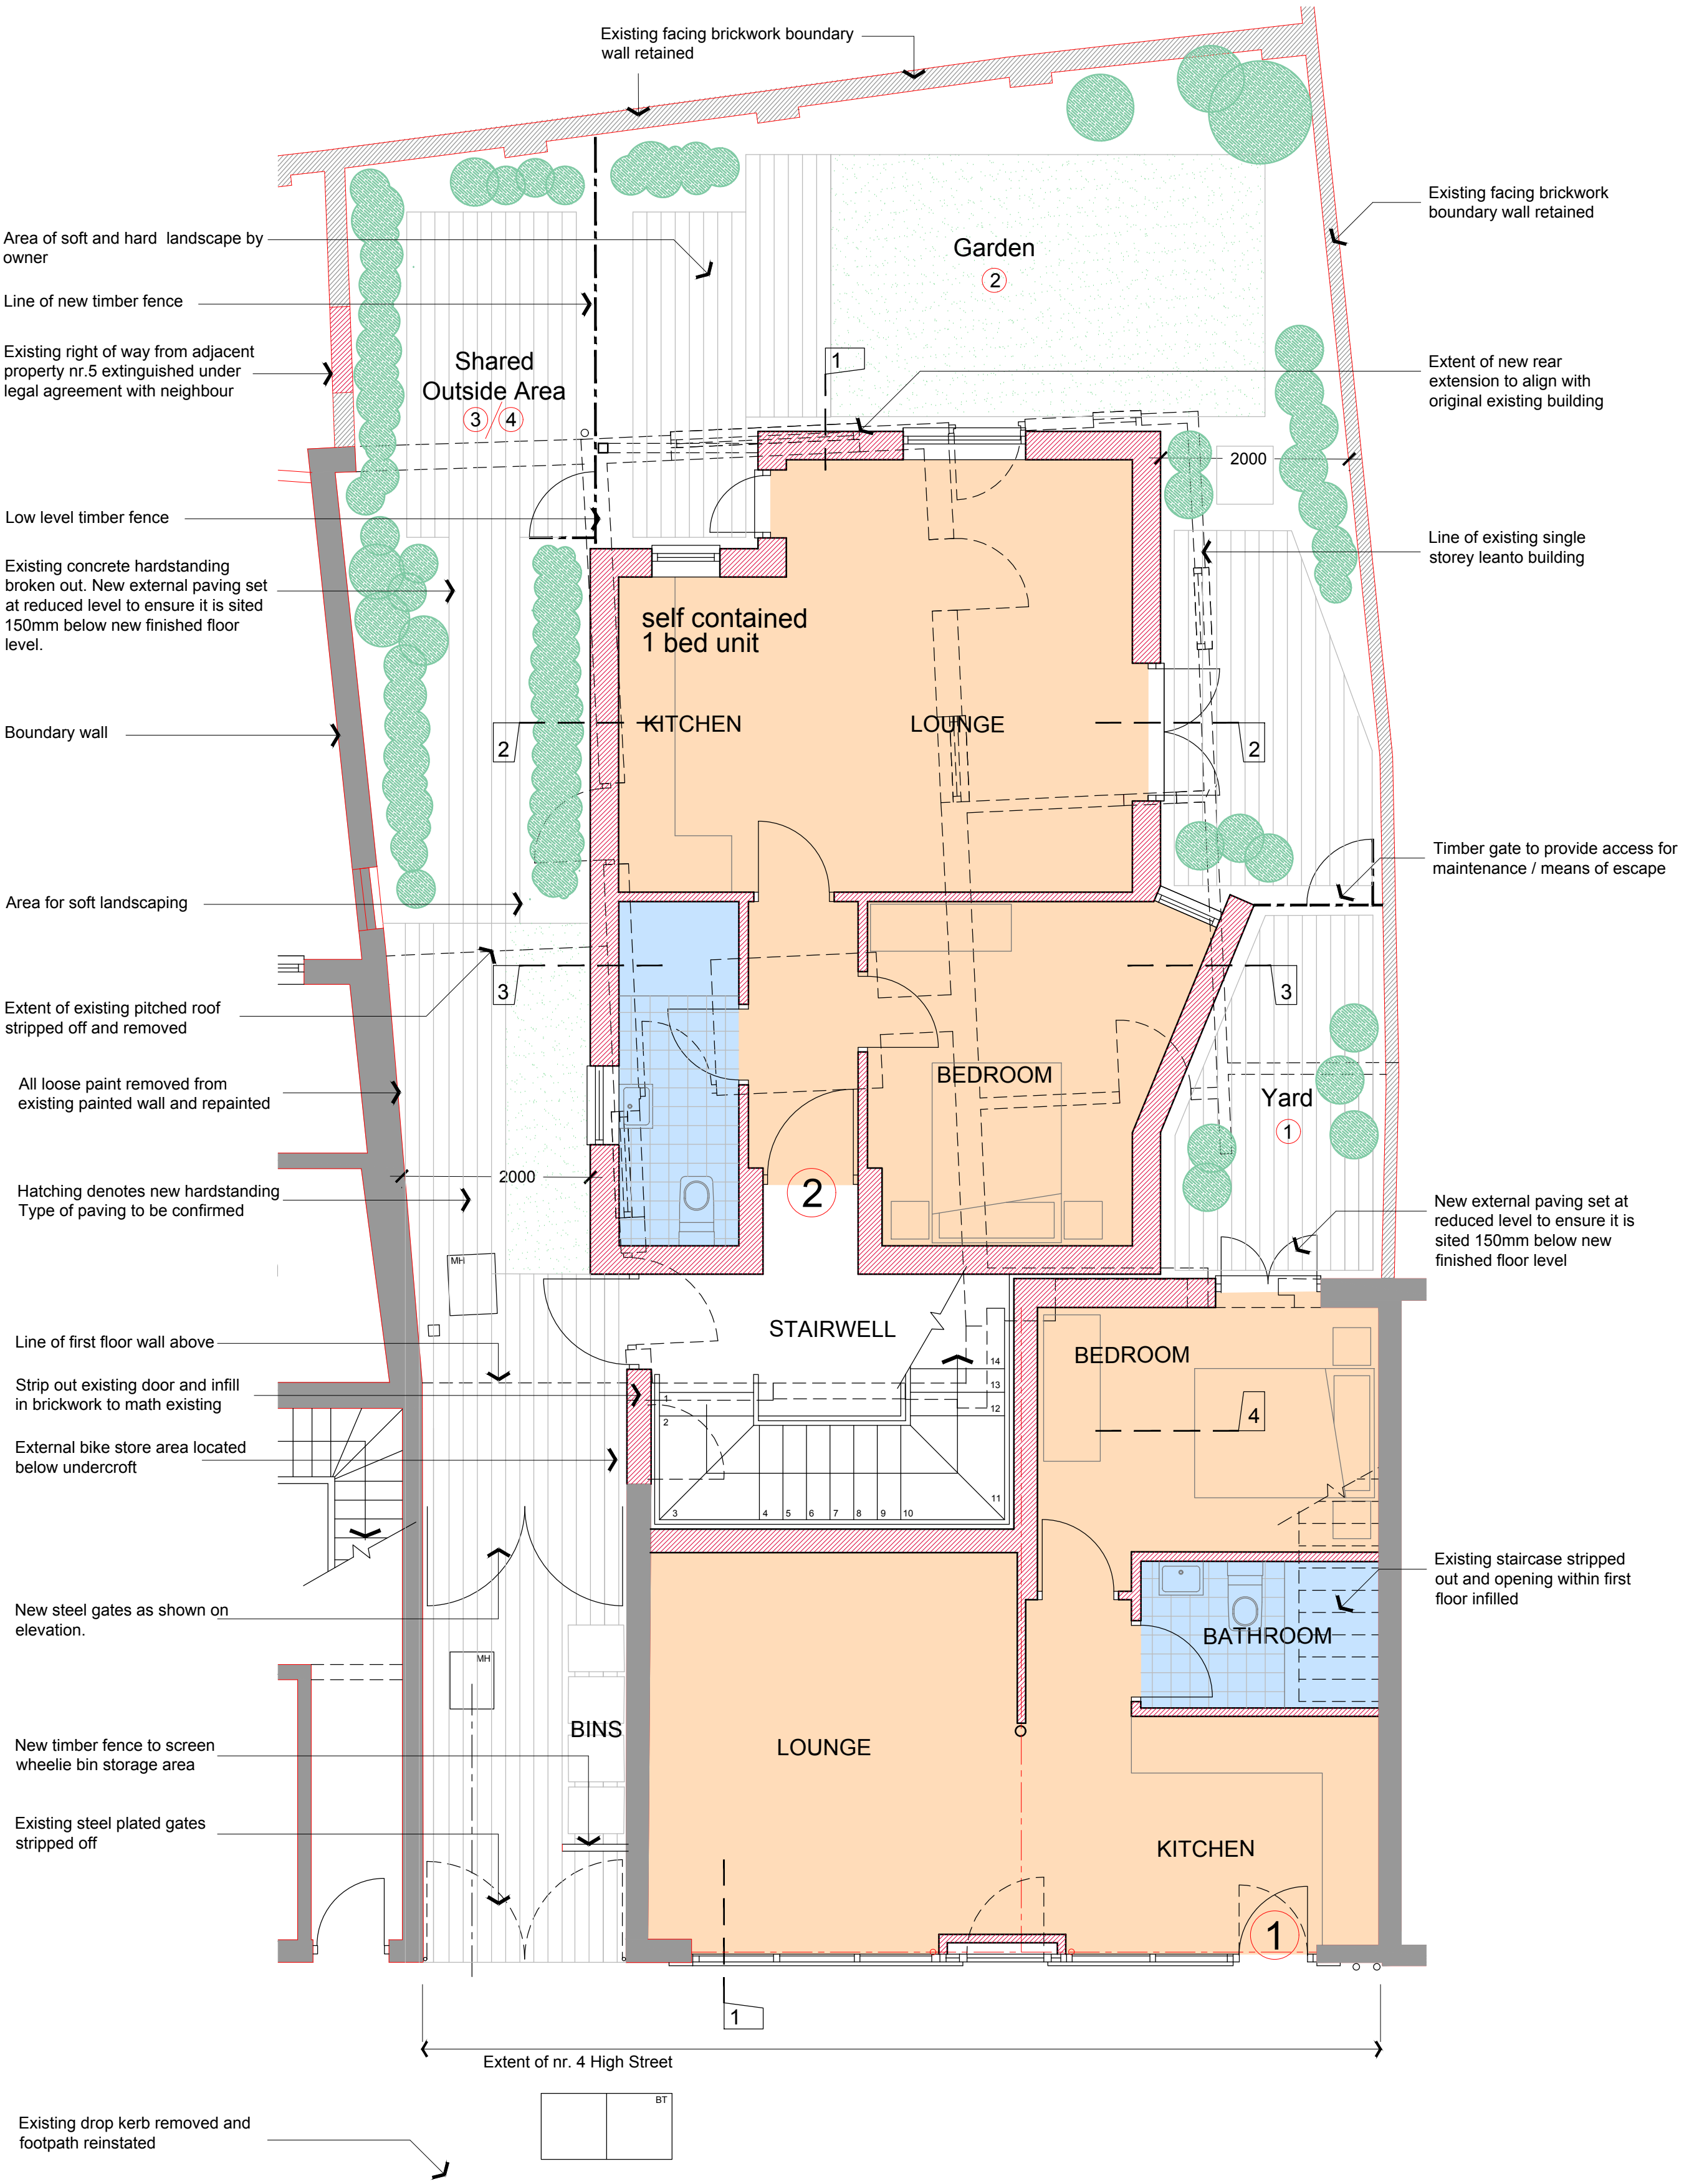


 

GROUND FLOOR PLAN 1:50

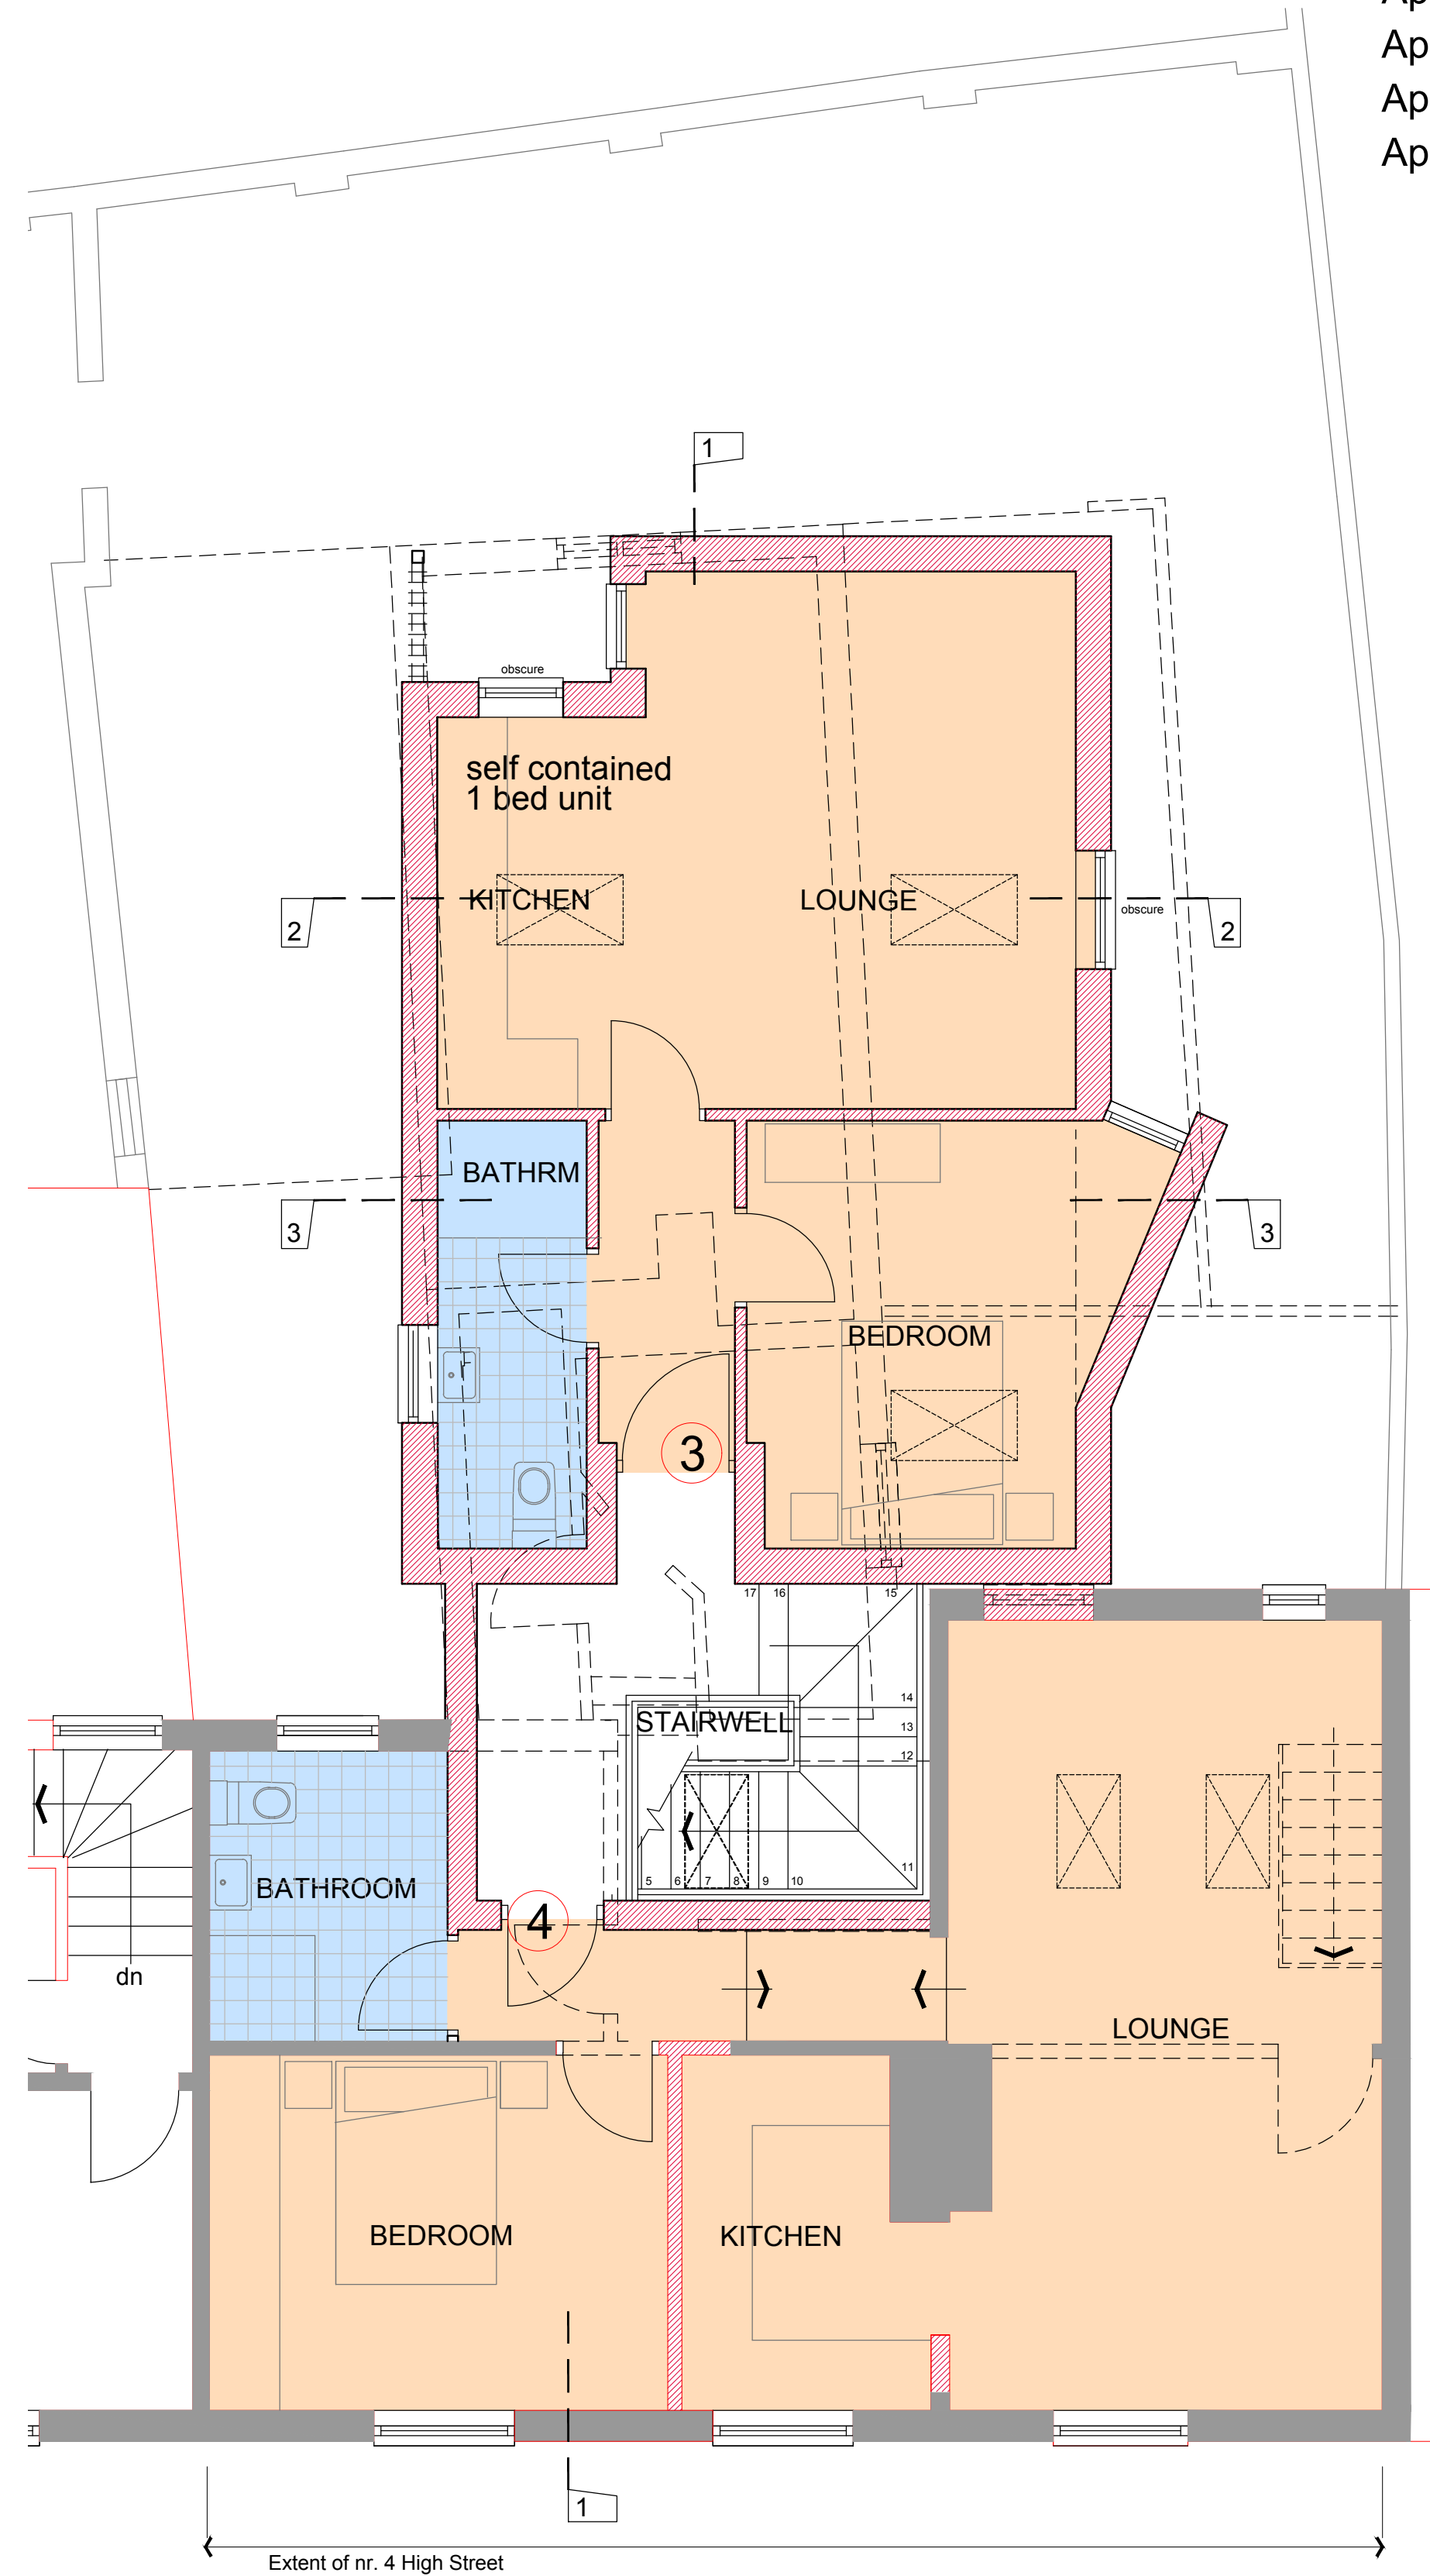


FIRST FLOOR PLAN 1:50


FLOOR AREAS

- Apartment 1 41.7 sqm
- Apartment 2 43.11 sqm
- Apartment 3 53.76 sqm
- Apartment 4 43.11 sqm

All Dimensions & Levels to be checked and verified by the contractor prior to works commencing. Do not scale this drawing
Any errors to be reported to the Contract Administrator immediately
The copyright of this drawing and design is vested in the Architectural Design Services company and must not be copied or reproduced without written consent

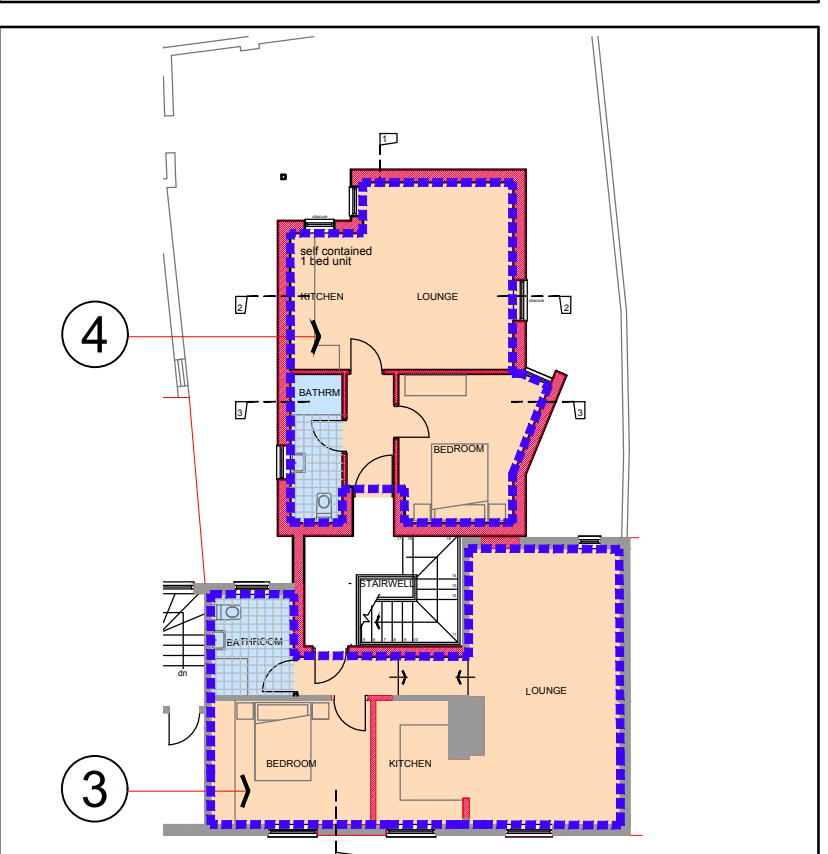

FIRST FLOOR LEVEL

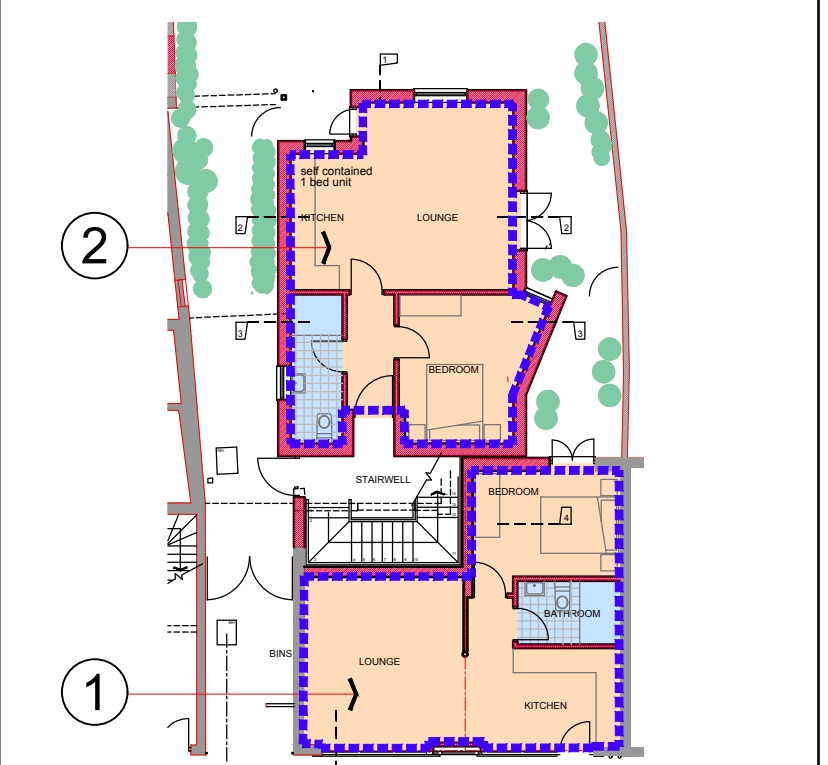

GROUND FLOOR LEVEL

revision	description	date
A	Layout revised	26.03.19
B	Bathroom layouts amended	03.04.19
C	Notes and dimensions added	10.04.19
D	Redesigned to reflect planners comments	29.05.19
E	Redesigned to reflect planners comments	03.06.19

client
SALINGER REED Ltd.

project
PROPOSED EXTENSION AND INTERNAL ALTERATIONS

location
**4, HIGH STREET
OVERTON**

title
FLOOR PLANS AS PROPOSED

drawn by	date	checked
SAL	MARCH 2019	
scale	1 : 50 @ A1	
drawing	1383: 04	revision
issue	Planning	E

DESIGN²¹
architecture

07891 521 219 www.design-21.co.uk
1, Spark Terrace - Stoke,On,Trent - ST4 7QA