


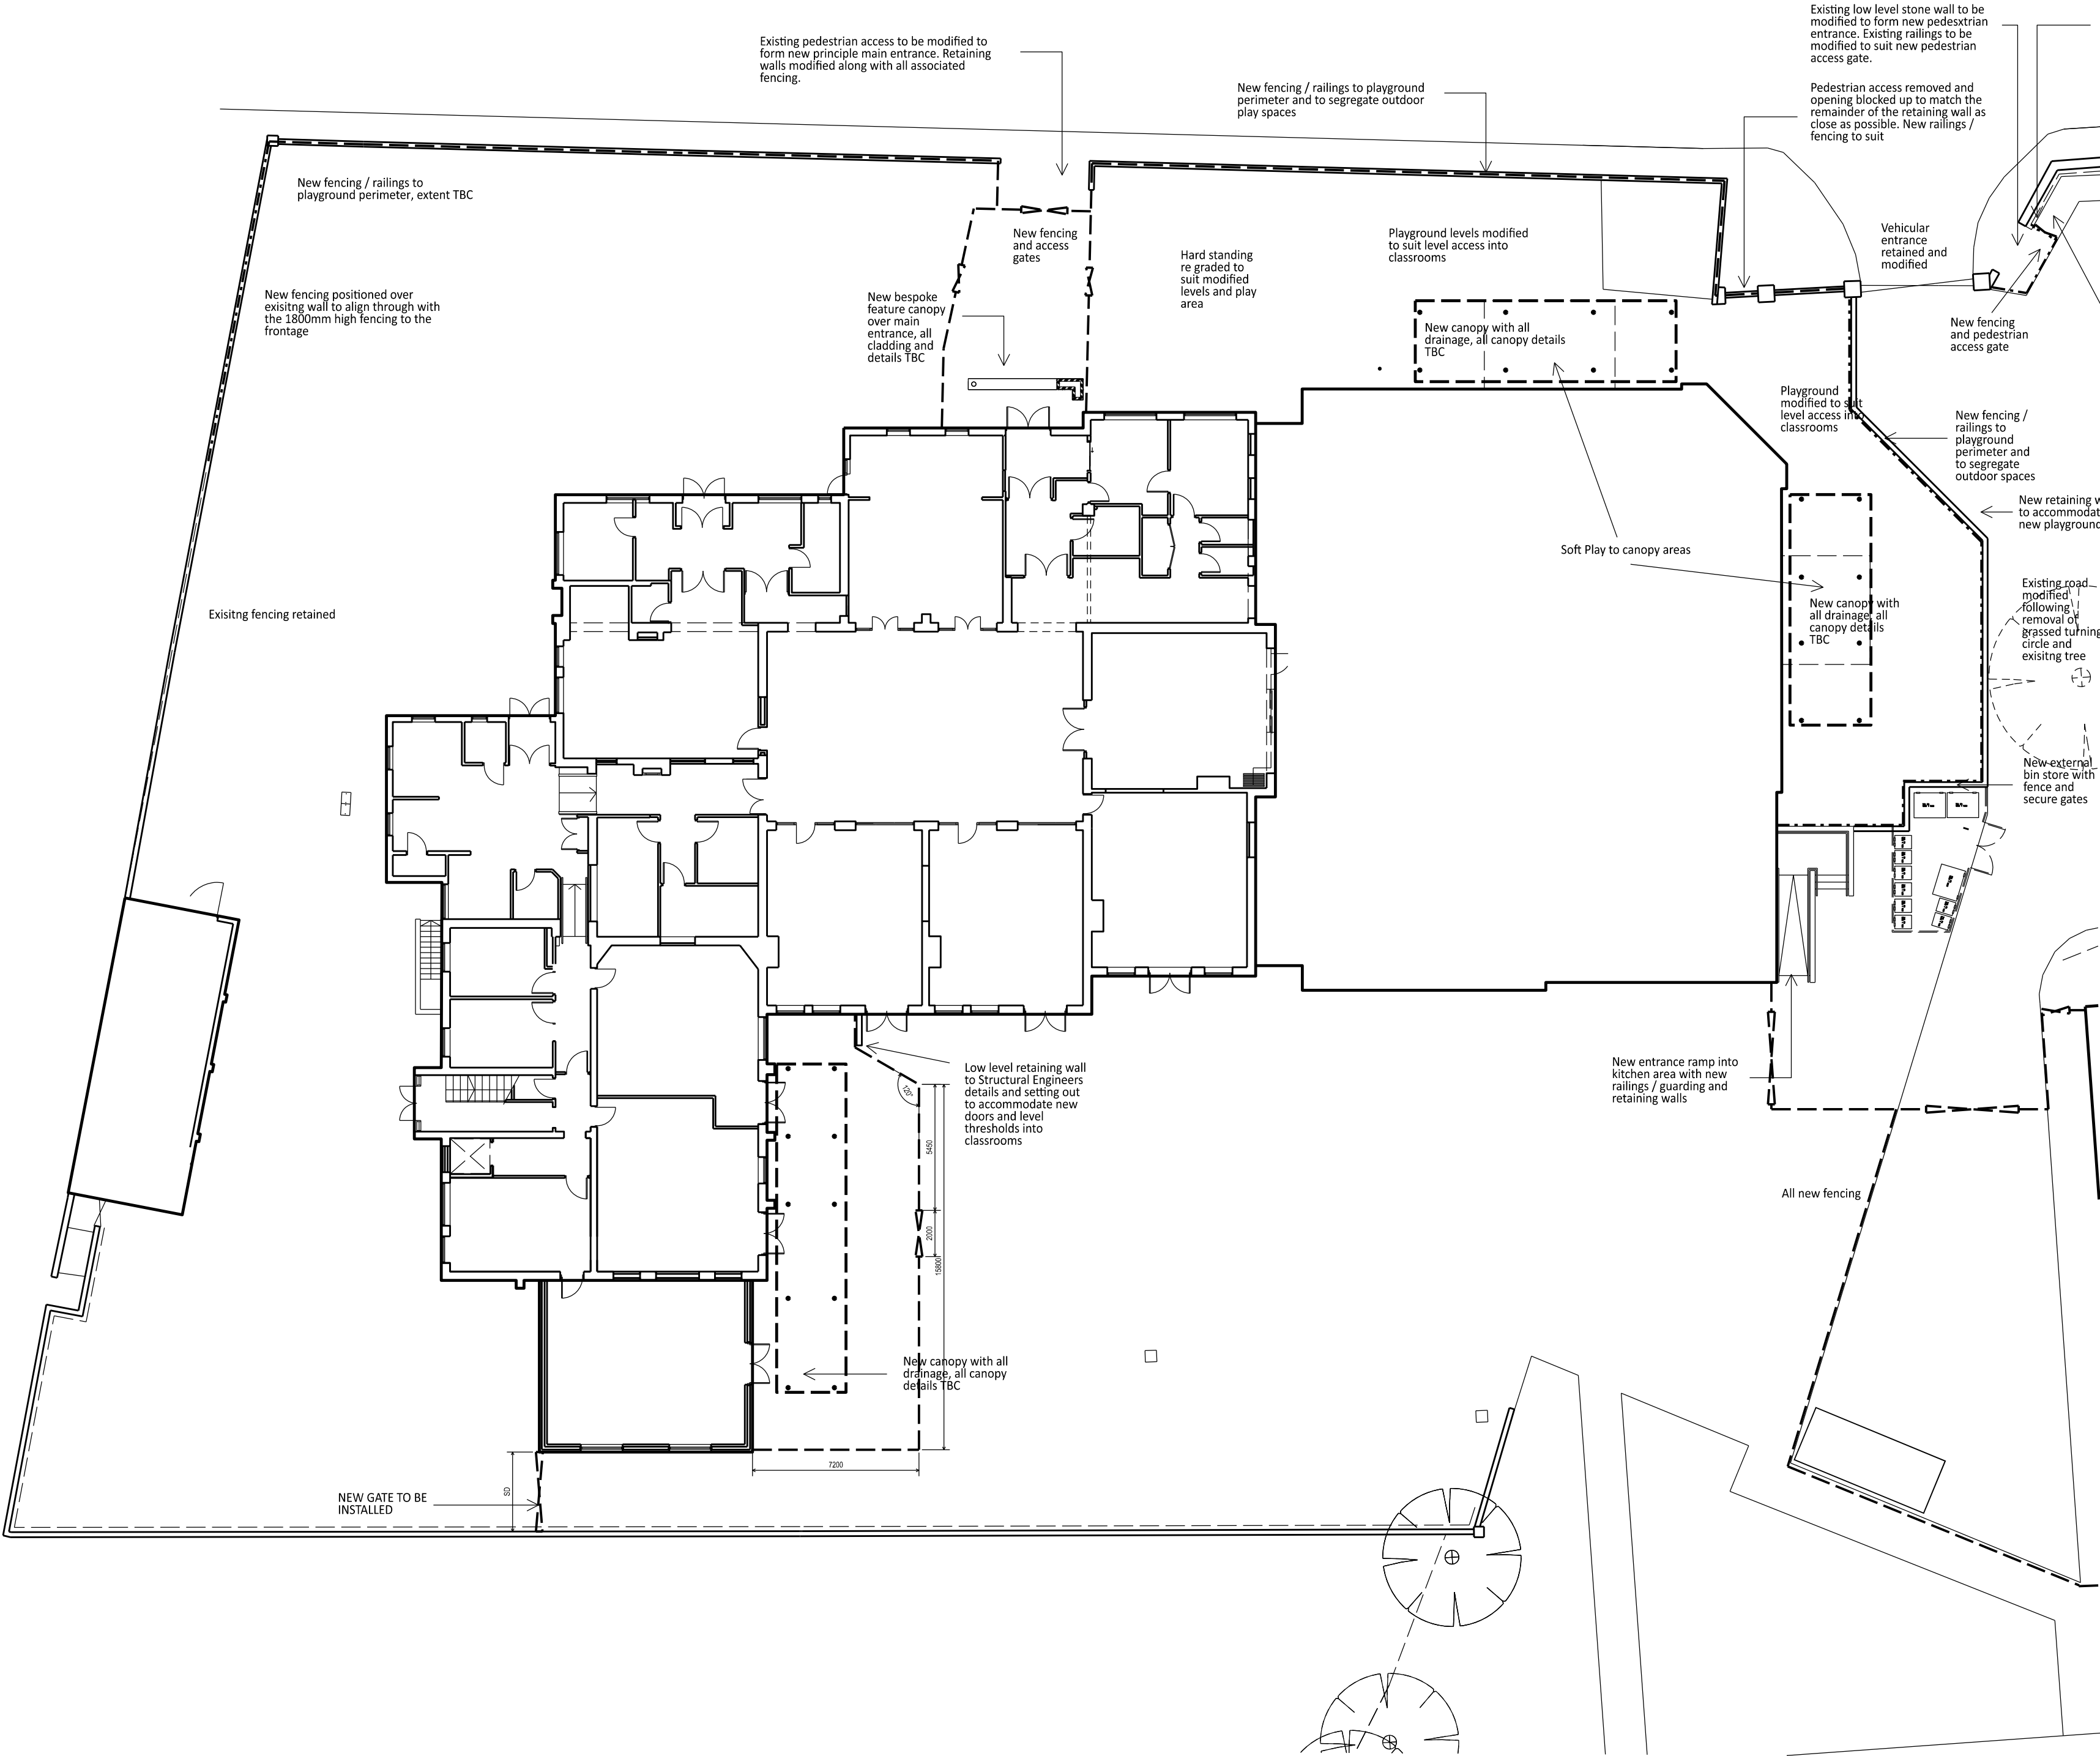

- General Notes
1. Contractor to verify all dimensions and check level datums on site
 2. All of the designs are the sole property of TACP Architects Ltd and may not be used without their written agreement
 3. All prints, specifications and their copyright are the property of TACP Architects Ltd
 4. Do not scale off drawings
 5. All dimensions shall be checked on site before commencement of shop drawings, manufacture and all discrepancies must be reported to TACP Architects Ltd

Risk Assessments					
Revisions					
Rev	Date	Description	By	Check	
A	11/04/2018	External ramps / steps added	MR	MG	
B	11/04/2018	External ramps / steps added	MR	MG	
C	11/04/2018	Notes amended	MR	MG	
D	29/05/2018	Issued as Building Regulations Application Issue	MR	MG	
E	19/05/2018	Existing tree being removed identified	MR	MG	
F	27/06/2018	Notes RE: fencing amended to suit contractors proposal	MR	MG	
G	02/07/2018	Playground boundary modified to suit vehicular sweep path and new pedestrian access gate added	MR	MG	
H	03/07/2018	Notes regarding new access to infant school amended as requested	MR	MG	
I	04/07/2018	Access to the infant school amended as requested	MR	MG	
C1	25/07/2018	Issued for Construction	MR	MG	
C2	07/08/2018	Note added as requested	MR	MG	
C3	05/11/2018	Rear retaining wall and access steps / ramp removed	MR	MG	
C4	14/03/2019	Details amended as requested by contractor	MR	MG	
C5	10/04/2019	Fence added to rear of junior classrooms as requested	MR	MG	
C6	01/05/2019	Canopy and soft play areas modified as requested	MR	MG	
C7	29/05/2019	Rear access amended	MR	MG	
C8	28/06/2019	New gate added, fencing modified	MR	MG	

Consultants

Client
Read Construction
On Behalf of
Wrexham County Borough Council

Project Title
Gwersyllt Primary School

Drawing Title
Proposed Site Plan -Area 01 (Building)

Scale	Date	Drawn By	Checked By	Office
1:200@A2	30/01/2018	MR	MG	Wrexham

Job Number	Drawing Number	Revision
17070	ST-02	C8

TACP Architects Ltd
Pembroke House, Ellice Way
Wrexham Technology Park
LL13 7YT
T. 01978 291161
F. 01978 351735
E. admin@tacparchitects.co.uk

www.tacparchitects.co.uk

Architecture • Interior Design • Healthcare Planning • Conservation • Masterplanning • Sustainable Design