


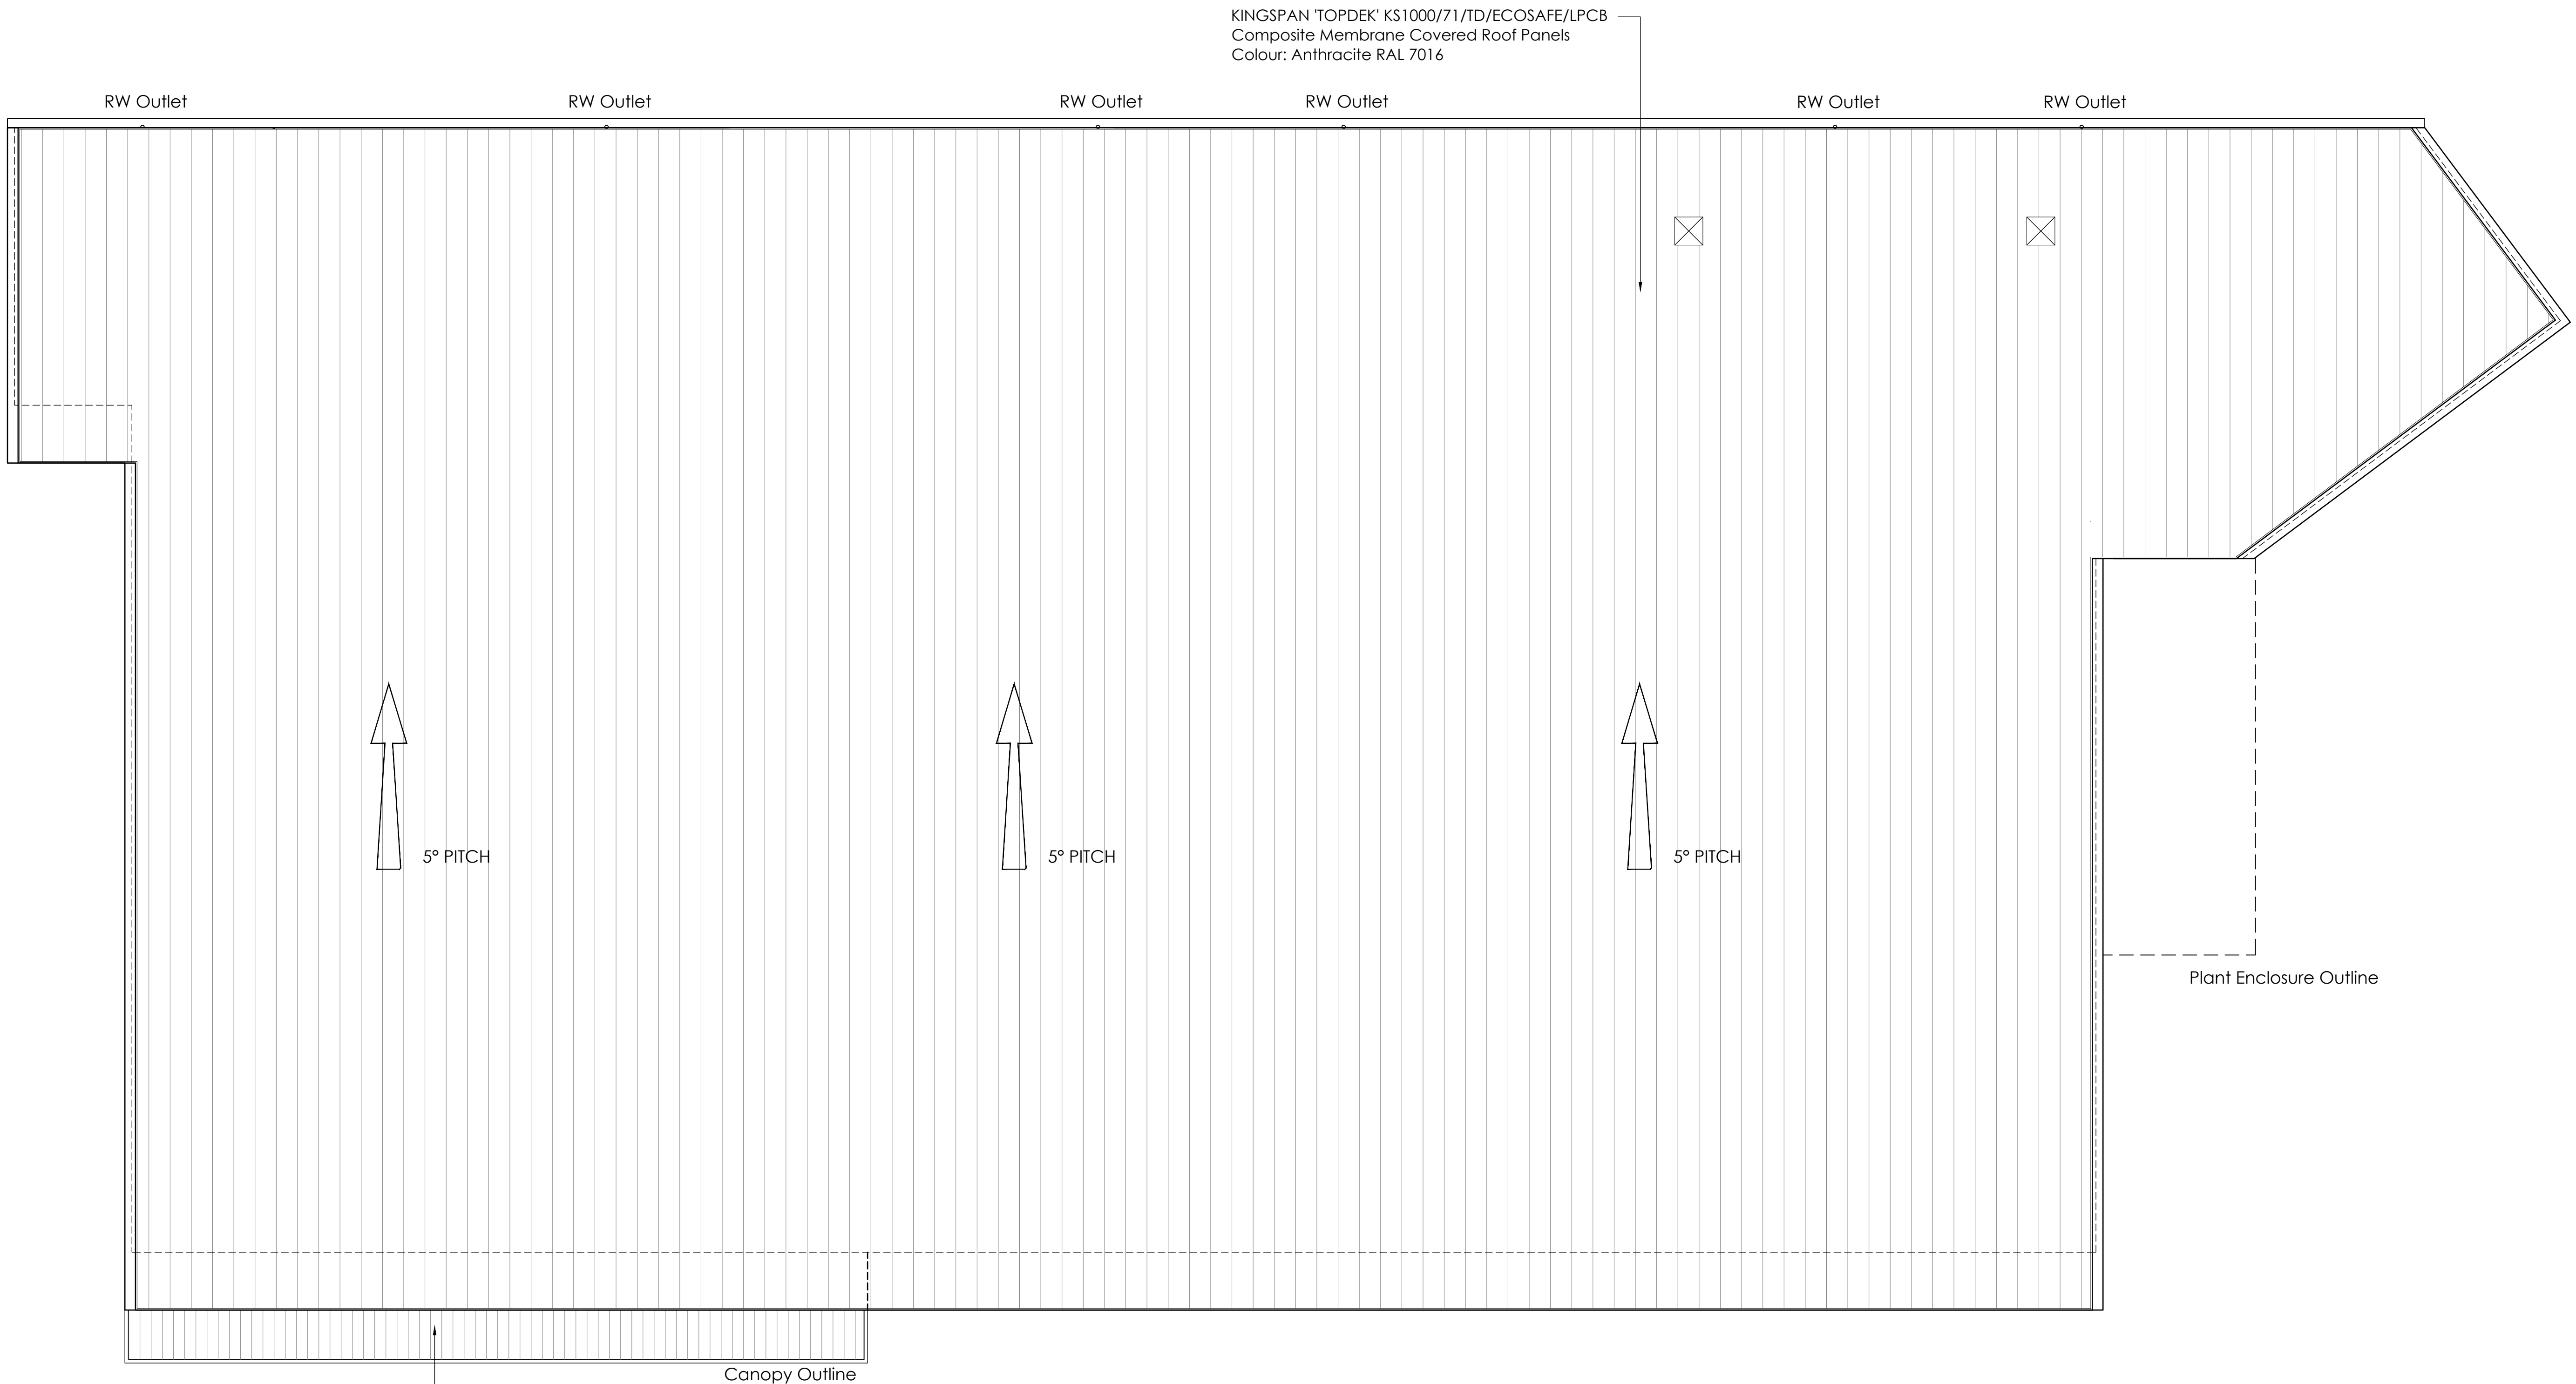

Uniclad 32/1000/rx0.7mm Plastisol
Coated Steel Single Skin Sheet.
Colour: Goosewing Grey.

Proposed Roof Plan
Scale 1:100 @ A1

010002000300040005000mm

SCALE 1:100

Project Title		PROPOSED DEVELOPMENT			Drawing Title		PROPOSED ROOF PLAN	
Client		GRESFORD ROAD LLAY			Job-Dwg No		2636NESW-105	
Status		PLANNING			Rev		A	
Scale		1:100		Drawing Size		A1		
Date		MAY 2019		Drawn By		AS		
				Checked		SSR		

A

Rev

29/02/19

Date

Address updated.

Description

AS

MS

Rev By

Chkd By

☐ 2 St. Johns North, Wakefield, WF1 3GA t. 01924 291800

☒ Carvers Warehouse, 77 Dale Street, Manchester, M1 2HG t. 0161 2086555

☐ The Old Rectory, 79 High Street, Newport Pagnell, MK16 8AB t. 01908 211577

☐ 101 London Road, Reading, RG1 5BY t. 0118 9507700

☐ 10 Gees Court, St Christophers Place, London, W1U 1JJ t. 0207 4091215

ARCHITECTS

www.harrispartnership.com