




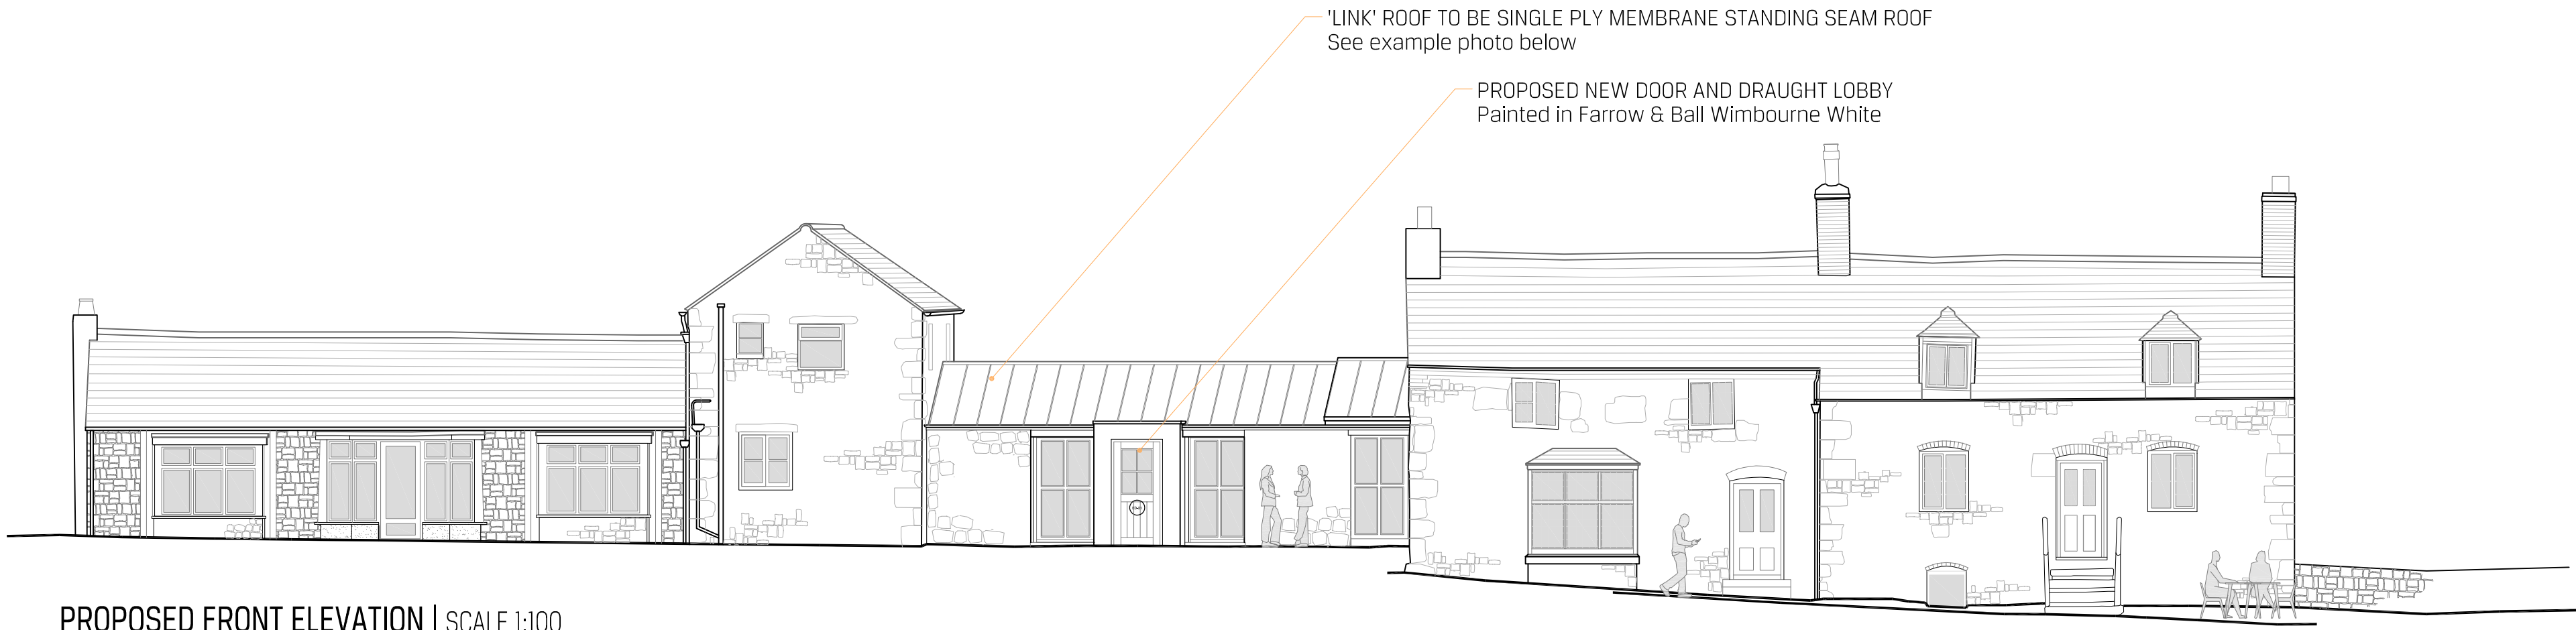

PROPOSED FRONT ELEVATION | SCALE 1:100

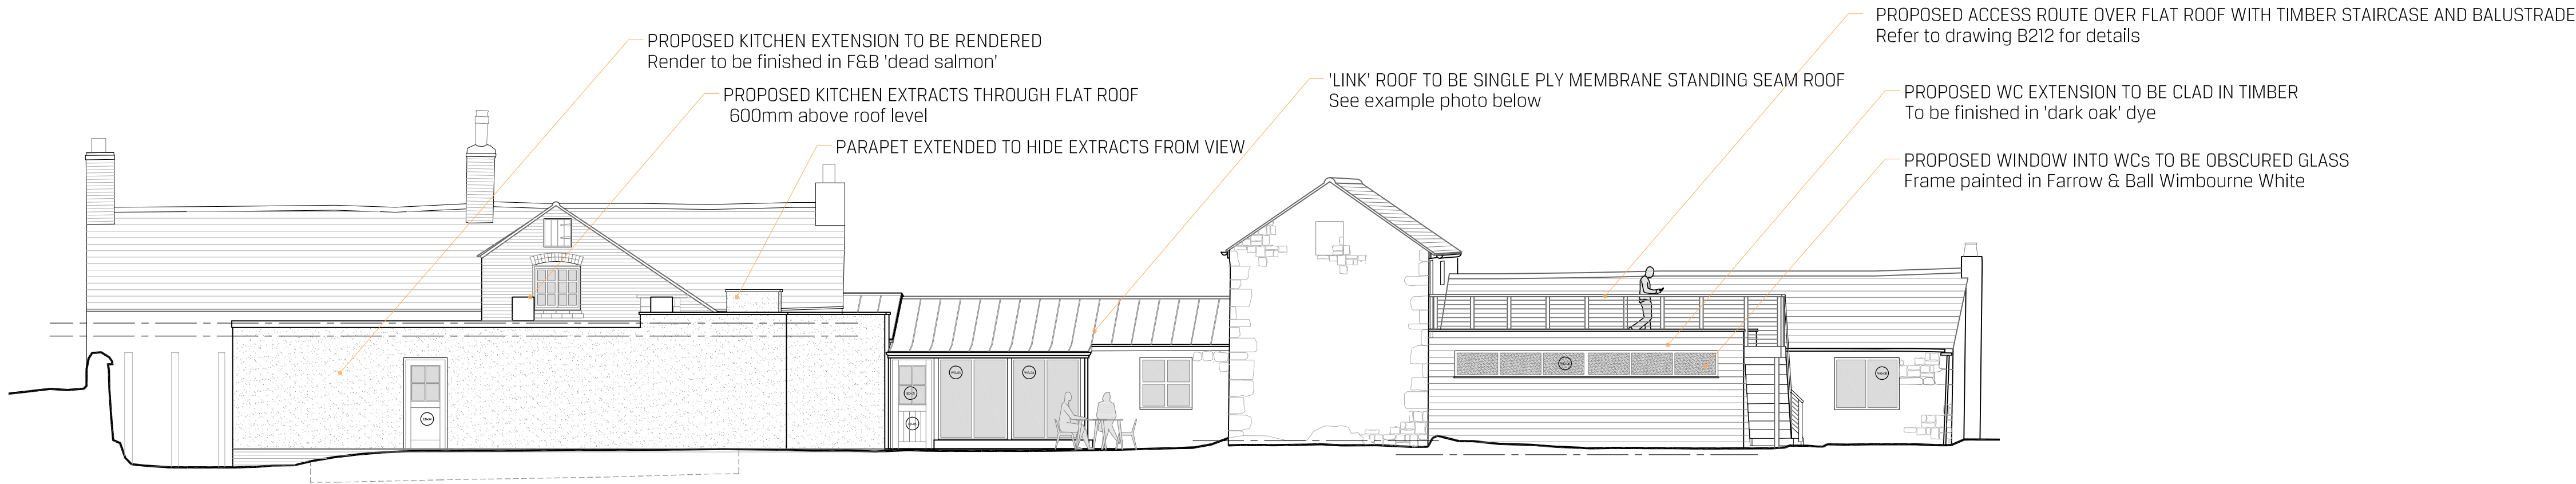

PROPOSED REAR ELEVATION | SCALE 1:100

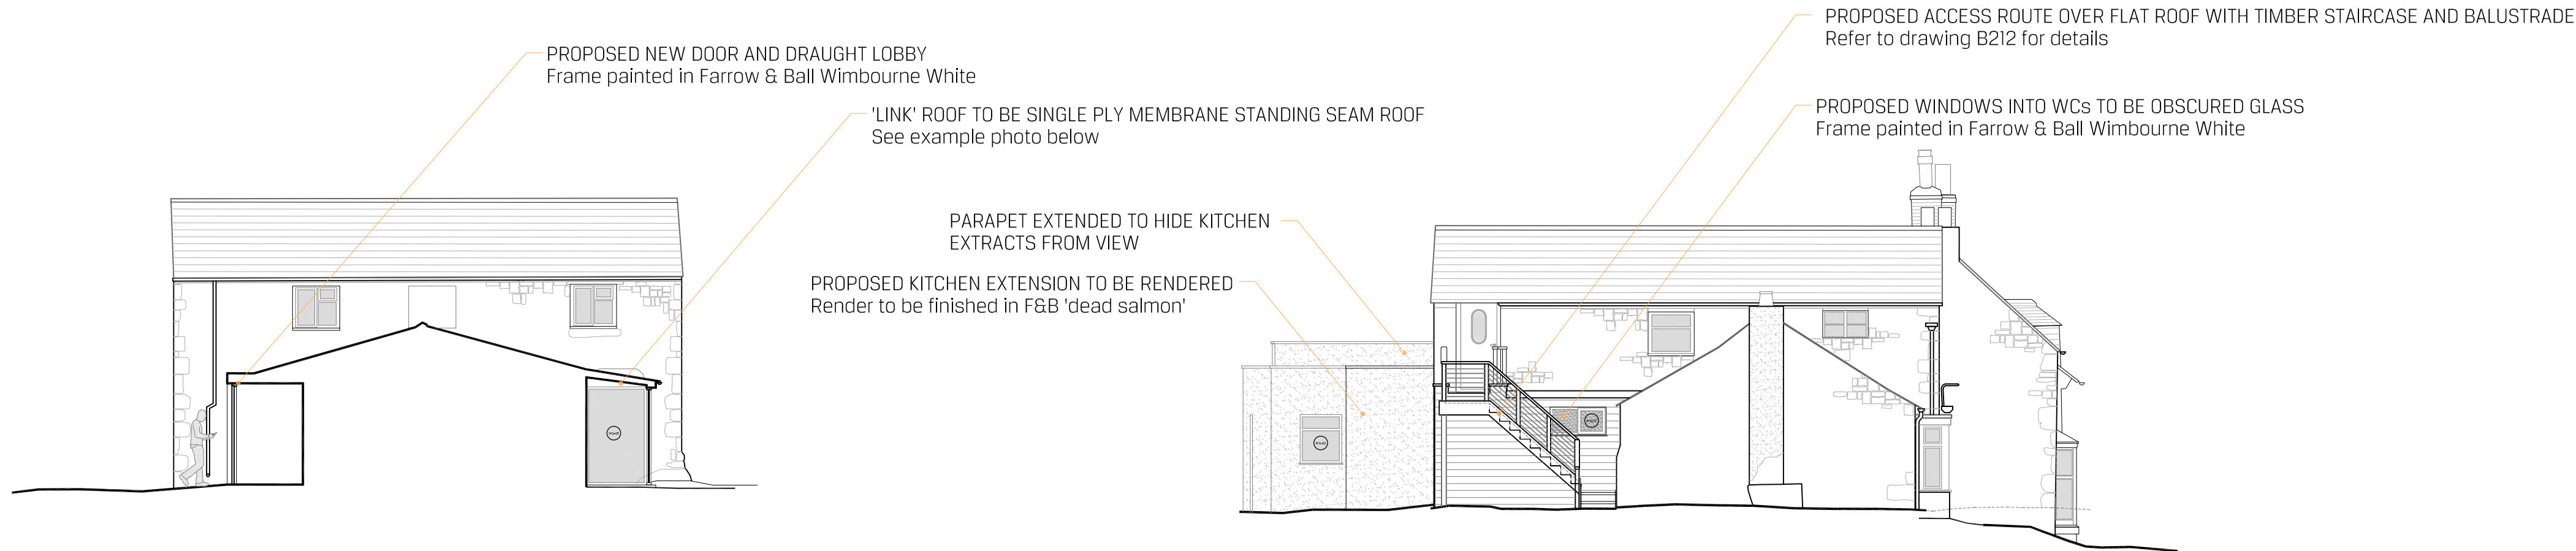

PROPOSED SIDE ELEVATION | SCALE 1:100

PROPOSED SIDE ELEVATION | SCALE 1:100

STATUS

PLANNING

B - AMENDMENTS TO MATERIAL SPECIFICATION FOLLOWING SITE VISIT				AMM	AOT	29/07/19
A - KITCHEN EXTRACTS & SPECIFICATION NOTES ADDED				AMM	AOT	17/04/19
REVISION	DRAWN	CHECKED	DATE			
© Copyright SHACKARCHITECTURE all rights reserved. Do Not scale this drawing. ALL dimensions are in millimetres unless stated otherwise. ALL dimensions must be checked on site prior to construction and any discrepancies reported to the architect.						



EXAMPLE PHOTO
SINGLE PLY MEMBRANE WITH STANDING SEAM

SHACKARCHITECTURE

01

A Unit 5, The Curve, 139 Telegraph Road, Heswall, Wirral, CH60 7SE
T +44(0)161 342 6616 E info@shackarchitecture.com W www.shackarchitecture.com

Client	PRICE AND CHANTLER LTD
Project	THE BOAT, ERBISTOCK
Title	PROPOSED ELEVATIONS
Scale	1:100@A1
Project No.	SHACK389
Dwg. No.	8204 Rev B