


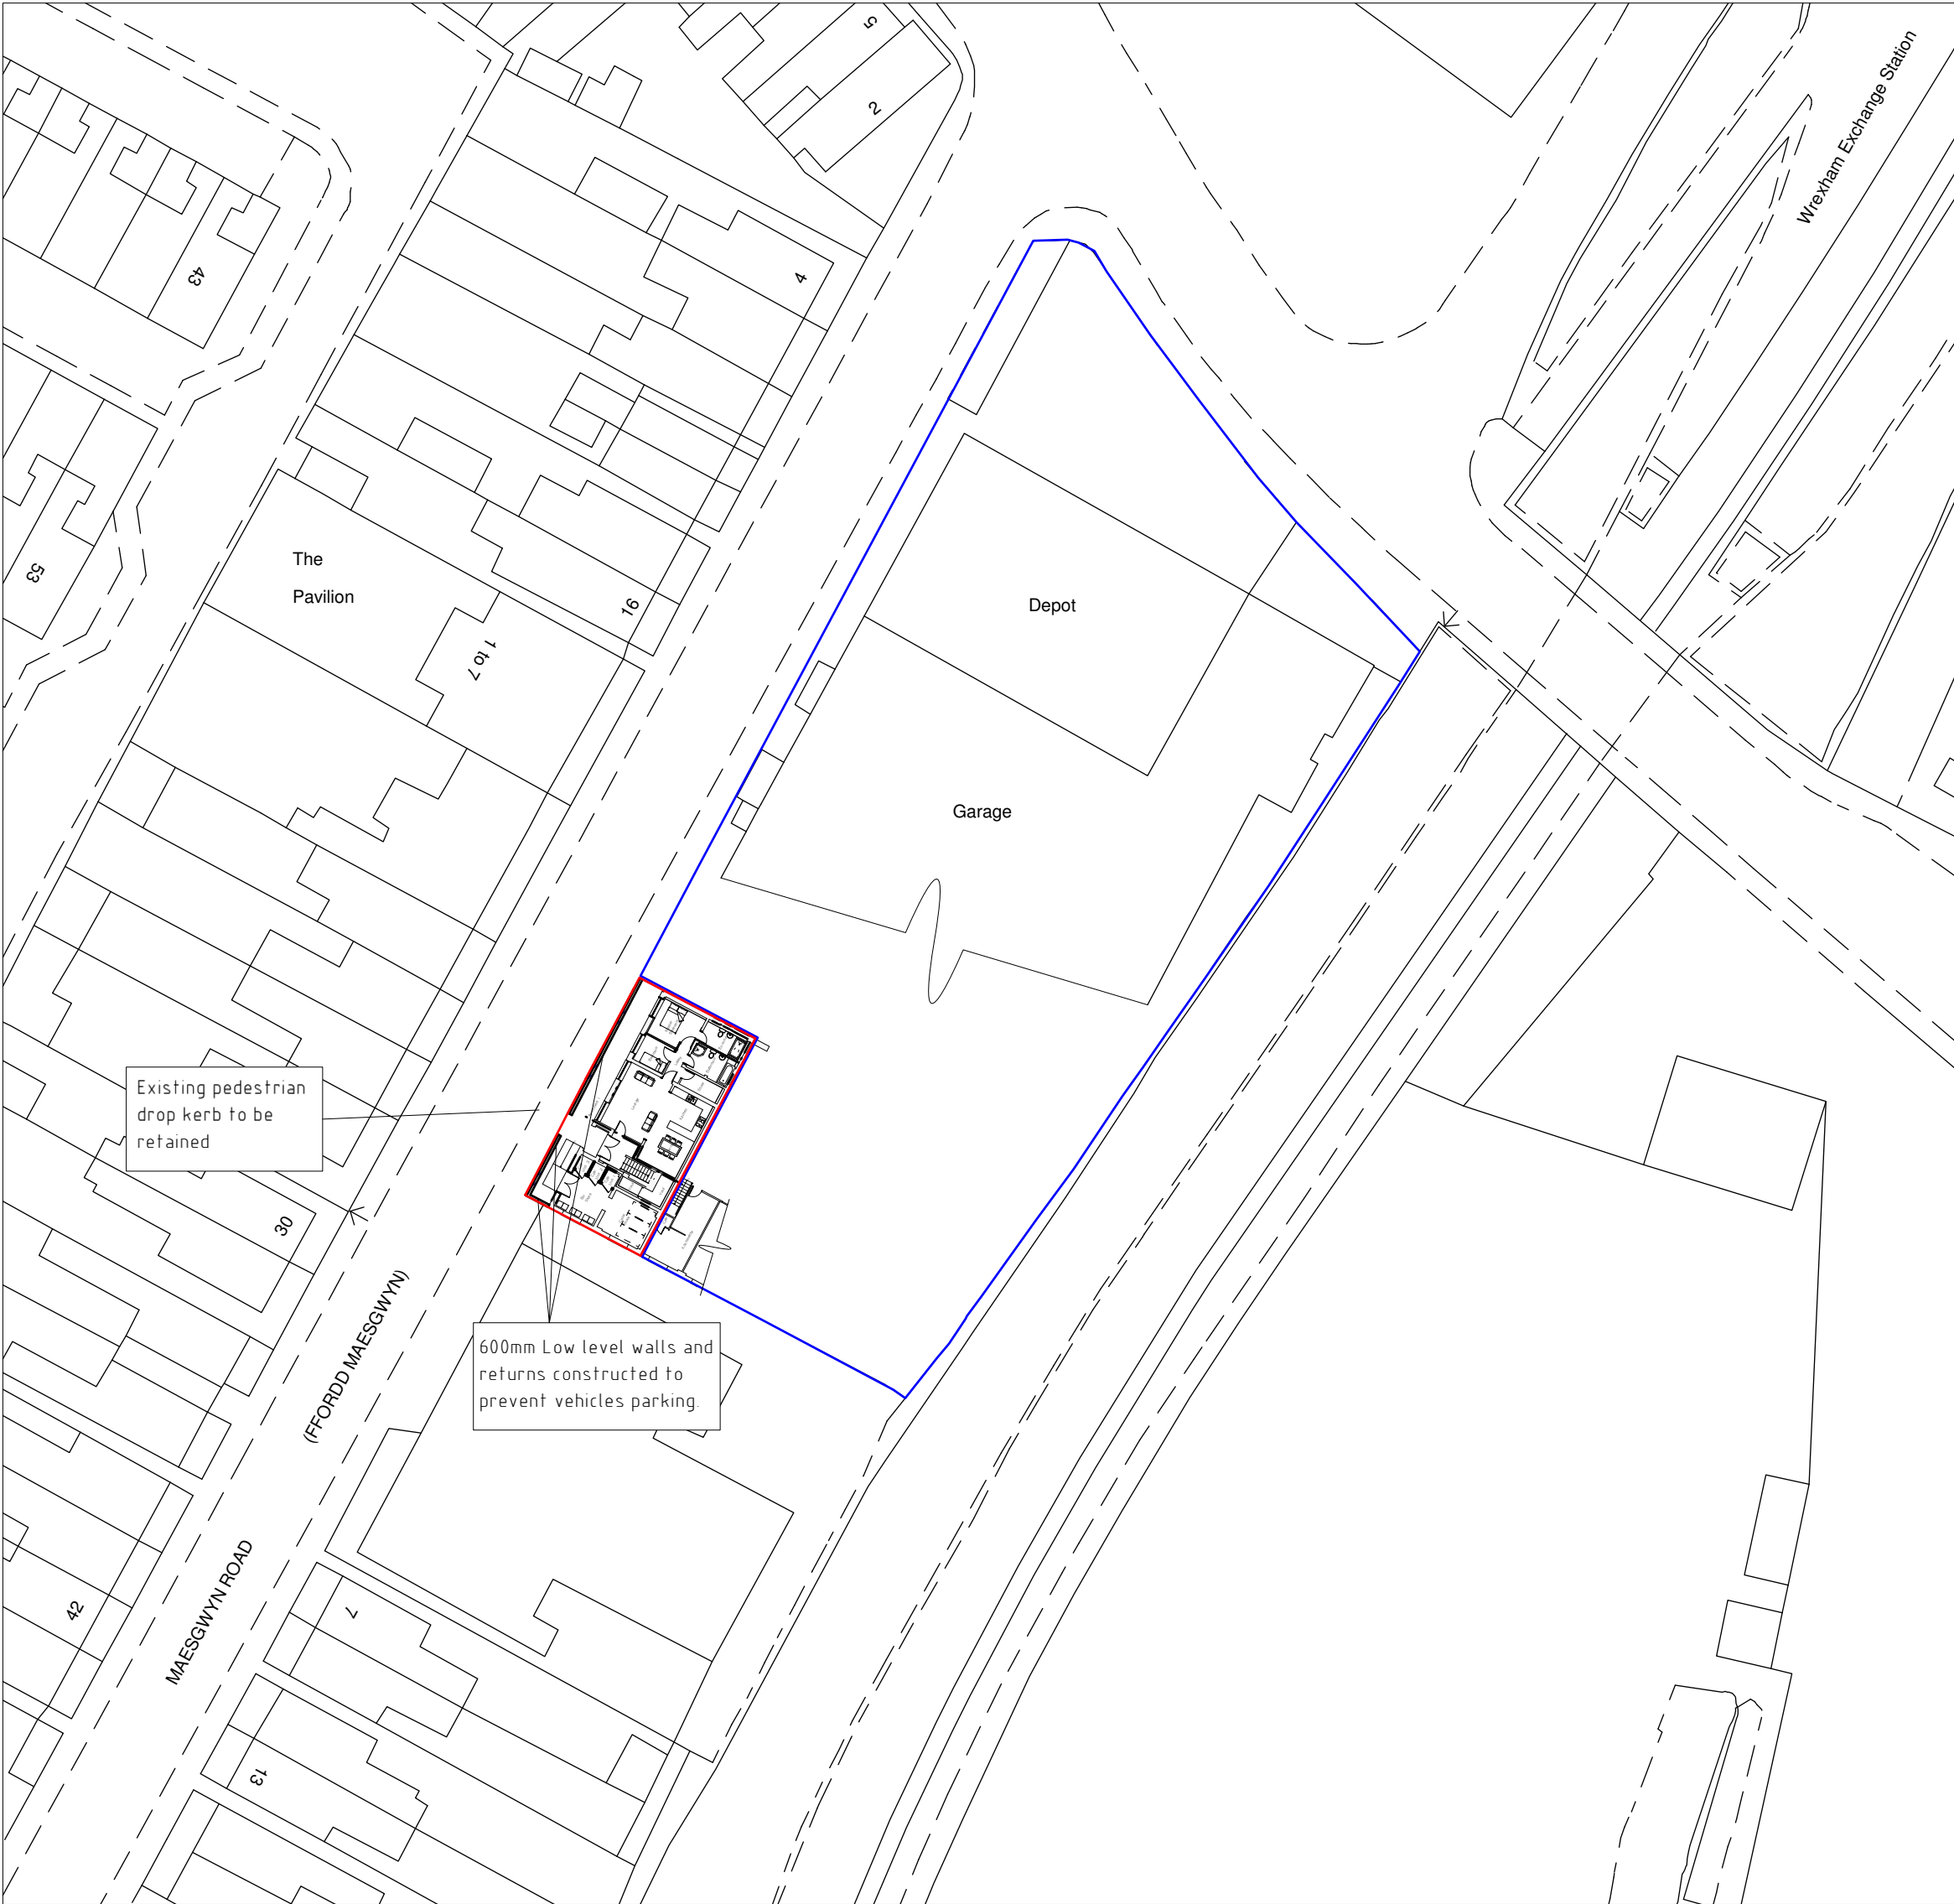

Site Plan 1:500

Rev	Date	Detail	Initial
D	05/19	Highway Amends	S.M.E.
C	05/19	Planning Amends	S.M.E.
B	05/19	Planning Amends	S.M.E.
A	11/18	Extended Dwarf Wall	D.J.E.

Project: Proposed Alterations to Units at Maesgwyn Road, Wrexham, LL11 2AP.	
Title: Highways Plan	Scale: (A2) 1:500

Drawn By: S M Eltham	Date: Apr 2019
Drawing No: D101/006	Sheet: 1 of 1



Office 3K4, Redwither Tower,
Redwither Business Park,
Wrexham. LL13 9XT
Tel: 01978 356500
www.blueprintarchitectural.com