






Front Elevation

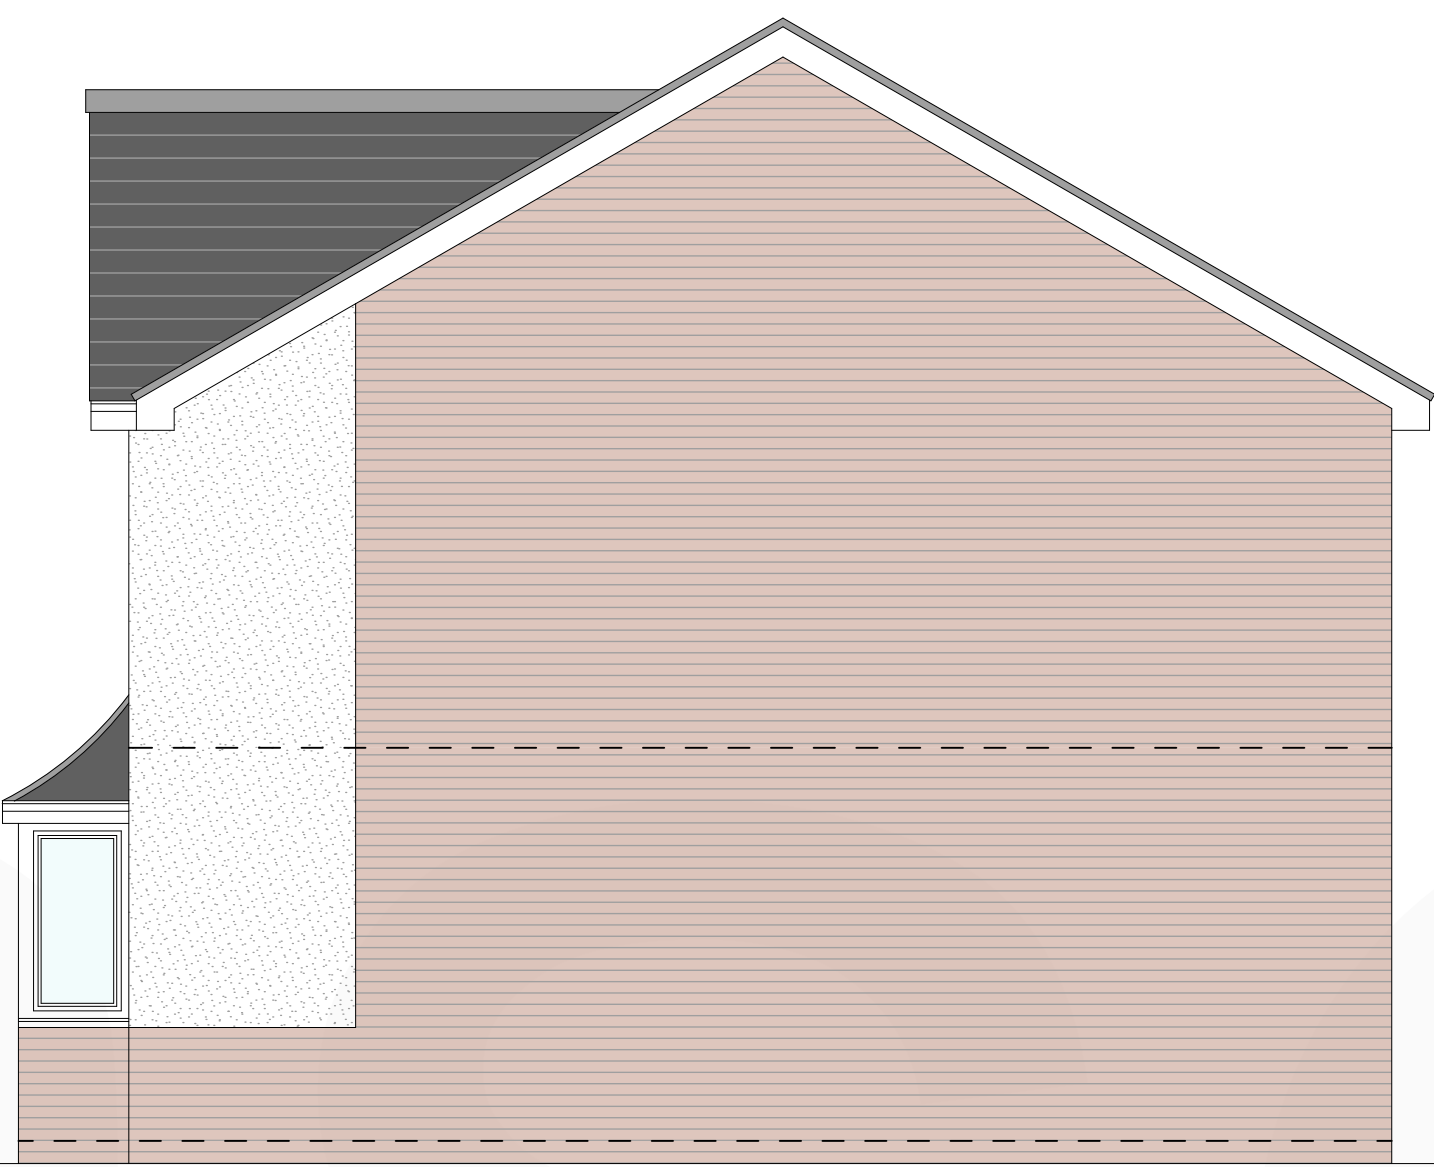

Side Elevation

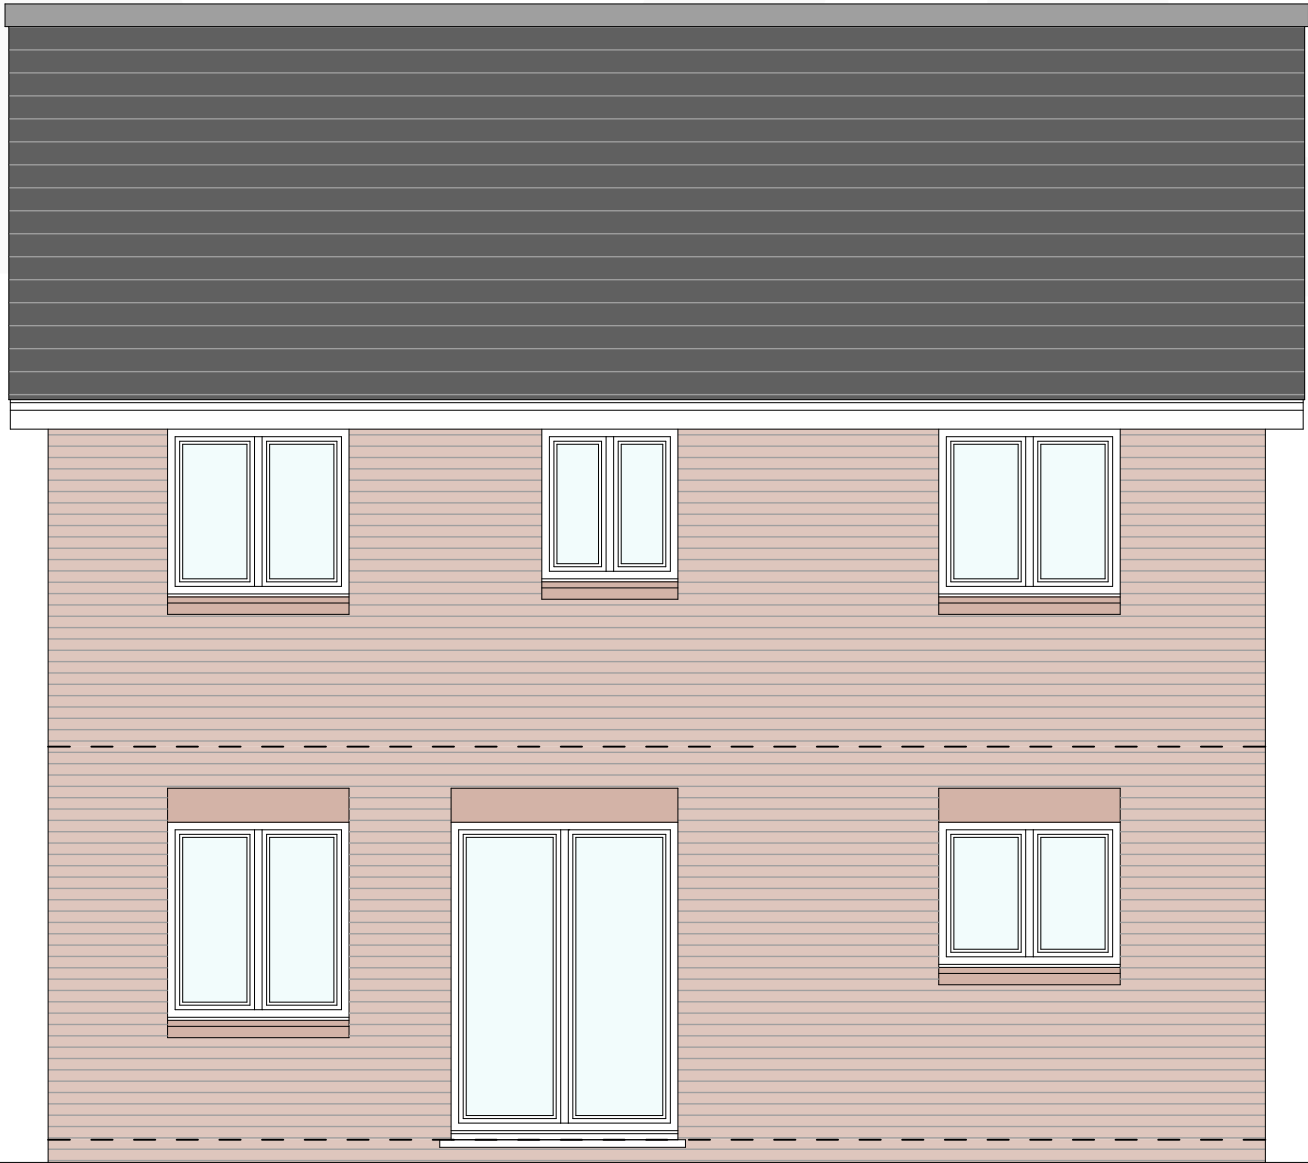

Rear Elevation

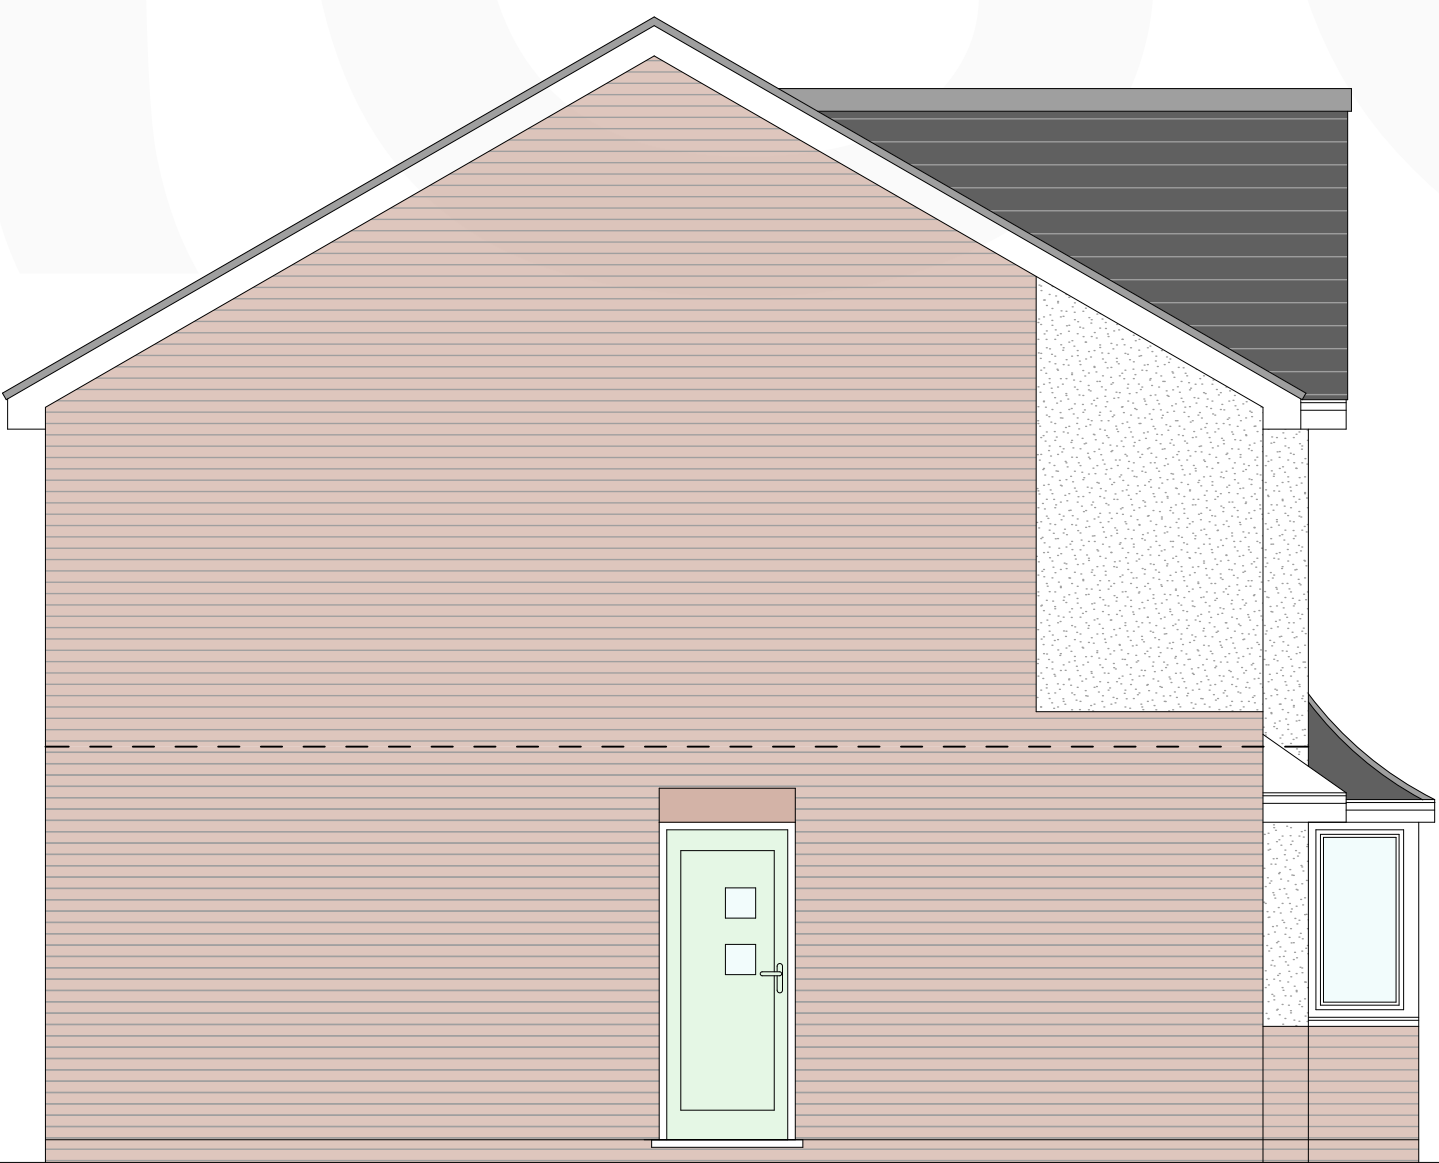

Side Elevation

RHUDDLAN HOUSE TYPE
4 bedroom detached dwelling
GIA = 113sqm / 1217sqft

- Plot 14** detached single garage
Plot 16 detached single garage
Plot 20 (handed) detached single garage
Plot 25 (handed) detached single garage
Plot 37 attached double garage

Rev No.	Date.	Rev.	By.	Chk.

PLANNING

Scale.	1:50@A2	Date.	Jan 2018	Drawn by.	JS	Chk.	AO
--------	---------	-------	----------	-----------	----	------	----



Project Title.
Vicarage Lane, Gresford

Client.
Gower Homes Ltd.

Drawing Title.
Rhuddlan Proposed Elevations

Project No.	BA1858	Drawing No.	PL-017	Revision.	-
-------------	--------	-------------	--------	-----------	---

base Architecture and Design is a registered Limited Company

