


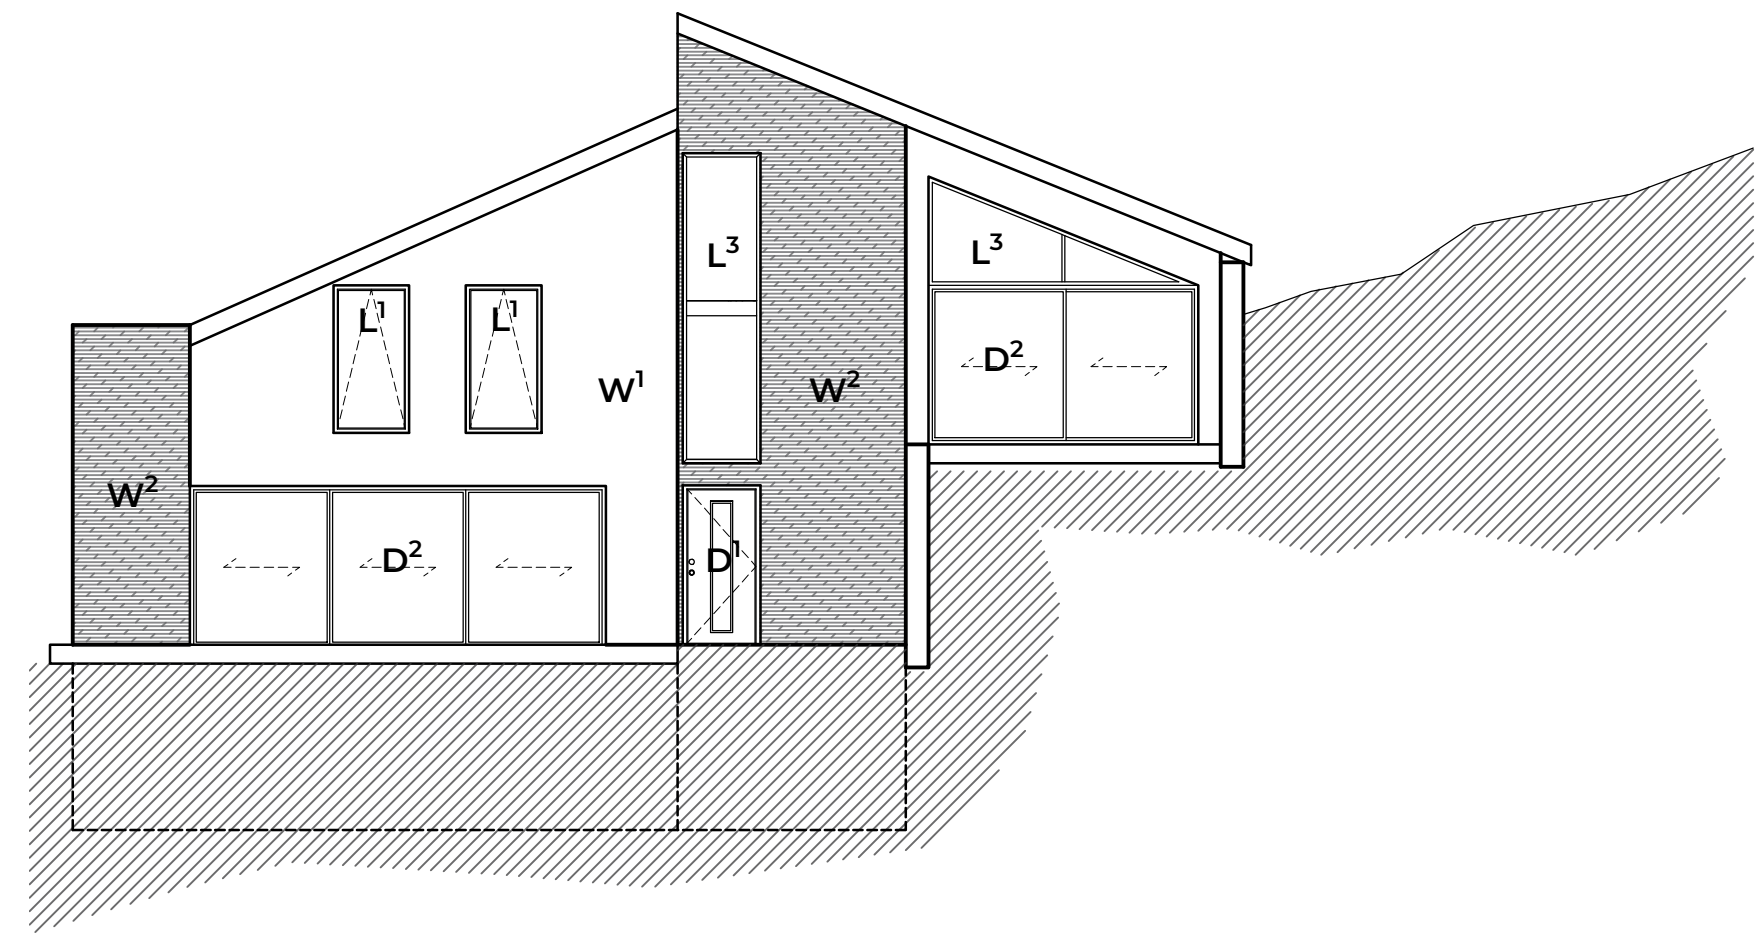
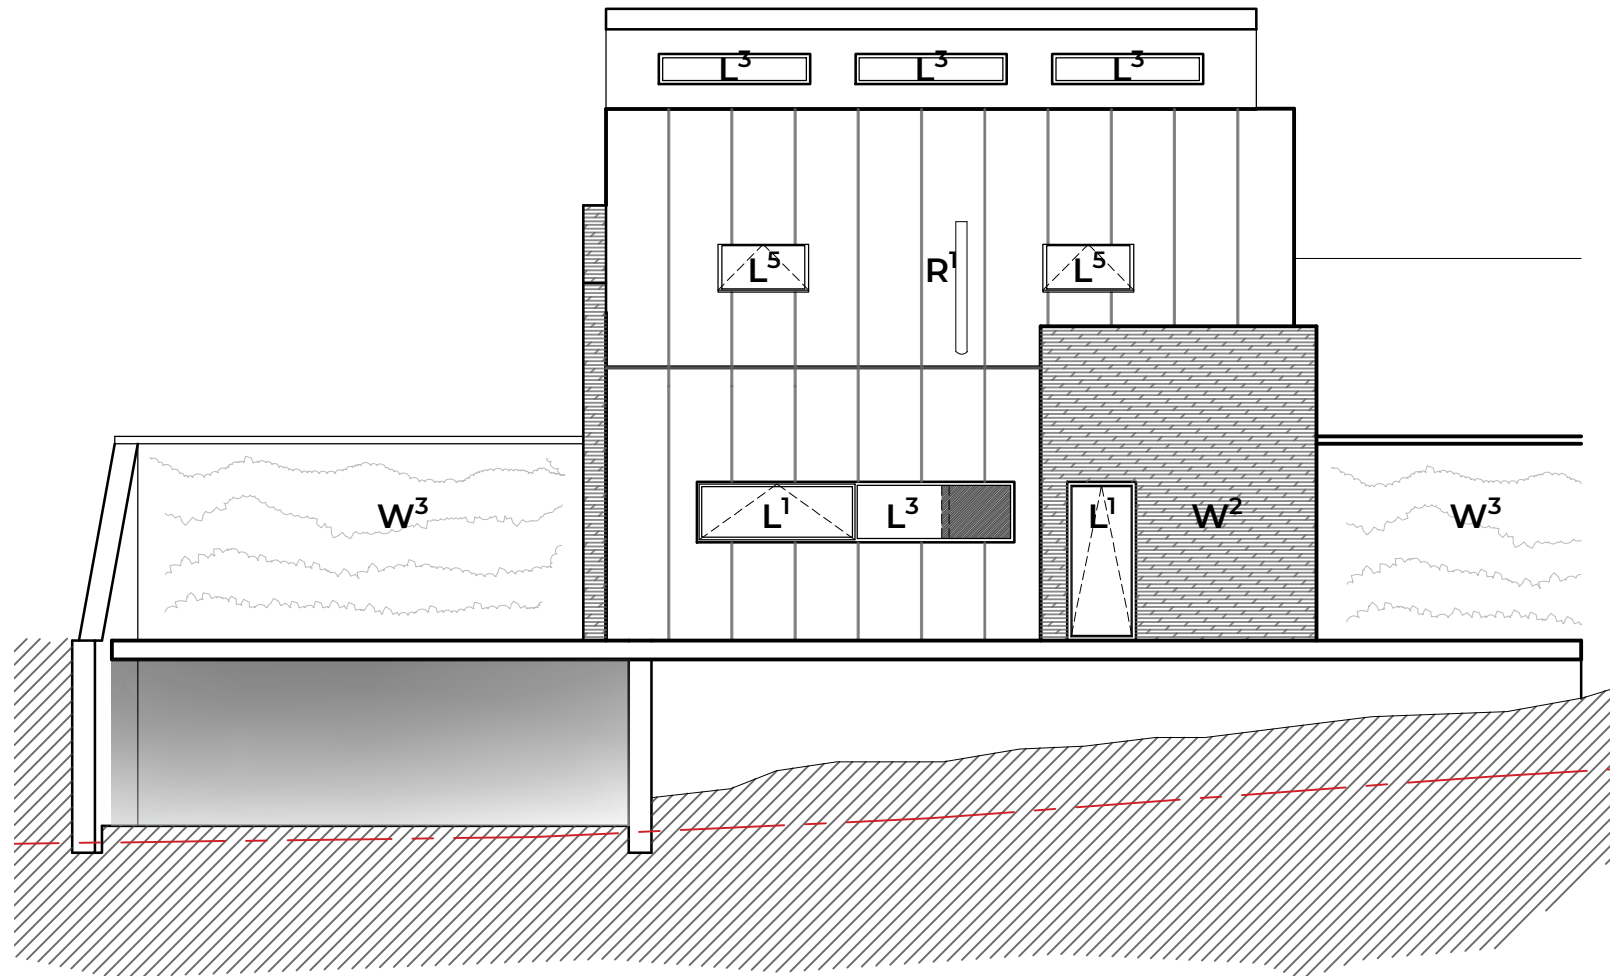


 


SOUTH EAST ELEVATION AS PROPOSED
1:100 at A1

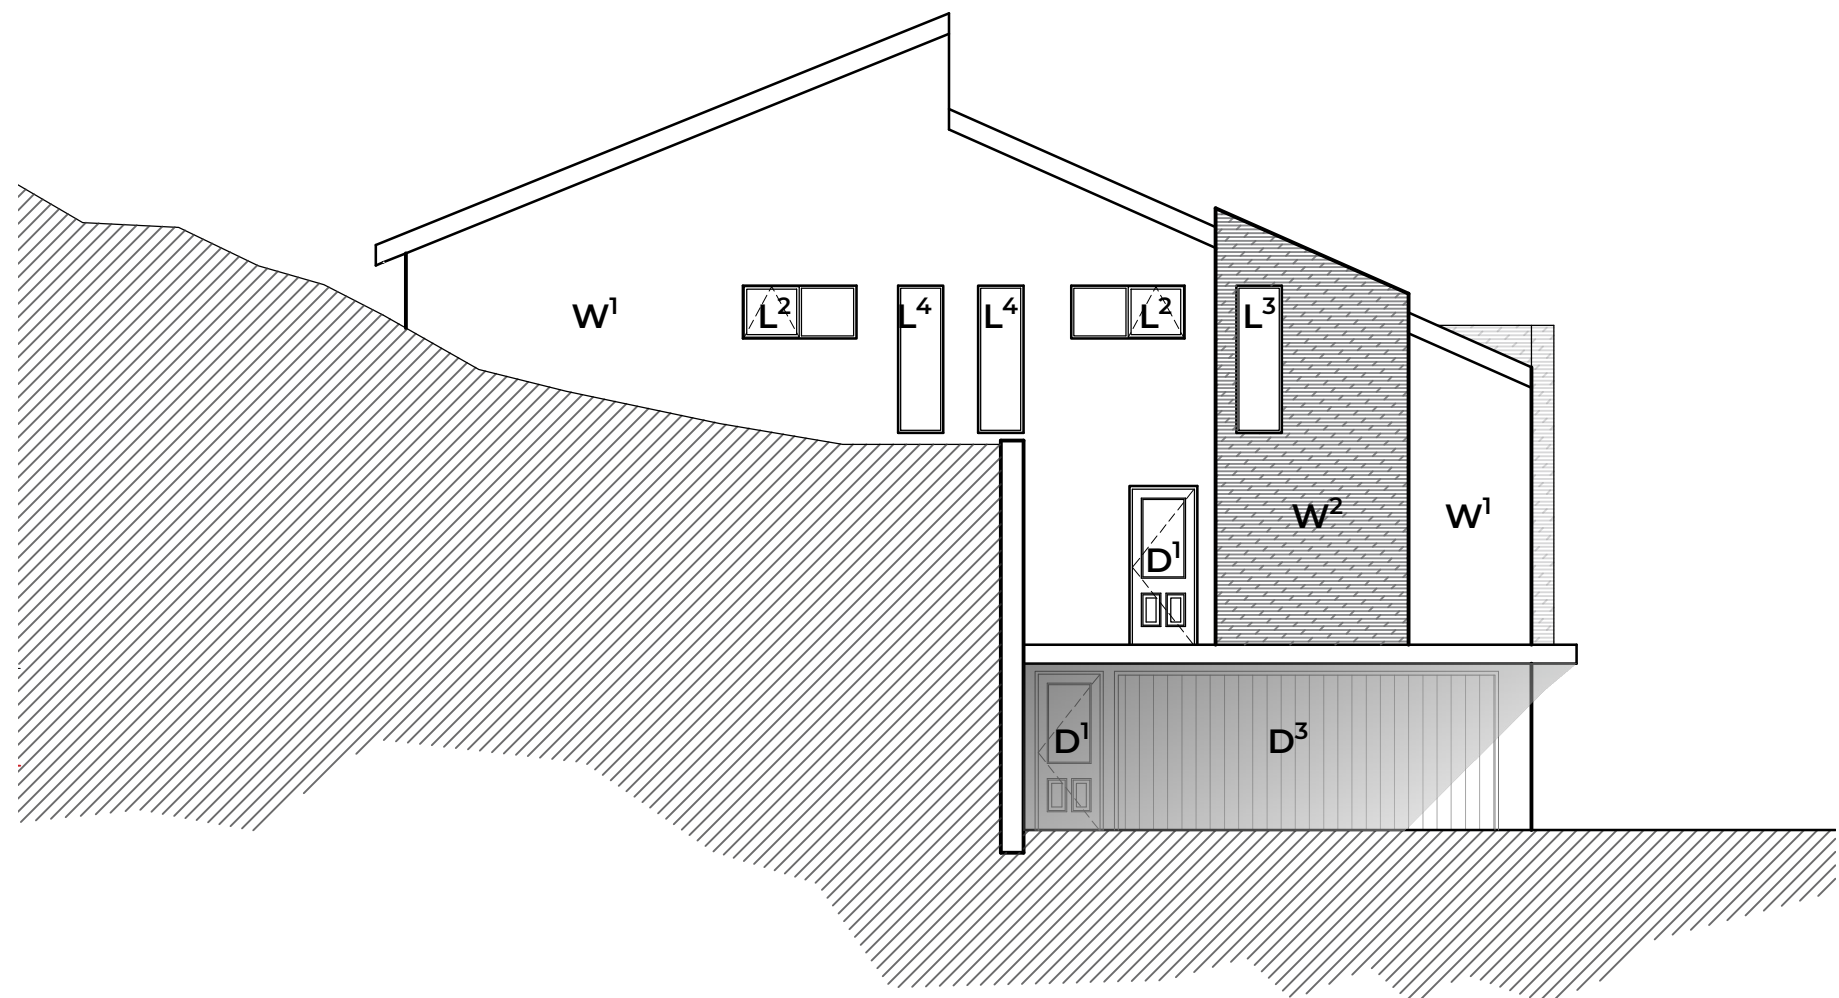

SOUTH WEST ELEVATION AS PROPOSED
1:100 at A1

 


NORTH WEST ELEVATION AS PROPOSED
1:100 at A1


 


NOTES:
© THIS DRAWING IS COPYRIGHT AND REMAINS THE PROPERTY OF RPS DESIGN GROUP LTD.
DO NOT SCALE THIS DRAWING - ALL DIMENSIONS TO BE CHECKED ON SITE.

- W¹ - White rendered external wall
- W² - Detail 'pop-out' clad in Basalt Black stone cladding.
- W³ - White rendered external wall with integral planting pockets to create 'green wall'
- R¹ - Clad in Zinc/Anthracite Grey coloured standing seam cladding. (Lapping over to road-facing elevation)
- L^{all} - Anthracite grey powder coated aluminum framed windows
- L¹ - Top hung outward opening - transparent glazed
- L² - Top hung outward opening - opaque glazed
- L³ - Fixed light transparent glazed
- L⁴ - Fixed light opaque glazed
- L⁵ - Velux or similar rooflight
- D¹ - Wood finish partially glazed composite door fitted within anthracite grey powder coated aluminium frame
- D² - Fully glazed anthracite grey powder coated aluminium sliding door unit
- D³ - Wood finish composite GARAGE door fitted within anthracite grey powder coated aluminium frame
- All rainwater goods to run internally to fresh water soakaway

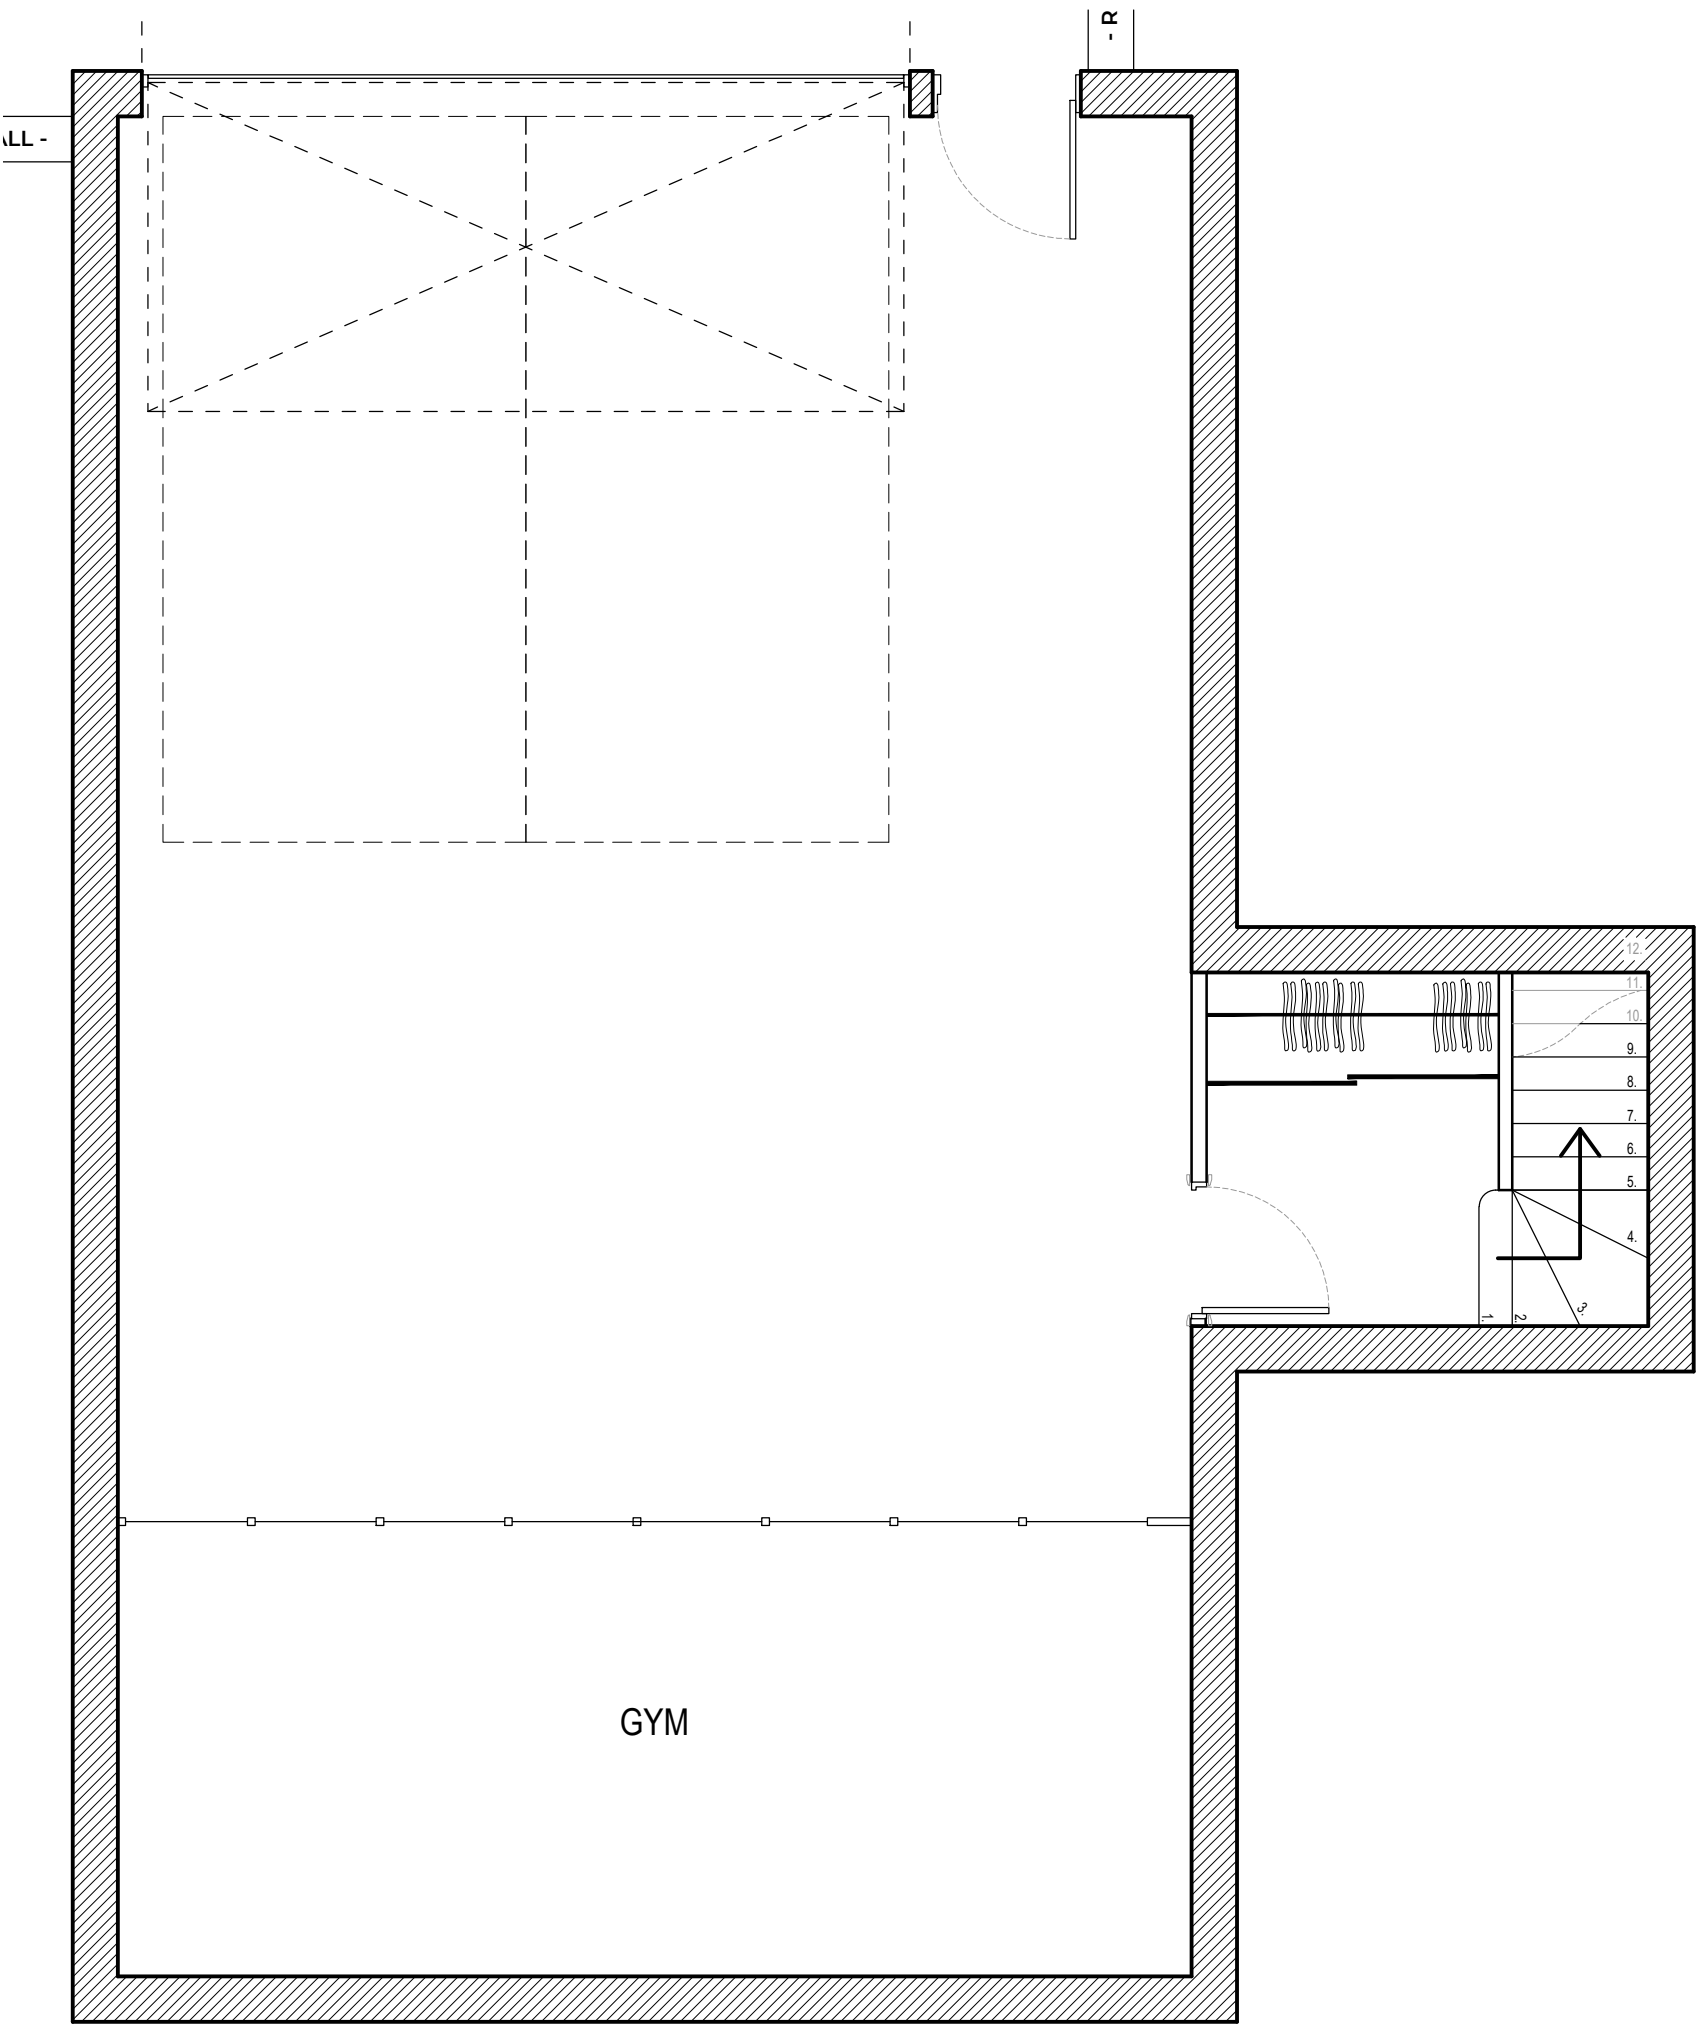

GROUND FLOOR PLAN AS PROPOSED
1:50 at A1

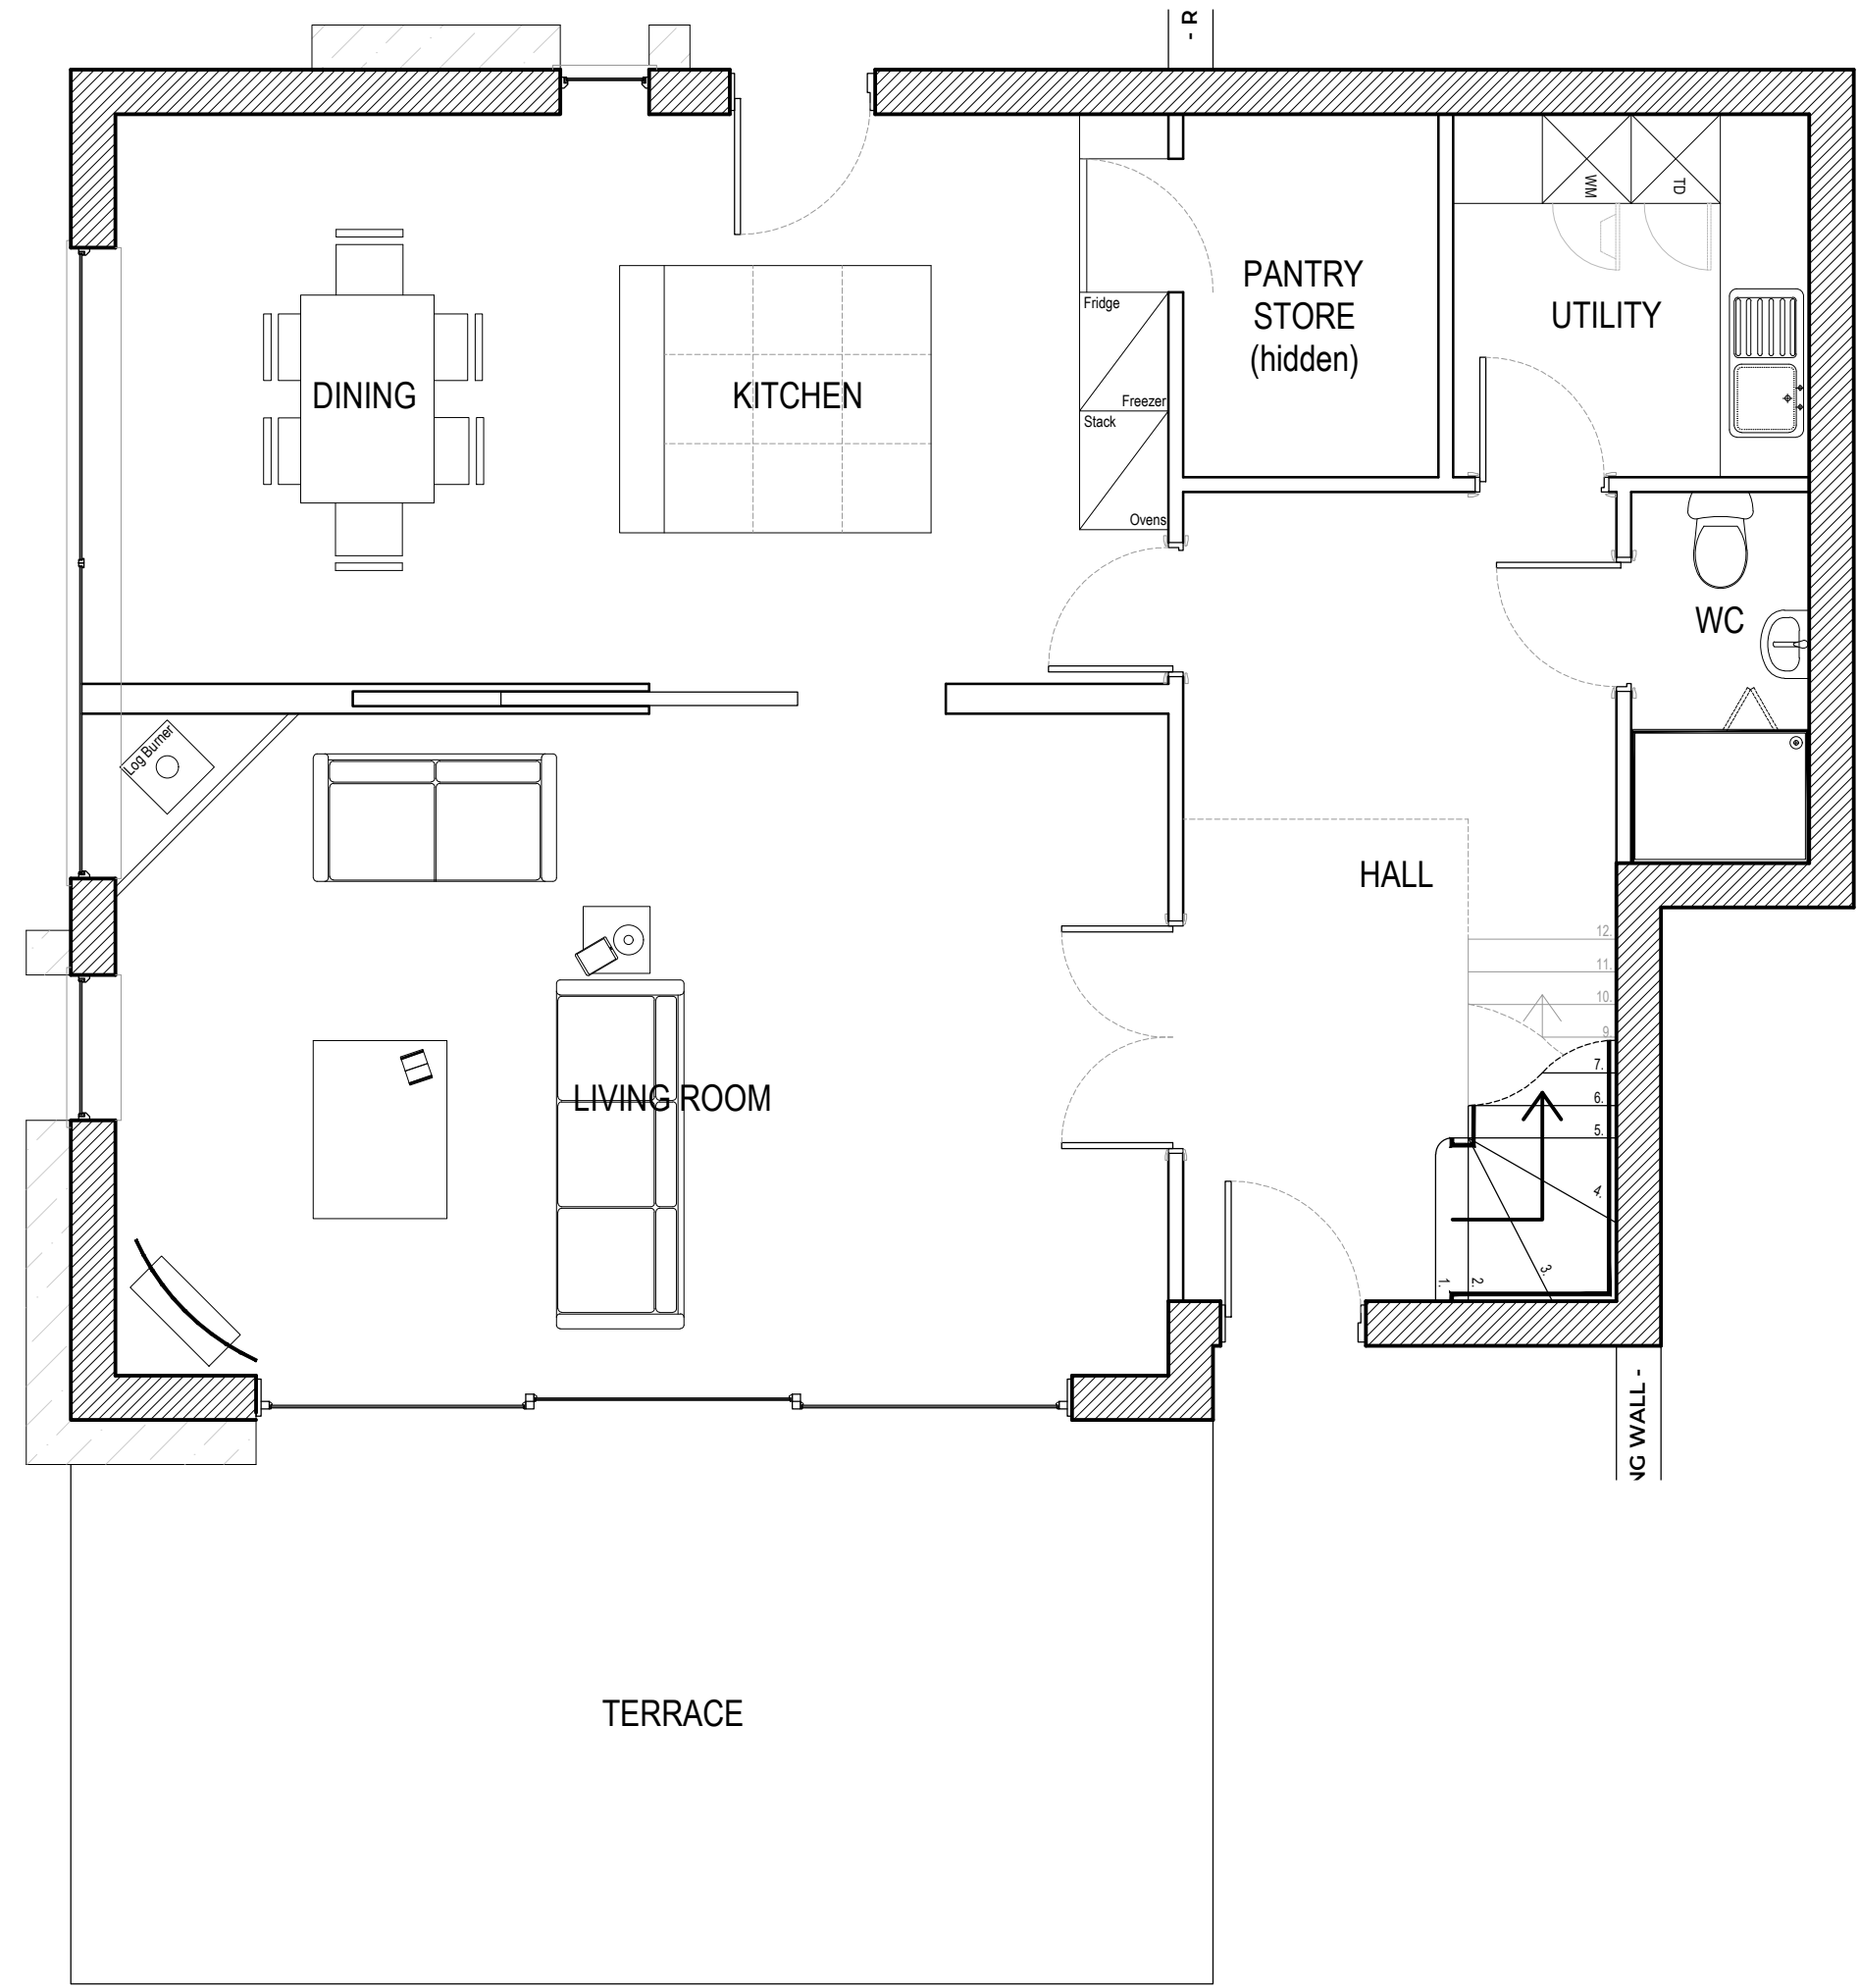 

FIRST FLOOR PLAN AS PROPOSED
1:50 at A1



SECOND FLOOR PLAN AS PROPOSED
1:50 at A1



REVISION	Rev	Notes

RPS
DESIGN GROUP

0845 5442005
rpsdesigngroup.co.uk

Project No: 19.11

Client: Peter Robbins

Date: June 2019

Drawing Title:
Proposed Plans and Elevations

Scale: 1:50/100 at A1

Drawn by: AT
Checked by: AC

Drawing No:
L101
STATUS:
PRELIMINARY