


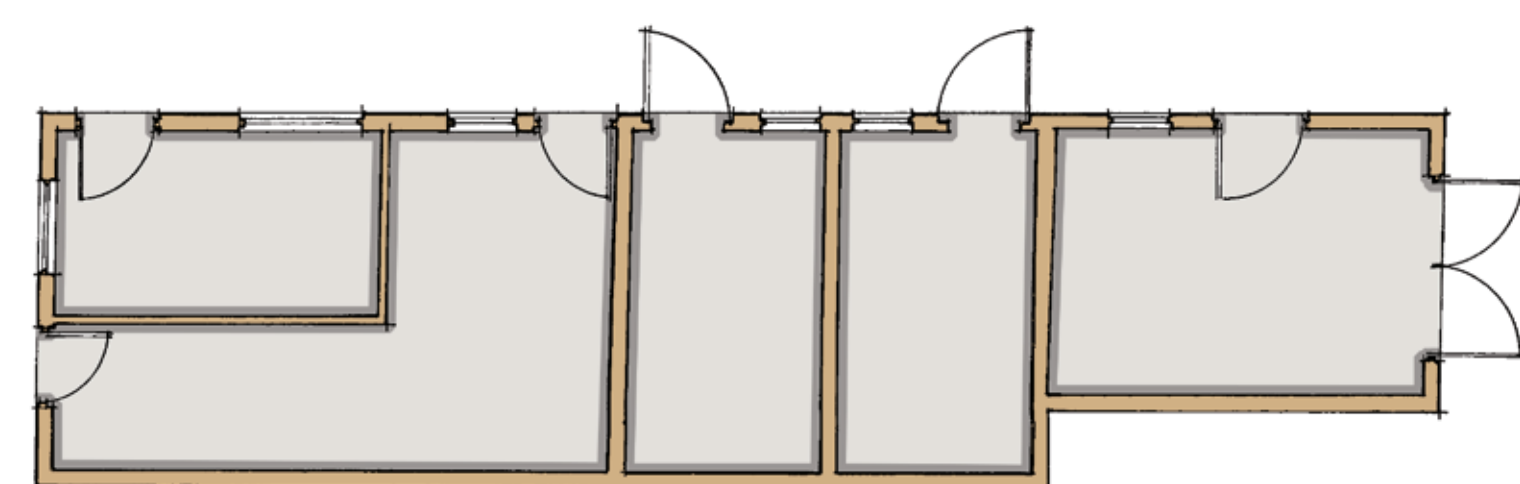


ground floor plan




north elevation



west elevation

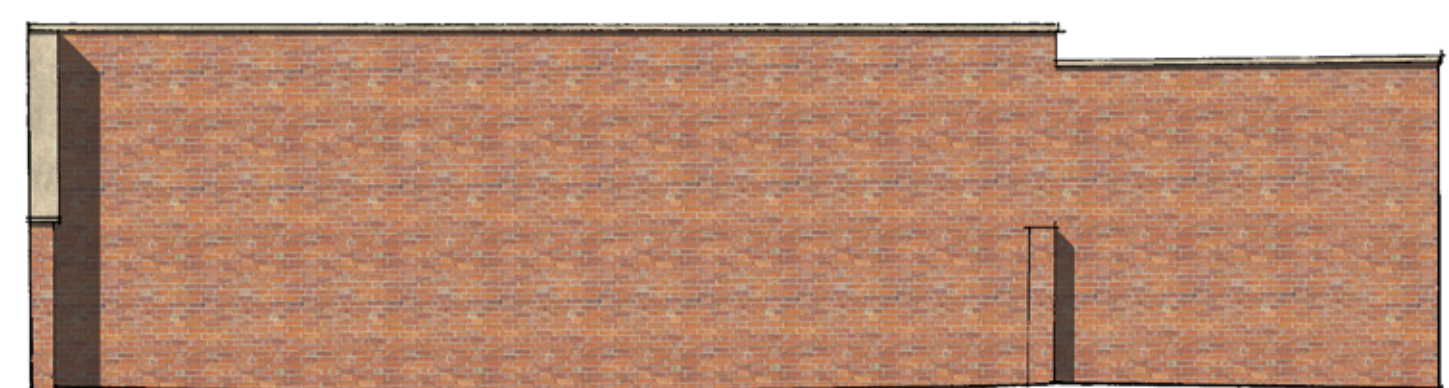


south elevation

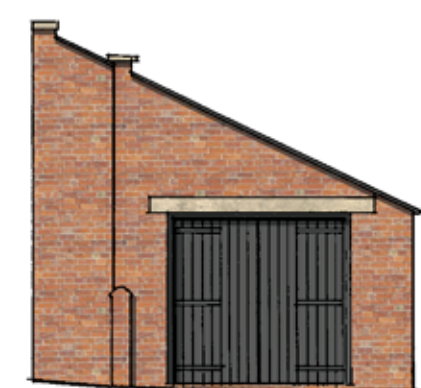

east elevation

proposed outbuilding 1

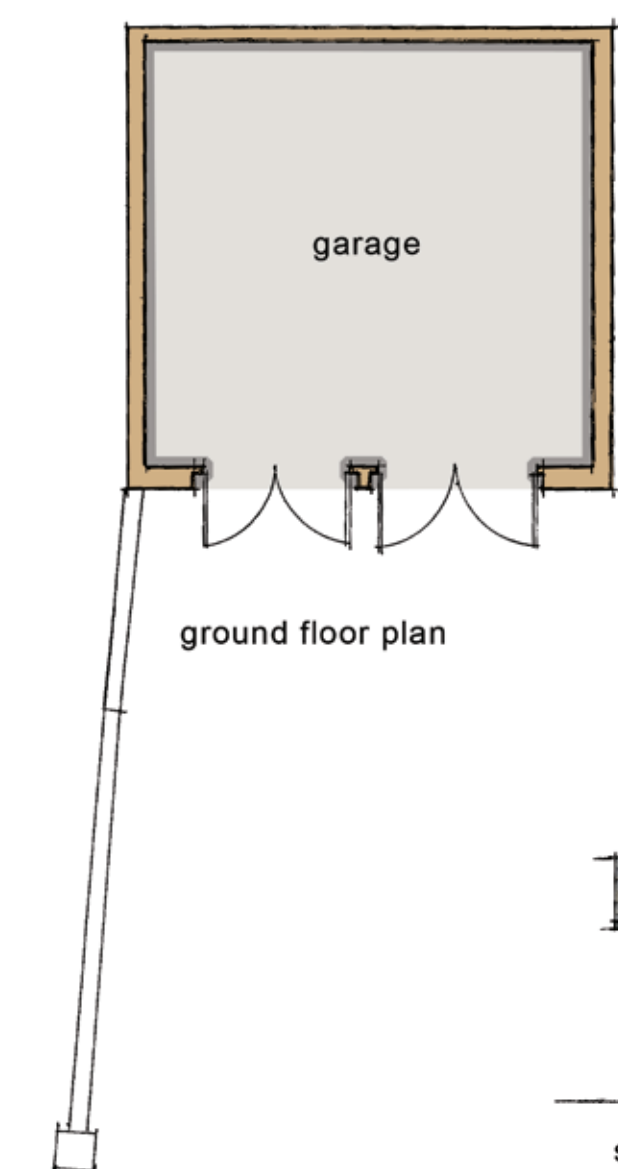

proposed garage



north west elevation



south east elevation



south west elevation



north east elevation

NOTES
Do not scale from this drawing
All measurements to be checked on site

Revision	Description	Date
----------	-------------	------

project
OUTBUILDINGS AT KNOLTON HALL

project no.
1140

client
MR AND MRS CHANTLER

drawing
PROPOSED OUTBUILDING AND
GARAGE PLANS AND ELEVATIONS

drawing no.	revision
-------------	----------

21 -

status
PLANNING

scale	date
1:100@A1	29.01.19

drawn by
GM/AB



MOSS. CO.
LLP.

BROCKNIDE - PLEALEY - SHREWSBURY - SYDNEY
TEL 01743 792863
E-mail - graham@mosscompany.co.uk