



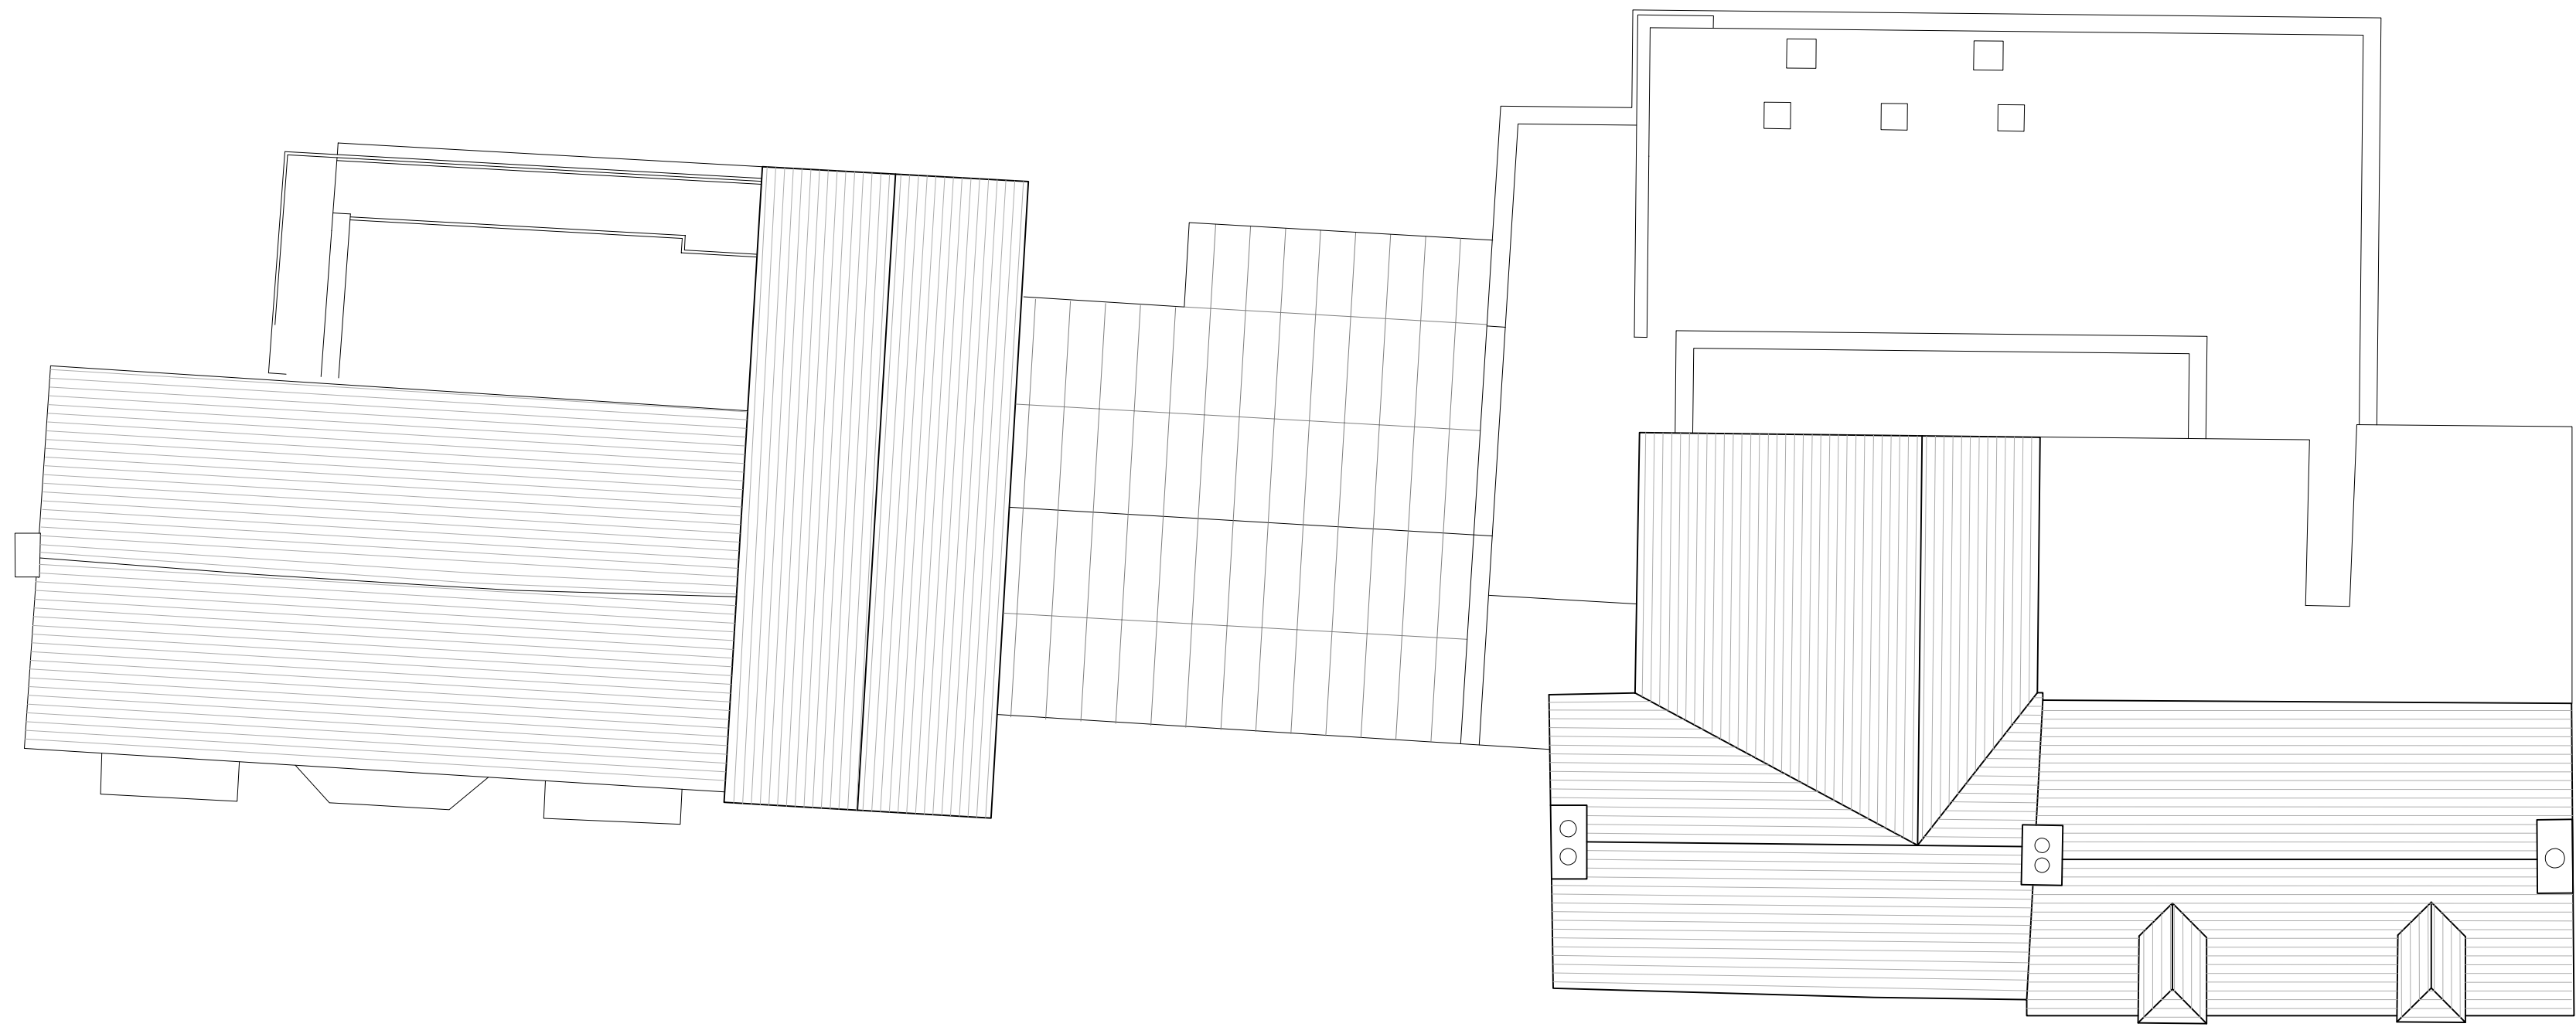

PROPOSED ROOF PLAN | SCALE 1:100

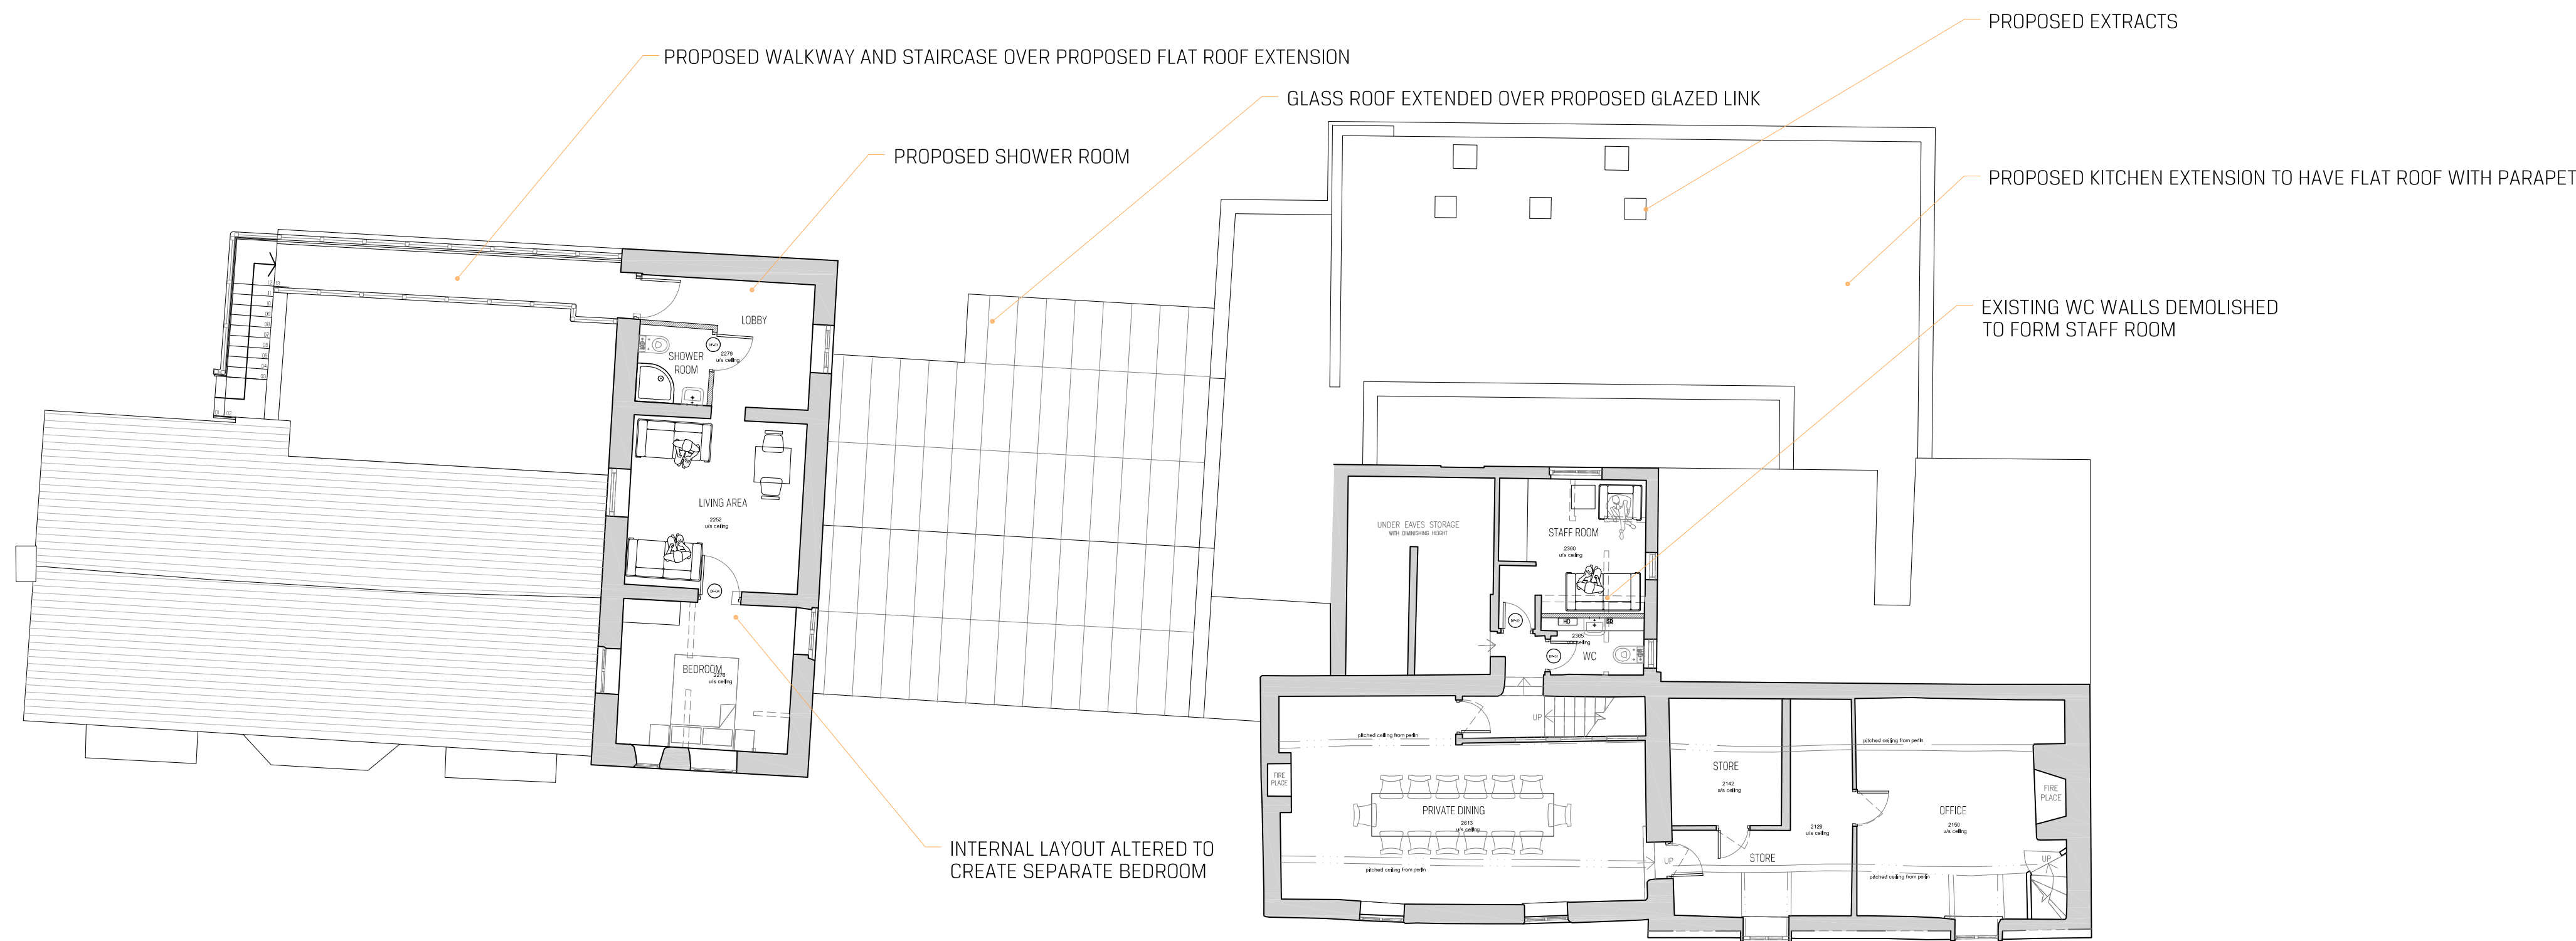

PROPOSED FIRST FLOOR PLAN | SCALE 1:100

STATUS

PLANNING

A- AMENDED TO SHOW KITCHEN EXTRACTS

AMMADOT17/04/19

REVISION	DRAWN	CHECKED	DATE
----------	-------	---------	------

© Copyright SHACKARCHITECTURE all rights reserved. Do Not scale this drawing. ALL dimensions are in millimetres unless stated otherwise. ALL dimensions must be checked on site prior to construction and any discrepancies reported to the architect.

- KEY:
- EXISTING WALLS
 - PROPOSED WALLS
 - FLOOR AREA OF PROPOSED EXTENSIONS
 - DEMOLITION

