


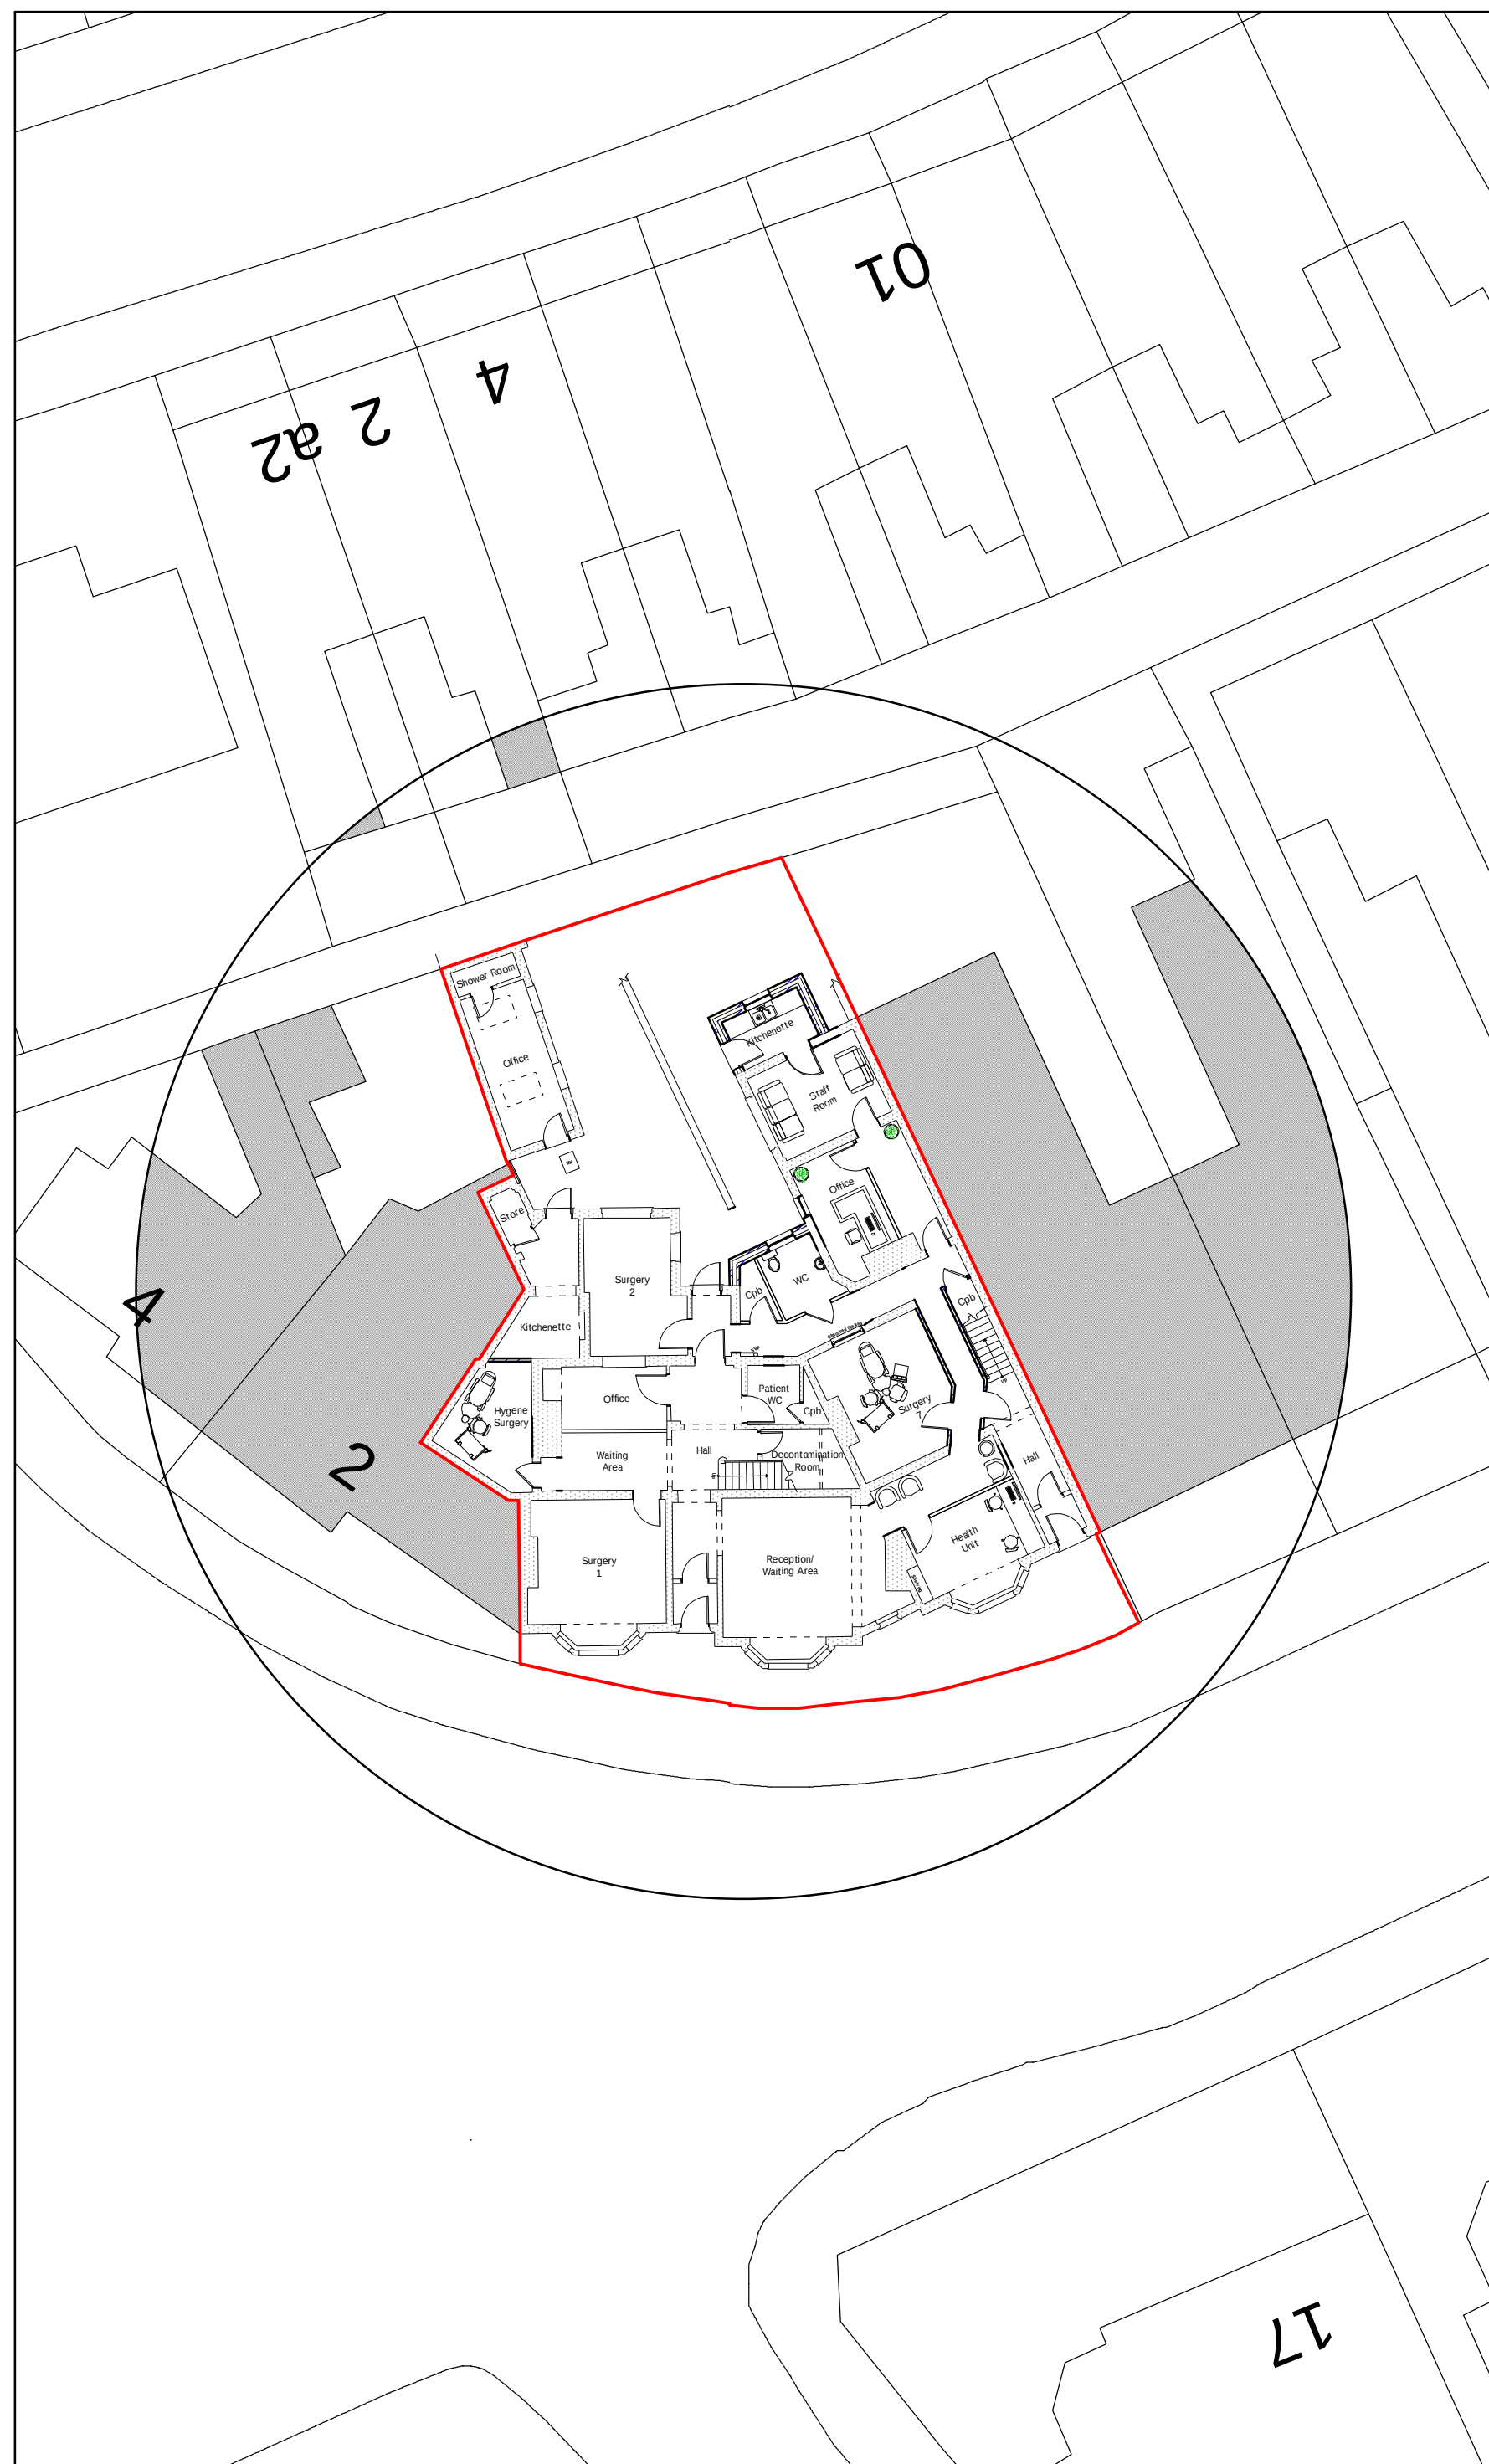


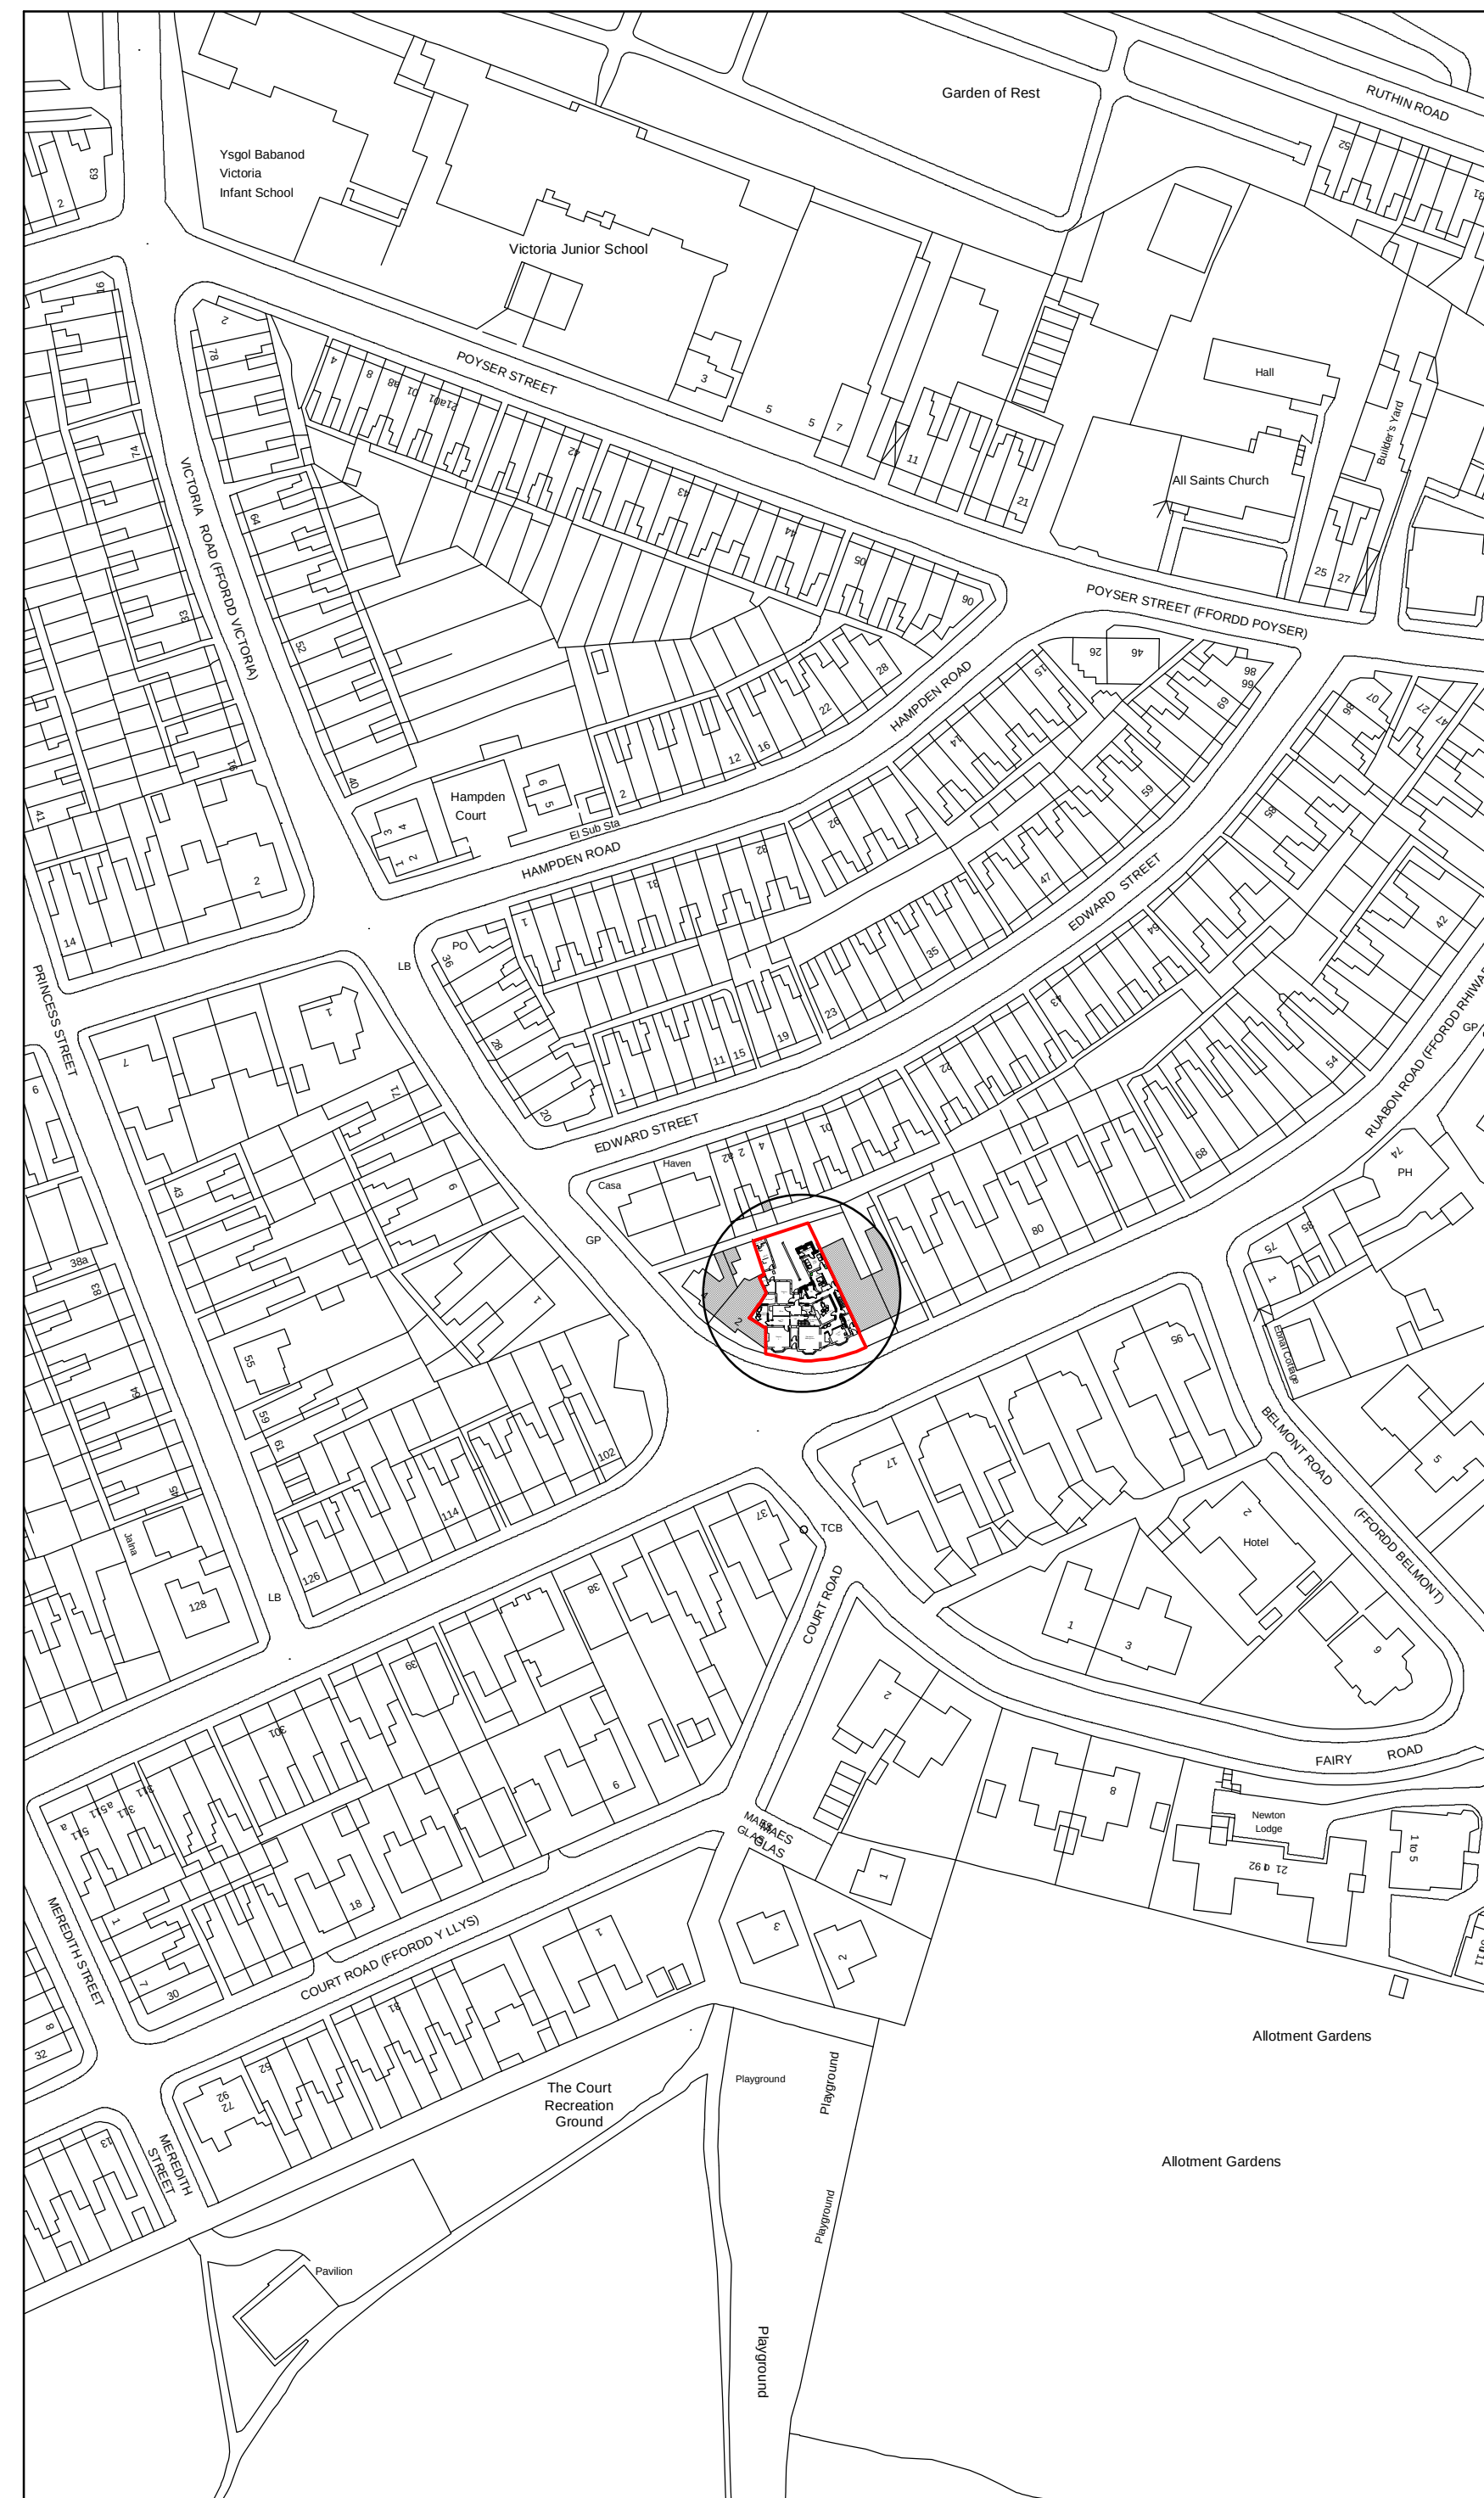

Site Plan 1:200

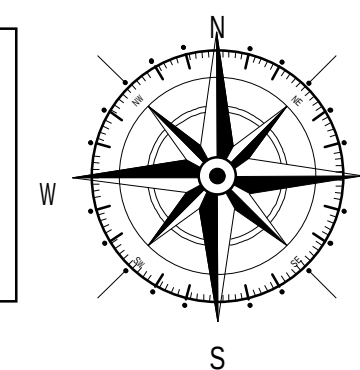

Location Plan 1:1250

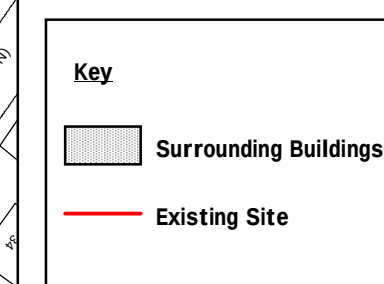

A	05/19	Design Amends	D.J.E.
Rev	Date	Detail	Initial

Project:

Proposed alterations at
94 & 96 Ruabon Road,
Wrexham, LL13 7PH.

Title: Planning: Site & Location Plan	Scale: (A2) 1:200 & 1:1250
---	--

Drawn By: J Felgate	Date: Mar 2019
Drawing No: RC092/004	Sheet: 1 of 1

blueprint
architectural services



Office 3K4,
Redwither Business Tower,
Wrexham. LL13 9XT
Tel: 01978 356500
www.blueprintarchitectural.com

© copyright all rights reserved