
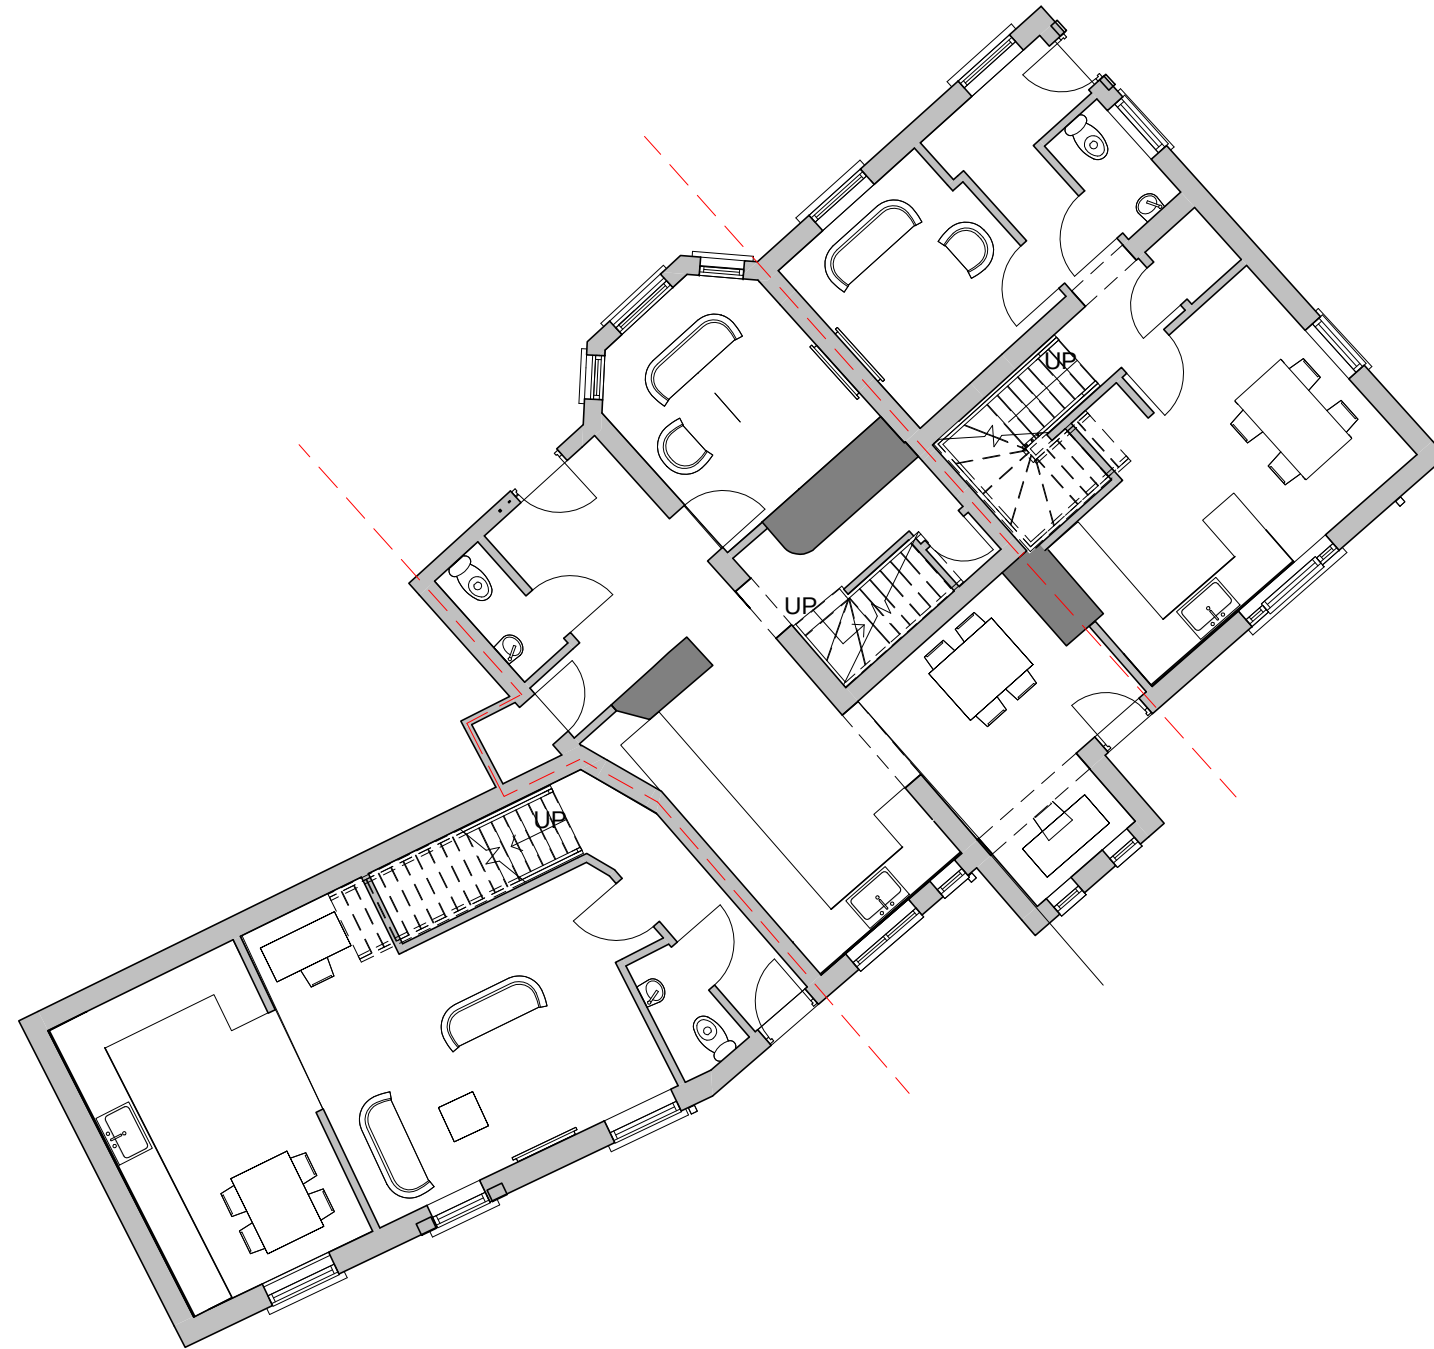


1 **Ground Proposed**
1 : 100

■ Chartered Architects ■ Leisure Consultants ■ Project Managers ■ Cost Consultants

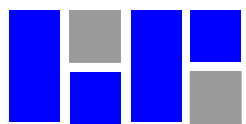

BURKE RICKHARDS

91 North Hill Plymouth PL4 8JT T (01752) 266111

www.burkerickhards.co.uk

No.	Description	Date

SG & EG (UK) Ltd Oak Tree Inn Wrexham		Proposed Ground Floor Plan Project number2224 DateApril/29/2019 Drawn byJO Checked byPM 2224 / 118 Scale1 : 100	
--	--	---	--