



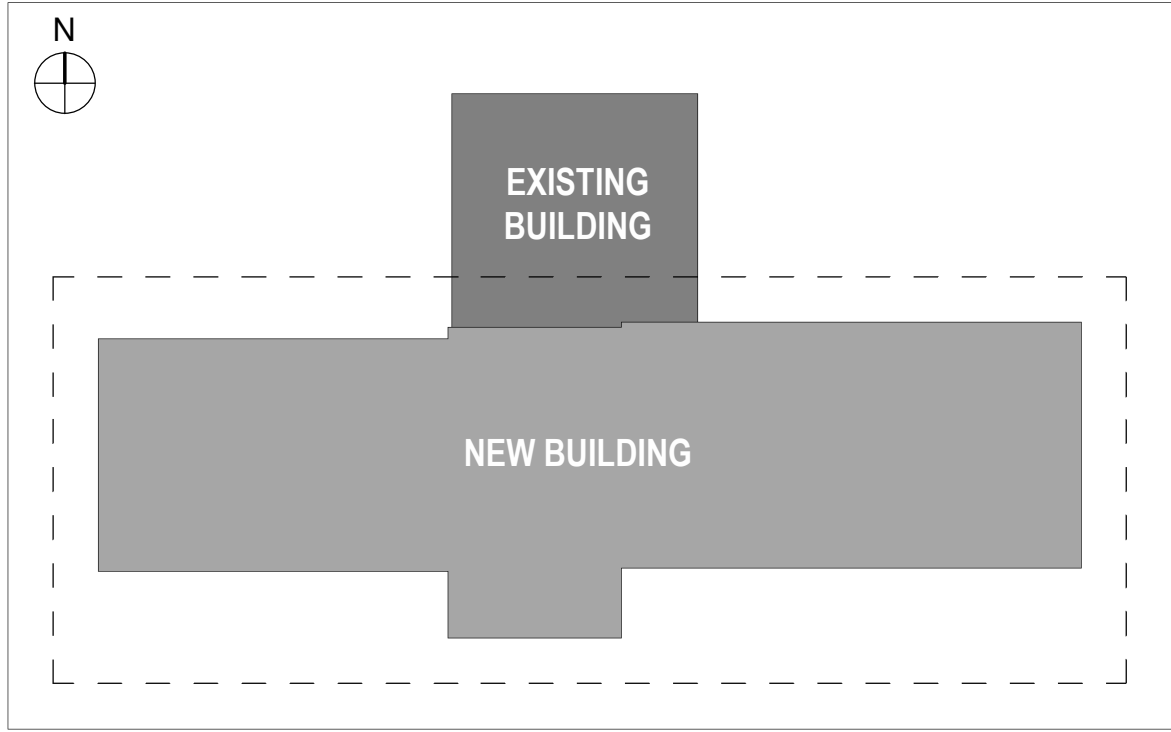

KEY PLAN
1 : 500

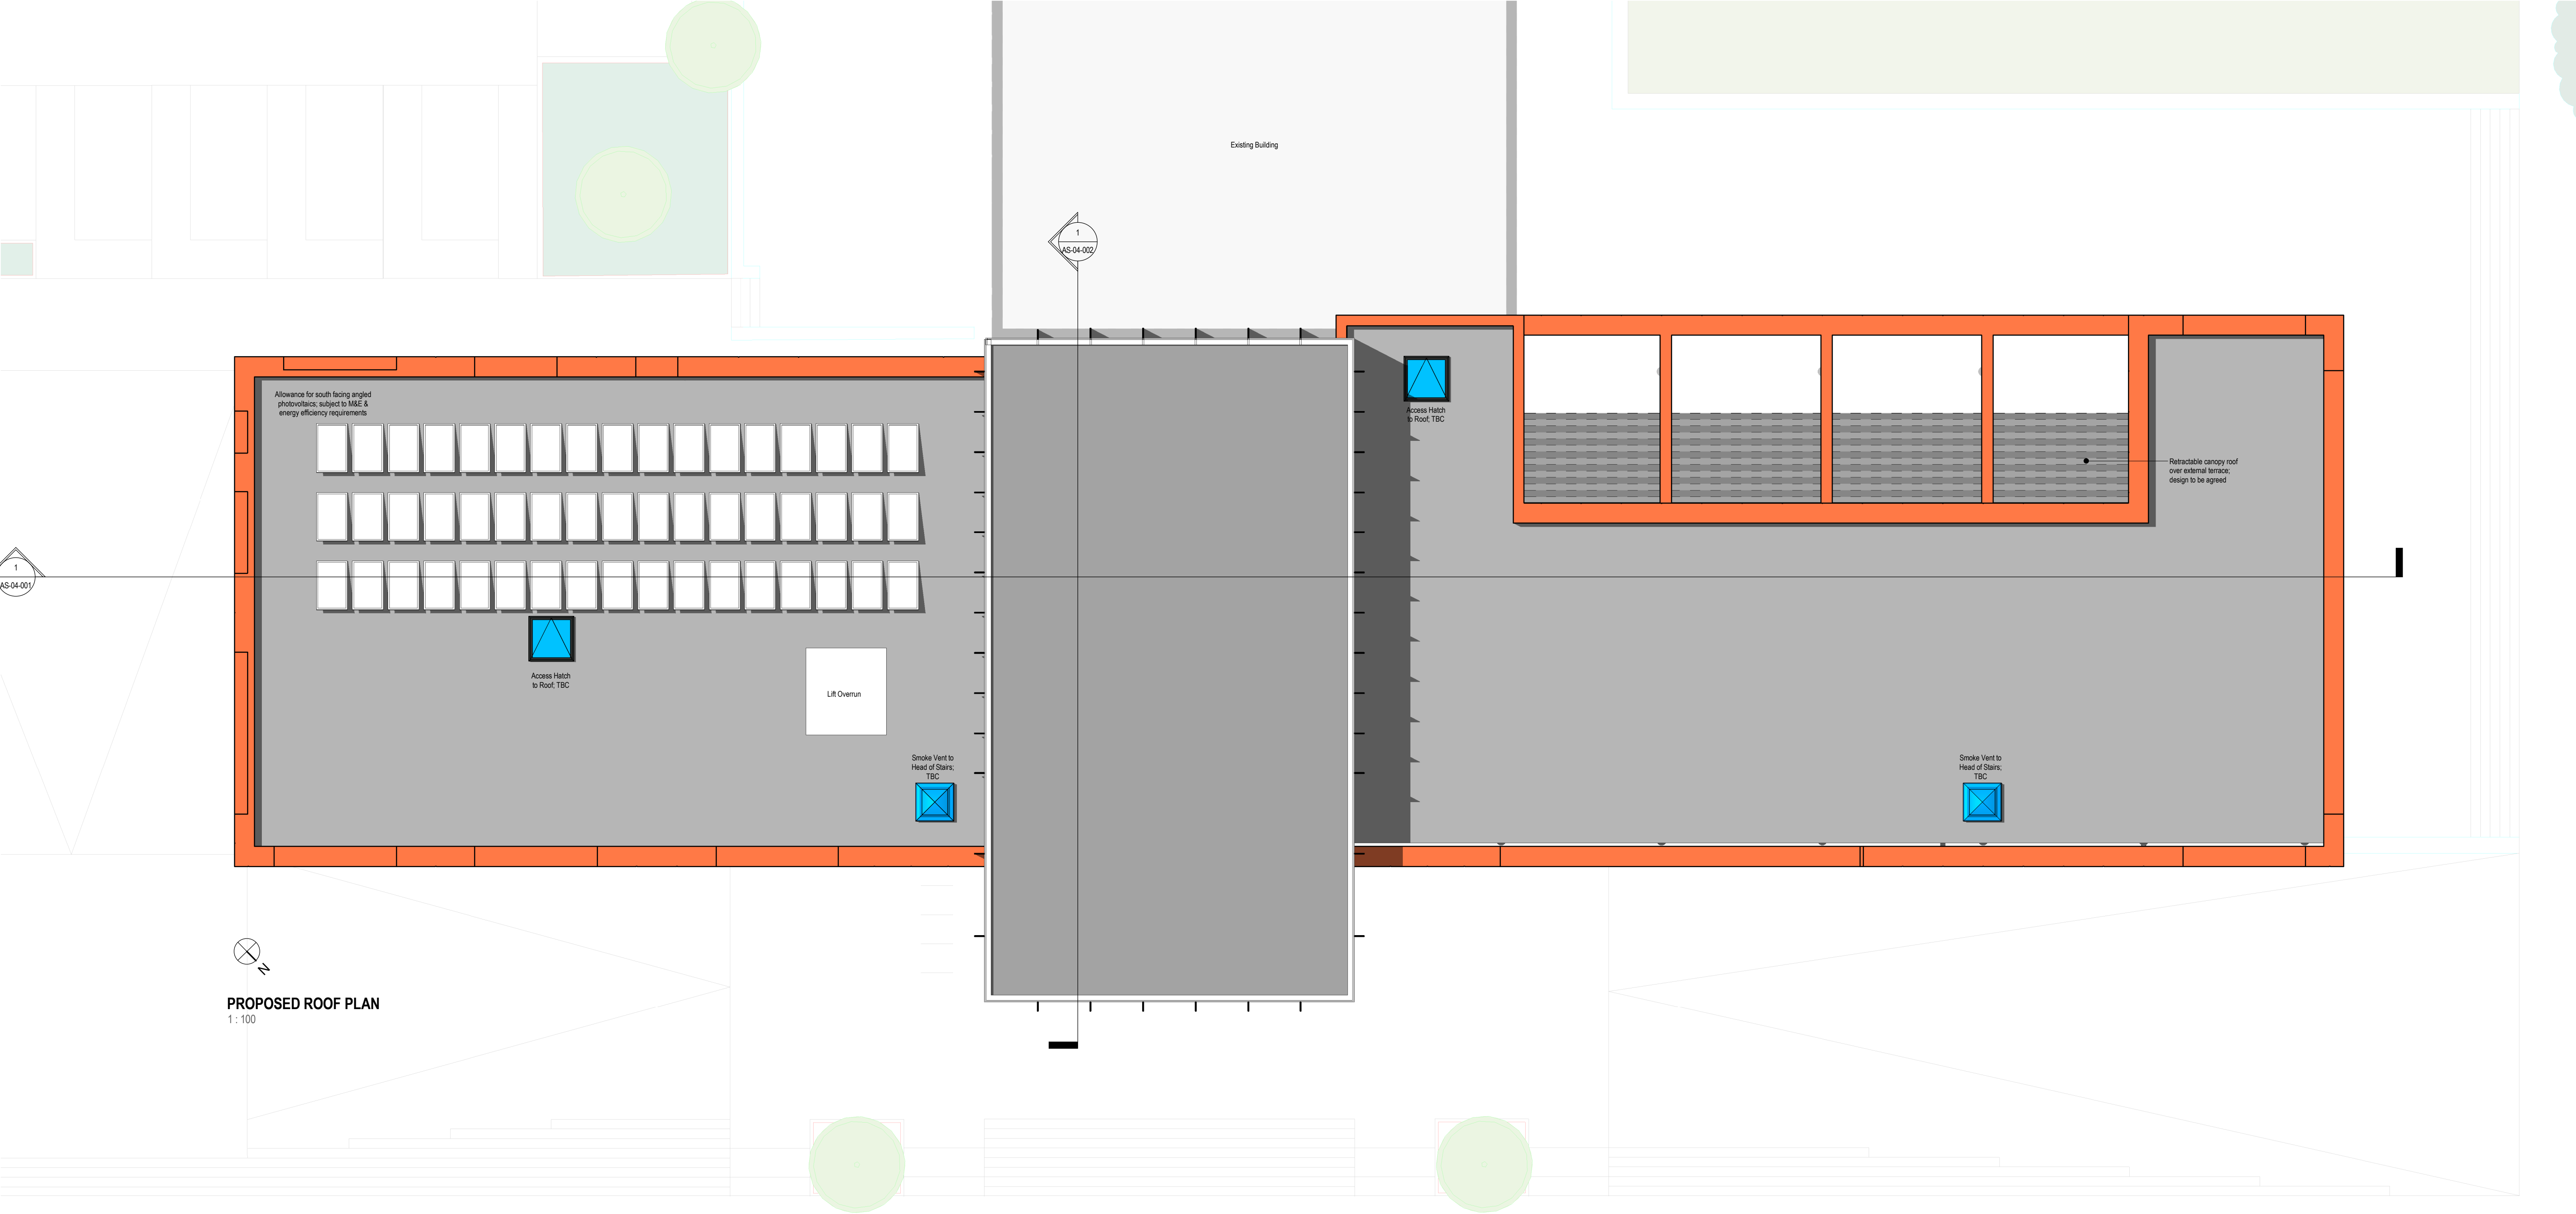

PROPOSED ROOF PLAN
1 : 100

GENERAL NOTES:

DAY Architectural Ltd accepts no responsibility for any costs, losses or claims whatsoever arising from these drawings, specifications and related documents unless there is full compliance with the Client or any unauthorised user of the following:

- 1 All boundaries, dimensions and levels are to be checked on site before construction and any discrepancies reported to the Architect / Designer.
- 2 Partial Service: Any discrepancies with site or other information is to be advised to the Architect / Designer and direction and / or approval is to be sought before the implementation of the detail.
- 3 Block and site plans are reproduced under license from the Ordnance Survey.
- 4 Do not scale this drawing.
- 5 For the purpose of coordination, all relevant parties must check this information prior to implementation and report any discrepancies to the Architect / Designer.

REV	DESCRIPTION	DATE	REV BY	CHKD BY
A	Issued for Planning	18.04.19	MG	

CLIENT Wrexham Glyndwr University
PROJECT Campus 2025 - Learning Gateway Building

DRAWING PROPOSED ROOF PLAN		
SCALE As indicated	PAPER SIZE A1	
DATE 10.04.19	DRAWN BY MG	
DAY DRAWING No. AL-04-003	REVISION A	PROJECT No. 841-19
DRAWING STATUS PLANNING		
Information contained on this drawing is the sole copyright of DAY Architectural Ltd and is not to be reproduced without their permission.		

DAY

DAY Architectural Ltd.
Studio 1, Lancaster Buildings
77 Deansgate, Manchester, M3 2BW
T: 0161 834 9703
W: www.day-architectural.com