

Slate tile - subject to
LA Approval

Lightweight cladding
to Bay front - subject
to LA Approval

Brick detail to
top of plinth

Facebrick - subject to
LA Approval


Brick detail to
window head

Front Elevation

Side Elevation



Rear Elevation

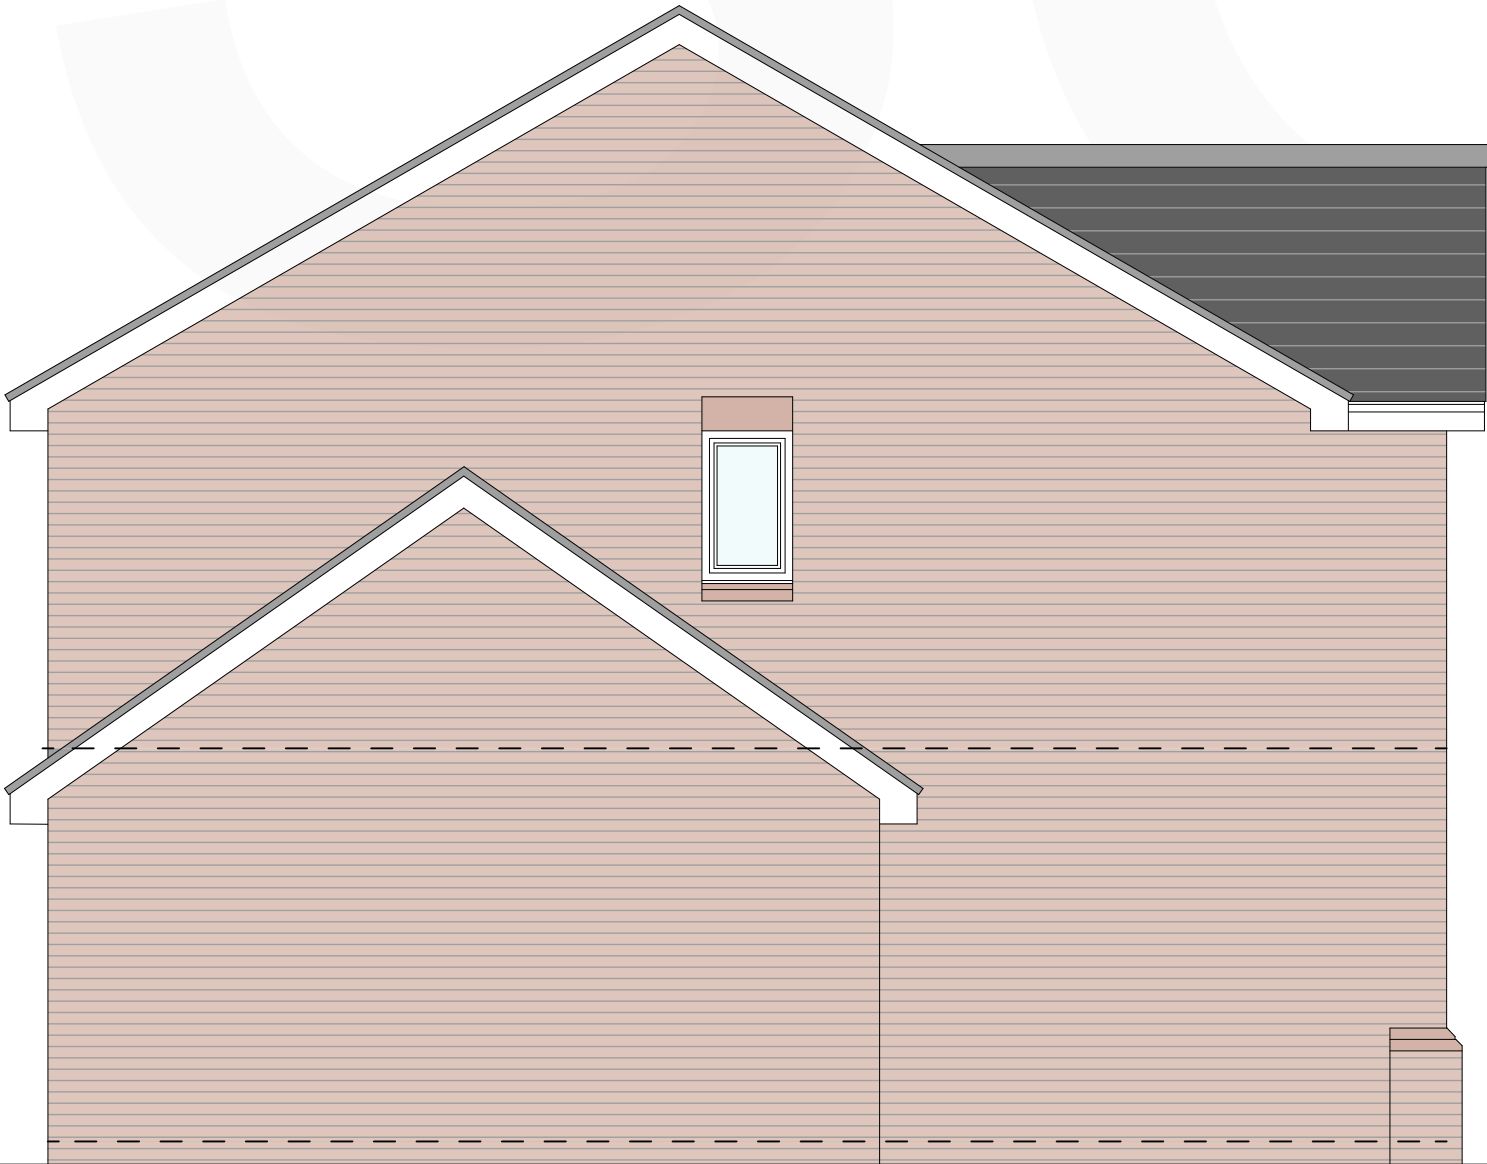

Side Elevation

HARLECH HOUSE TYPE
4 bedroom detached dwelling
GIA = 124sqm / 1335sqft

Plot 13 *attached single garage*
Plot 18 *attached single garage*
Plot 36 *(handed) attached double garage*

Rev No.	Date.	Rev.		By.	Chk.

PLANNING

Scale.	1:50@A2	Date.	Jan 2018	Drawn by.	JS	Chk.	AO
--------	---------	-------	----------	-----------	----	------	----

base.
ARCHITECTS

Project Title.	Vicarage Lane, Gresford				
Client.	Gower Homes Ltd.				
Drawing Title.	Harlech Proposed Elevations				
Project No.	BA1858	Drawing No.	PL-019	Revision.	-

base Architecture and Design is a registered Limited Company

