



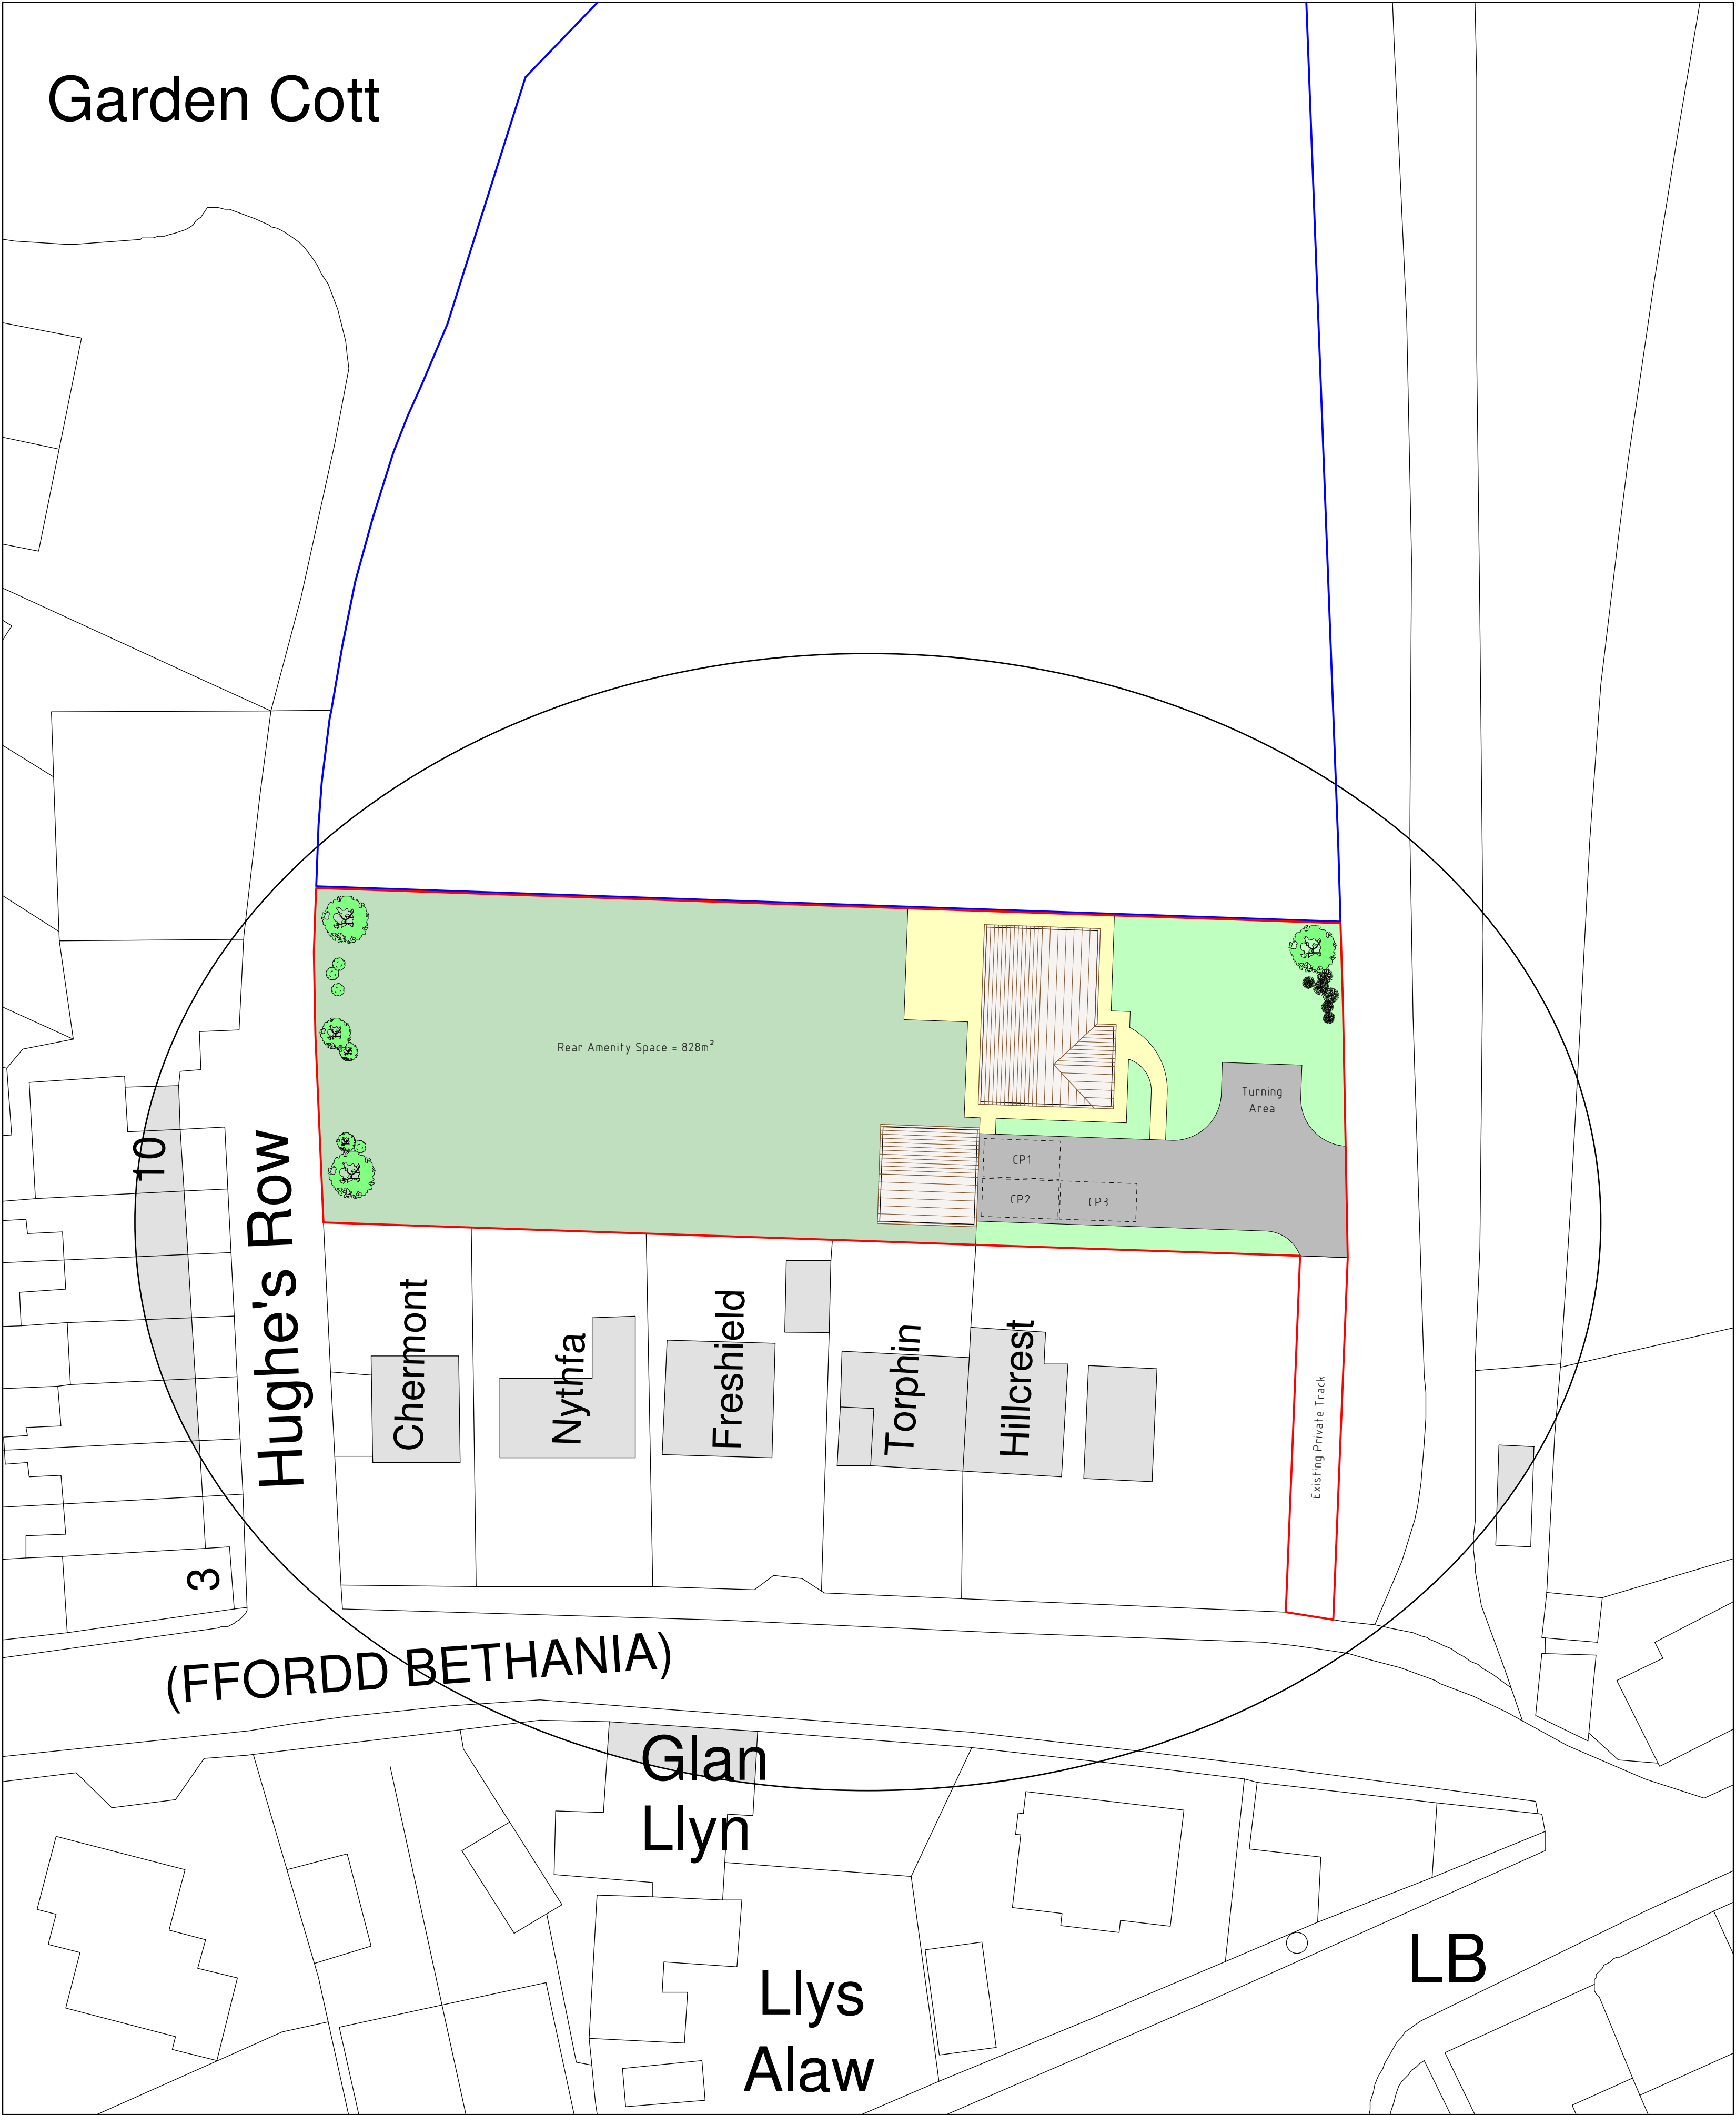


Site Plan 1:250

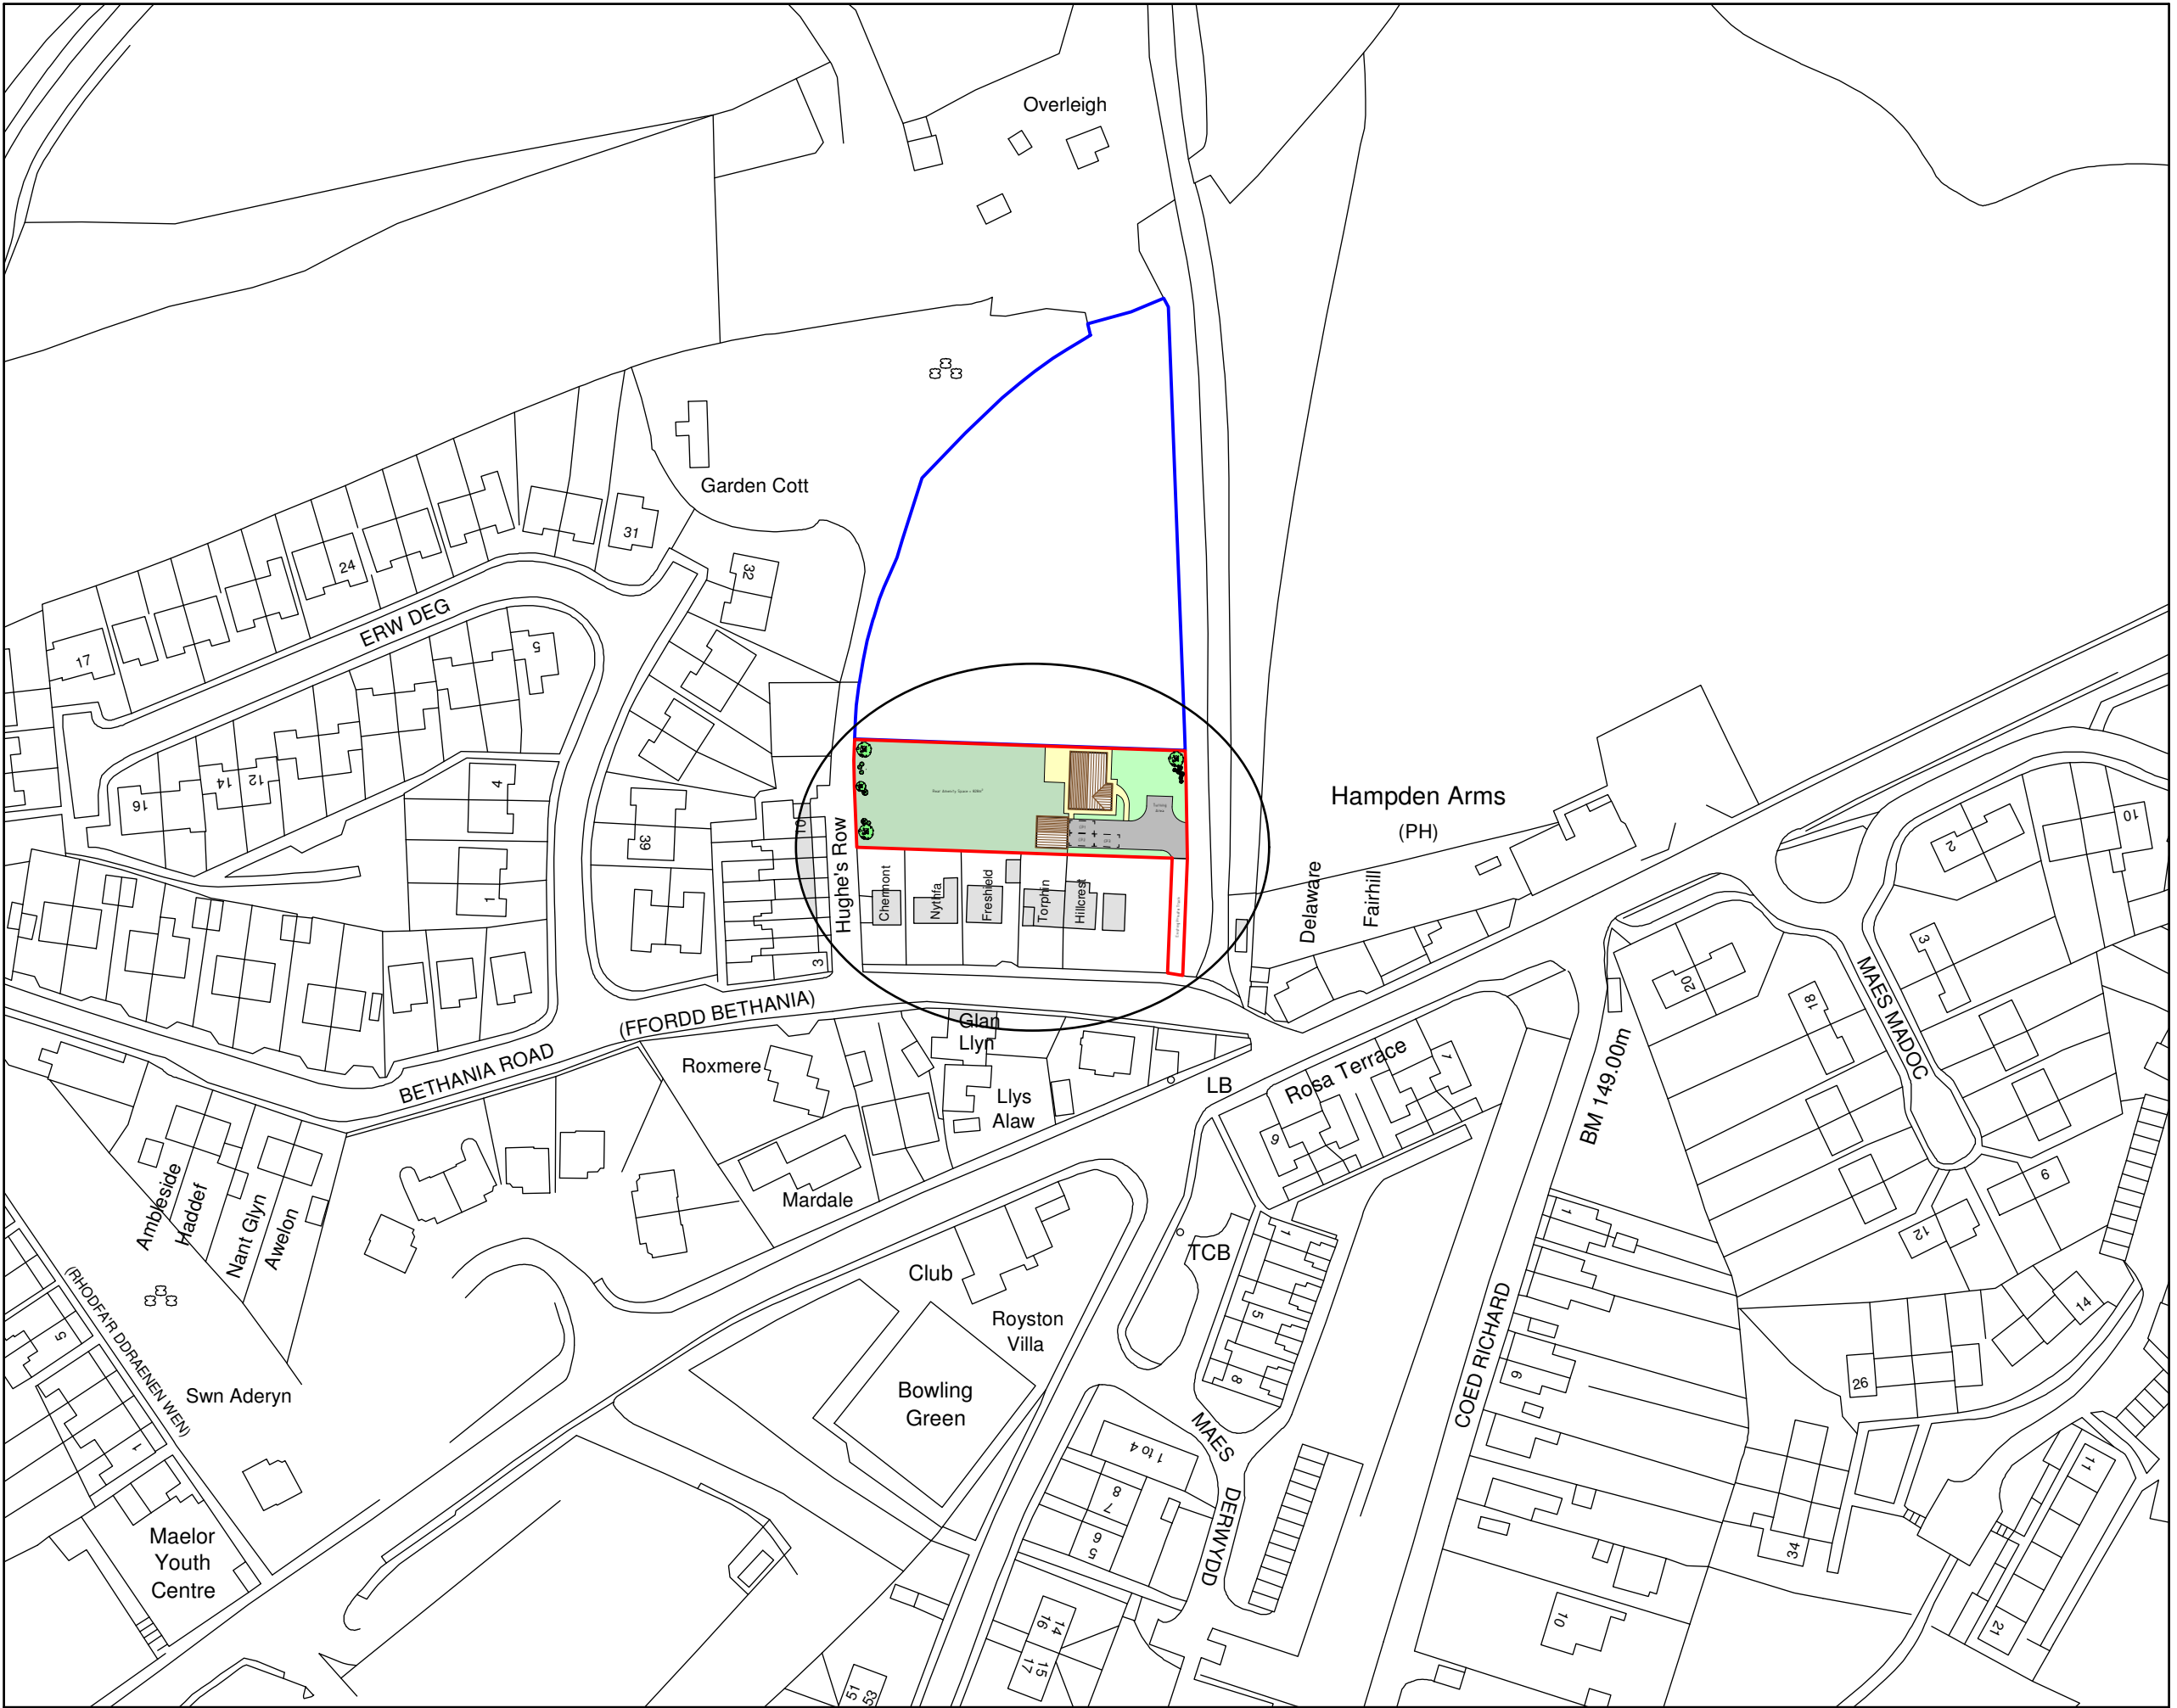

Location Plan 1:1250

Key

- Proposed Site
- Land in our clients ownership
- Surrounding Buildings

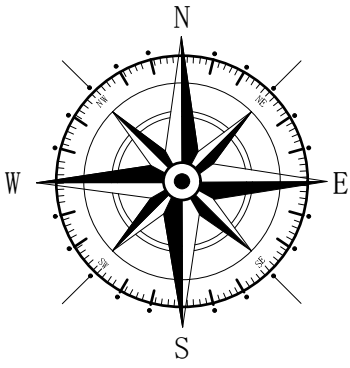

Building Parameter	Minimum (mm)	Maximum (mm)
Depth	7700	8700
Width	10500	11500
Height	7200	8200

Rev	Date	Detail	Initial

Project: Proposed Development on Land off Bethania Road, Acrefair, Wrexham, LL14 3UD	
Title: Planning: Site & Location Plan	Scale: (A1) 1:250 & 1:1250

Drawn By: S M Eltham	Date: Jan 2019
Drawing No: H115/002	Sheet: 1 of 1

blueprint
architectural services

LABC partner

Office 3K4,
Redwither Business Tower,
Wrexham, LL13 9XT
Tel: 01978 356500
www.blueprintarchitectural.com
© copyright all rights reserved