



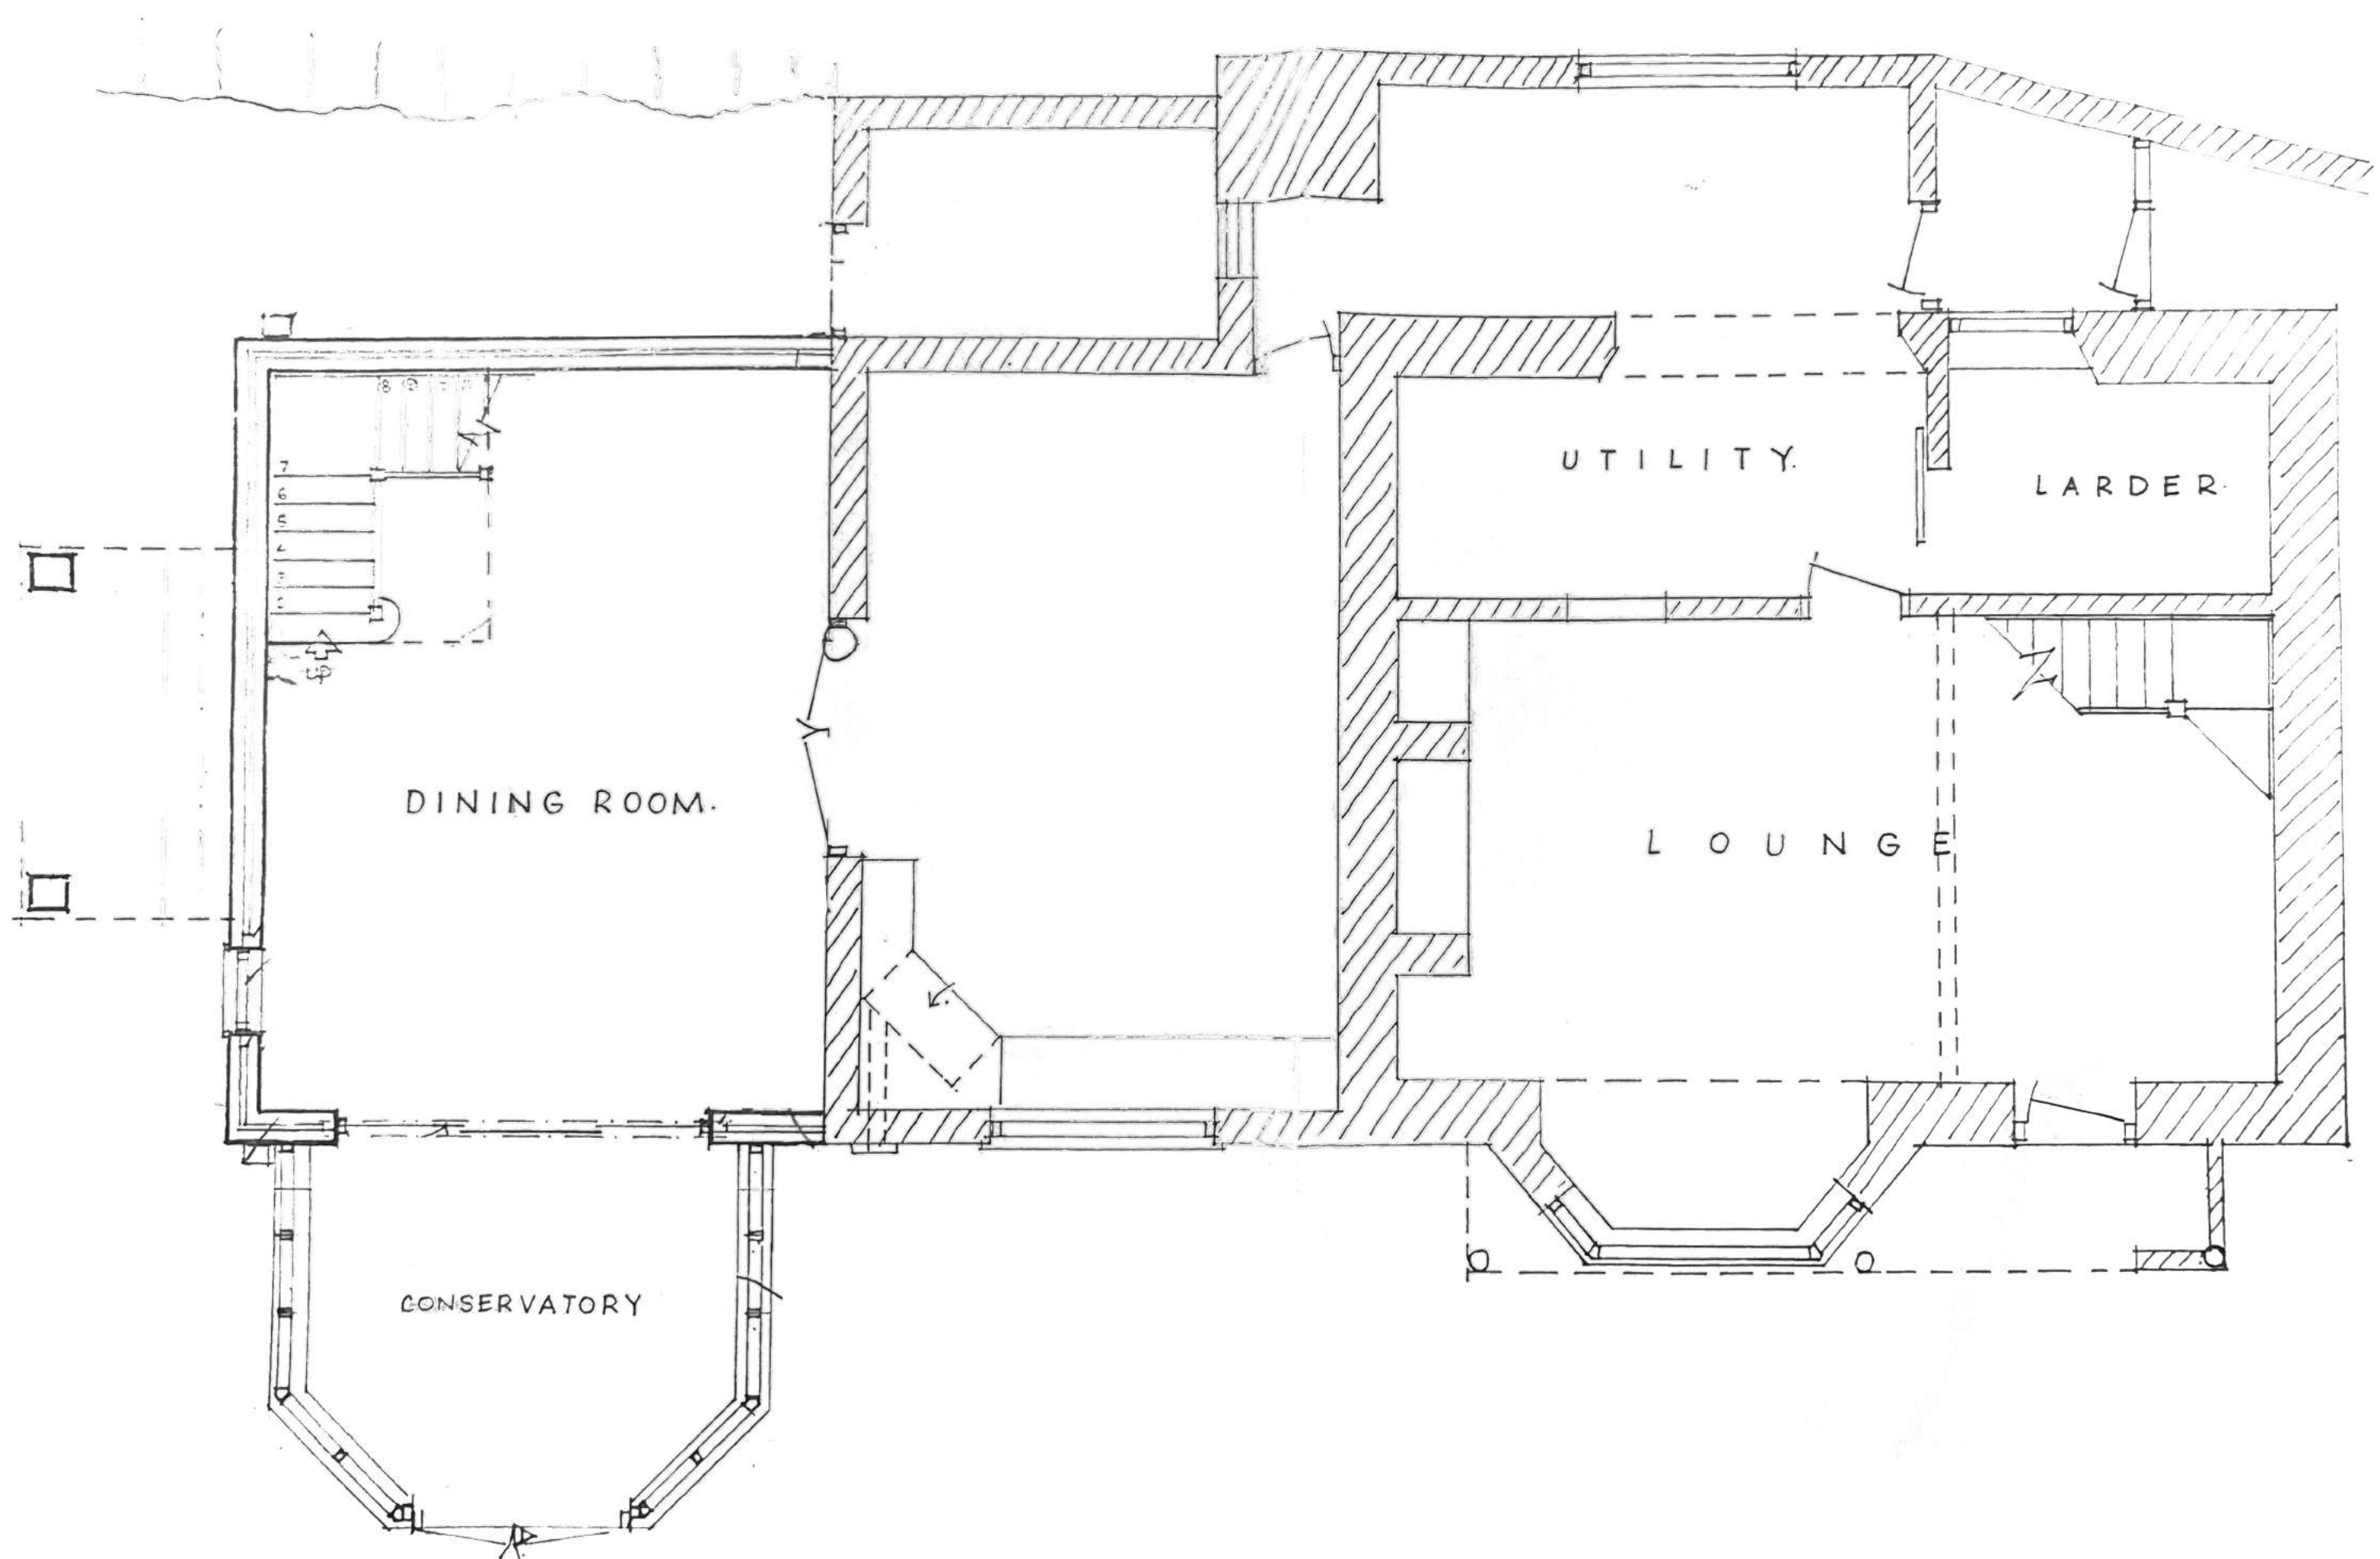


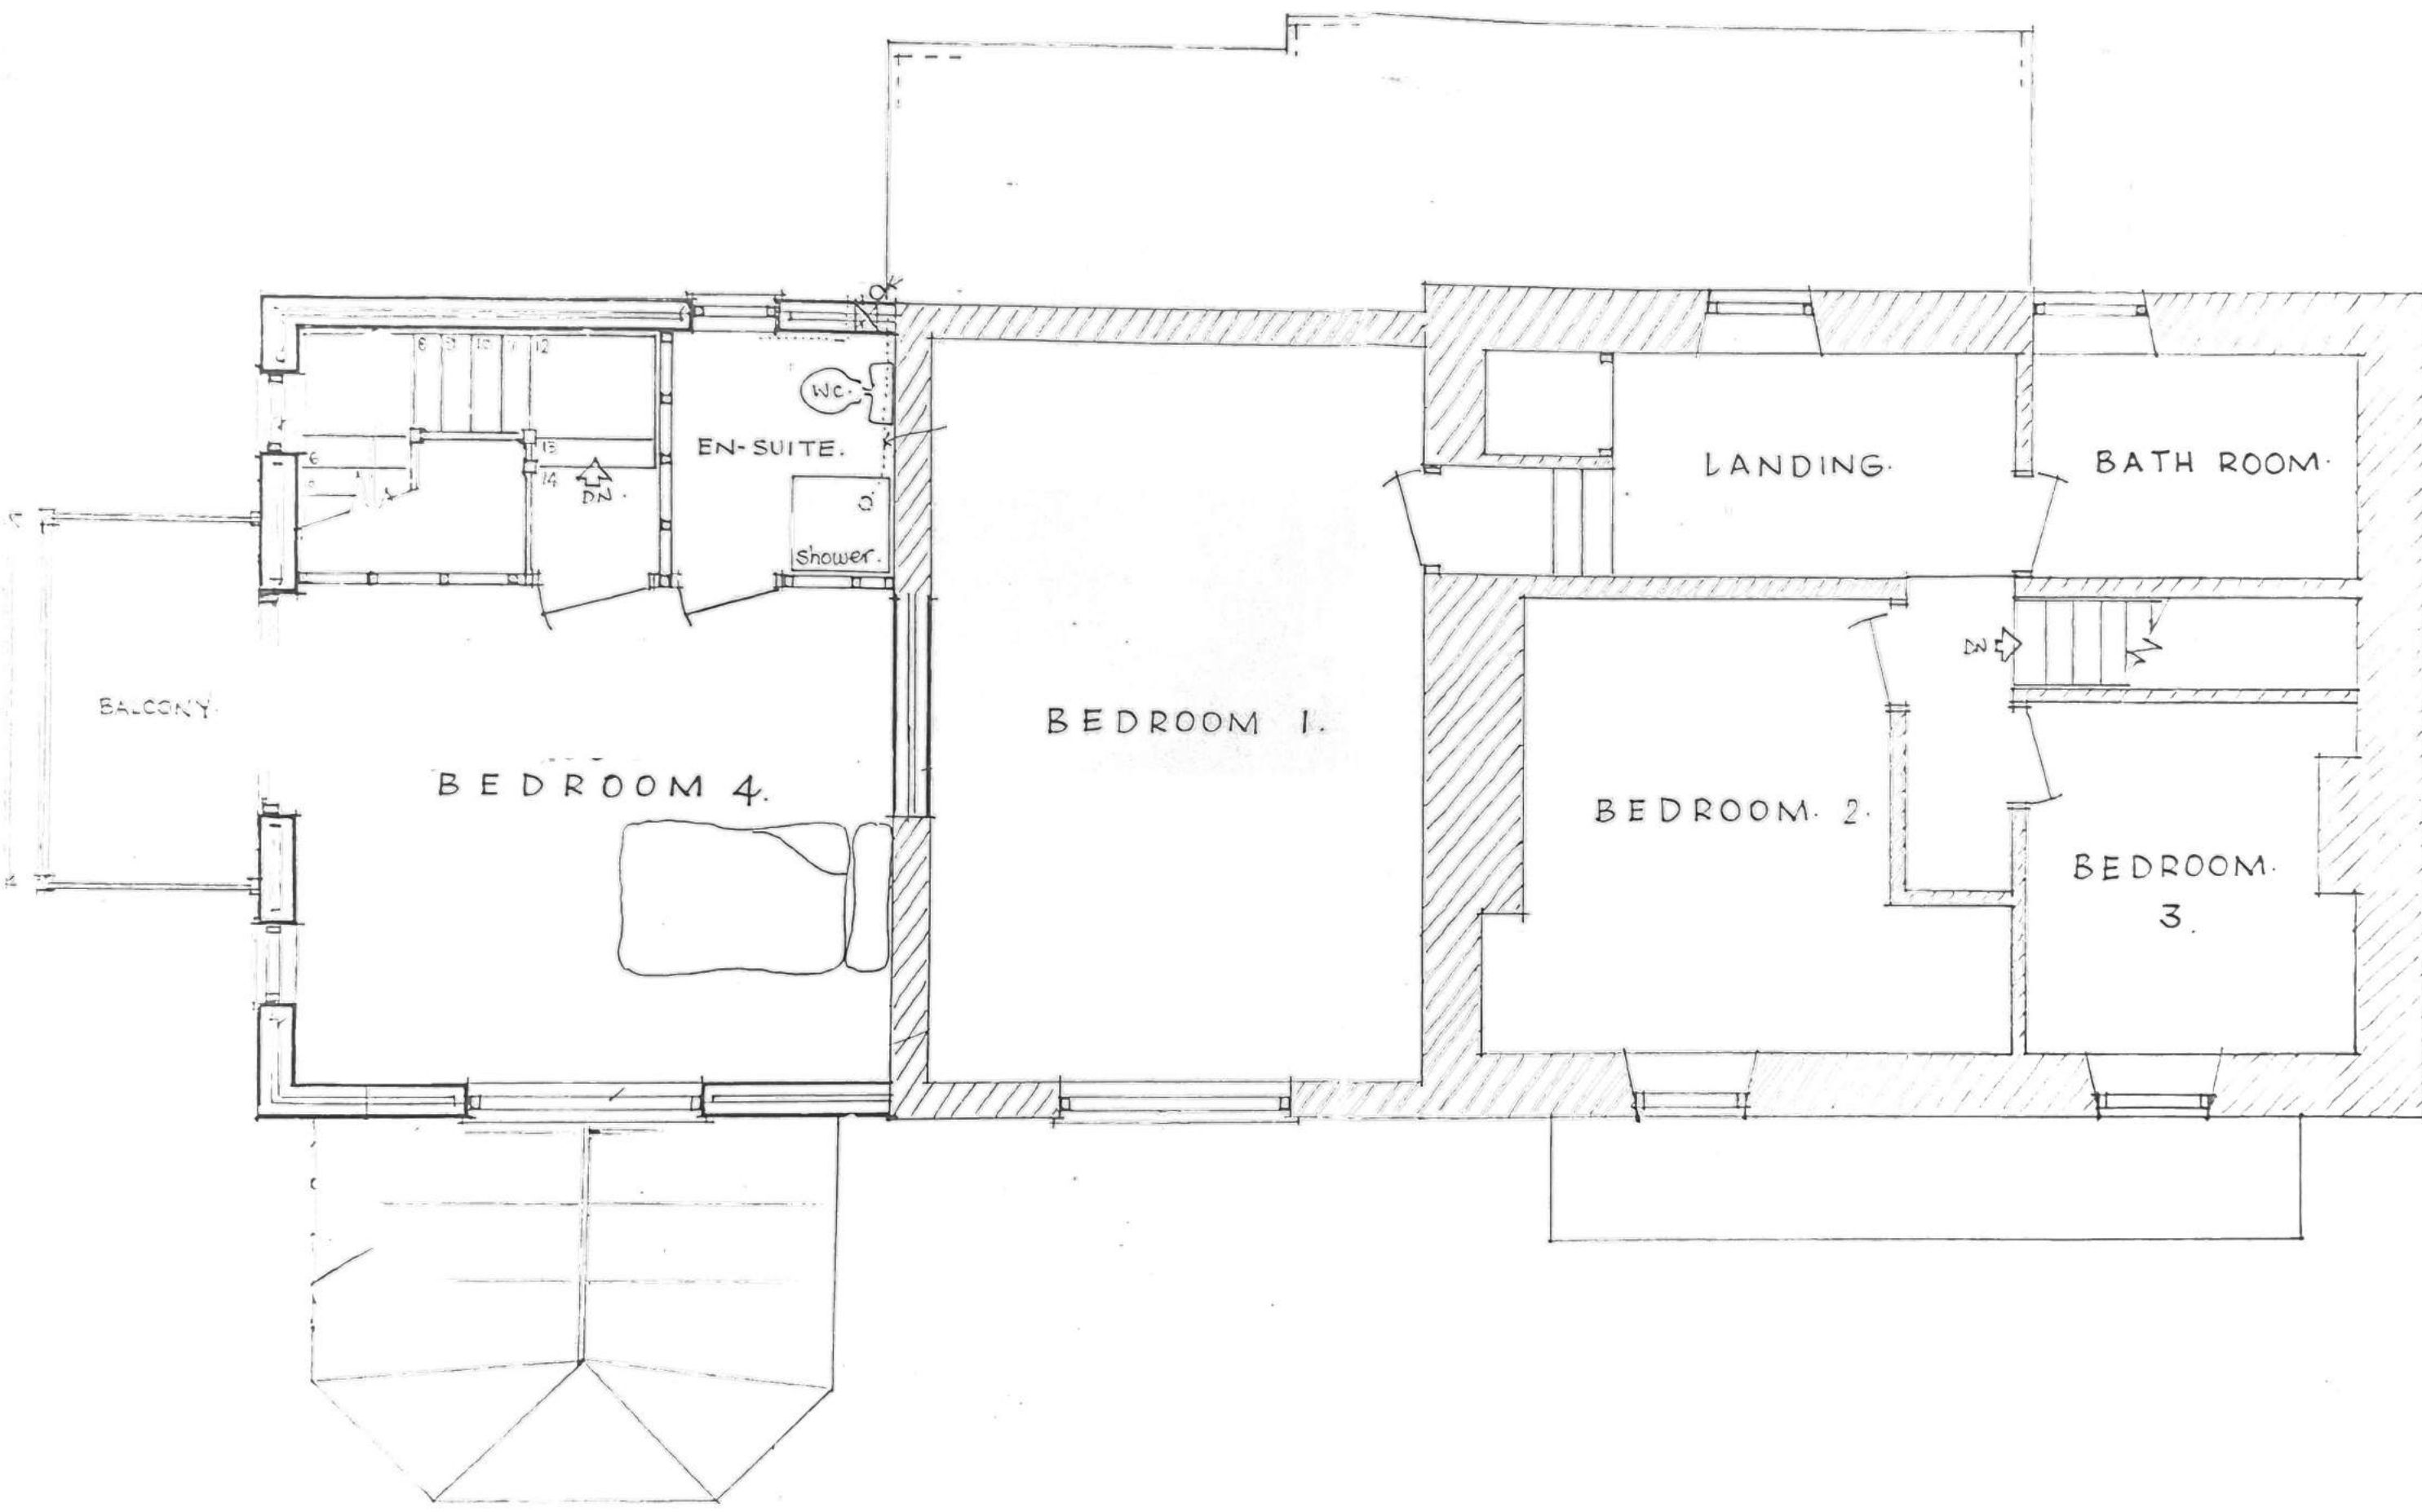




South West Elevation Scale 1:100 @A3


South East Elevation Scale 1:100 @ A3

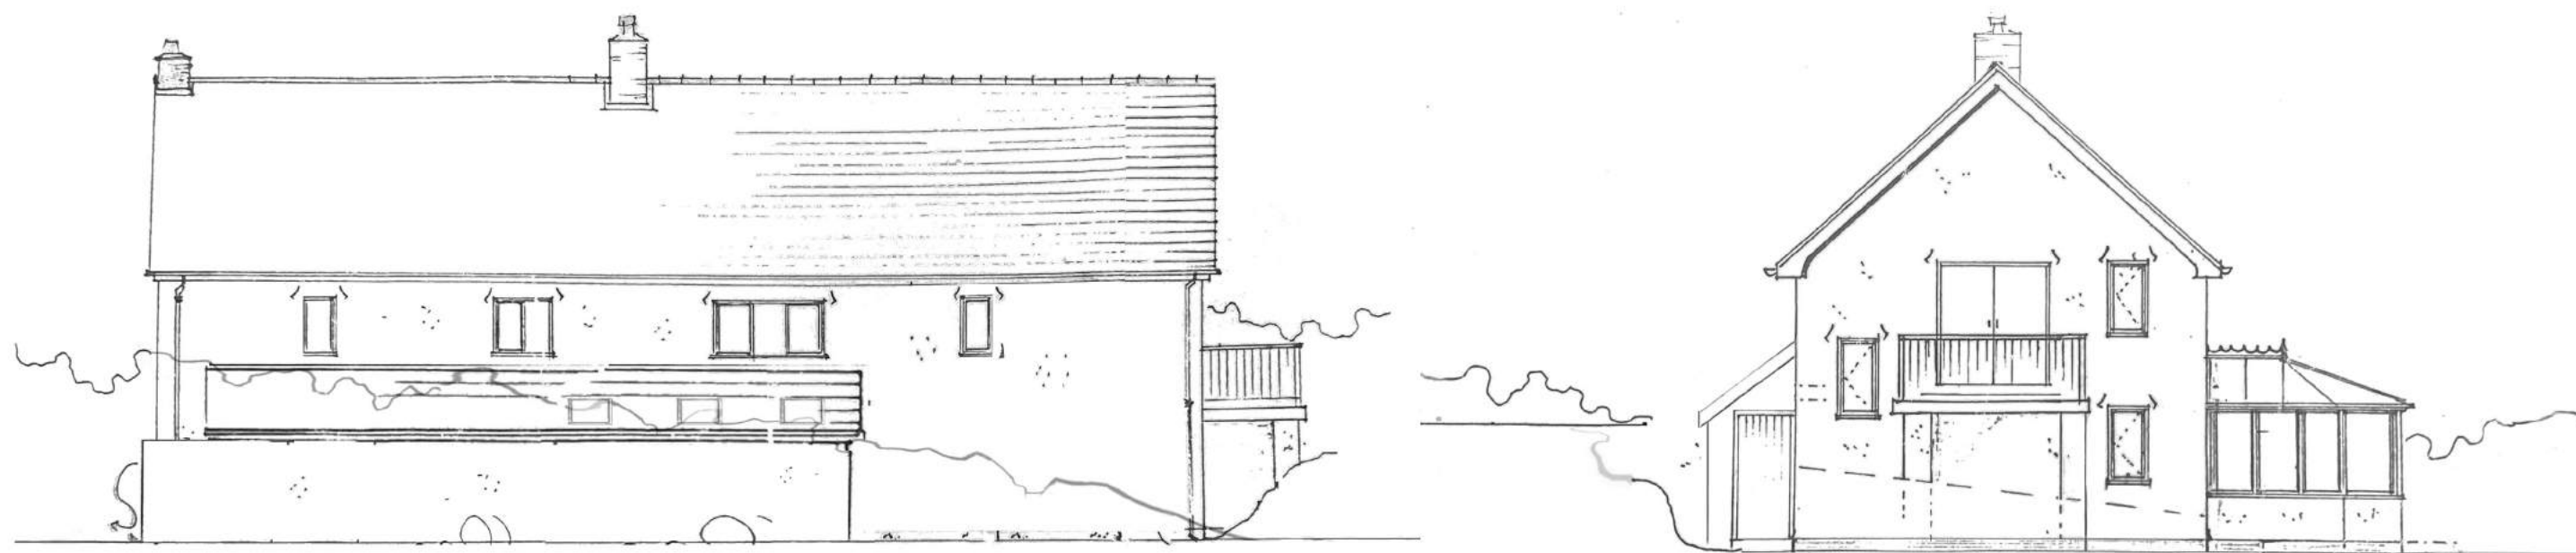

North East Elevation Scale 1:100 @A3

North West Elevation Scale 1:100 @A3

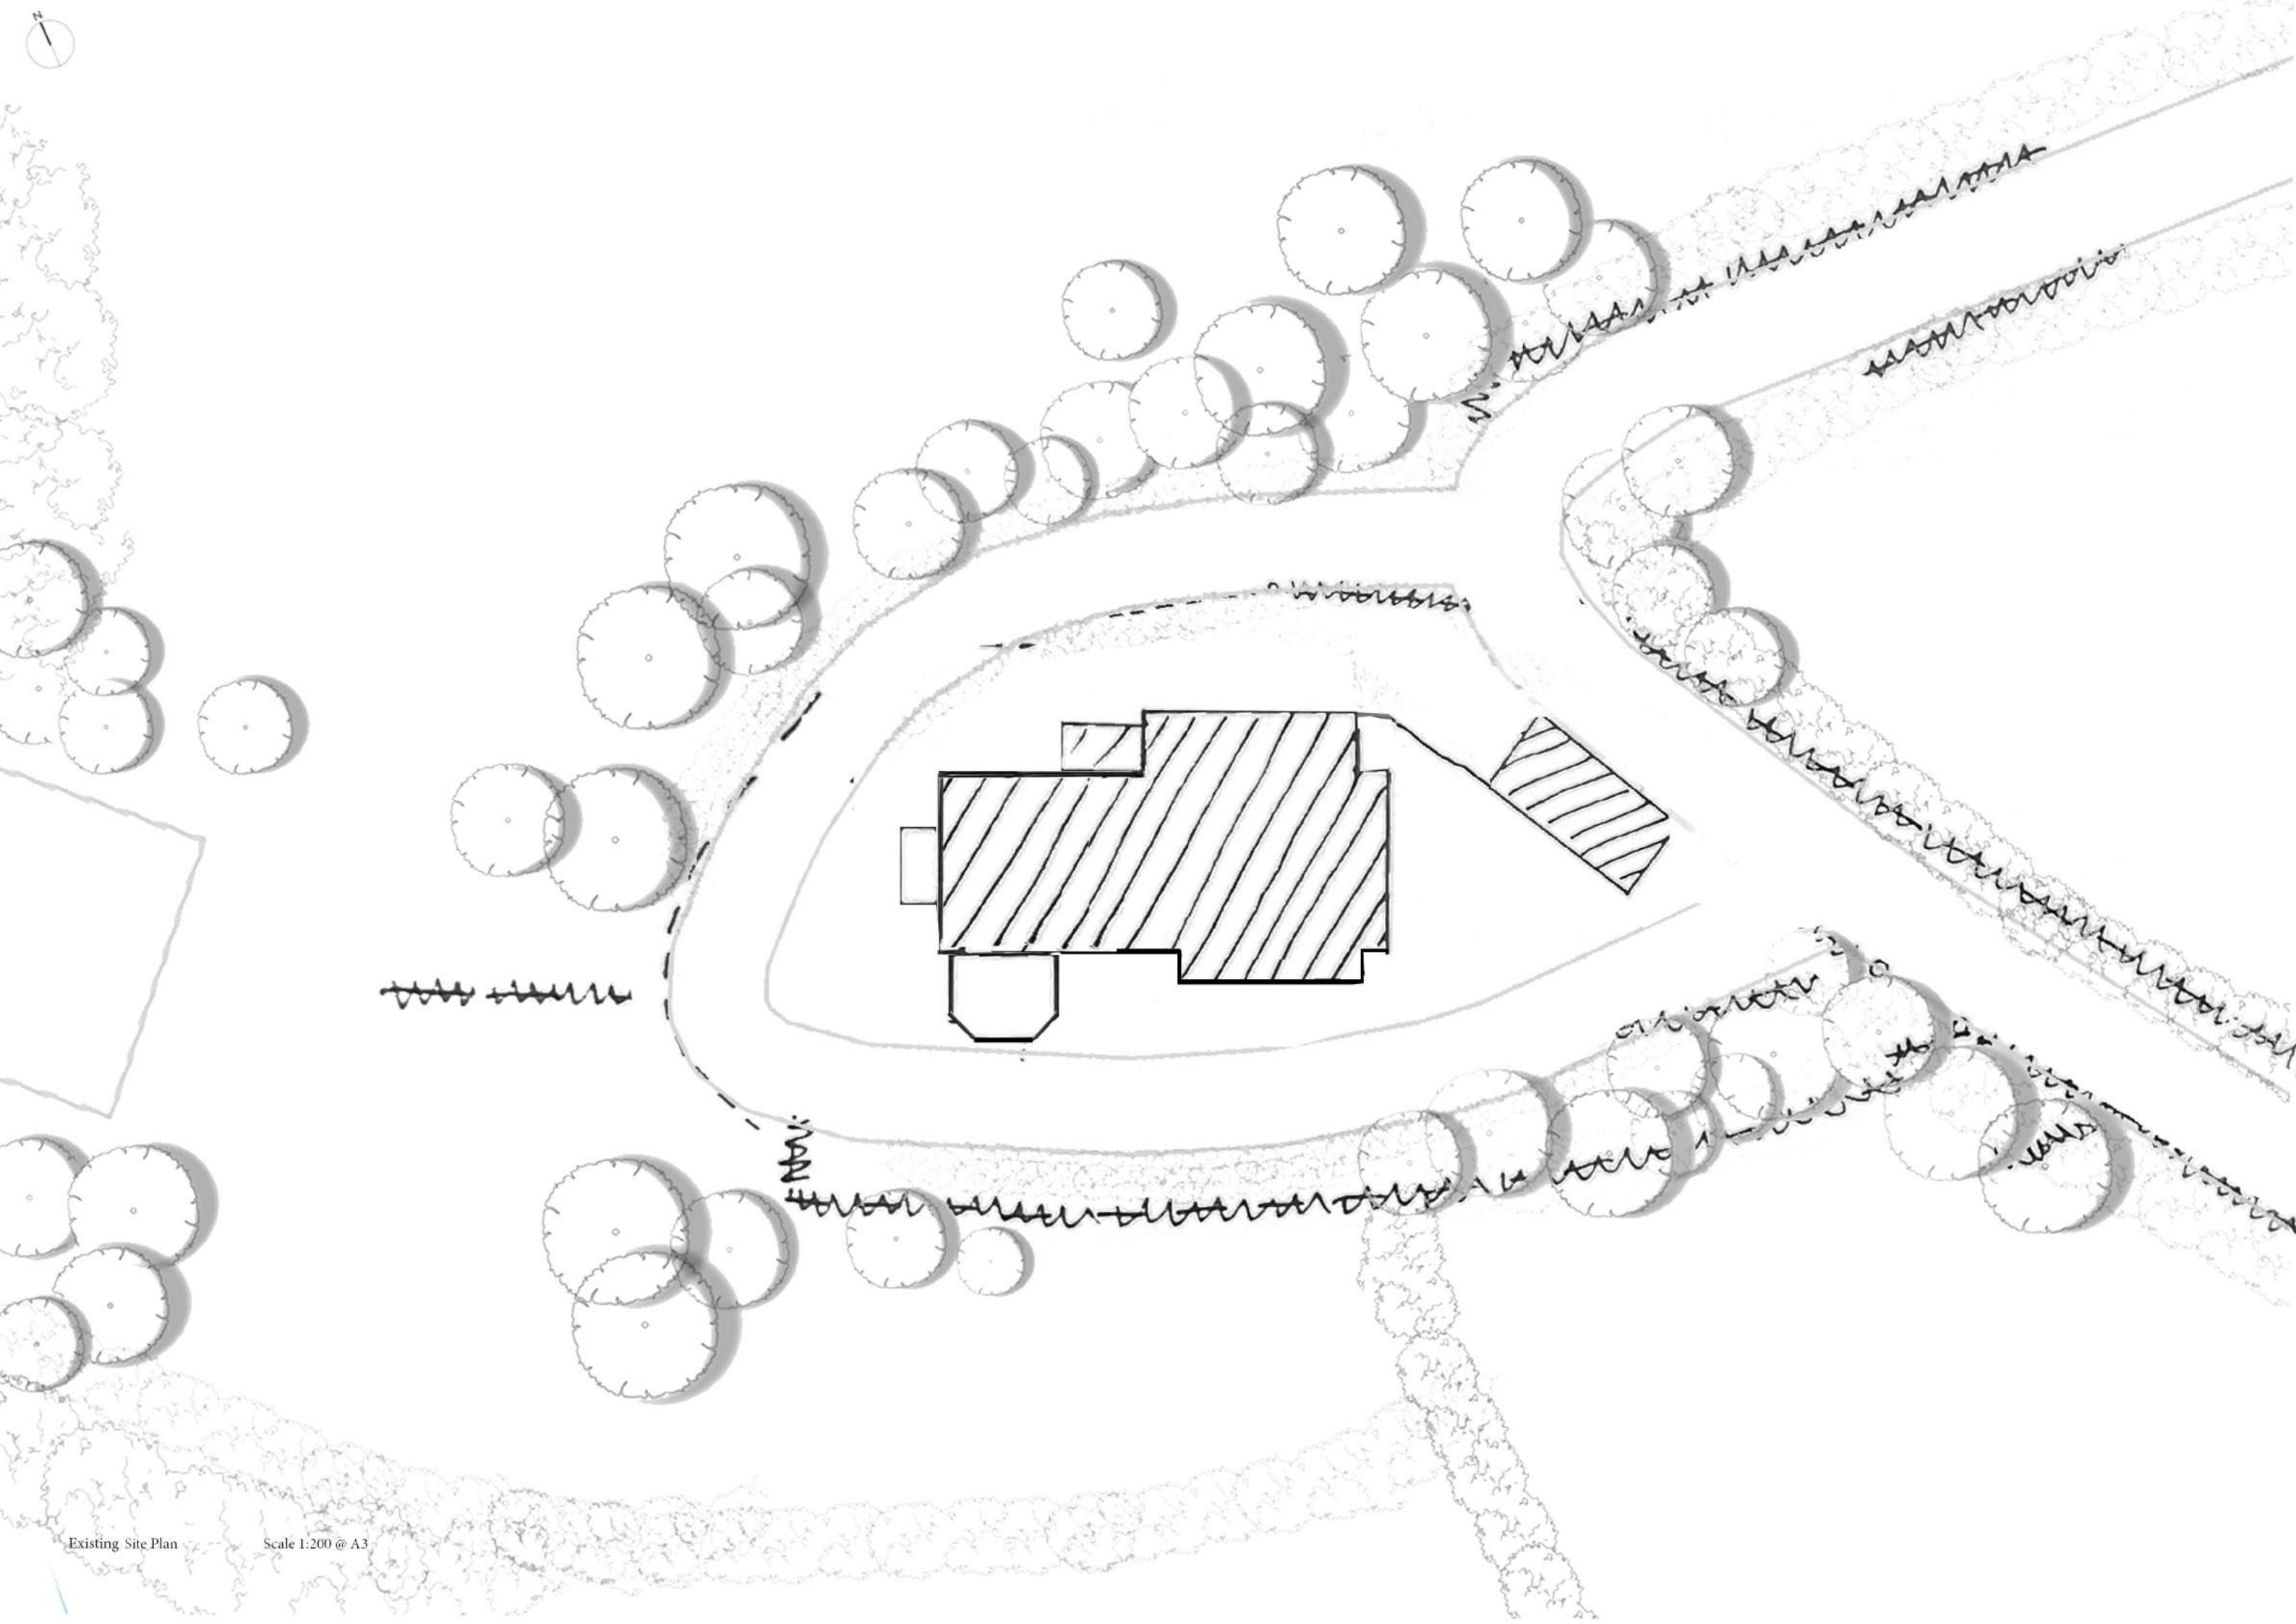

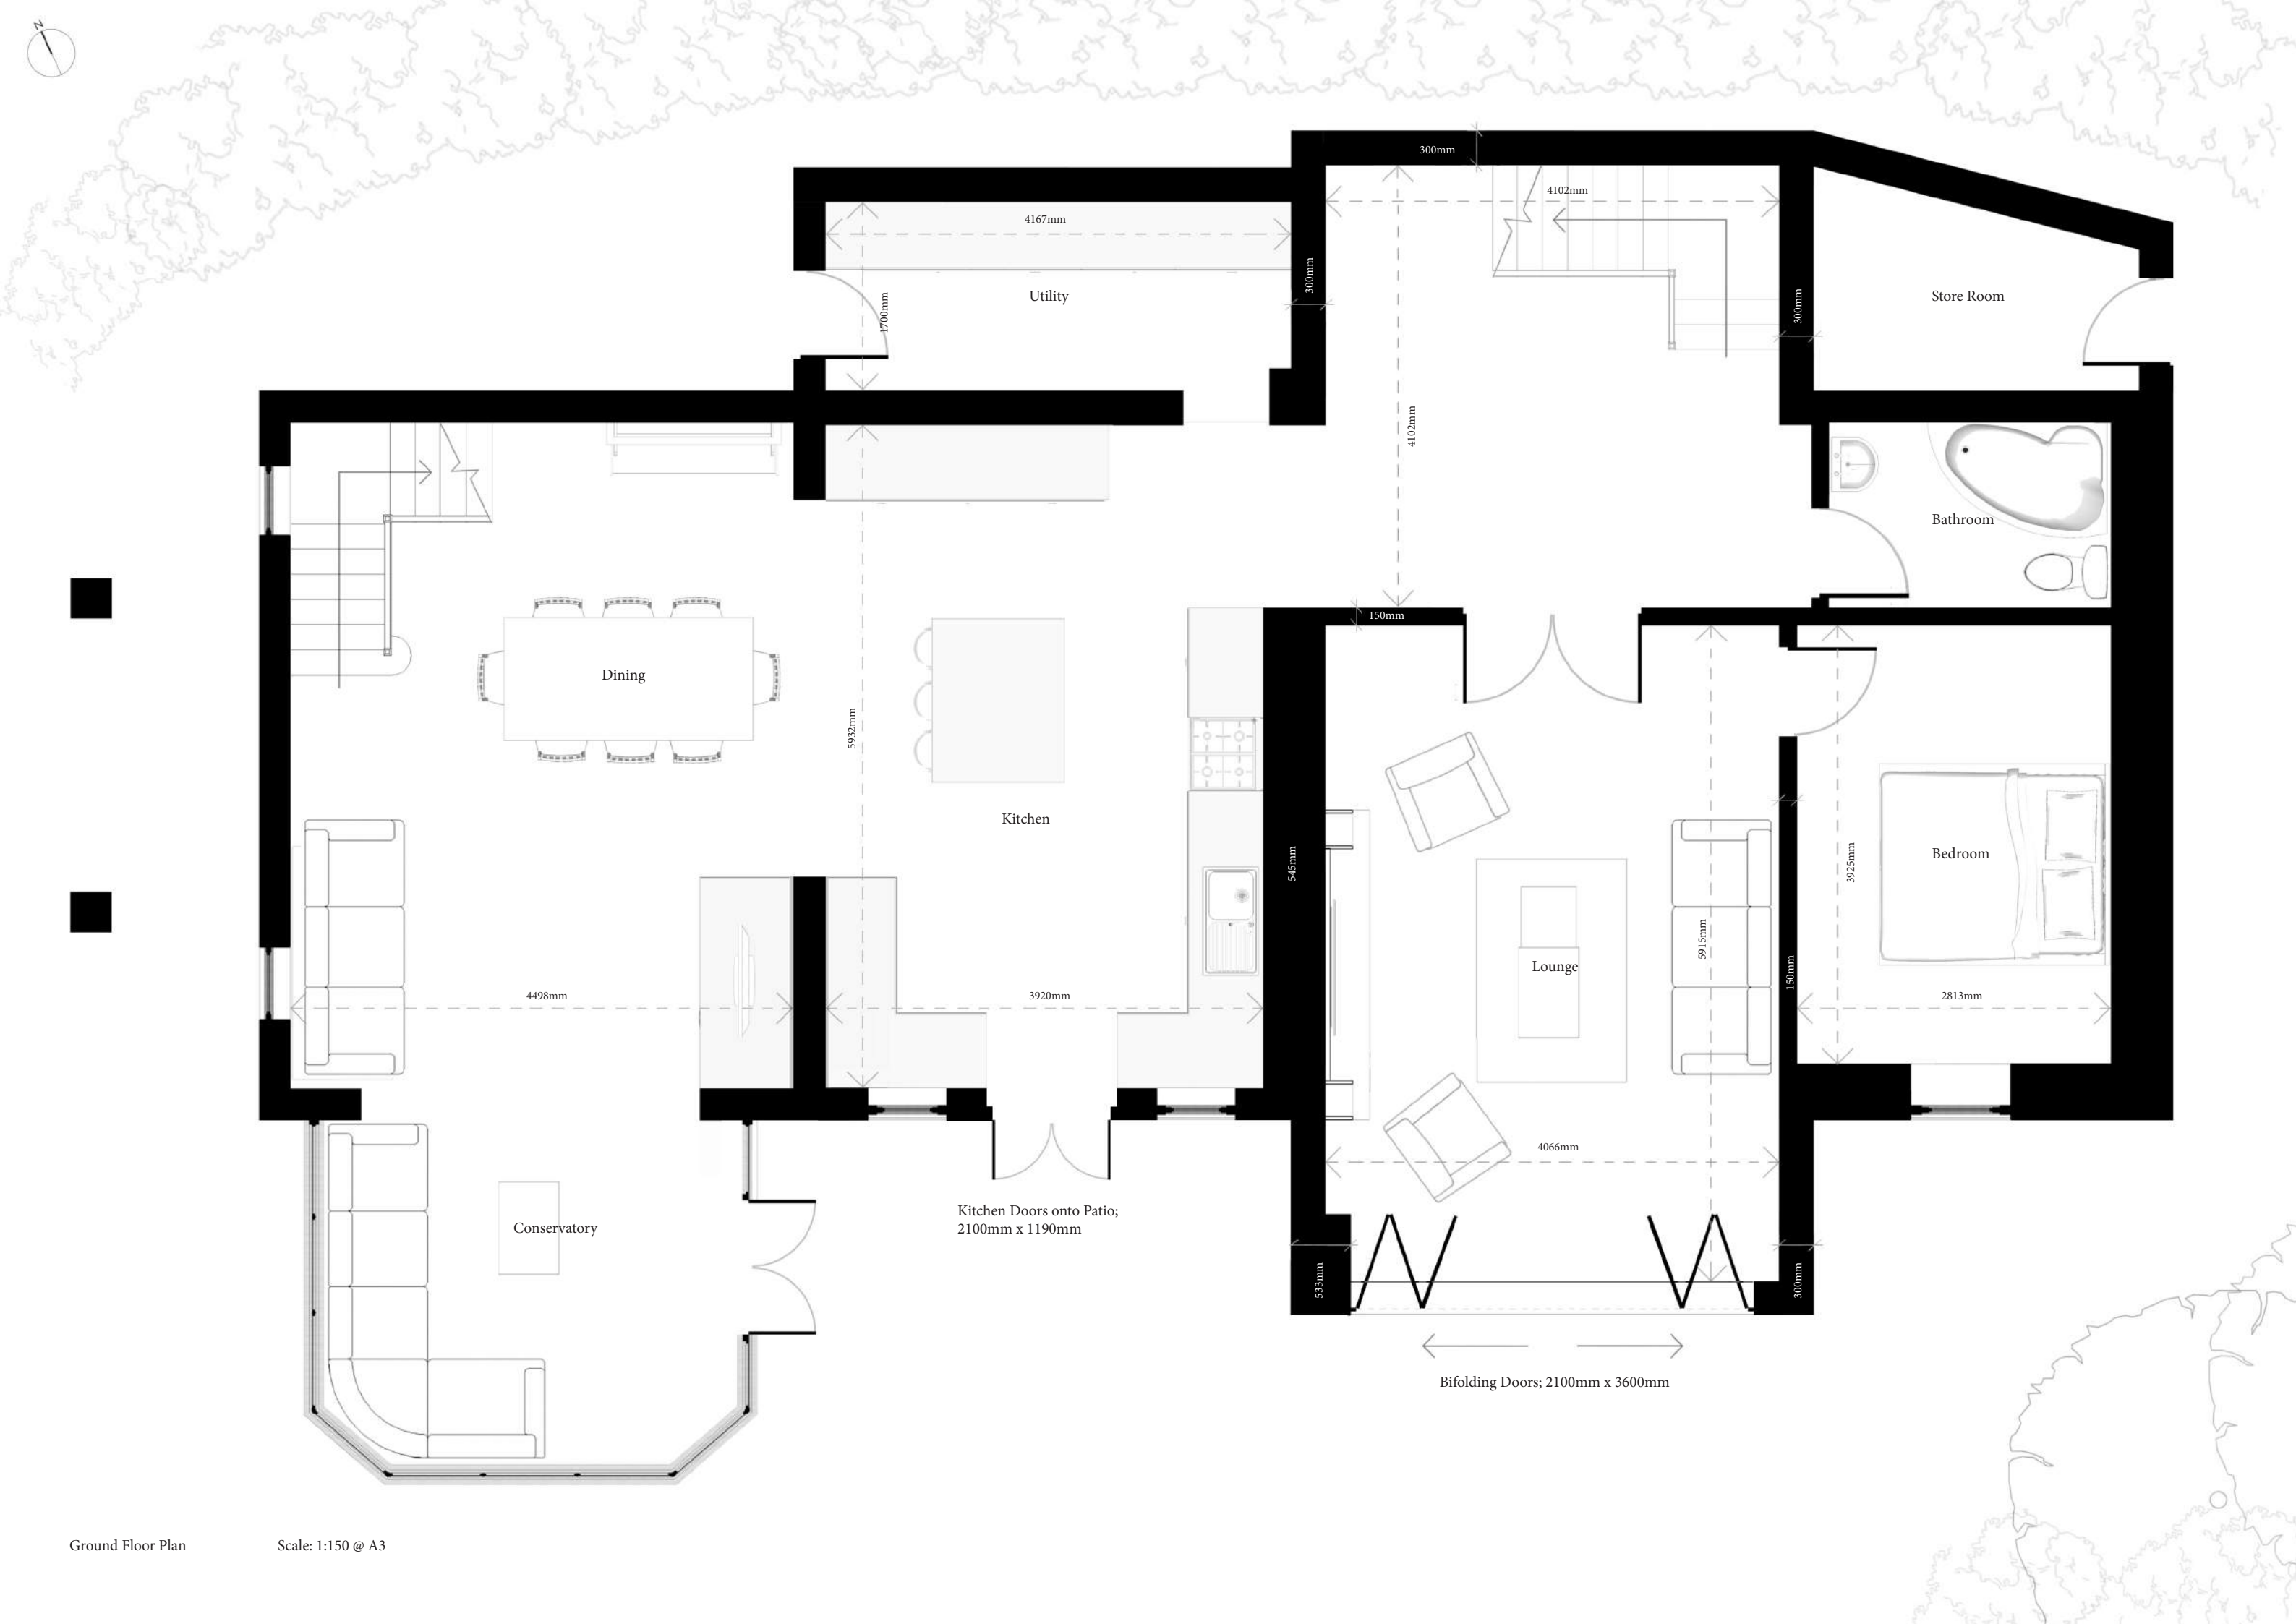

Ground Floor Plan

Scale: 1:150 @ A3





