


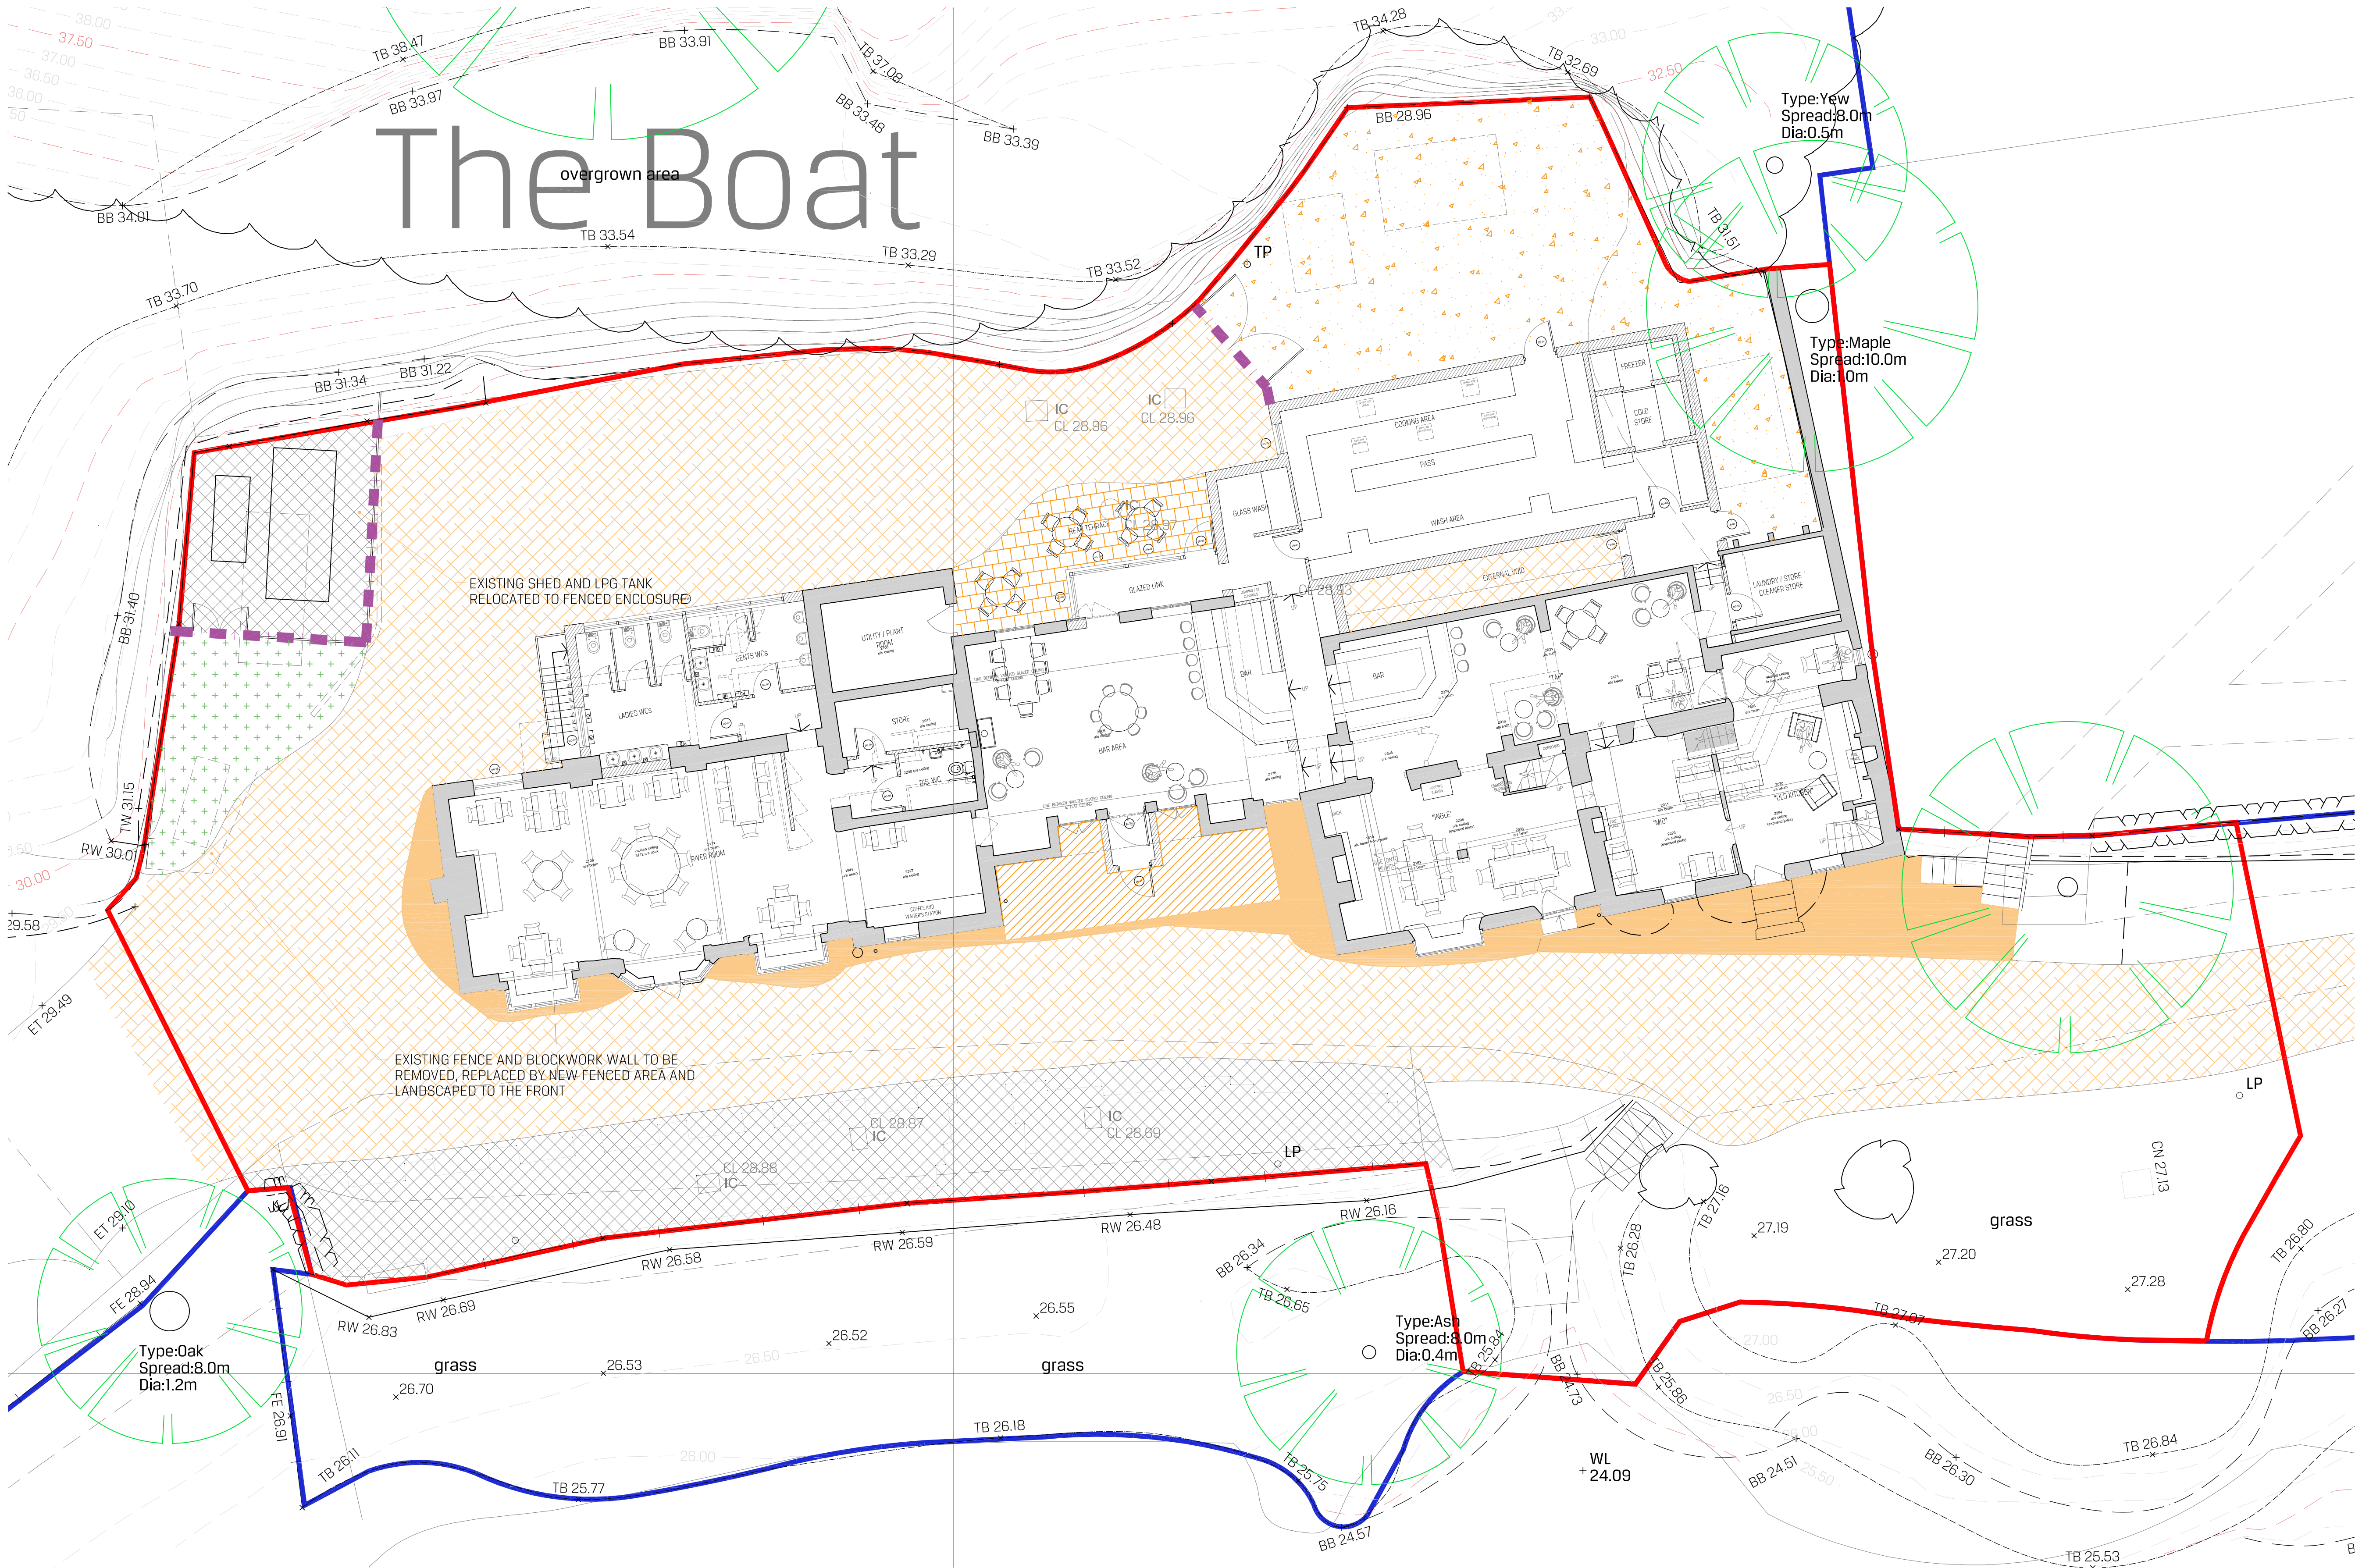

PROPOSED LANDSCAPING SITE PLAN | SCALE 1:100

STATUS

PLANNING

REVISION	DRAWN	CHECKED	DATE
© Copyright SHACKARCHITECTURE all rights reserved. Do Not scale this drawing. ALL dimensions are in millimetres unless stated otherwise. ALL dimensions must be checked on site prior to construction and any discrepancies reported to the architect.			

KEY:

AS EXISTING

PATCH REPAIRS TO EXISTING COBBLES, FLAGSTONES AND PLANTER EDGING

EXISTING FLAGSTONES TAKEN UP AND RE-LAID ONCE NEW PORCH IS COMPLETED TO CREATE LEVEL ACCESS

CONCRETE TO REAR FENCED 'YARD'

PATCH REPAIRS TO EXISTING SURFACE

NEW FLAGSTONES IN SIMILAR STYLE TO EXISTING

SOFT LANDSCAPING

2000mm High Close Boarded Fence

New 2.0m high close boarded fence, concrete posts @ approx. 2.5m c/c/s [size of post to be confirmed], 2.0 x 2.4m vertically lapped timber fencing panels.

SHACKARCHITECTURE

A Unit 5, The Curve, 139 Telegraph Road, Heswall, Wirral CH60 7SE
T +44(0)161 342 6616 E info@shackarchitecture.com W www.shackarchitecture.com

Client

PRICE AND CHANTLER LTD

Project

THE BOAT, ERBISTOCK

Title

PROPOSED SITE PLAN
LANDSCAPING AND BOUNDARY TREATMENTS

Scale

VARIES@A1

Project No.

SHACK389

Dwg. No.

8207

Rev