


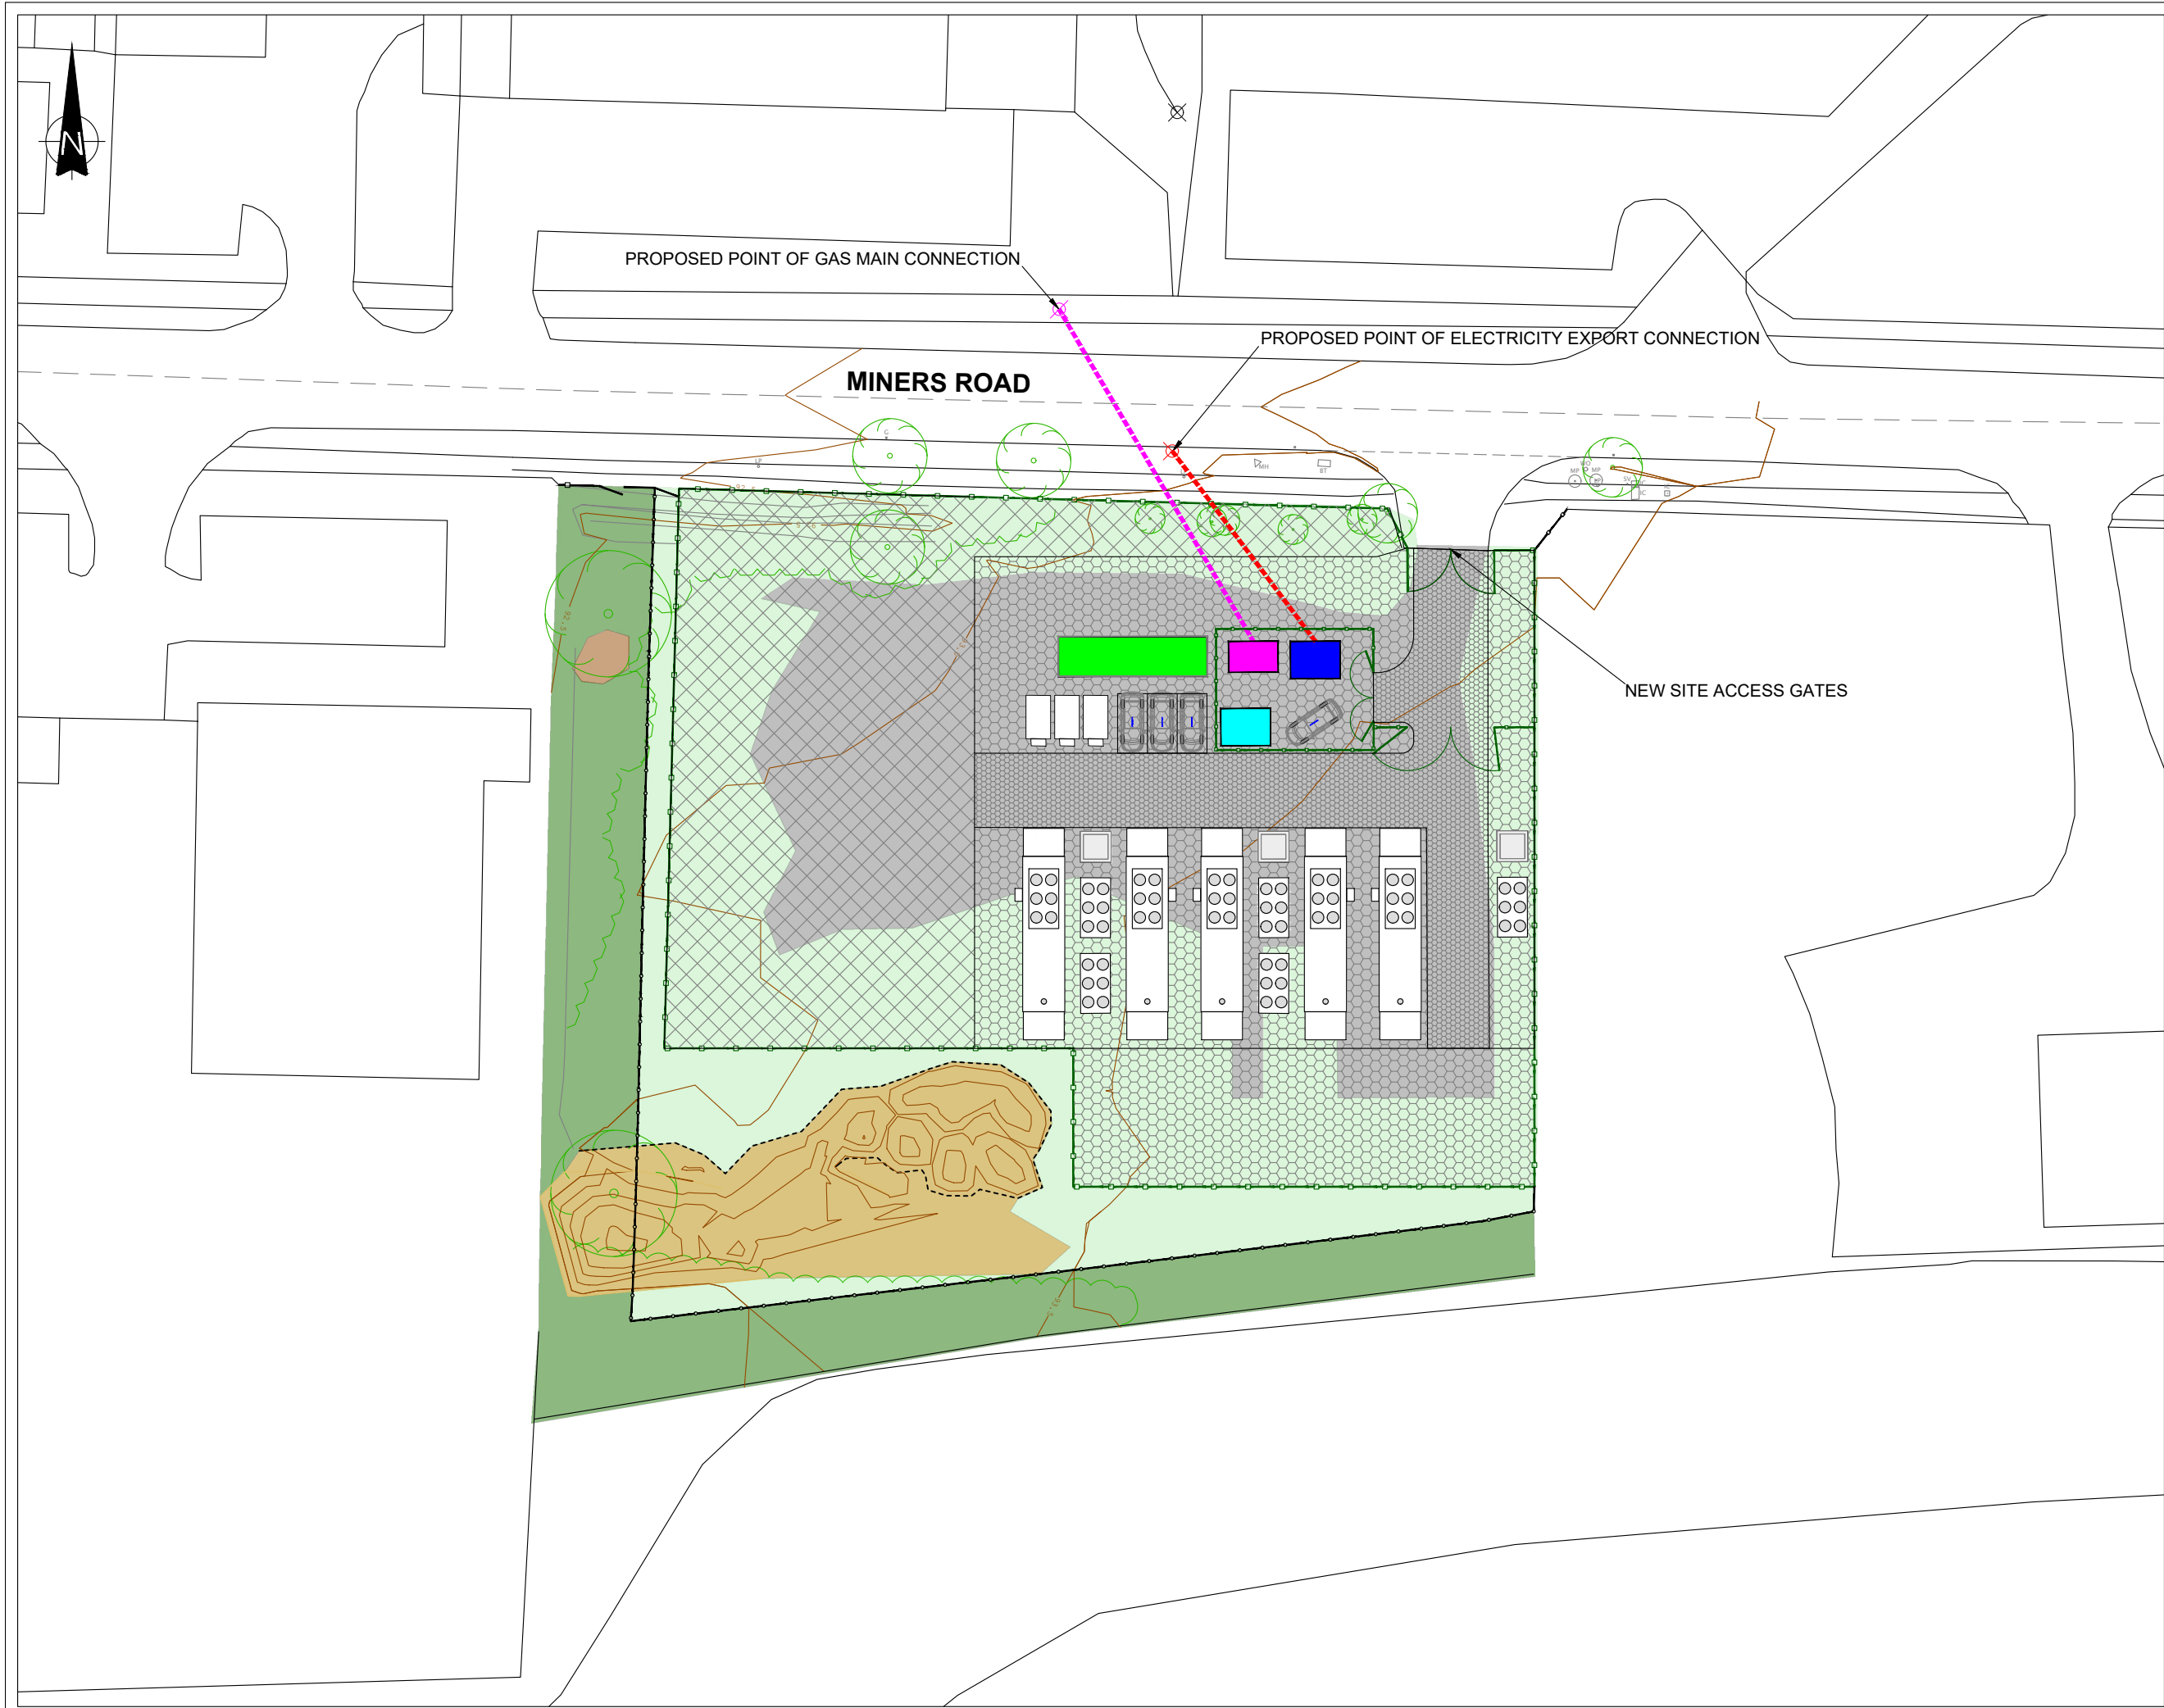

THIS INFORMATION IS CONFIDENTIAL AND THE PROPERTY OF SIRIUS. IT IS RELEASED ON CONDITION THAT NONE OF THE INFORMATION SHALL BE DISCLOSED TO ANY THIRD PARTY OR REPRODUCED IN WHOLE OR PART WITHOUT THE PRIOR CONSENT IN WRITING OF SIRIUS.

KEY

- EXISTING CONTOUR
- PROPOSED 2.4m HIGH PALASADE SECURITY FENCE
- PROPOSED 2.4m HIGH PALADIN SECURITY FENCE
- PROPOSED 1.8m HIGH WOODEN POST AND MESH FENCE
- PROPOSED POINT OF ELECTRICAL EXPORT CONNECTION CABLE ROUTE
- PROPOSED POINT OF GAS CONNECTION PIPE ROUTE TO GAS GOVERNOR
- EXISTING VEGETATION / TREES TO BE RETAINED
- EXISTING COMPACTED GRAVEL HARDSTANDING AREAS
- RELOCATED RUBBLE PILE
- EXISTING RUBBLE PILE TO BE RETAINED
- EXISTING SHORT GRASS / SCRUB VEGETATION
- MITIGATION COMPENSATION AREA
- AREA FOR POTENTIAL BATTERY STORAGE EXPANSION
- PROPOSED HARDCORE ACCESS TRACK
- PROPOSED GRAVELLED AREAS
- PROPOSED DNO SUBSTATION
- PROPOSED CUSTOMER SUBSTATION
- PROPOSED SWITCH / METER ROOM
- PROPOSED GAS GOVERNOR
- PROPOSED TRANSFORMER
- PROPOSED LUBE OIL CONTAINER
- PROPOSED GENERATOR WITH ROOF MOUNTED AND FLOOR MOUNTED COOLER OPTIONS

6	PLANT LAYOUT REVISED	4/4/19	S.T
5	PLANT LAYOUT REVISED	19/9/18	S.T
4	PLANT LAYOUT REVISED	11/9/18	S.T
3	ECOLOGY AREAS AND FUTURE BATTERY AREAS ADDED	18/4/18	S.T
2	BOUNDARY FENCE AMENDED. ADDITIONAL BATTERY UNITS ADDED. FUTURE BATTERY AREA ADDED.	8/12/17	S.T
REV	DESCRIPTION	DATE	BY

CLIENT

4245 Park Approach, Thorpe Park, Leeds. LS15 8GB. 0113 264 9960

JOB TITLE
MINERS ROAD RESERVE POWER PLANT EXTENSION

DRAWING TITLE
INDICATIVE SITE LAYOUT

DRAWN	DATE	APPROVED	DATE
S.T	4/4/2019	F.W	4/4/2019
SCALE	SHEET	DRAWING NUMBER	REVISION
1:500	A3L	SRE1065/17/03	6