


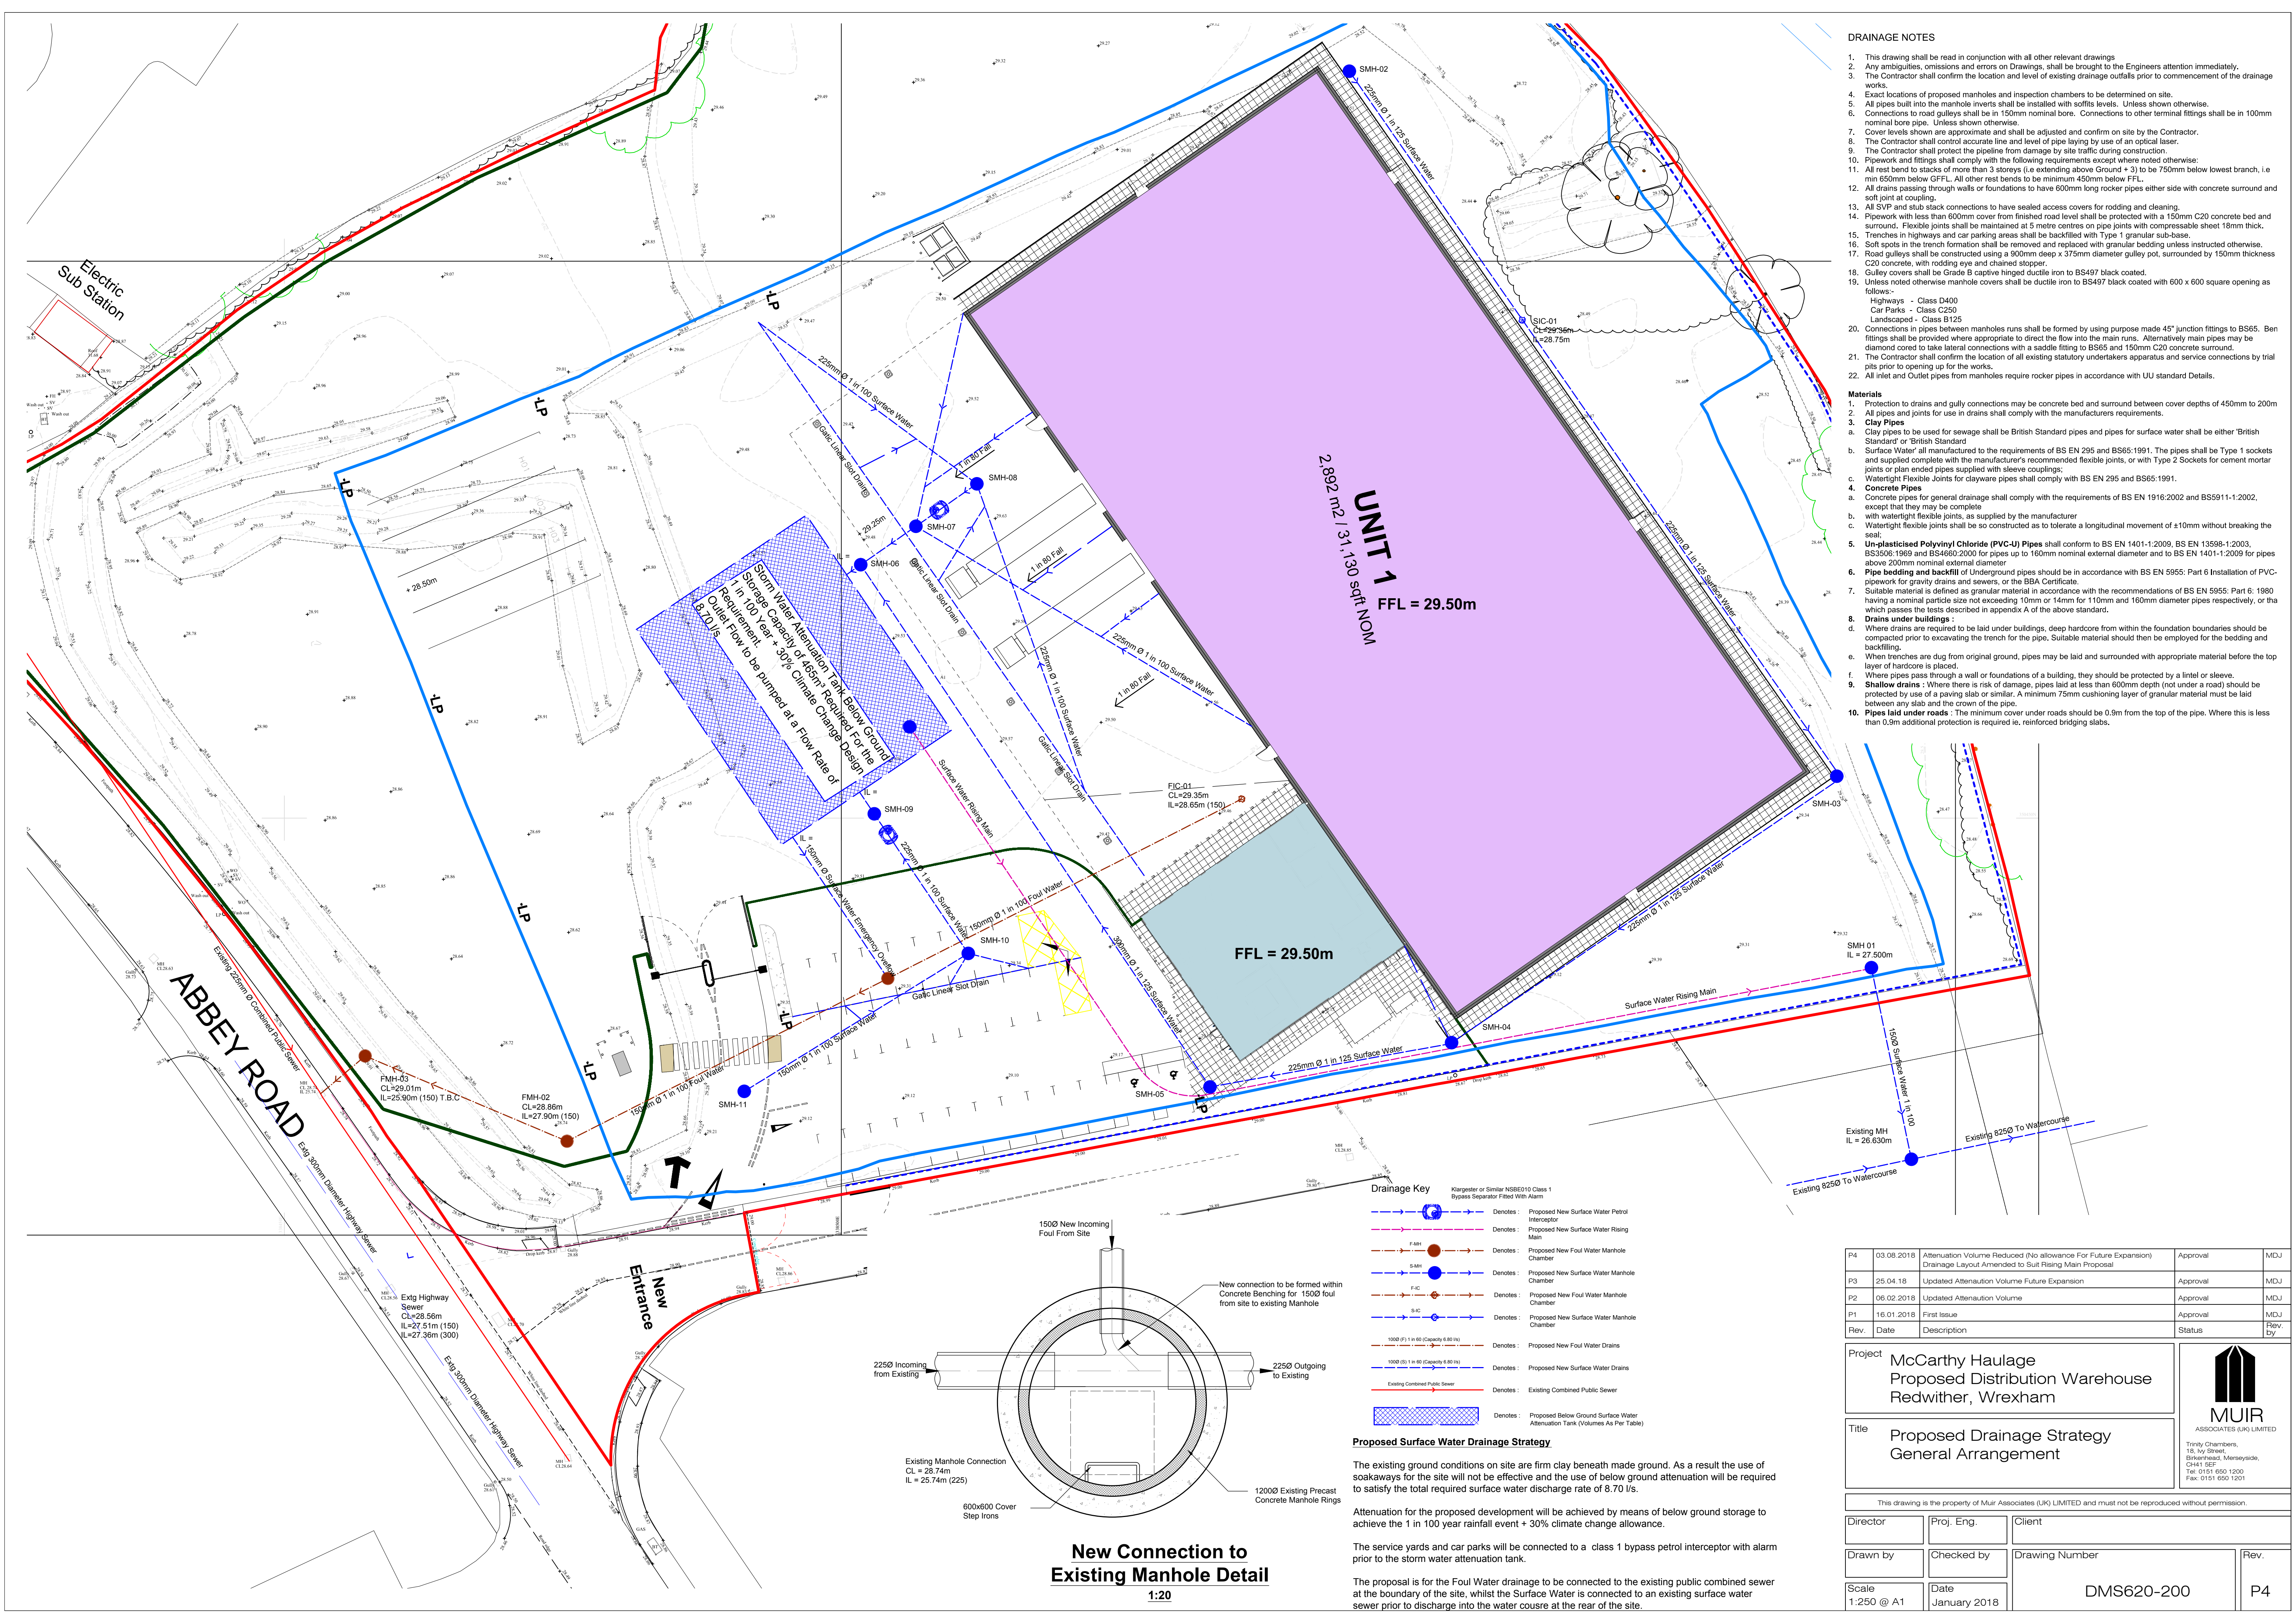

- DRAINAGE NOTES**
- This drawing shall be read in conjunction with all other relevant drawings.
 - Any ambiguities, omissions and errors on Drawings, shall be brought to the Engineers attention immediately.
 - The Contractor shall confirm the location and level of existing drainage outfalls prior to commencement of the drainage works.
 - Exact locations of proposed manholes and inspection chambers to be determined on site.
 - All pipes built into the manhole inverts shall be installed with soffits levels. Unless shown otherwise.
 - Connections to road gulleys shall be in 150mm nominal bore. Connections to other terminal fittings shall be in 100mm nominal bore pipe. Unless shown otherwise.
 - Cover levels shown are approximate and shall be adjusted and confirm on site by the Contractor.
 - The Contractor shall control accurate line and level of pipe laying by use of an optical laser.
 - The Contractor shall protect the pipeline from damage by site traffic during construction.
 - Pipework and fittings shall comply with the following requirements except where noted otherwise:
 - 11. All rest bend to stacks of more than 3 storeys (i.e. extending above Ground + 3) to be 750mm below lowest branch, i.e. min 650mm below GFFL. All other rest bends to be minimum 450mm below FFL.
 - 12. All drains passing through walls or foundations to have 600mm long rocker pipes either side with concrete surround and soft joint at coupling.
 - 13. All SVP and stub stack connections to have sealed access covers for rodding and cleaning.
 - 14. Pipework with less than 600mm cover from finished road level shall be protected with a 150mm C20 concrete bed and surround. Flexible joints shall be maintained at 5 metre centres on pipe joints with compressable sheet 18mm thick.
 - 15. Trenches in highways and car parking areas shall be backfilled with Type 1 granular sub-base.
 - 16. Soft spots in the trench formation shall be removed and replaced with granular bedding unless instructed otherwise.
 - 17. Road gulleys shall be constructed using a 900mm deep x 375mm diameter gully pot, surrounded by 150mm thickness C20 concrete, with rodding eye and chained stopper.
 - 18. Gully covers shall be Grade B captive hinged ductile iron to BS497 black coated.
 - 19. Unless noted otherwise manhole covers shall be ductile iron to BS497 black coated with 600 x 600 square opening as follows:-
 - Highways - Class D400
 - Car Parks - Class C250
 - Landscaped - Class B125
 - 20. Connections in pipes between manholes runs shall be formed by using purpose made 45° junction fittings to BS65. Ben fittings shall be provided where appropriate to direct the flow into the main runs. Alternatively main pipes may be diamond cored to take lateral connections with a saddle fitting to BS65 and 150mm C20 concrete surround.
 - 21. The Contractor shall confirm the location of all existing statutory undertakers apparatus and service connections by trial pits prior to opening up for the works.
 - 22. All inlet and Outlet pipes from manholes require rocker pipes in accordance with UU standard Details.

- Materials**
- Protection to drains and gully connections may be concrete bed and surround between cover depths of 450mm to 200mm.
 - All pipes and joints for use in drains shall comply with the manufacturers requirements.
 - Clay Pipes**
 - a. Clay pipes to be used for sewage shall be British Standard pipes and pipes for surface water shall be either 'British Standard' or 'British Standard
 - Concrete Pipes**
 - a. Concrete pipes for general drainage shall comply with the requirements of BS EN 1916:2002 and BS5911-1:2002, except that they may be complete
 - b. with watertight flexible joints, as supplied by the manufacturer
 - c. Watertight flexible joints shall be so constructed as to tolerate a longitudinal movement of ±10mm without breaking the seal.
 - Un-plasticised Polyvinyl Chloride (PVC-U) Pipes** shall conform to BS EN 1401-1:2009, BS EN 13598-1:2003, BS3506:1969 and BS4660:2000 for pipes up to 160mm nominal external diameter and to BS EN 1401-1:2009 for pipes above 200mm nominal external diameter.
 - Pipe bedding and backfill** of underground pipes should be in accordance with BS EN 5955: Part 6 Installation of PVC-pipework for gravity drains and sewers, or the BBA Certificate.
 - Suitable material** is defined as granular material in accordance with the recommendations of BS EN 5955: Part 6: 1980 having a nominal particle size not exceeding 10mm or 14mm for 110mm and 160mm diameter pipes respectively, or that which passes the tests described in appendix A of the above standard.
 - Drains under buildings**
 - d. Where drains are required to be laid under buildings, deep hardcore from within the foundation boundaries should be compacted prior to excavating the trench for the pipe. Suitable material should then be employed for the bedding and backfilling.
 - e. When trenches are dug from original ground, pipes may be laid and surrounded with appropriate material before the top layer of hardcore is placed.
 - f. Where pipes pass through a wall or foundations of a building, they should be protected by a lintel or sleeve.
 - Shallow drains** : Where there is risk of damage, pipes laid at less than 600mm depth (not under a road) should be protected by use of a paving slab or similar. A minimum 75mm cushioning layer of granular material must be laid between any slab and the crown of the pipe.
 - Pipes laid under roads** : The minimum cover under roads should be 0.9m from the top of the pipe. Where this is less than 0.9m additional protection is required i.e. reinforced bridging slabs.

- Drainage Key**
- 1000 (7) 1 in 60 (Capacity 6.0 l/s)
 - 1000 (5) 1 in 60 (Capacity 6.0 l/s)
 - Existing Combined Public Sewer
 - Proposed New Surface Water Petrol Interceptor
 - Proposed New Surface Water Rising Main
 - Proposed New Foul Water Manhole Chamber
 - Proposed New Surface Water Manhole Chamber
 - Proposed New Foul Water Manhole Chamber
 - Proposed New Surface Water Manhole Chamber
 - Proposed New Foul Water Drains
 - Proposed New Surface Water Drains
 - Proposed Below Ground Storage Attenuation Tank (Volumes As Per Table)

Proposed Surface Water Drainage Strategy

The existing ground conditions on site are firm clay beneath made ground. As a result the use of soakaways for the site will not be effective and the use of below ground attenuation will be required to satisfy the total required surface water discharge rate of 8.70 l/s.

Attenuation for the proposed development will be achieved by means of below ground storage to achieve the 1 in 100 year rainfall event + 30% climate change allowance.

The service yards and car parks will be connected to a class 1 bypass petrol interceptor with alarm prior to the storm water attenuation tank.

The proposal is for the Foul Water drainage to be connected to the existing public combined sewer at the boundary of the site, whilst the Surface Water is connected to an existing surface water sewer prior to discharge into the water course at the rear of the site.

P4	03.08.2018	Attenuation Volume Reduced (No allowance For Future Expansion) Drainage Layout Amended to Suit Rising Main Proposal	Approval	MDJ
P3	25.04.18	Updated Attenuation Volume Future Expansion	Approval	MDJ
P2	06.02.2018	Updated Attenuation Volume	Approval	MDJ
P1	16.01.2018	First Issue	Approval	MDJ
Rev.	Date	Description	Approval	Rev. by

Project	McCarthy Haulage Proposed Distribution Warehouse Redwither, Wrexham	 Trinity Chambers, 18, Ivy Street, Birkenhead, Merseyside, CH41 3EP Tel: 0151 660 1200 Fax: 0151 660 1201
Title	Proposed Drainage Strategy General Arrangement	

This drawing is the property of Muir Associates (UK) LIMITED and must not be reproduced without permission.			
Director	Proj. Eng.	Client	
Drawn by	Checked by	Drawing Number	Rev.
Scale 1:250 @ A1	Date January 2018	DMS620-200	P4