





Existing Side Elevation
1:50




Existing Rear Elevation
1:50

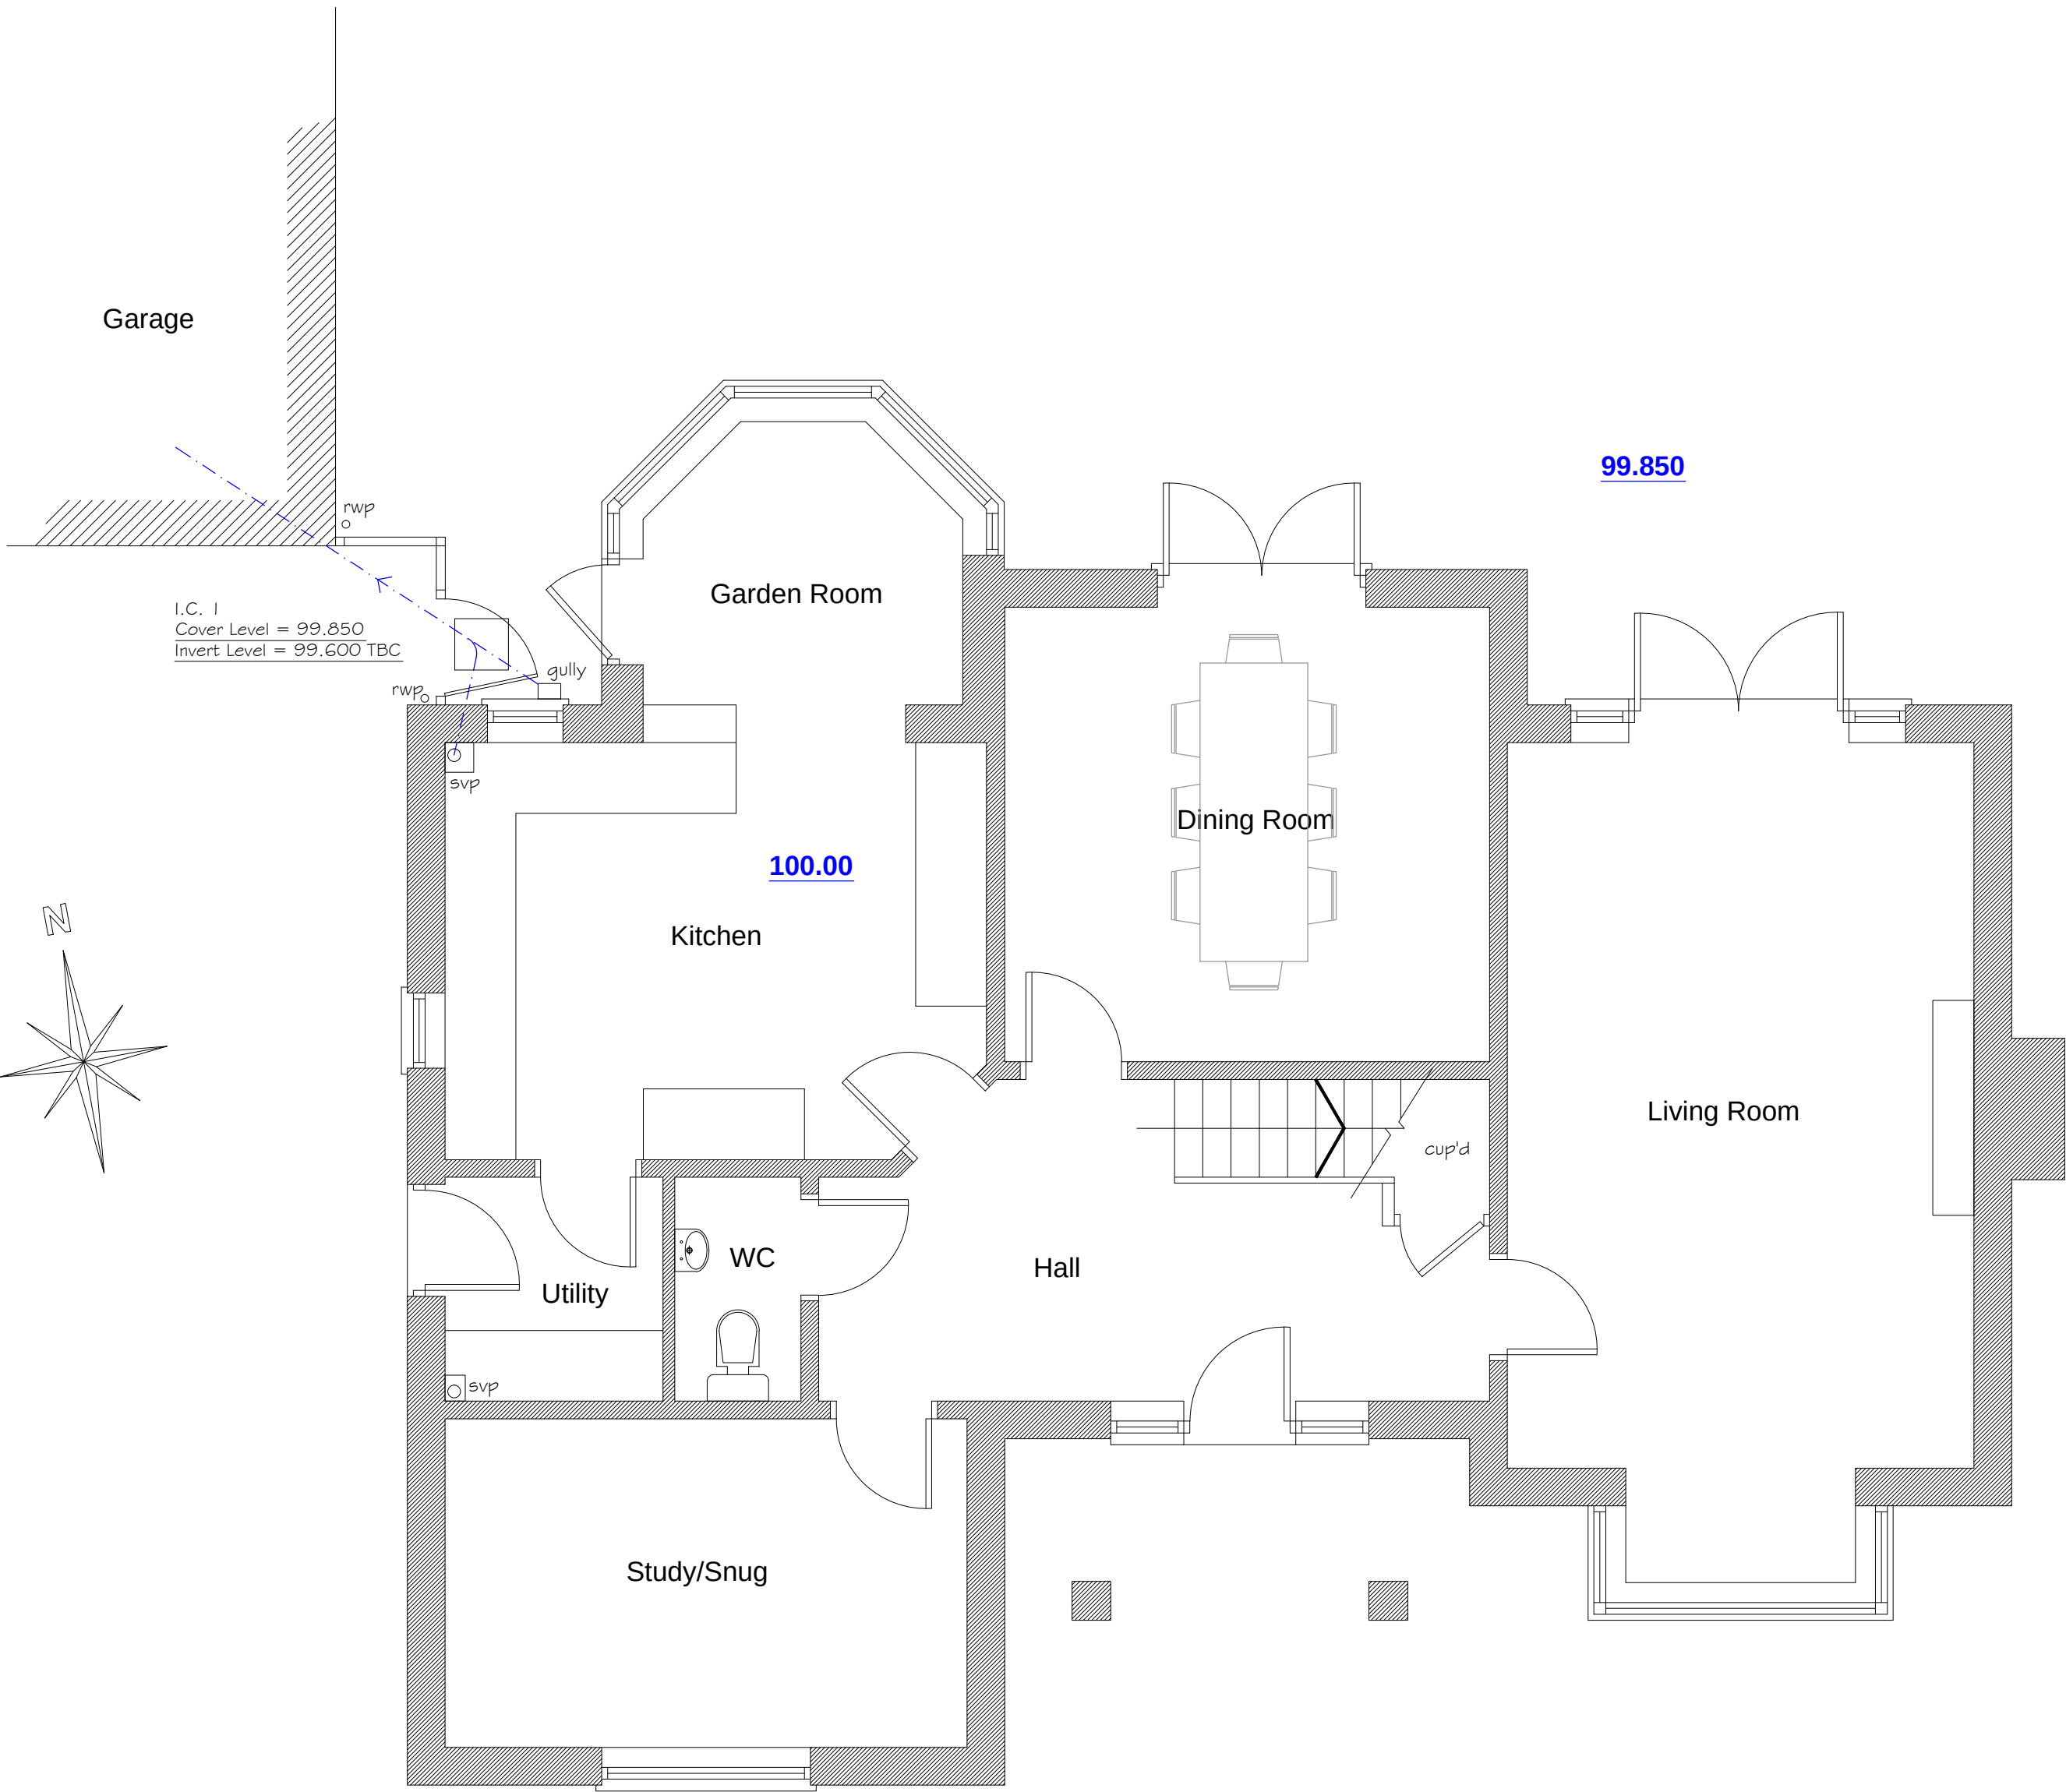


Existing Floor Plan
1:50

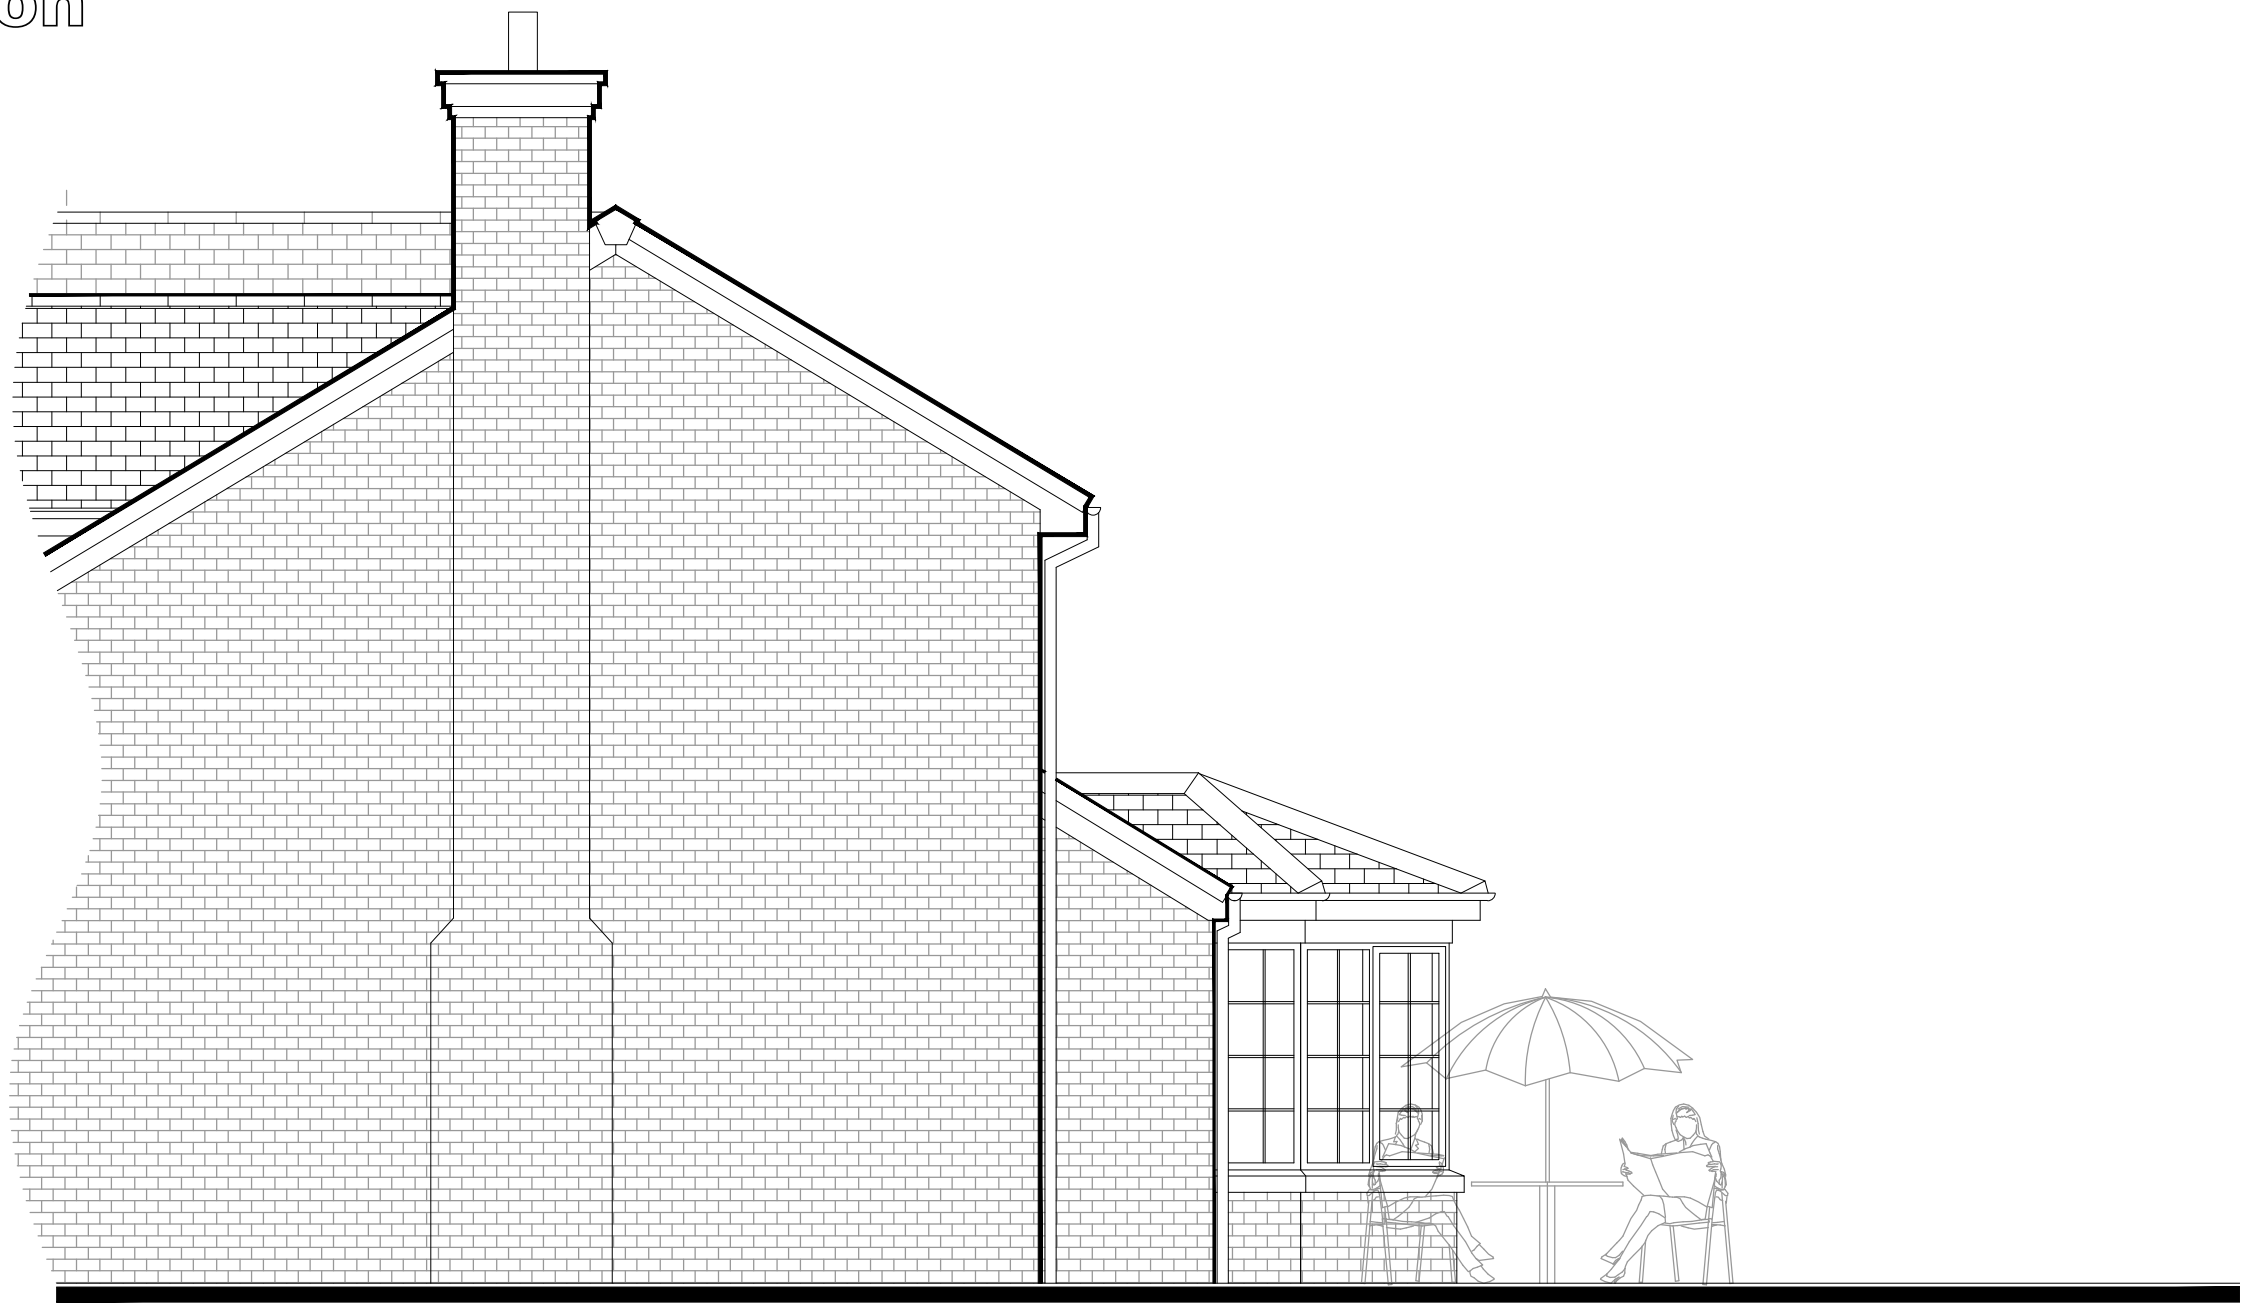

Existing Side Elevation
1:50

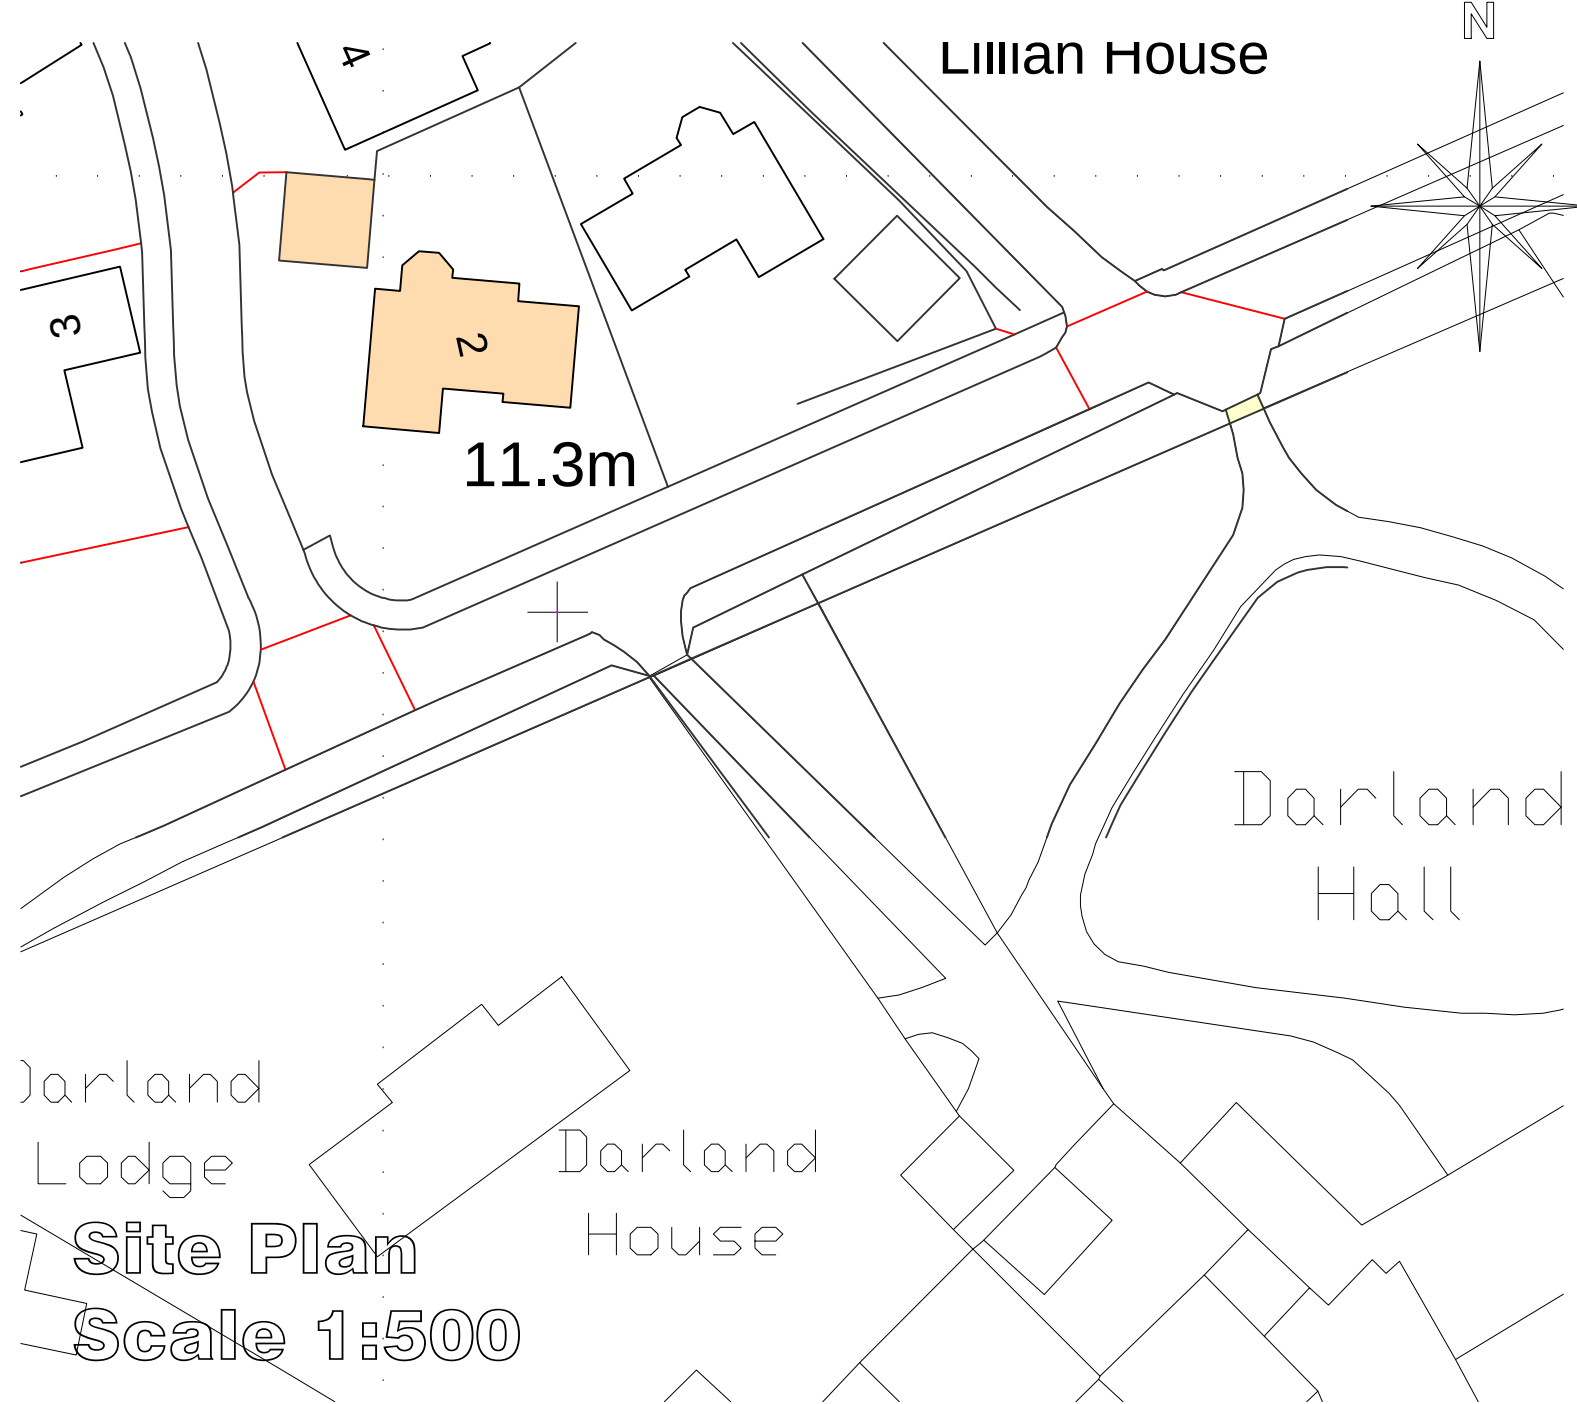

Site Plan
Scale 1:500

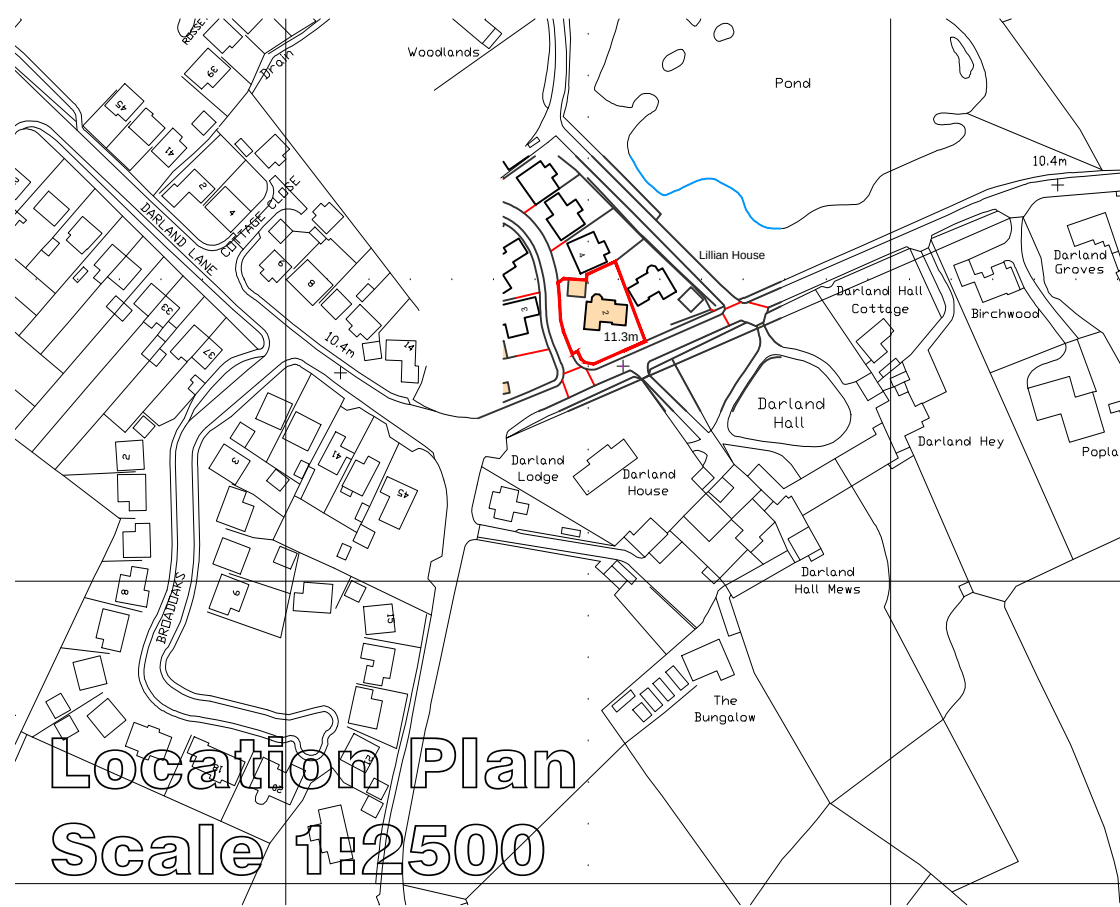

Location Plan
Scale 1:2500

Life Architecture Ltd 16 Column Road, West Kirby, Wirral, CH48 8AX T - 0151 625 6635 M- 07885 518154 E - andrew@lifearchitecture.co.uk	Client: Mr. & Mrs. Parks.			
	Drawing Title: Existing Drawings.			
	Job Title: Proposed Extension to 2 Pippin Lane, Rossett, Wrexham.			
	Date: February 2019	Scale: 1:500, 1:2500 & 1:500 at A1	Rev:	Draw No: 01