



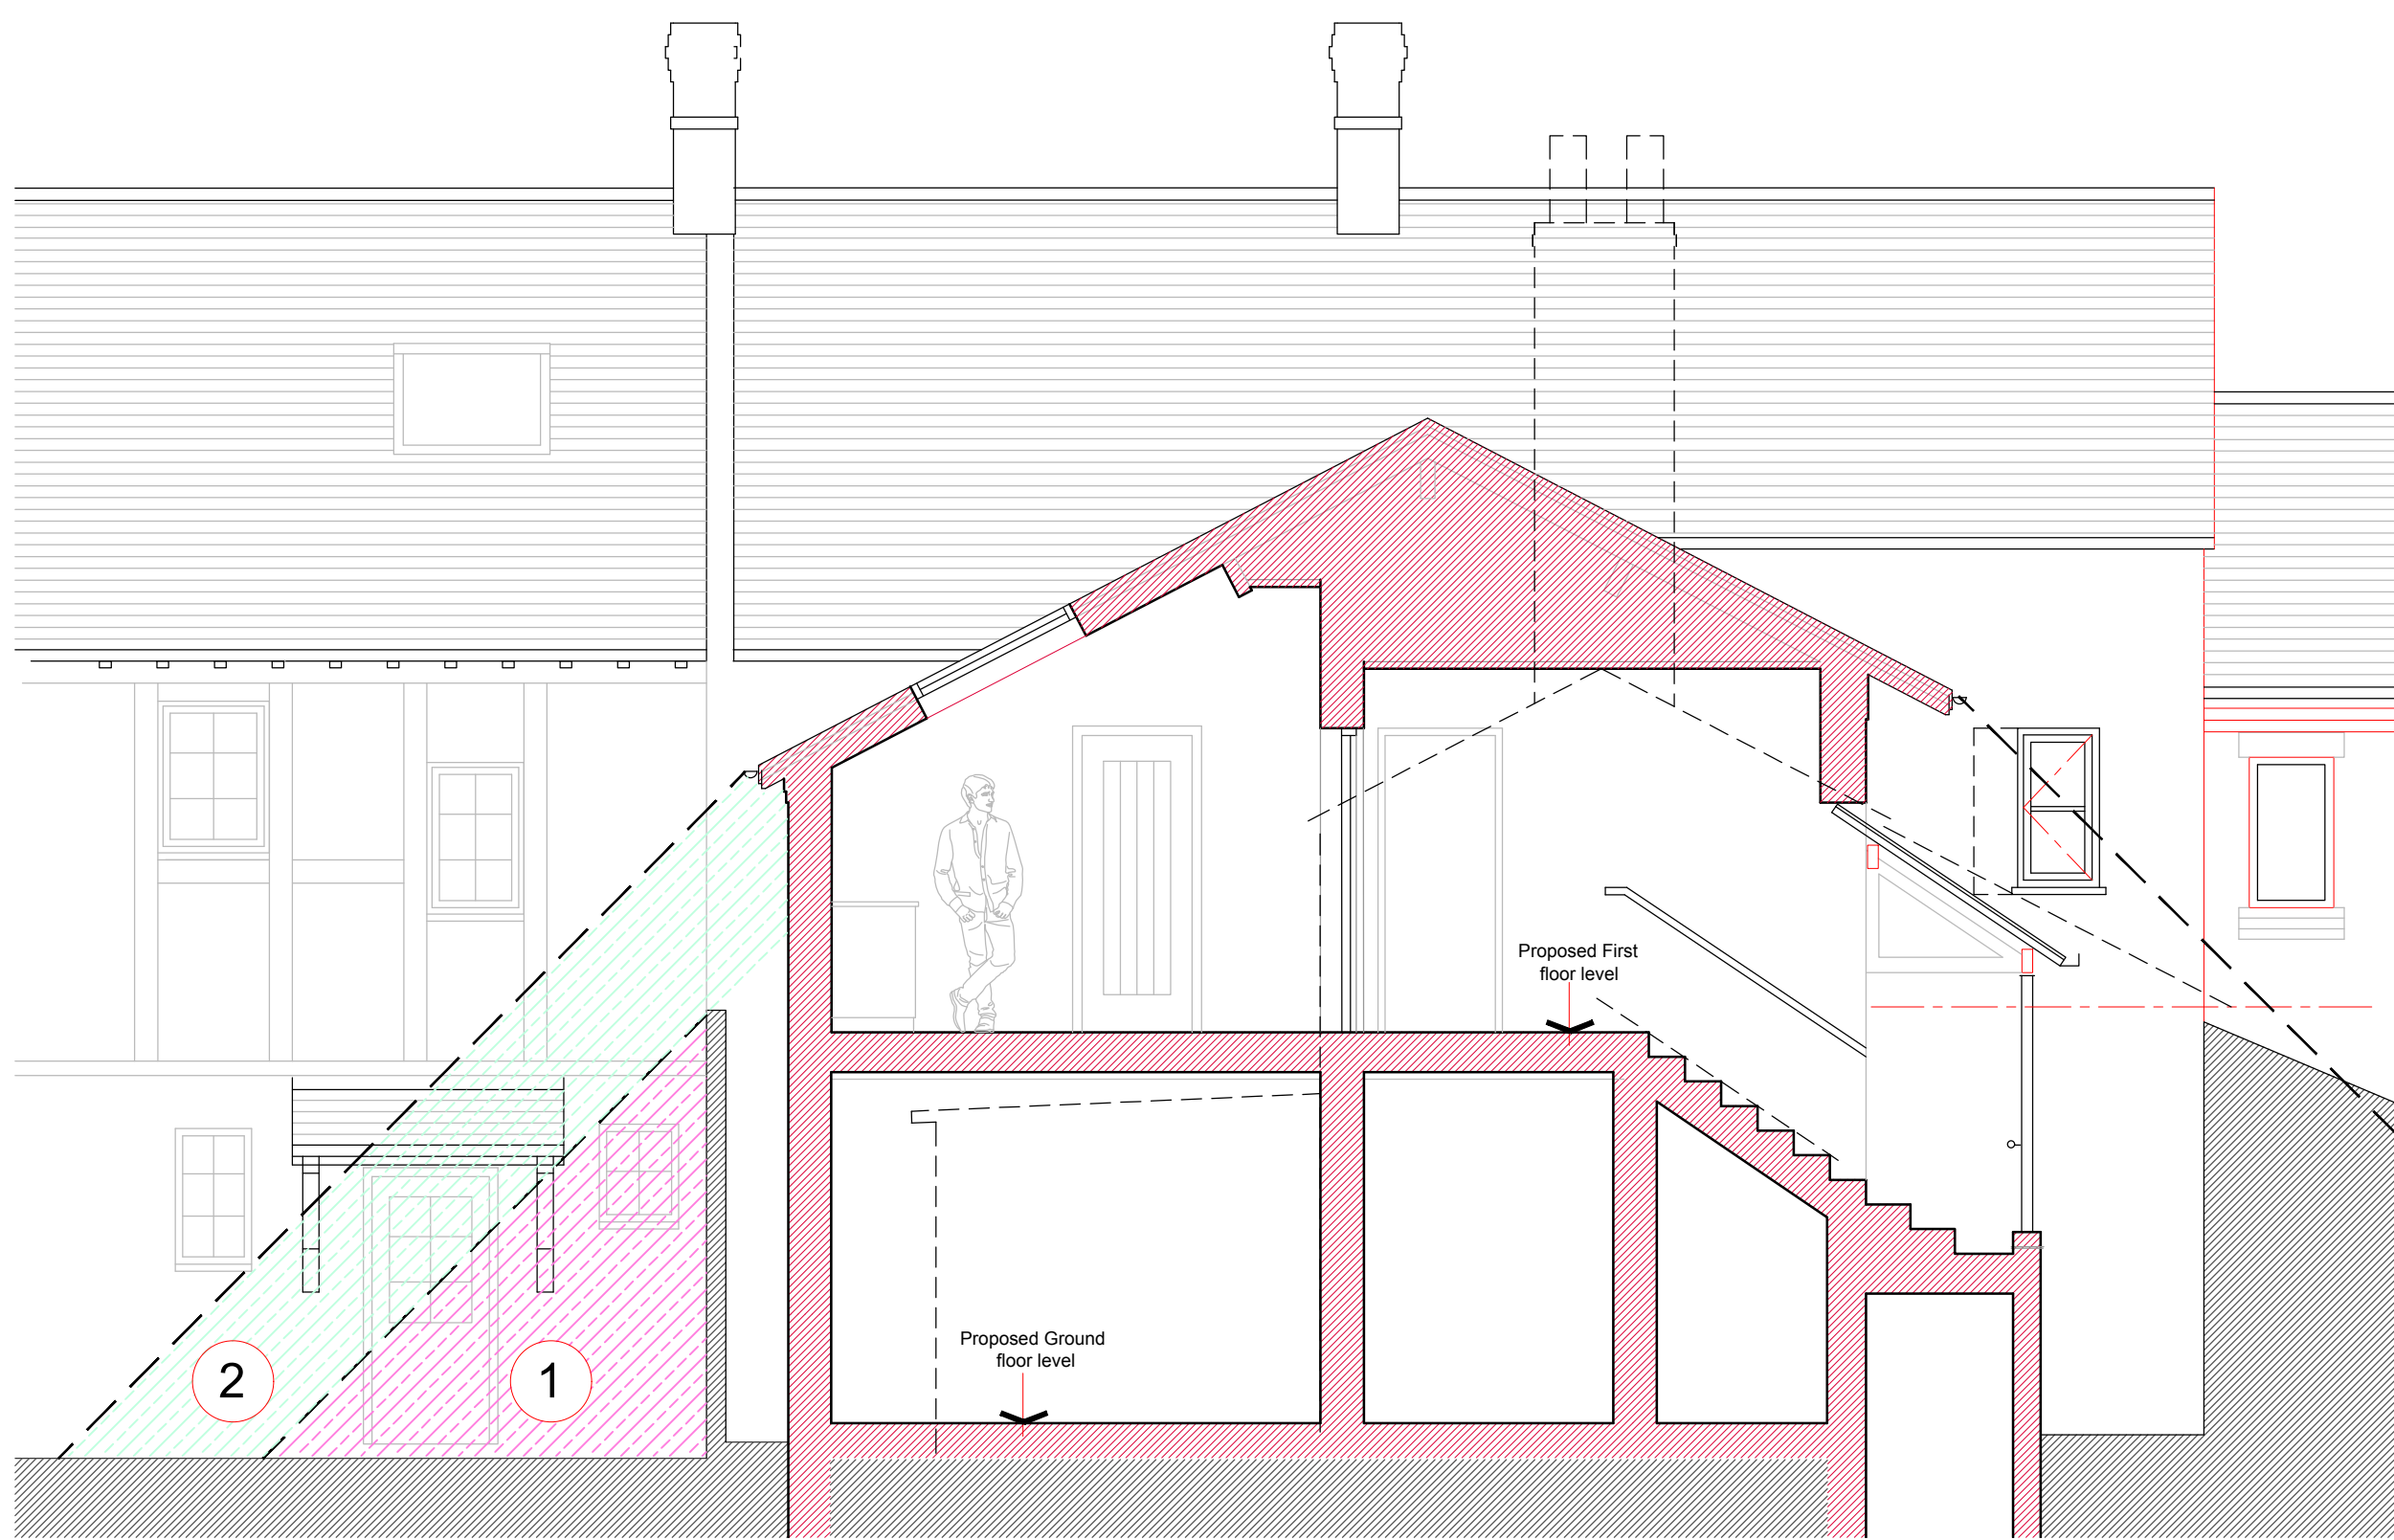

SECTION A-A 1:50

1 Area of influence of boundary wall on existing property


2 New extensions area of influence on existing properties rear elevation

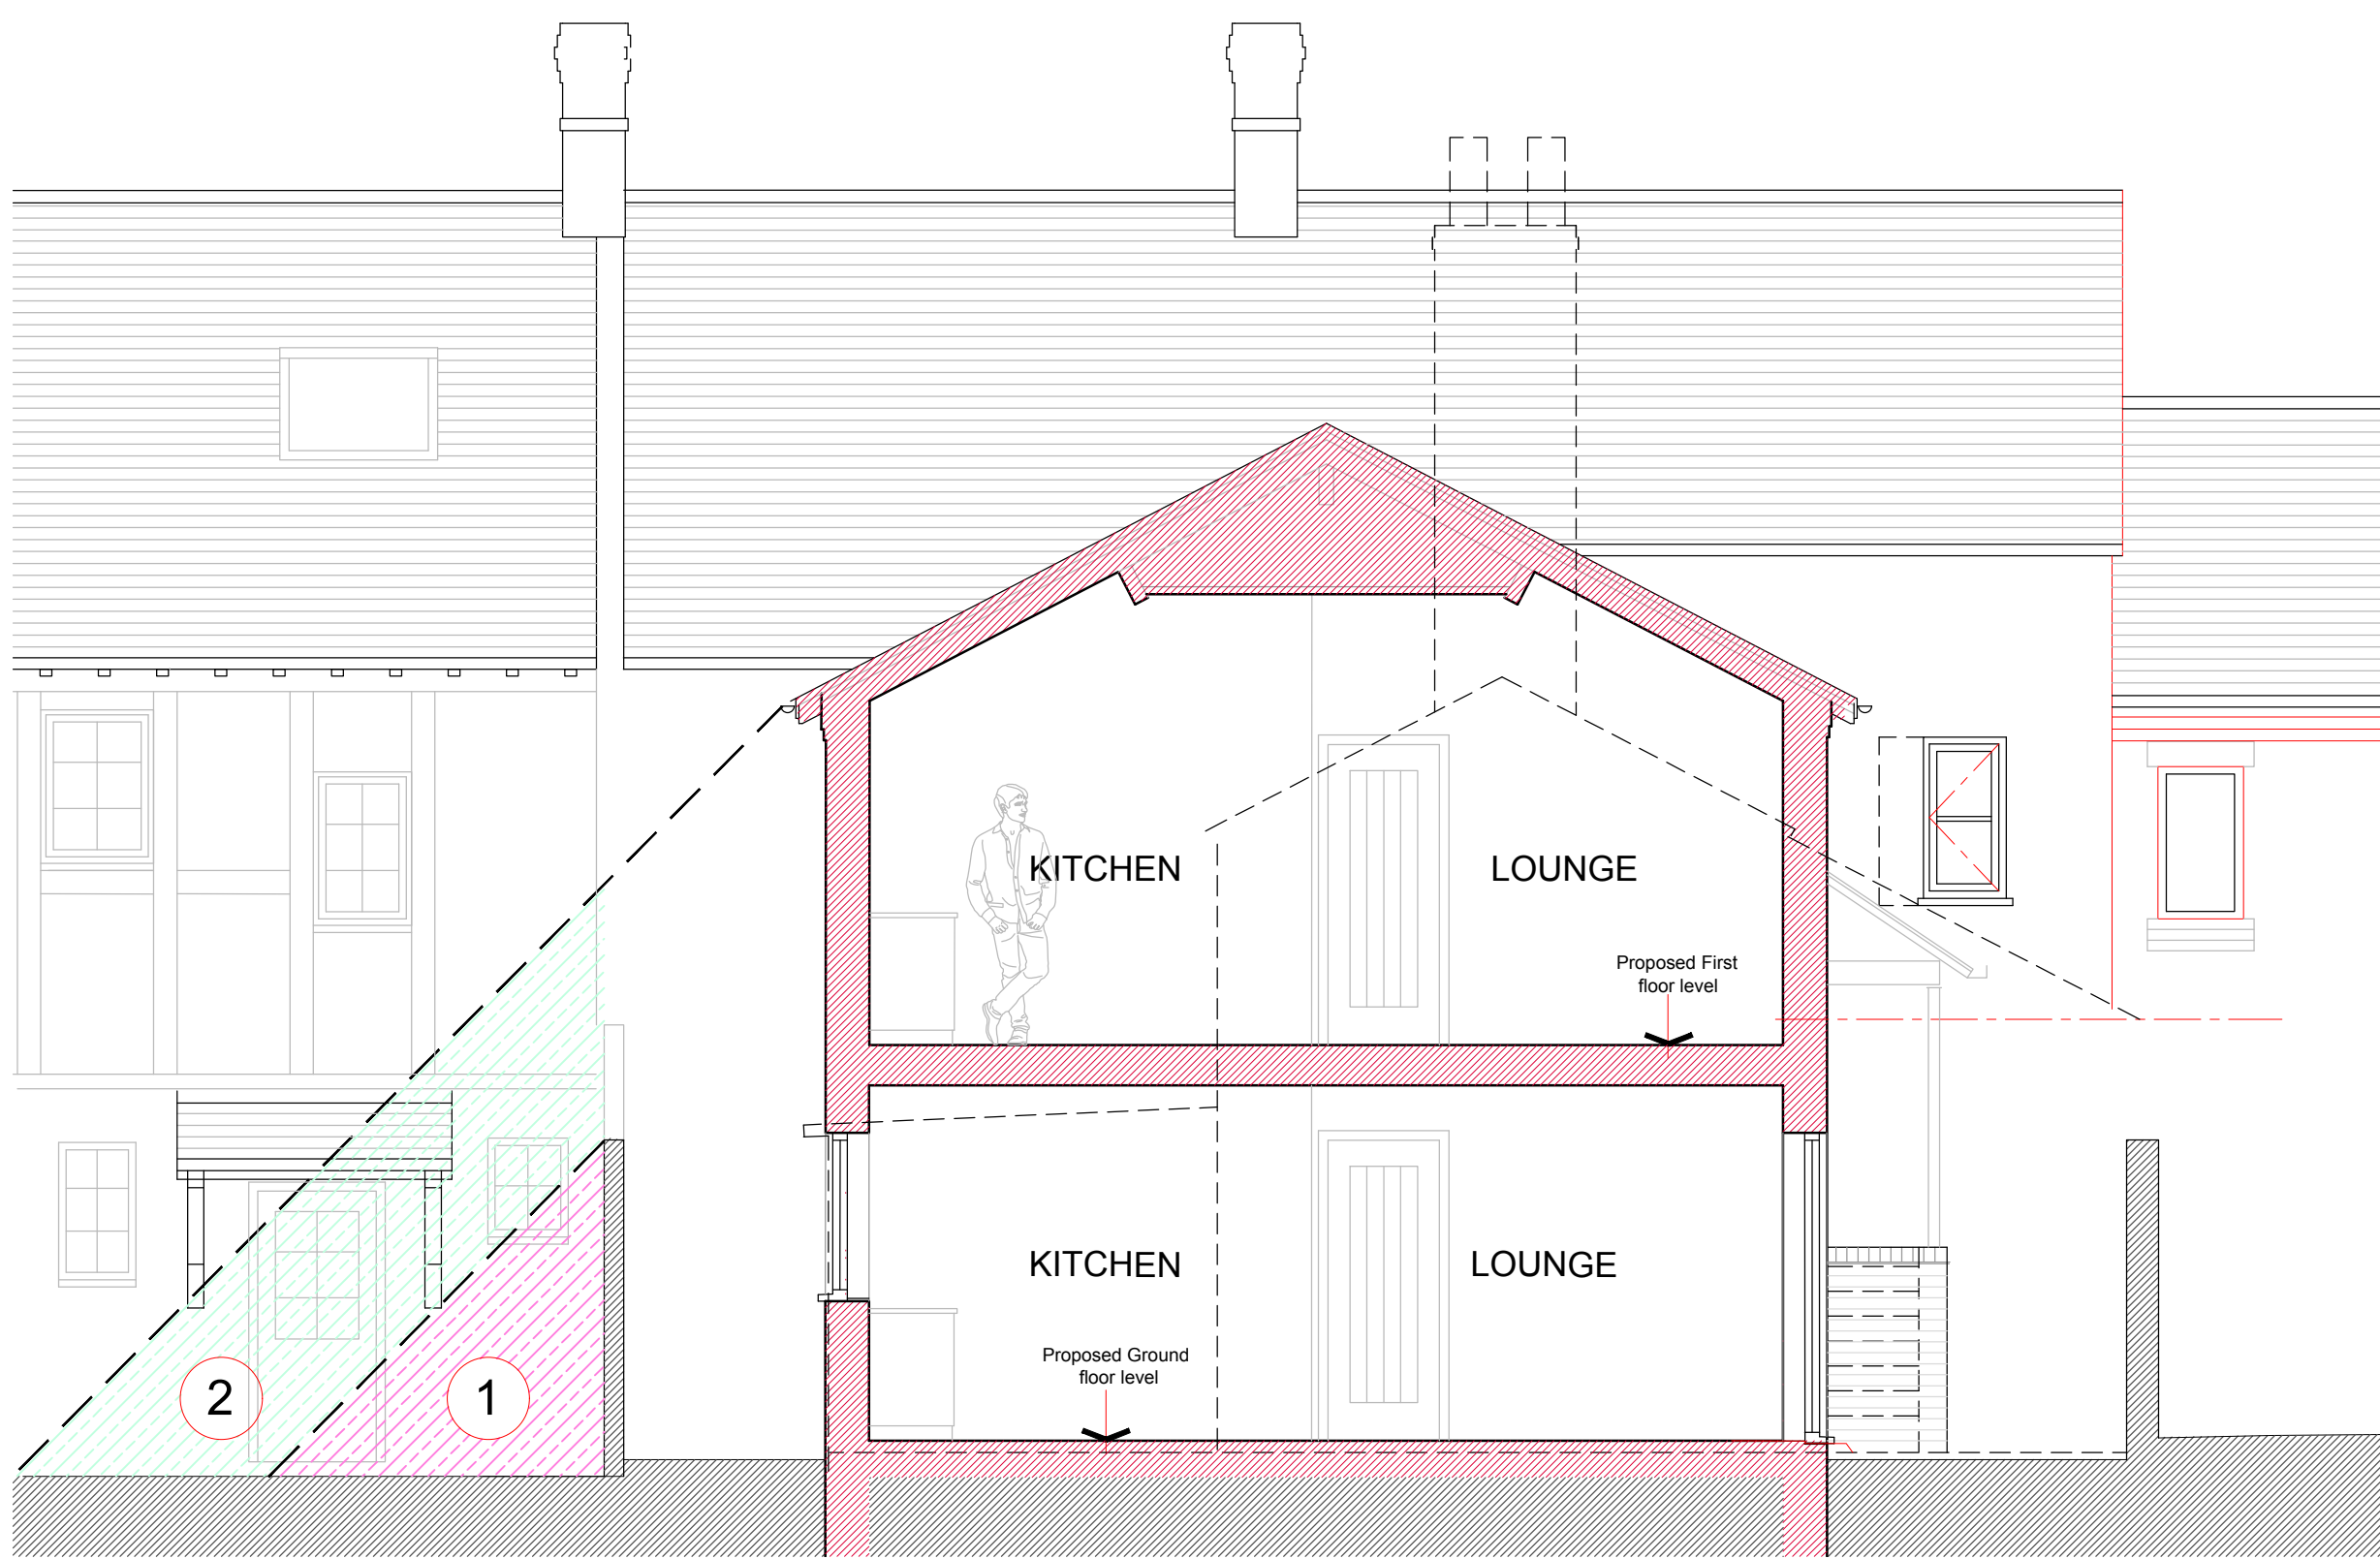

SECTION B-B 1:50

1 Area of influence of boundary wall on existing properties garden

2 New extensions area of influence on existing properties garden

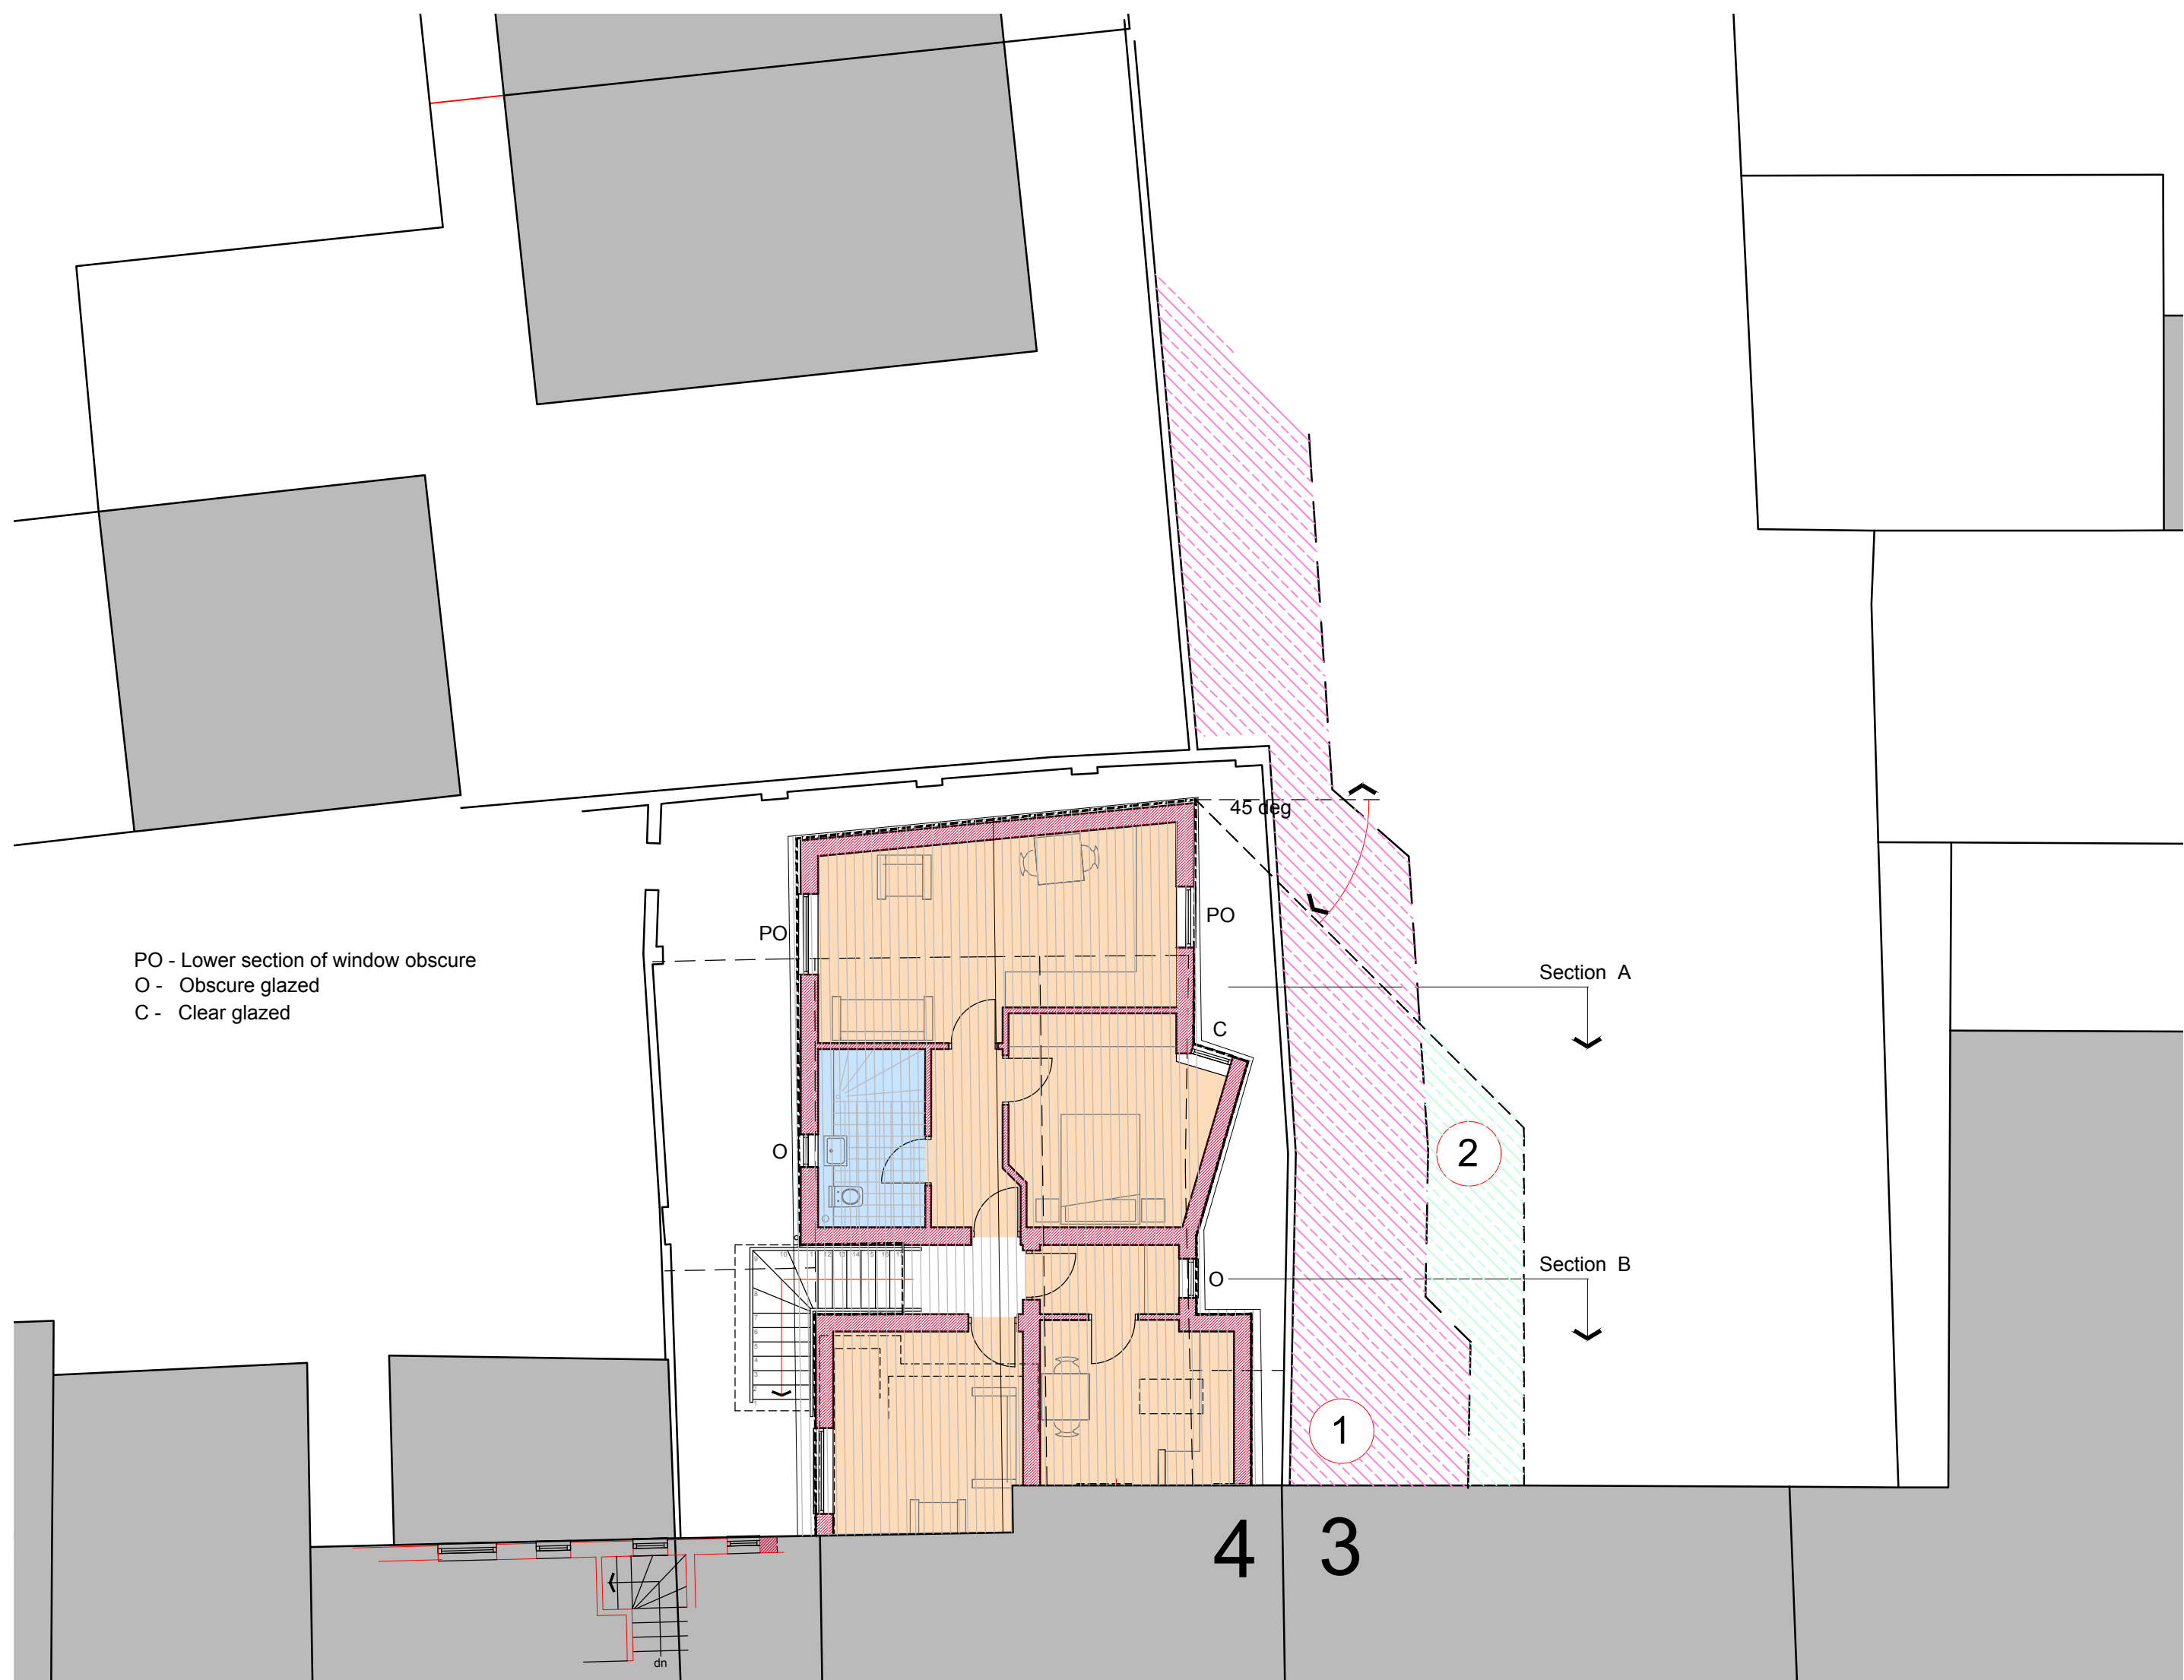

BLOCK PLAN 1:100



PHOTOGRAPH ALONG BOUNDARY

All Dimensions & Levels to be checked and verified by the contractor prior to works commencing. Do not scale this drawing

Any errors to be reported to the Contract Administrator immediately

The copyright of this drawing and design is vested in the Architectural Design Services company and must not be copied or reproduced without written consent

revision	description	date
----------	-------------	------

client
SALINGER REED Ltd.

project
PROPOSED EXTENSION AND
INTERNAL ALTERATIONS

location
4, HIGH STREET
OVERTON

title
IMPACT OF EXTENSION ON
NEIGHBORING PROPERTIES

drawn by SAL	date MAY 2019	checked
scale 1 : 50 @ A1		
drawing 1383: 16		revision
issue Planning		

DESIGN²¹
architecture

07891 521 219
1, Spark Terrace - Stoke, On, Trent - ST4 7QA

www.design-21.co.uk