



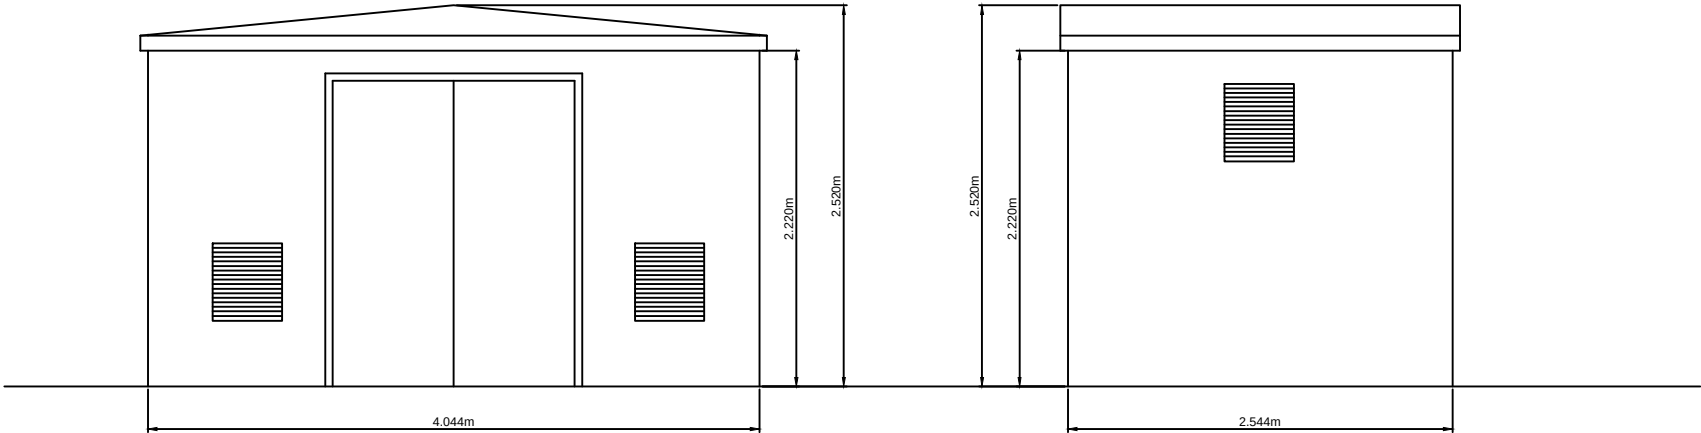

FRONT ELEVATION

SIDE ELEVATION

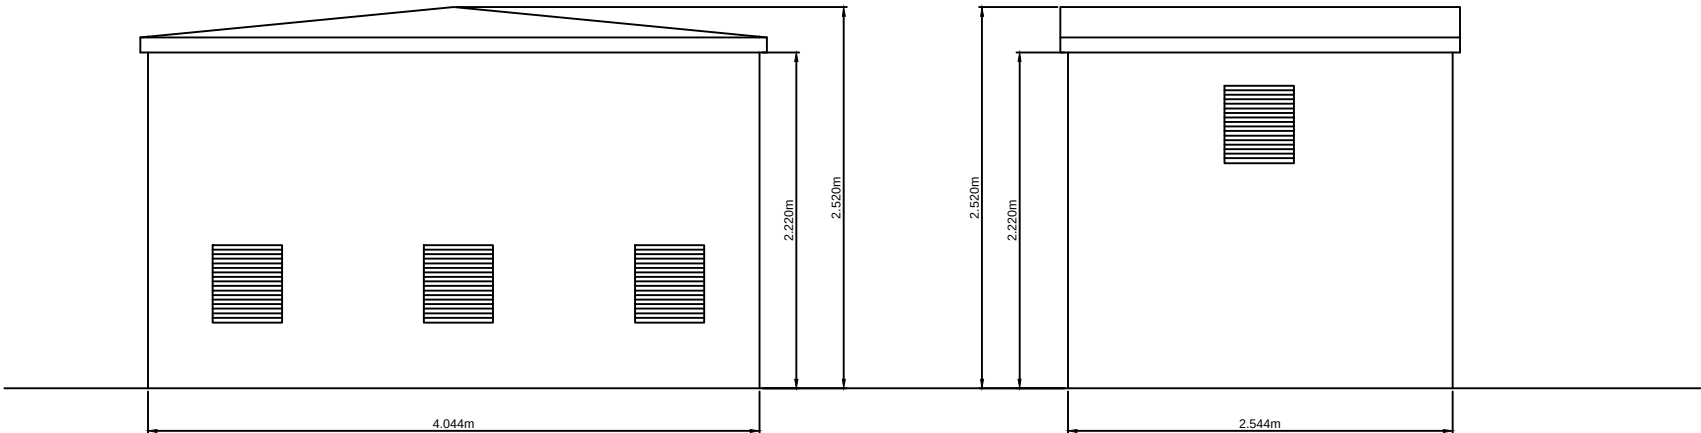

REAR ELEVATION

SIDE ELEVATION

THIS INFORMATION IS CONFIDENTIAL AND THE PROPERTY OF SIRIUS. IT IS RELEASED ON CONDITION THAT NONE OF THE INFORMATION SHALL BE DISCLOSED TO ANY THIRD PARTY OR REPRODUCED IN WHOLE OR PART WITHOUT THE PRIOR CONSENT IN WRITING OF SIRIUS

CLIENT





4245 Park Approach, Thorpe Park, Leeds, LS15 8GB, 0113 264 9960

NOTES

KEY

REV	DESCRIPTION	DATE	BY

JOB TITLE			
MINERS ROAD CMU FACILITY			
DRAWING TITLE			
INDICATIVE GAS KIOSK ELEVATIONS			
DRAWN	DATE	APPROVED	DATE
S.T	11/10/2017	J.B	11/10/2017
SCALE	SHEET	DRAWING NUMBER	REVISION
1:50	A3L	SRE1065/17/05	0