



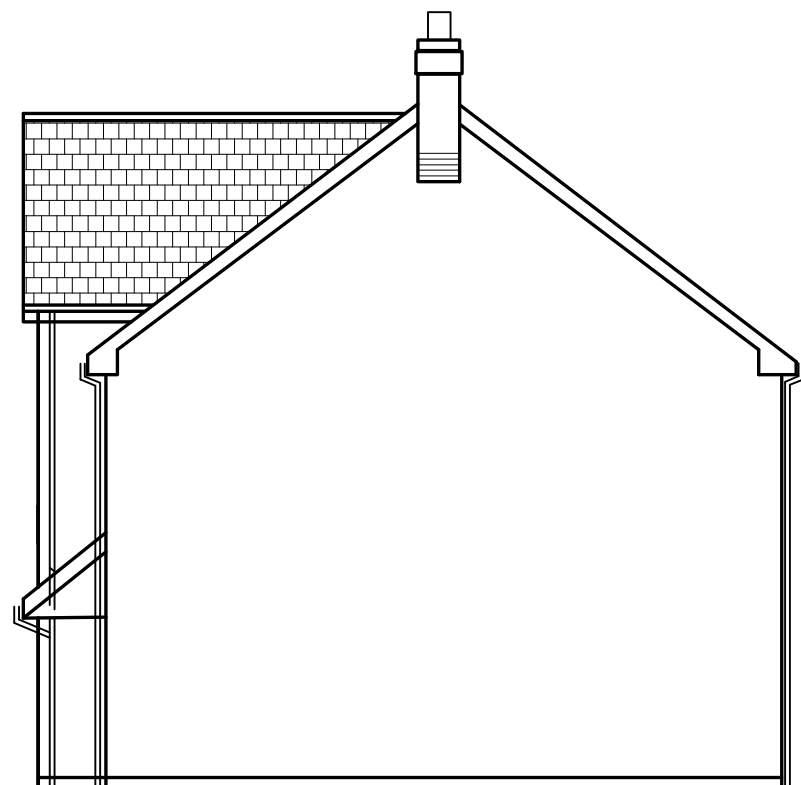


Side Elevation

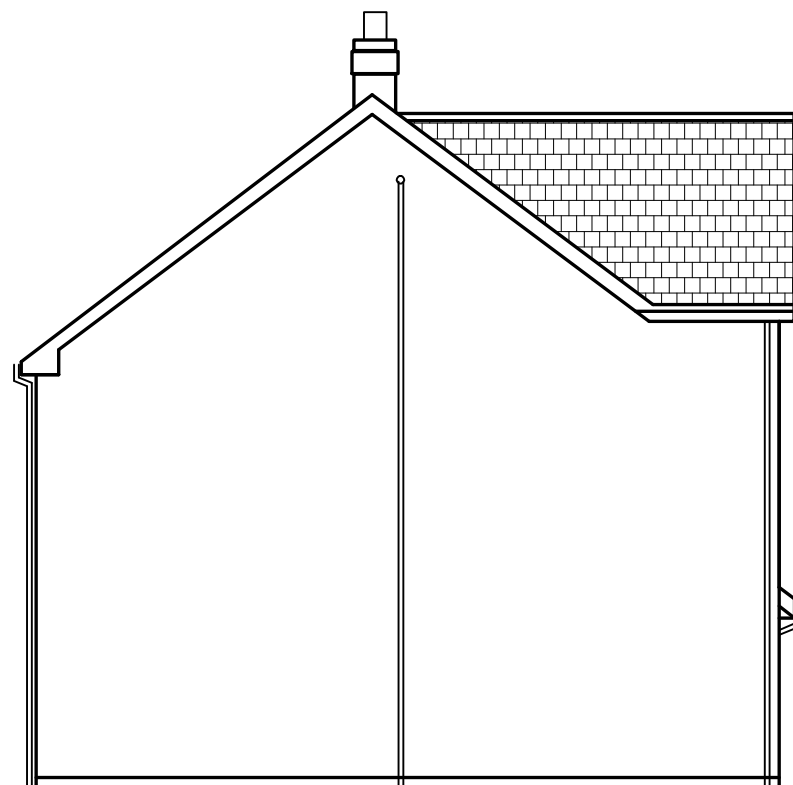

Side Elevation



Front Elevation

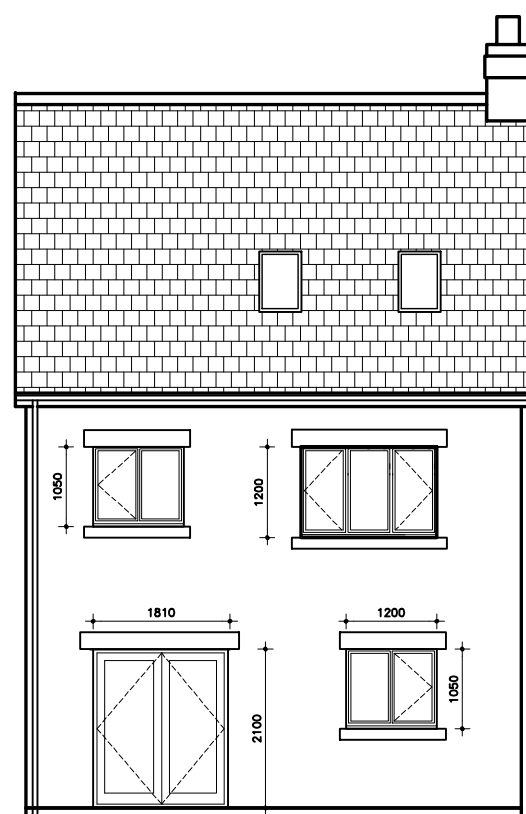

Rear Elevation

CARTWRIGHT ARCHITECTURAL & PLANNING SERVICES	
90 Main Road, Wybunbury, Cheshire. CW5 7LS Telephone and Fax No. 01270 368217 or 07917672498 E-mail - robert.cartwright6@btinternet.com	
CLIENT S. G. Estates Ltd	
CONTRACT Phase 5 the Pavillion Gresford Wrexham	
DWG TITLE: House Type Rhodes Working Drawing ELEVATIONS	
SCALE: 1:50	DWG No.
DATE: MAR 2018	WDRH 10