



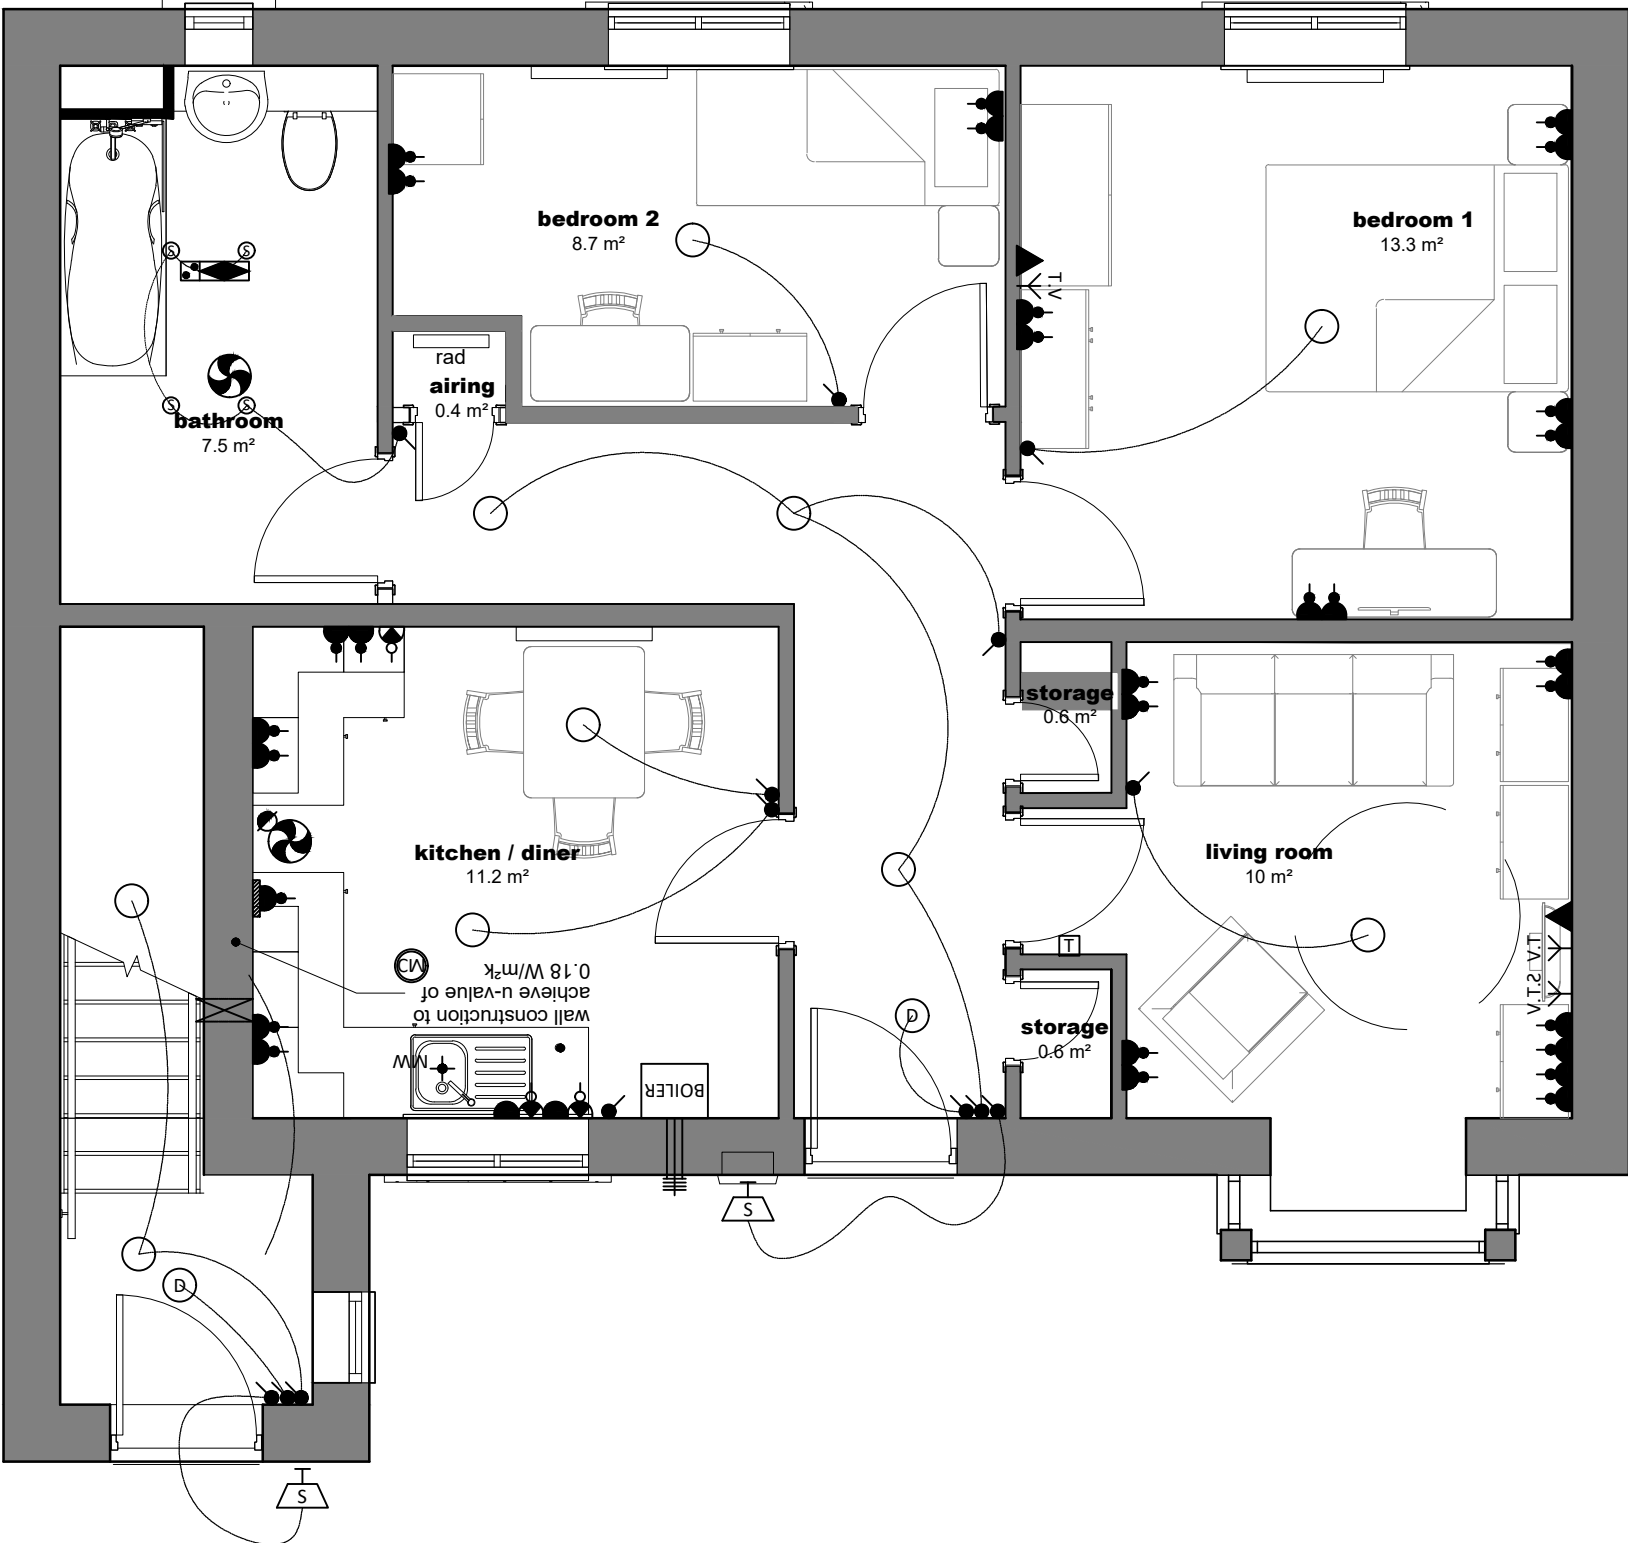

Ground Floor Plan

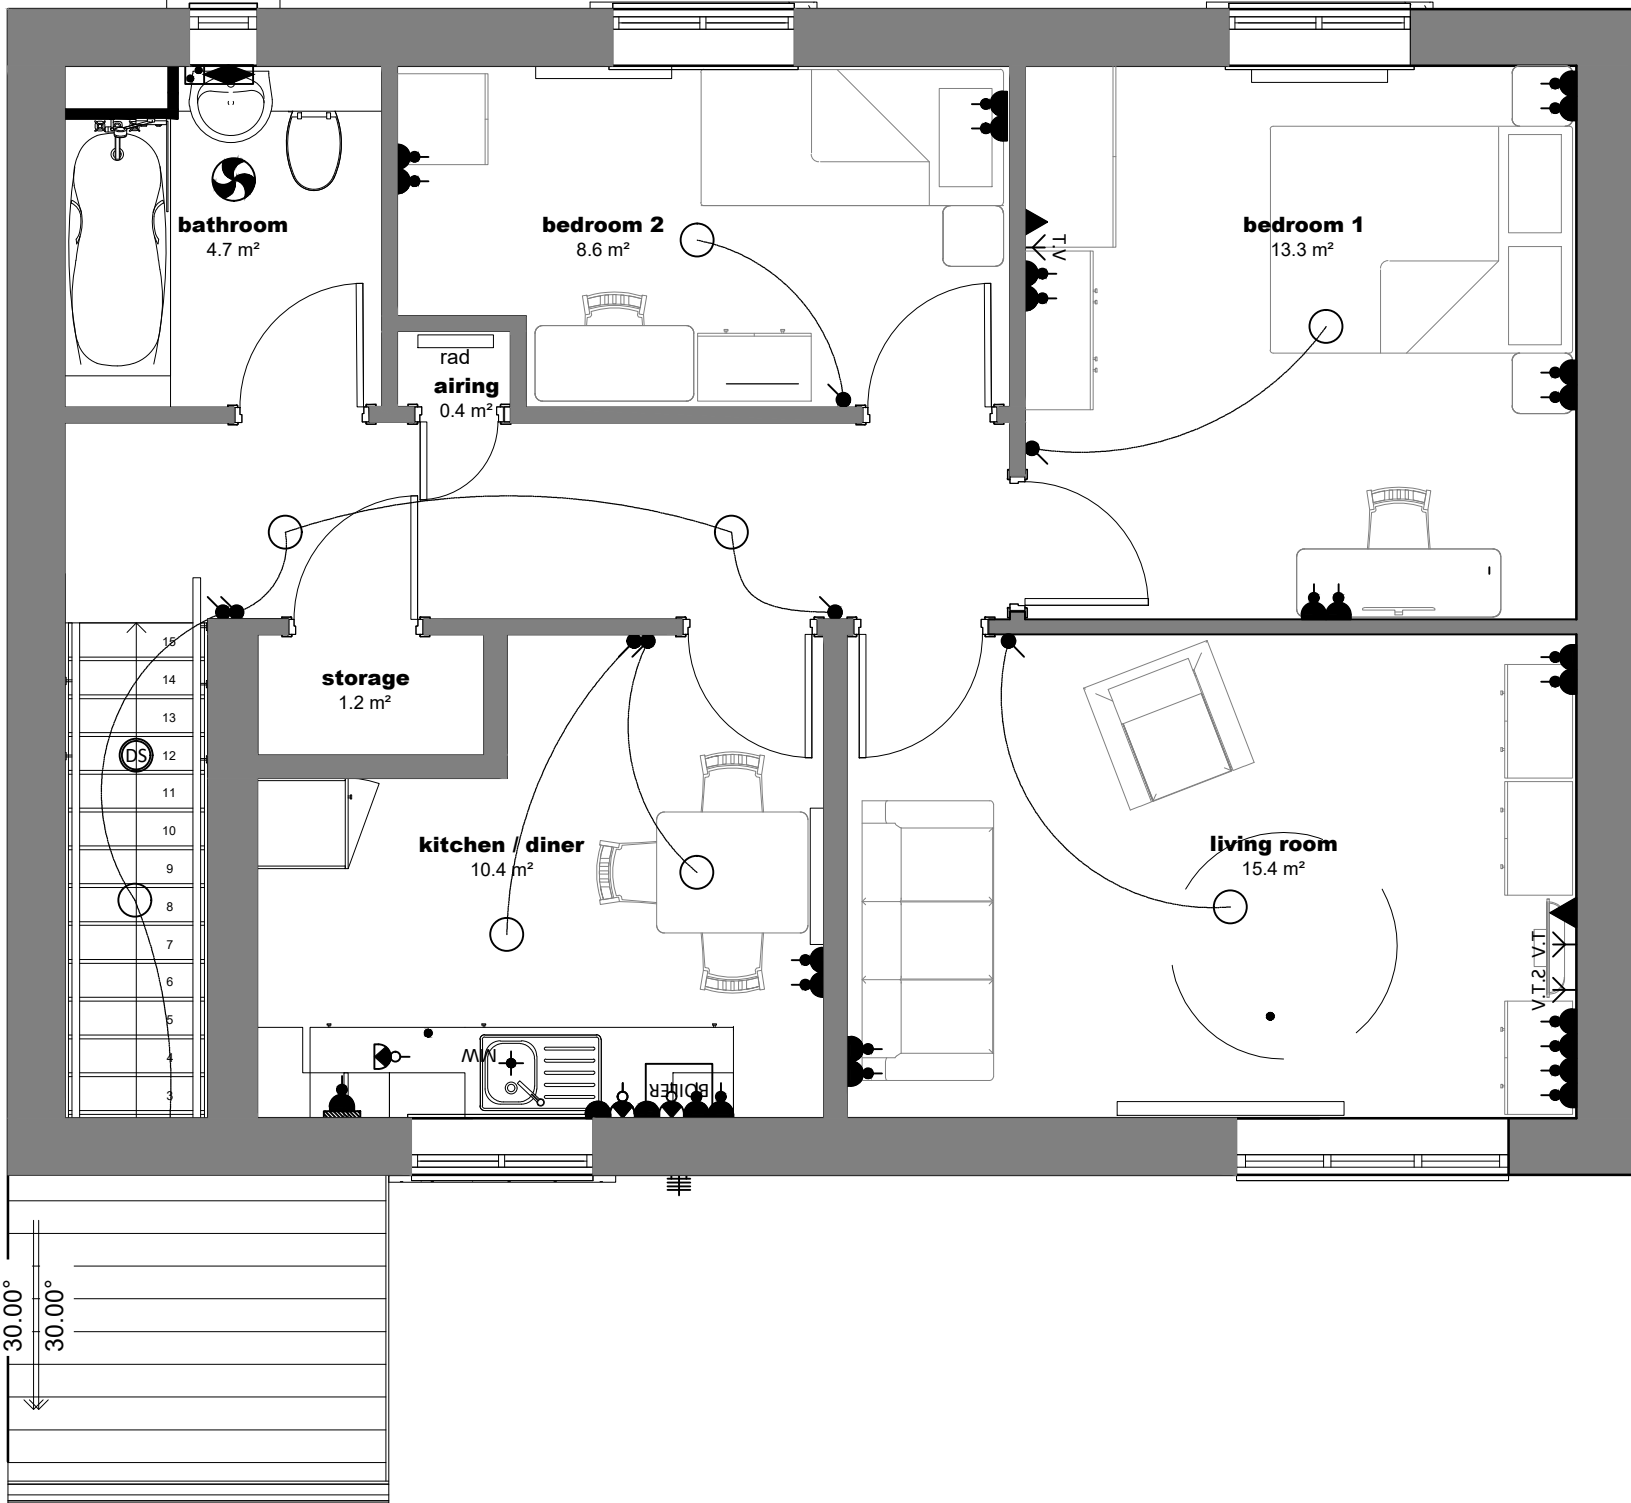

First Floor Plan



Ferndale Villa, 25 Manley Road,
Wrexham, LL13 8HD
Tel: (01978) 353445
www.hdsarchitectural.co.uk

Project: Residential Development to Land Adjoining 'Premier Inn', Jacques Way, Wrexham	
Title: Plot 22 & 23 Floor Plans	Scale (A2): 1:100
Dwg No: JWA/PD/18	Date: February 2019
Revision:	