






Front Elevation 1:100

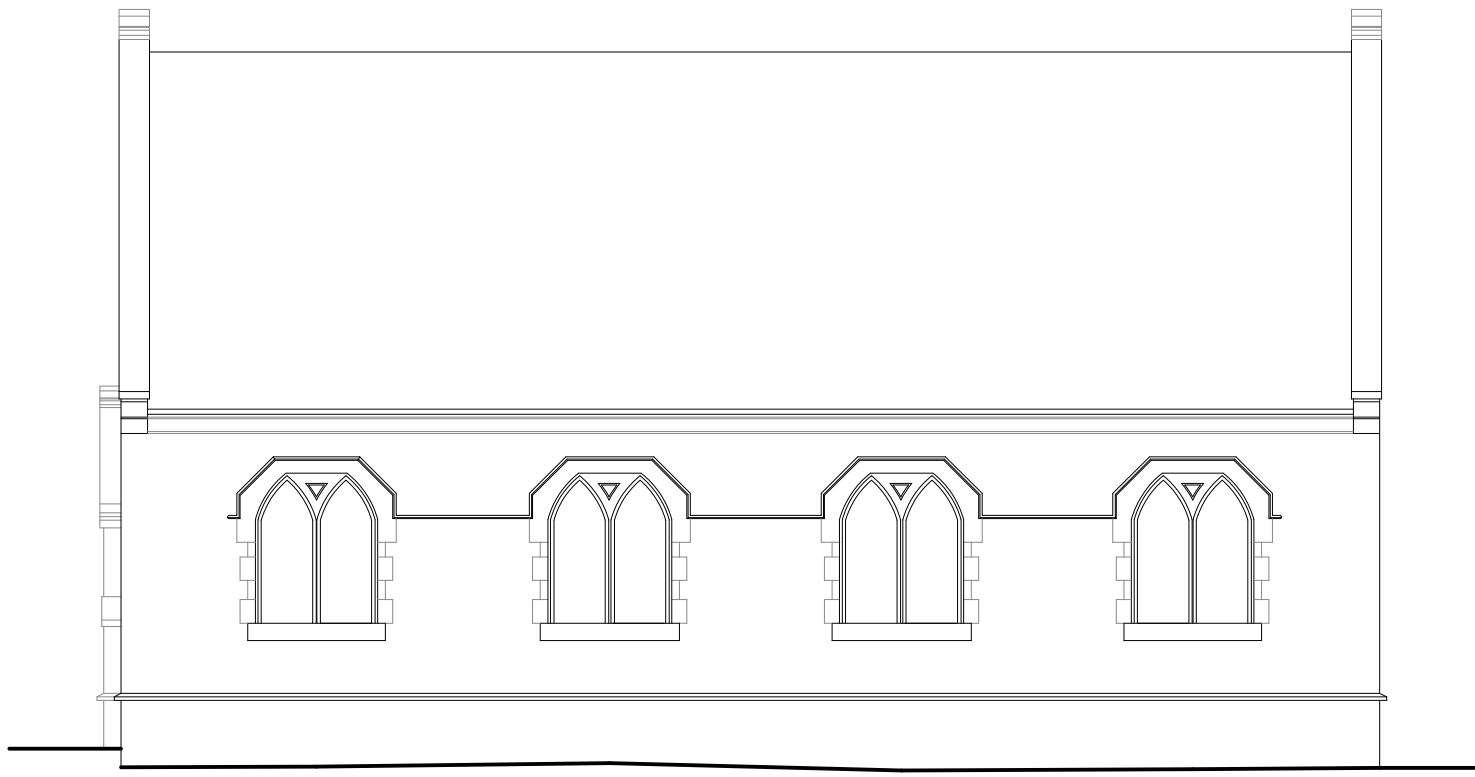


Side Elevation 1:100

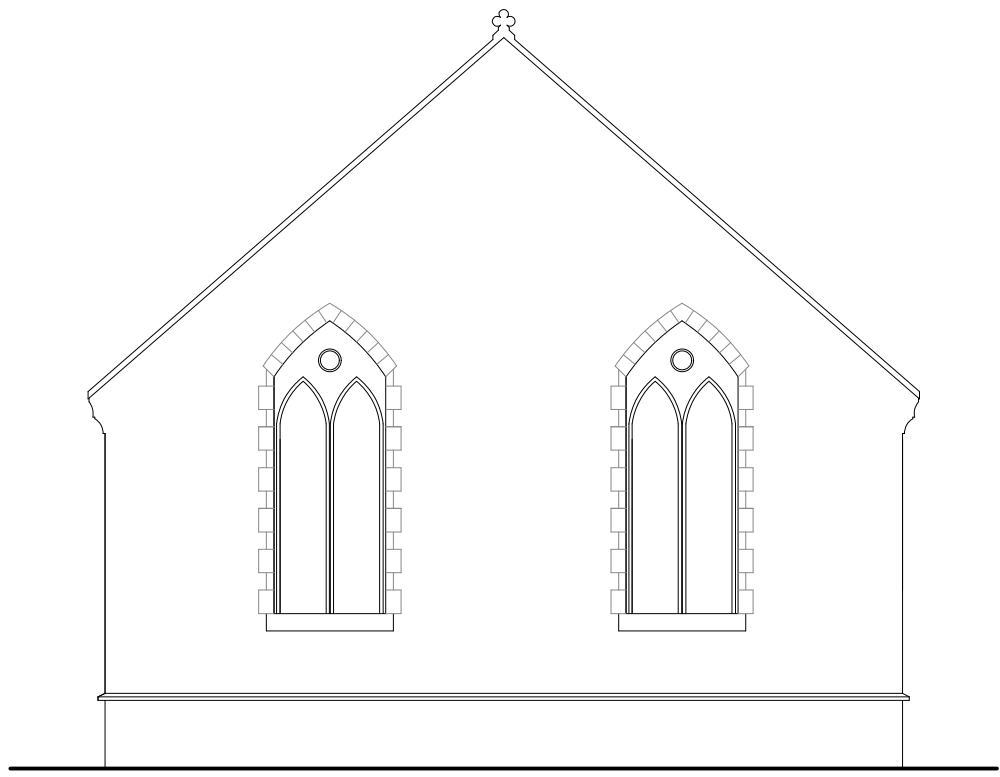

Rear Elevation 1:100

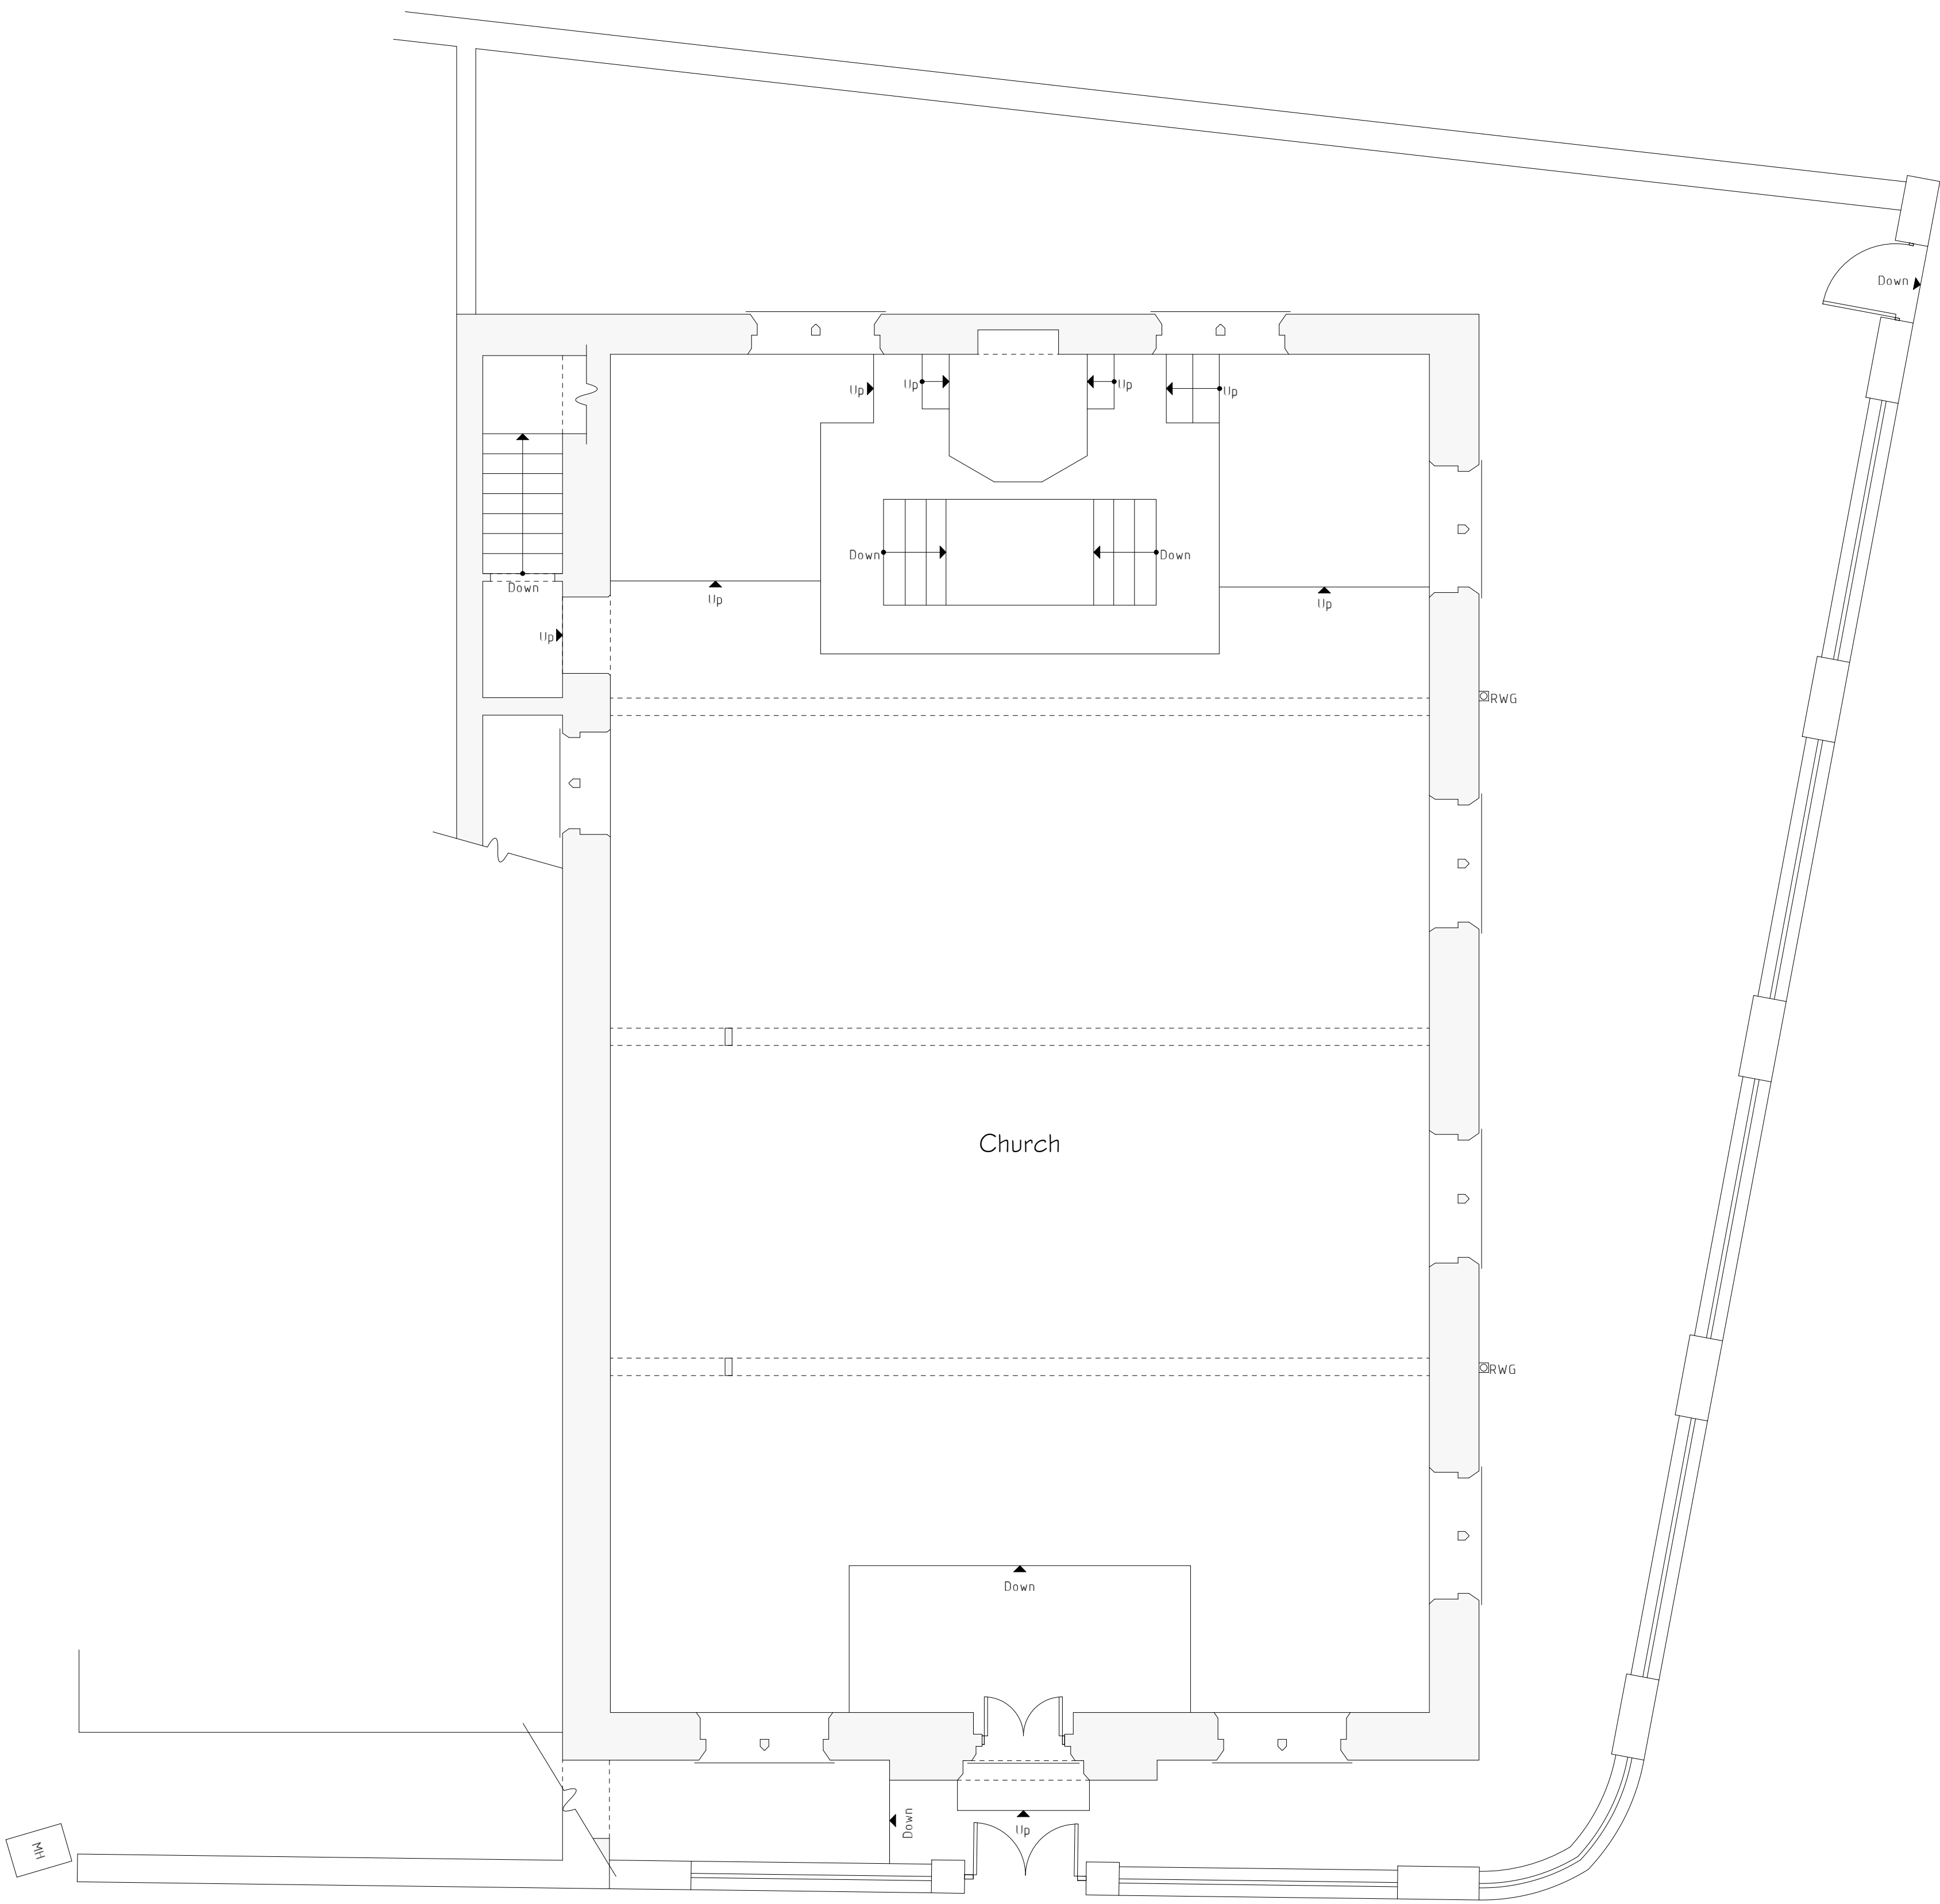

Ground Floor Plan 1:50

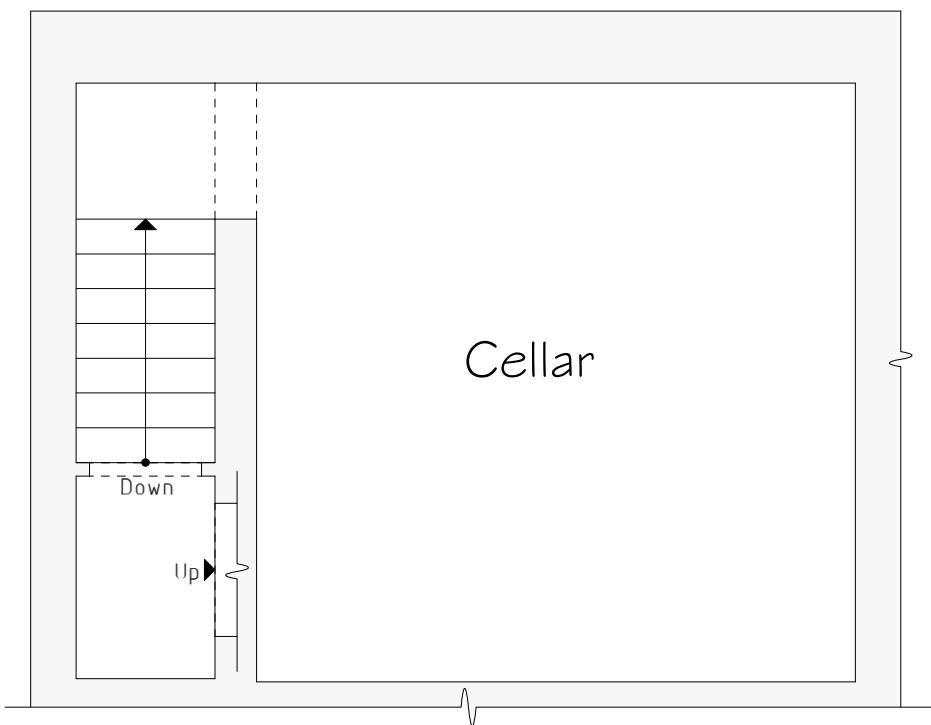

Cellar Floor Plan 1:50

Services Key			
☒ Existing Rain Water Gully (RWG) Position			

Rev	Date	Detail	Initial
A	03/19	Cellar Added	E.M.J.

Project: Proposed Alterations at, Salem Chapel, Pisgah Hill, Pentre Broughton, Wrexham, LL11 6DB	
Title: Existing	Scale: (A1) 1:50 & 1:100

Drawn By: E.M.Jackson	Date: Dec 2018
Drawing No: P116/001	Sheet: 1 of 1



Office 3K4,
Redwither Business Tower,
Wrexham, LL13 9XT
Tel: 01978 356500
www.blueprintarchitectural.com
© copyright all rights reserved