


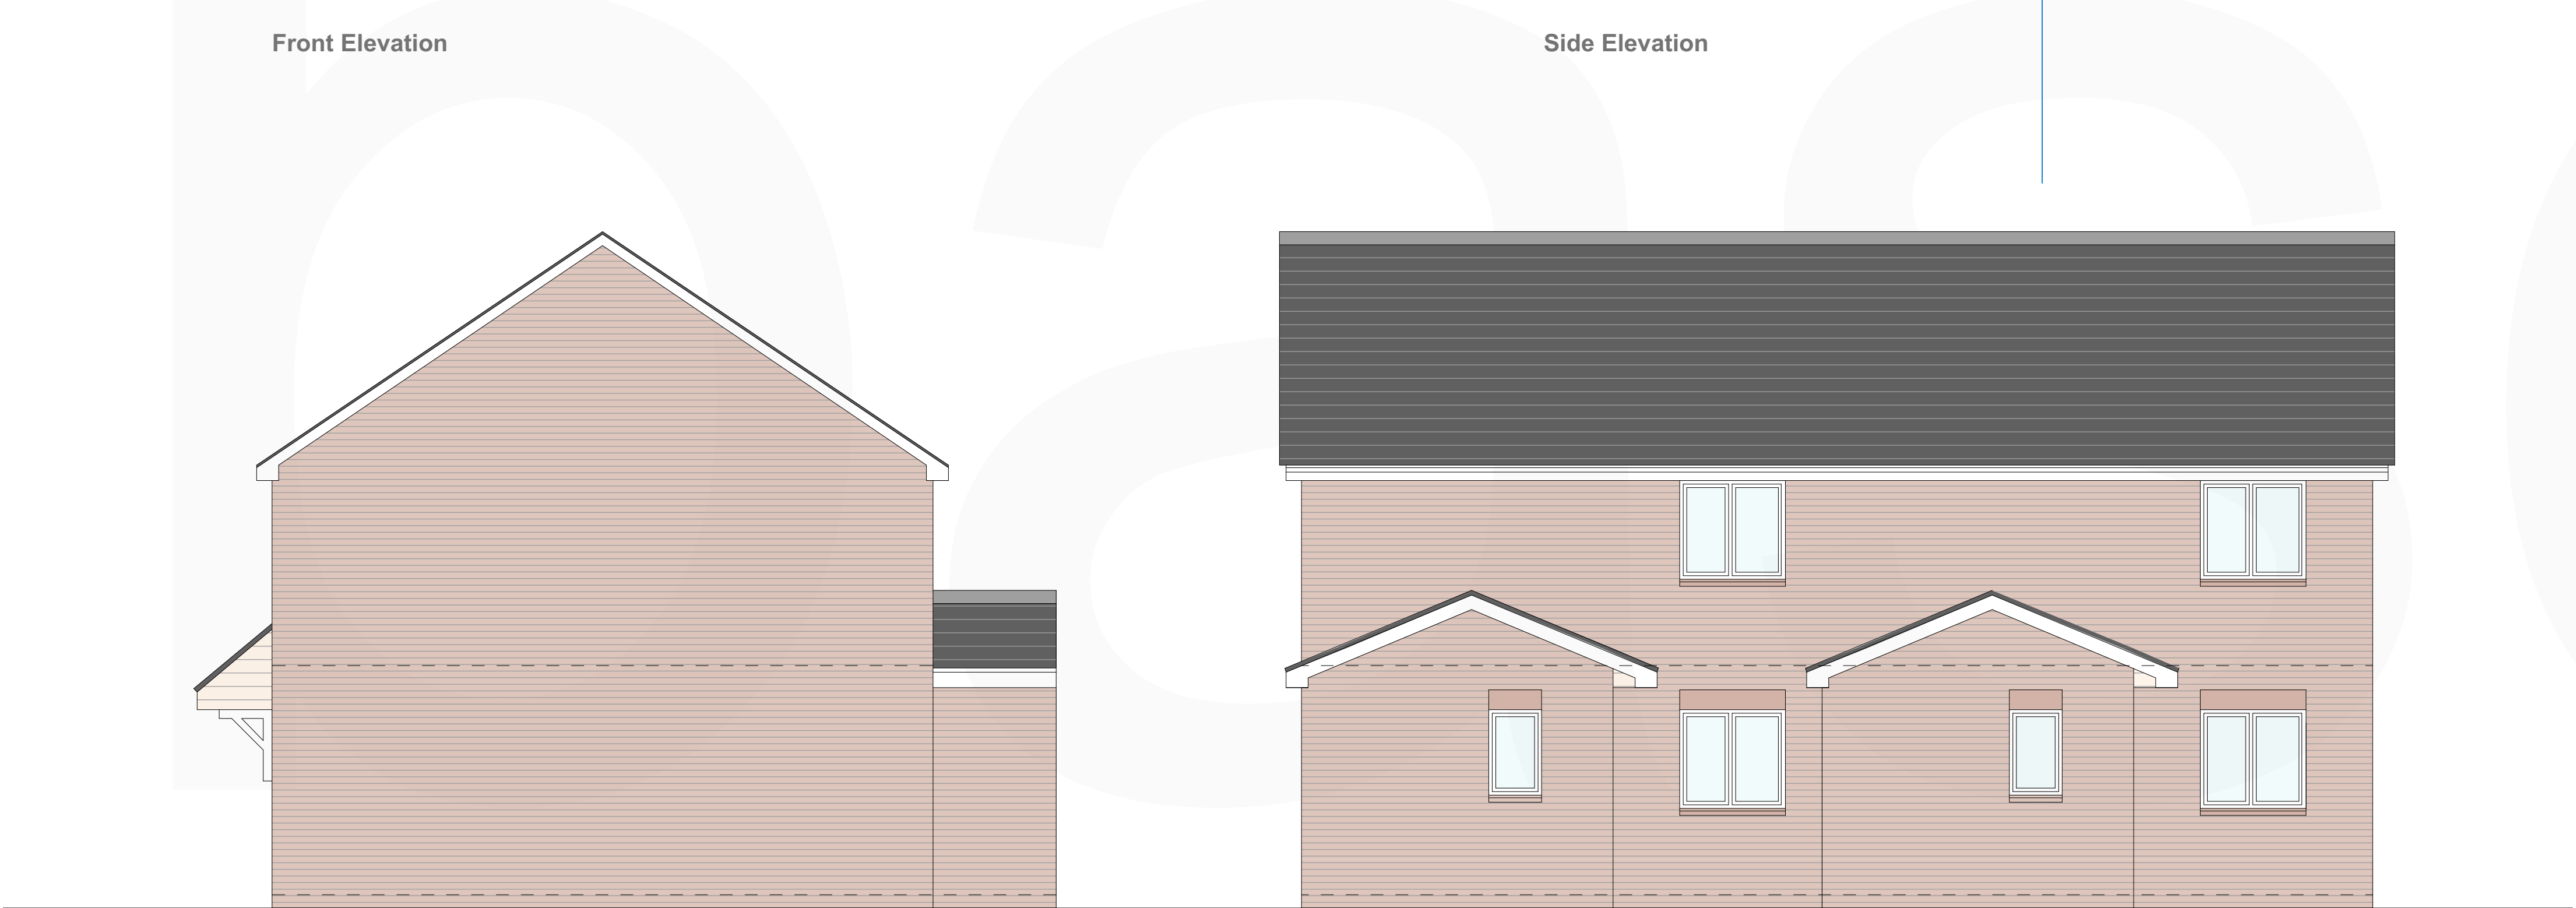

Front Elevation

Side Elevation




Side Elevation

Rear Elevation

1 BED APT HOUSE TYPE

Plot 1, 2, 3 & 4

 

Rev No.	Date.	Rev.	By.	Chk.	

PLANNING

Scale.	1:50@A1	Date.	07.03.19	Drawn by.	ROH	Chk.	BE
Project Title. Vicarage Lane, Gresford							
Client. Gower Homes Ltd.							
Drawing Title. 1 Bed Apt Elevations							
Project No. BA1858		Drawing No. PL-005			Revision. -		