




Do not scale from this drawing for construction purposes.
© This drawing is copyright and may not be altered, traced, copied, photocopied or used for any purpose other than that for which it is issued without permission from 2Scale Architects & Designers Ltd

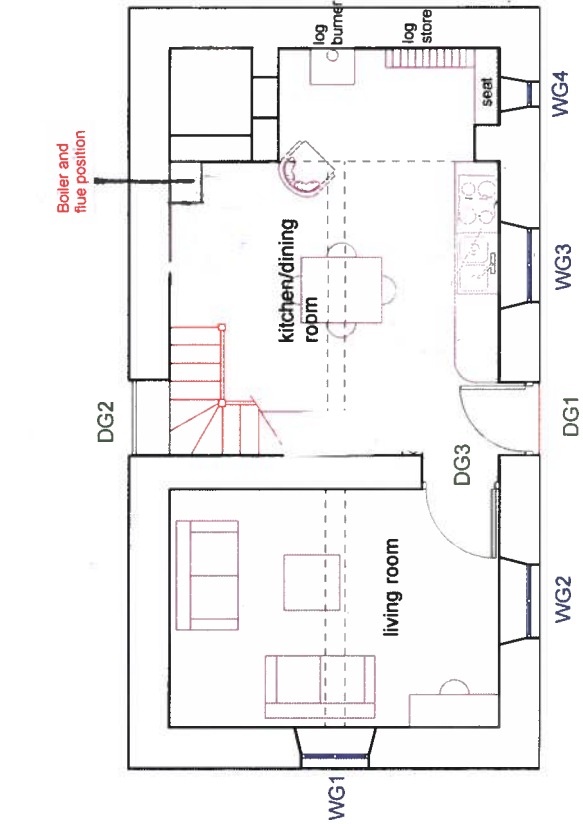


Ground floor plan

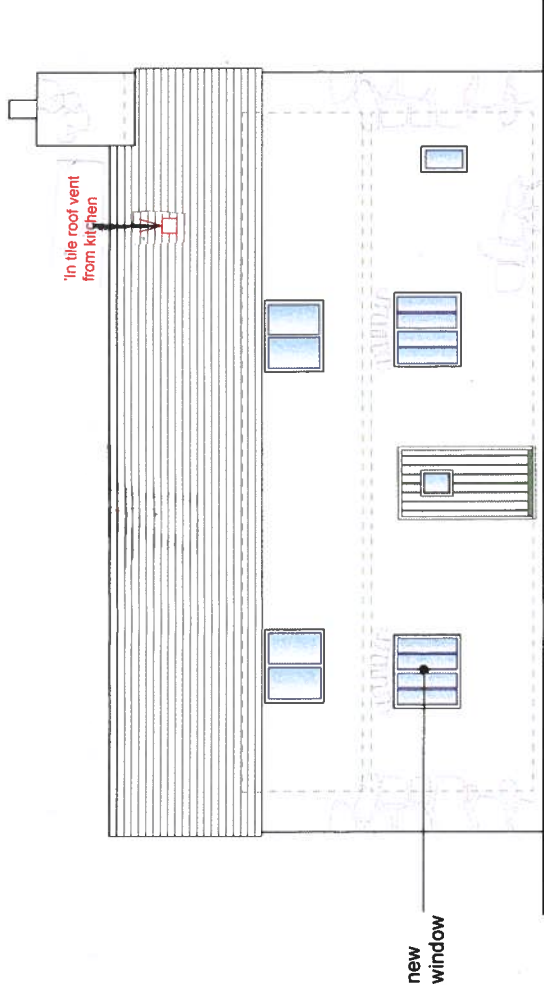


South West elevation

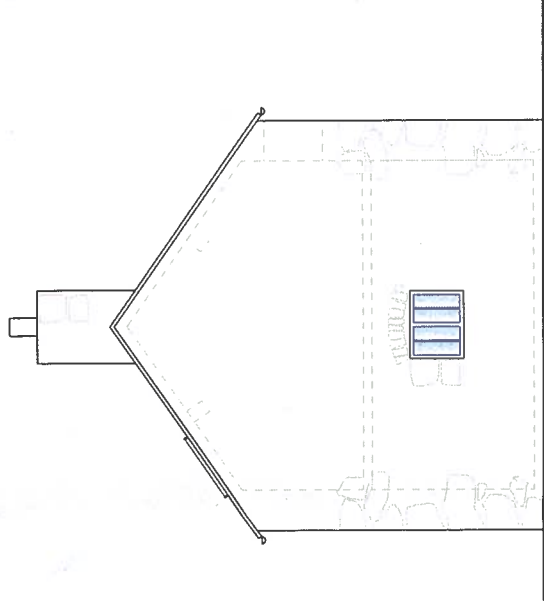


North West elevation

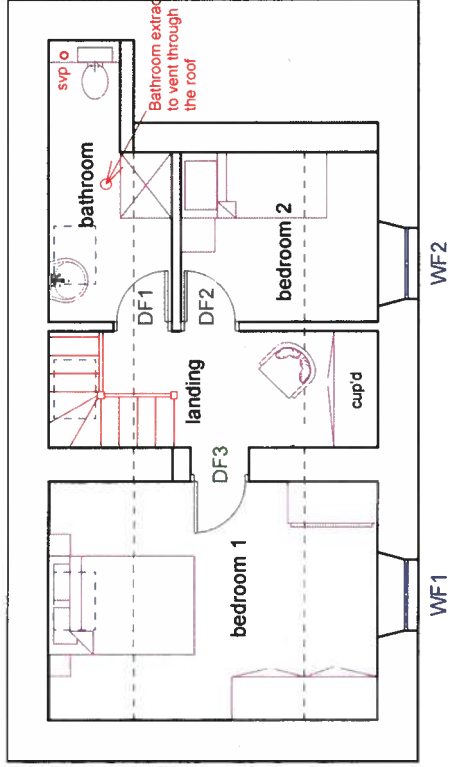

First floor plan

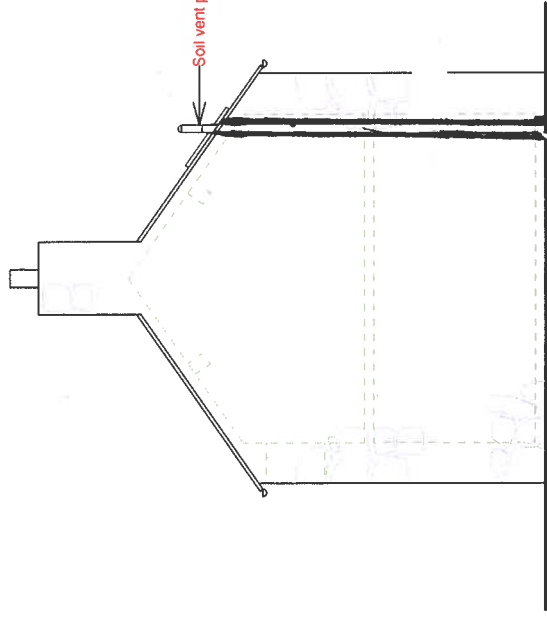

South East elevation

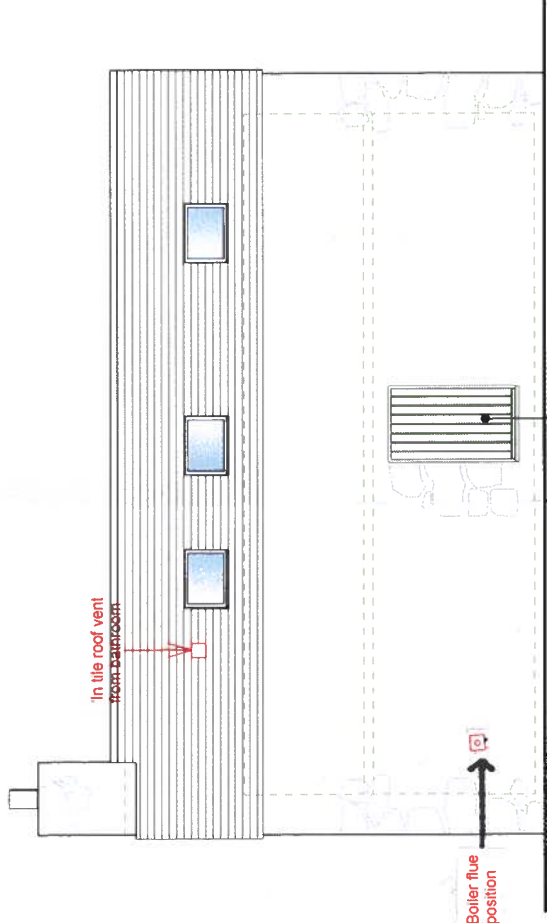

North East elevataion



architects & designers ltd
95 Copthorne Road, Shrewsbury, SY3 8ND
T. 01743 241521 nick@2scalearchitects.co.uk
www.2scalearchitects.co.uk

Scale

Client Carter Jonas

Project The Old Bakery

Scale 1:100 @A3

Date 5/06/2019

Drawn SEF

Title Proposed plans and elevations

Job No. 521

Dwg. No. 006

Revision B2

REVISIONS A B 03/04/19 25/4/18 Additional door references added, room vents added Window and door references added, svp & boiler flue positioned NFF NFF

