




1 Main Service Yard Elevation
1 : 200

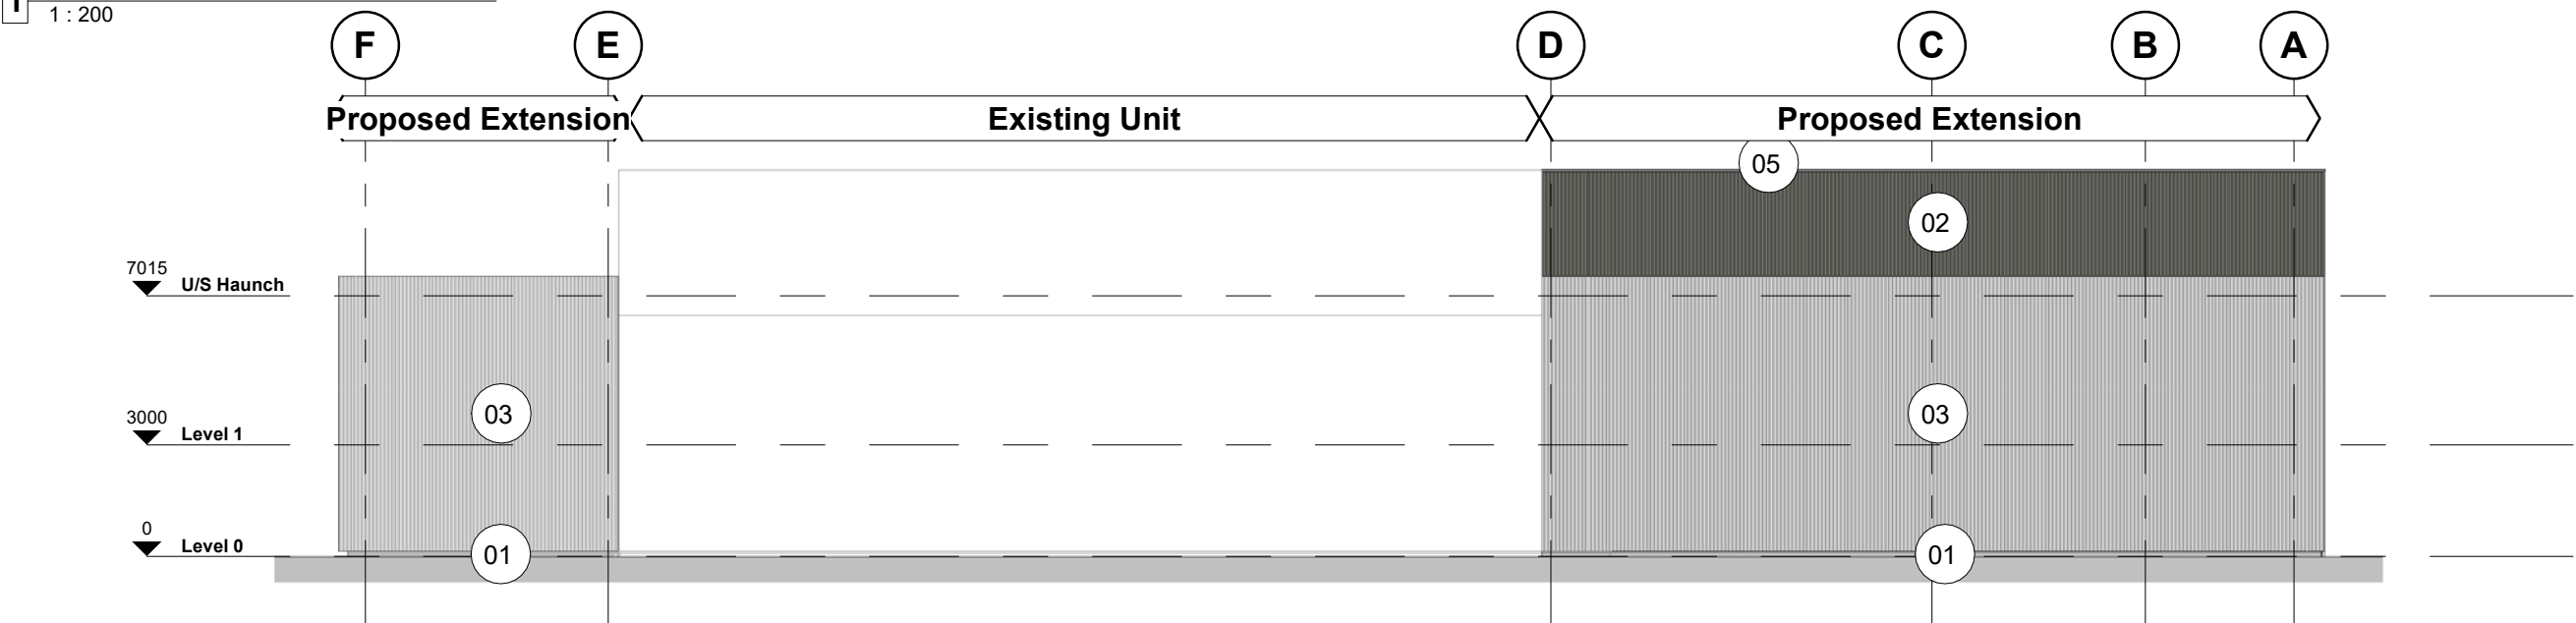



2 Clywedog Road Elevation
1 : 200

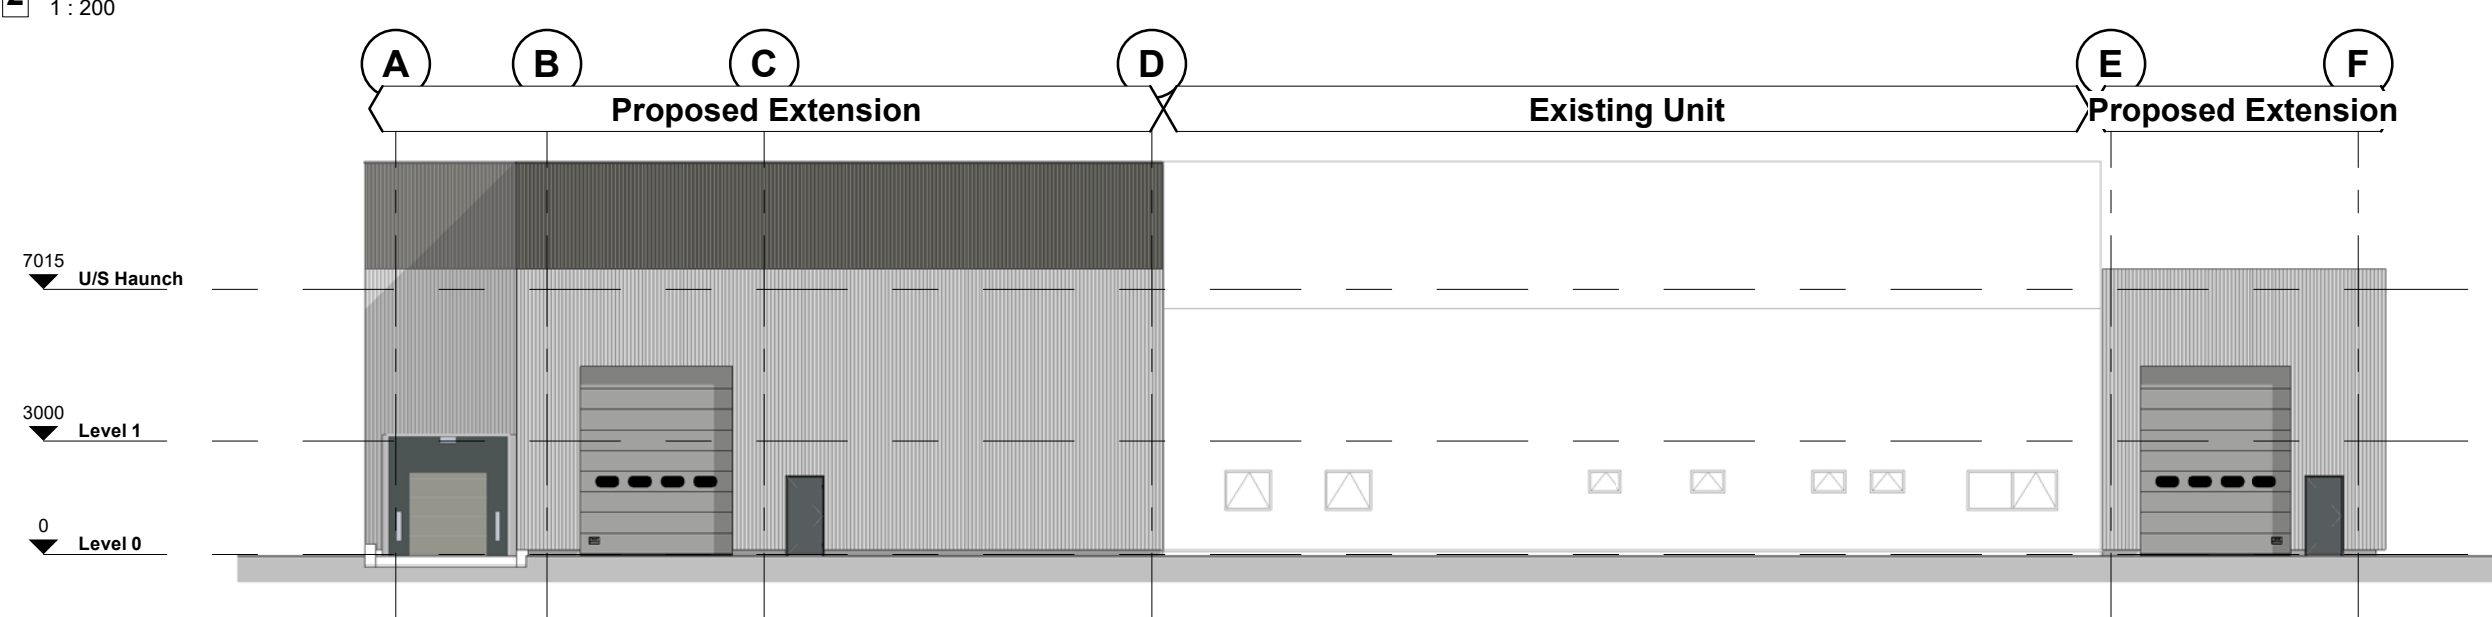

3 Proposed Side Elevation
1 : 200

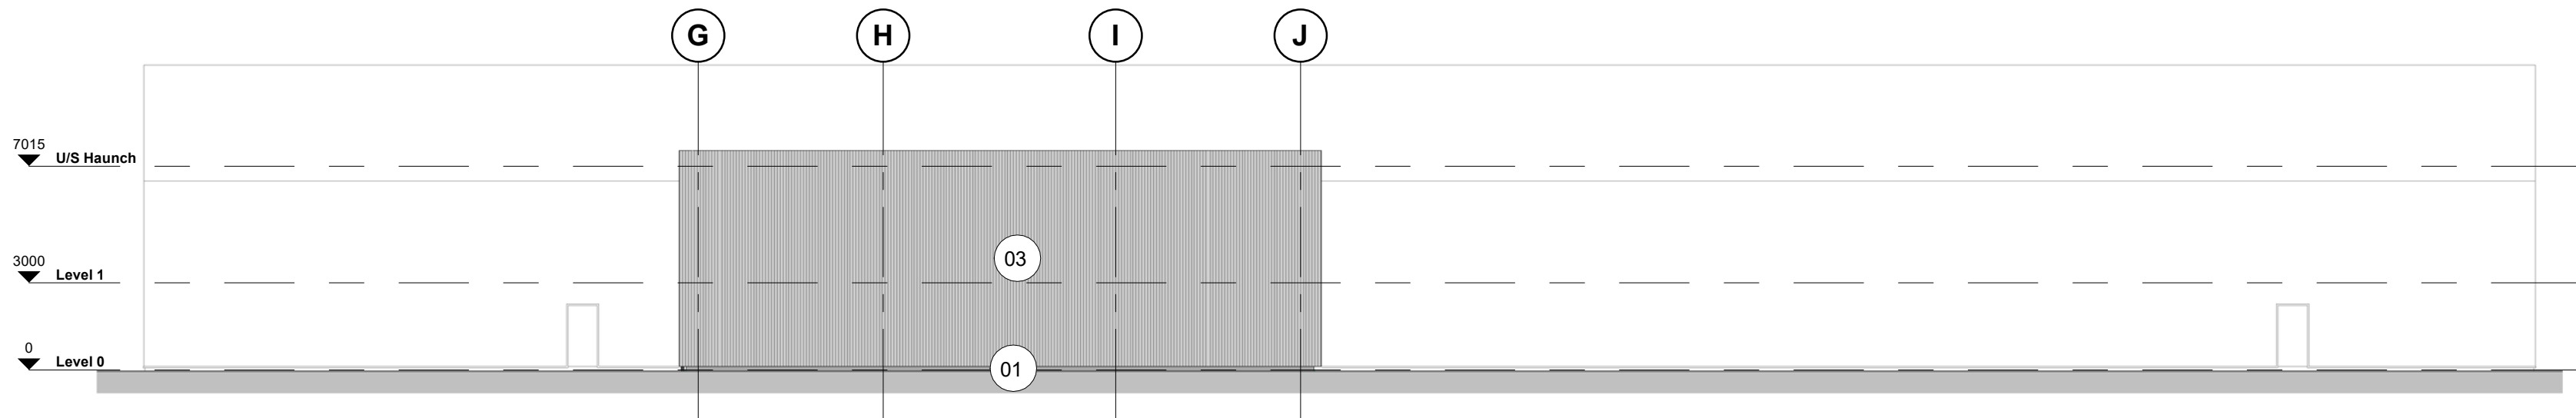

5 Rear Elevation
1 : 200

 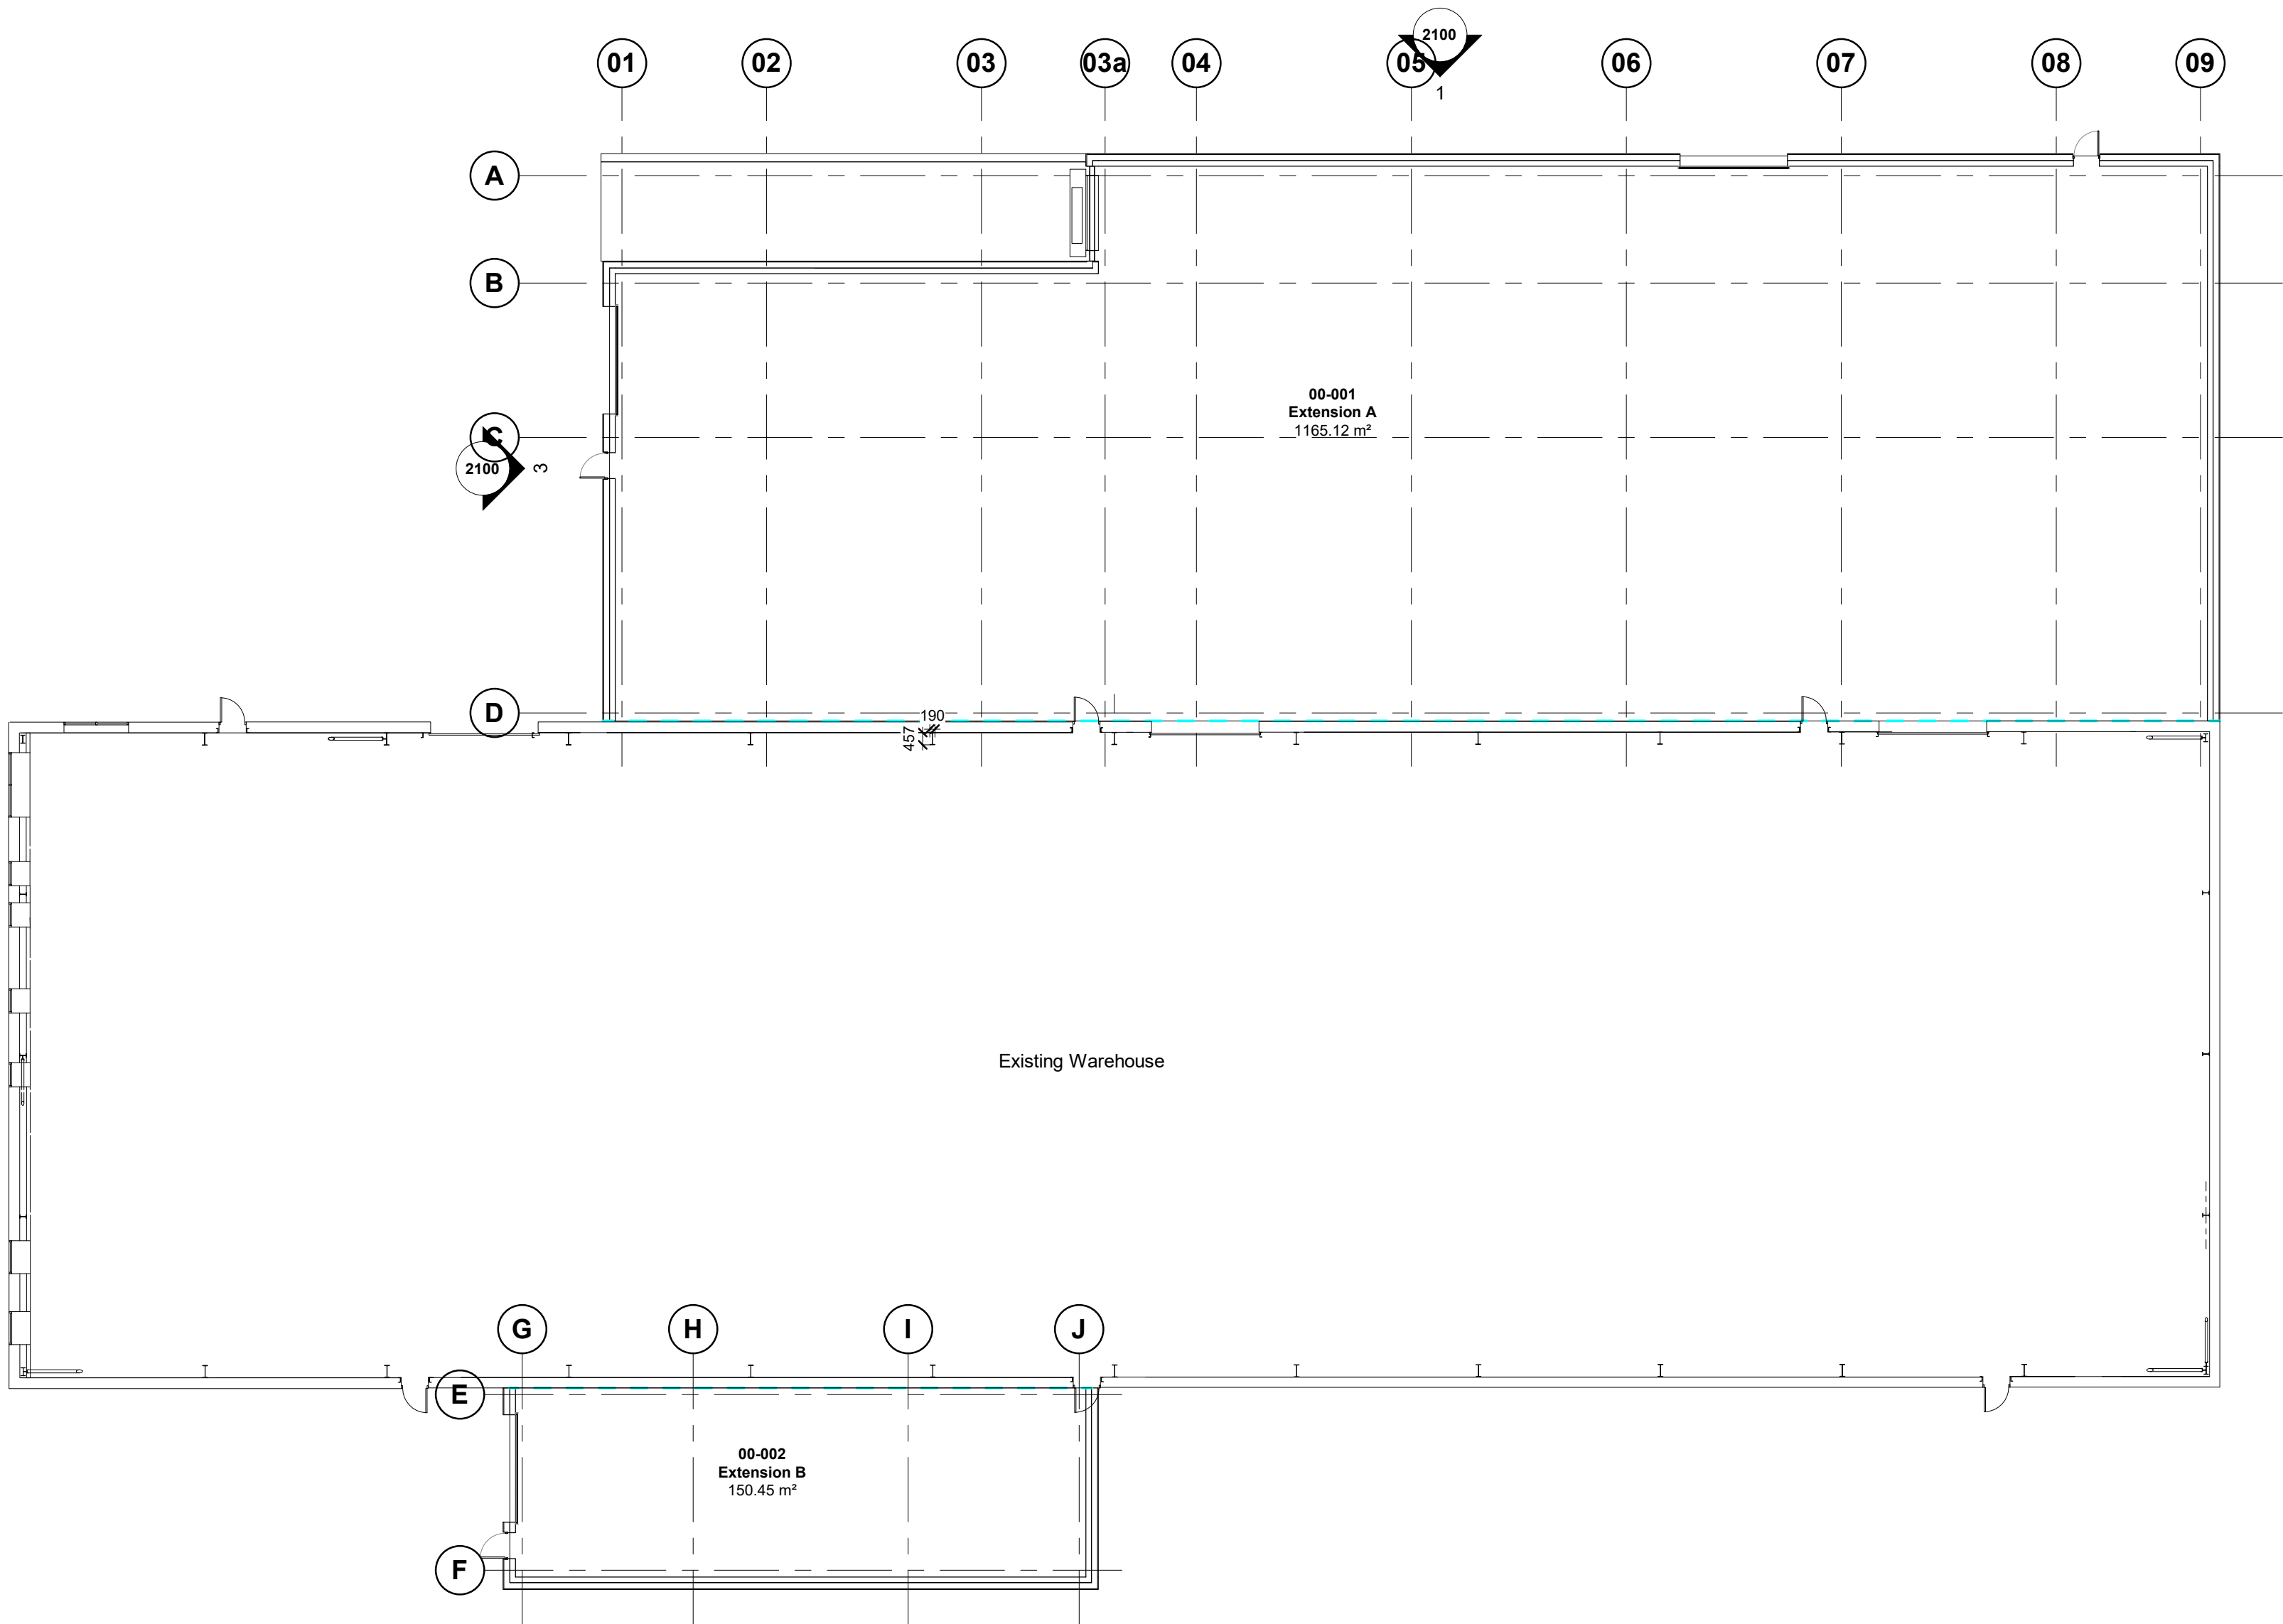

Materials Legend	
Number	Material Text
01	Pre-cast concrete edge beam to perimeter of building below cladding.
02	Vertical trapezoidal 32-1000 built-up cladding system Merlin Grey (BS 18825).
03	Vertical trapezoidal 32-1000 built-up cladding system in Silver (RAL 9006).
04	Kingspan KS1000RW composite roof system with 10% Kingspan KS1000 DLTR Lay-lite Trapezoidal rooflights - or similar approved.
05	PPC capping and associated rainwater goods and drainage system or similar approved in Merlin Grey (RAL 7016).
06	Steel personnel doors with anti-vandal ironmongery - door colour to match surrounding cladding, Internal finish White.
07	Stertili, Assa Abloy or Hormann level access door 4m x 5m with vision panels in Silver (RAL 9006).
08	Dock leveller / level access doors, colour Silver RAL 9006.

Drawing Status

PLANNING

This drawing is © C4 Projects and is not to be copied, reproduced or re-distributed either in whole or in part without the prior written permission of the originator.

The originator shall have no responsibility for any liability, loss, cost, damage or expense arising from or relating to any use of this document other than for its intended purpose on this project.

This drawing shall be read in conjunction with all other relevant drawings, specifications and associated documentation. Any discrepancies, errors or omissions are to be reported to the originator before proceeding with work.

All dimensions are to be checked on site by the contractor prior to proceeding with any work. This drawing shall not be scaled to ascertain any dimensions, work to figured dimensions only.

DISCLAIMER
When this drawing is issued in CAD, it is an uncontrolled version issued for information only, to enable the recipient to prepare their own documents/ drawings for which they are solely responsible.

SOFTWARE INTEROPERABILITY
C4 Projects prepared this drawing using Autodesk REVIT Architecture.

C4 Projects does not accept liability for any loss or degradation of any information held in the drawing resulting from the translation from the original file format to any other file format or from the recipients reading of it in any other programme.

Hazard Identification		
ref	hazard	date

P1	First Issue of Drawing	RJ	11.02.19	DC
Rev	Revision Details	Drawn	Date	Checked

C4 Projects

The Chapel, Old Cherry Lane,
Lymm, Warrington
WA13 0TA
t: 01925 751 852
e: info@c4projects.co.uk
www.c4projects.co.uk

Project Management • Architecture • Building Surveying • Cost Consultancy

Client
Tension Control Bolts Ltd

Project
TCB Facility Extension
TCB House, Clywedog Road South, Wrexham
Industrial Estate, Wrexham, LL13 9XS

Drawing Title
General Arrangement as Proposed

Status Purpose of Issue

S0 WORK IN PROGRESS

Drawn by	RJ	Created	11-02-19
C4 Job no.	18138	Scale	1 : 200 @ A1
Drg no.	18138-C4P-B2-ZZ-DR-A-2100		Rev P1