


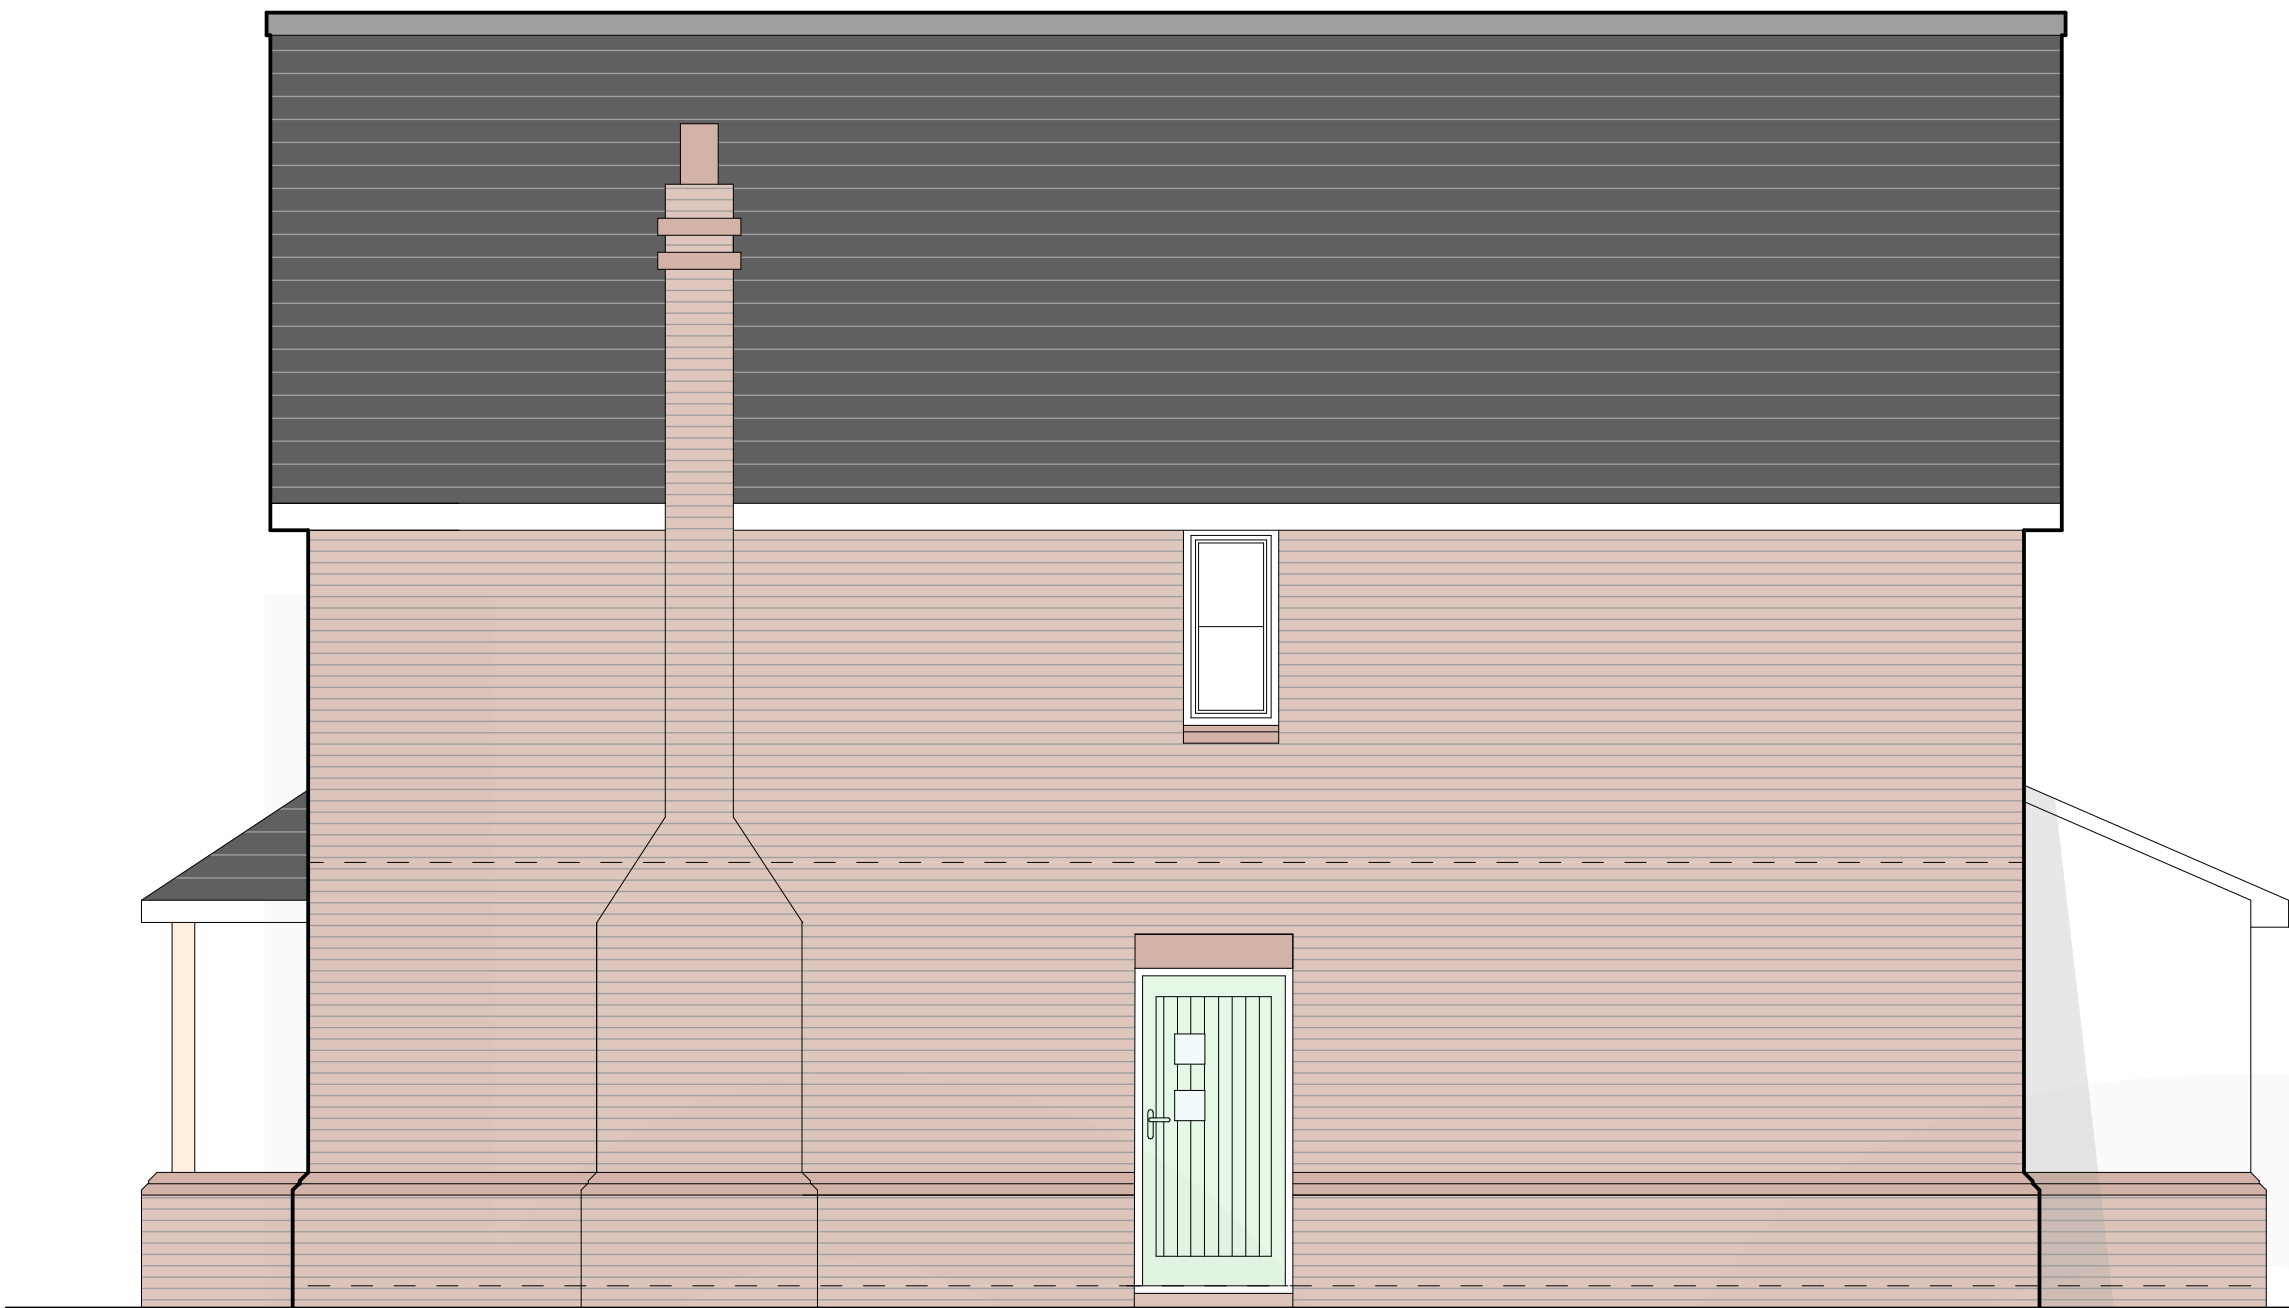


Side Elevation



Rear Elevation




Front Elevation

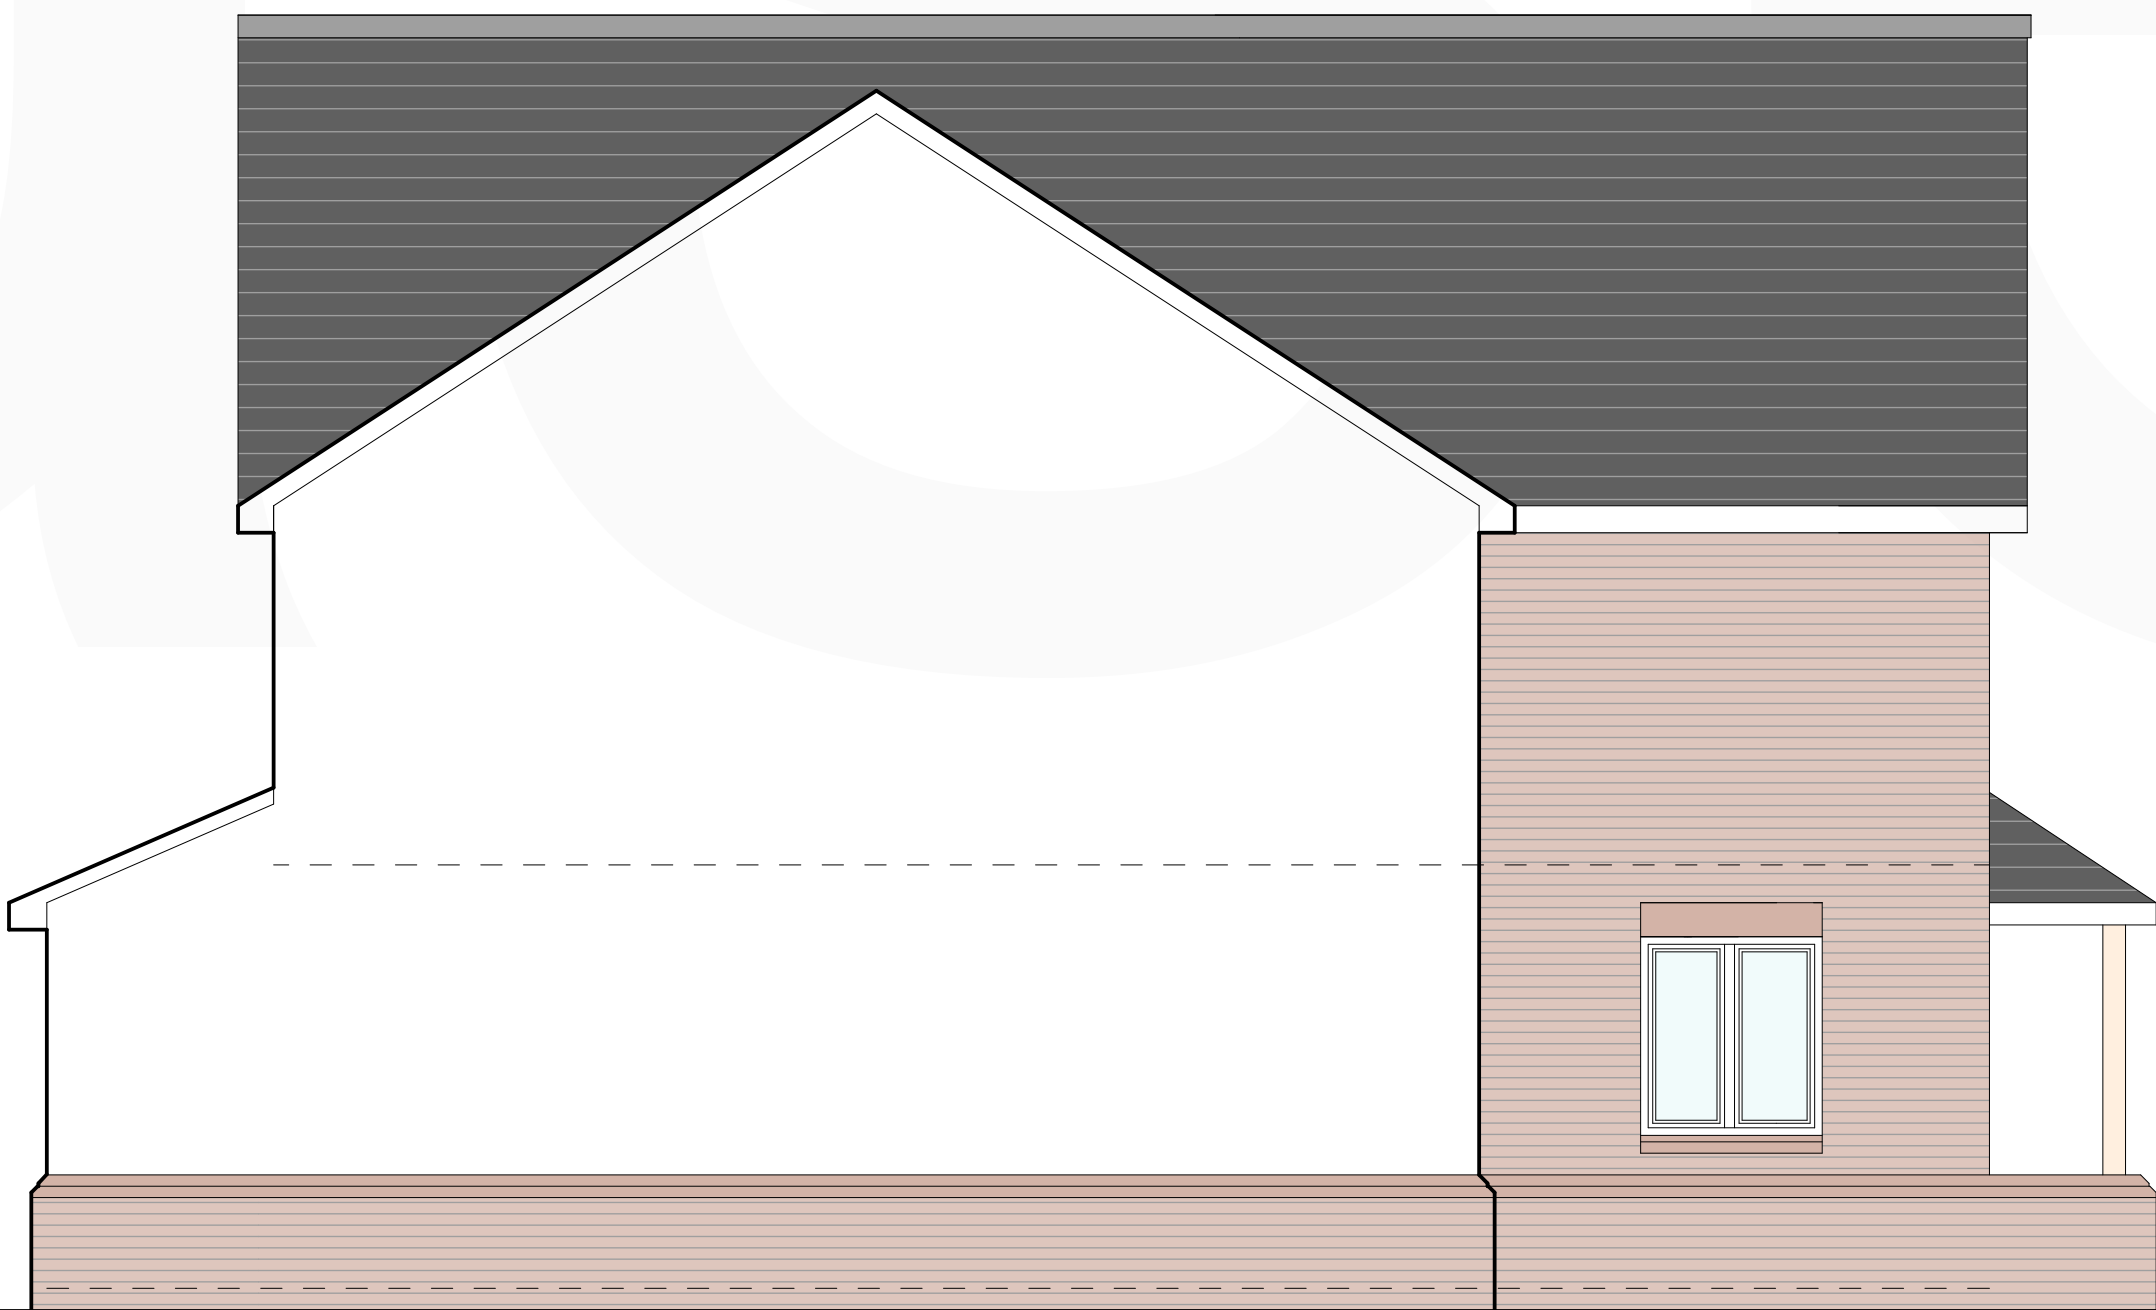

Side Elevation

HOUSE TYPE 3
4 bedroom detached dwelling
GIA = 209sqm / 2250sqft

Plot 24 detached double garage
Plot 26 attached double garage
Plot 27 attached double garage
Plot 31 (handed) attached double garage

 

Rev No.	Date.	Rev.	By.	Chk.	

PLANNING

Scale.	1:50@A1	Date.	Jan 18	Drawn by.	JS	Chk.	AO
Project Title. Vicarage Lane, Gresford							
Client. Gower Homes Ltd.							
Drawing Title. New HT 3 Proposed Elevations							
Project No.	BA1858	Drawing No.	PL-031	Revision.	-		