



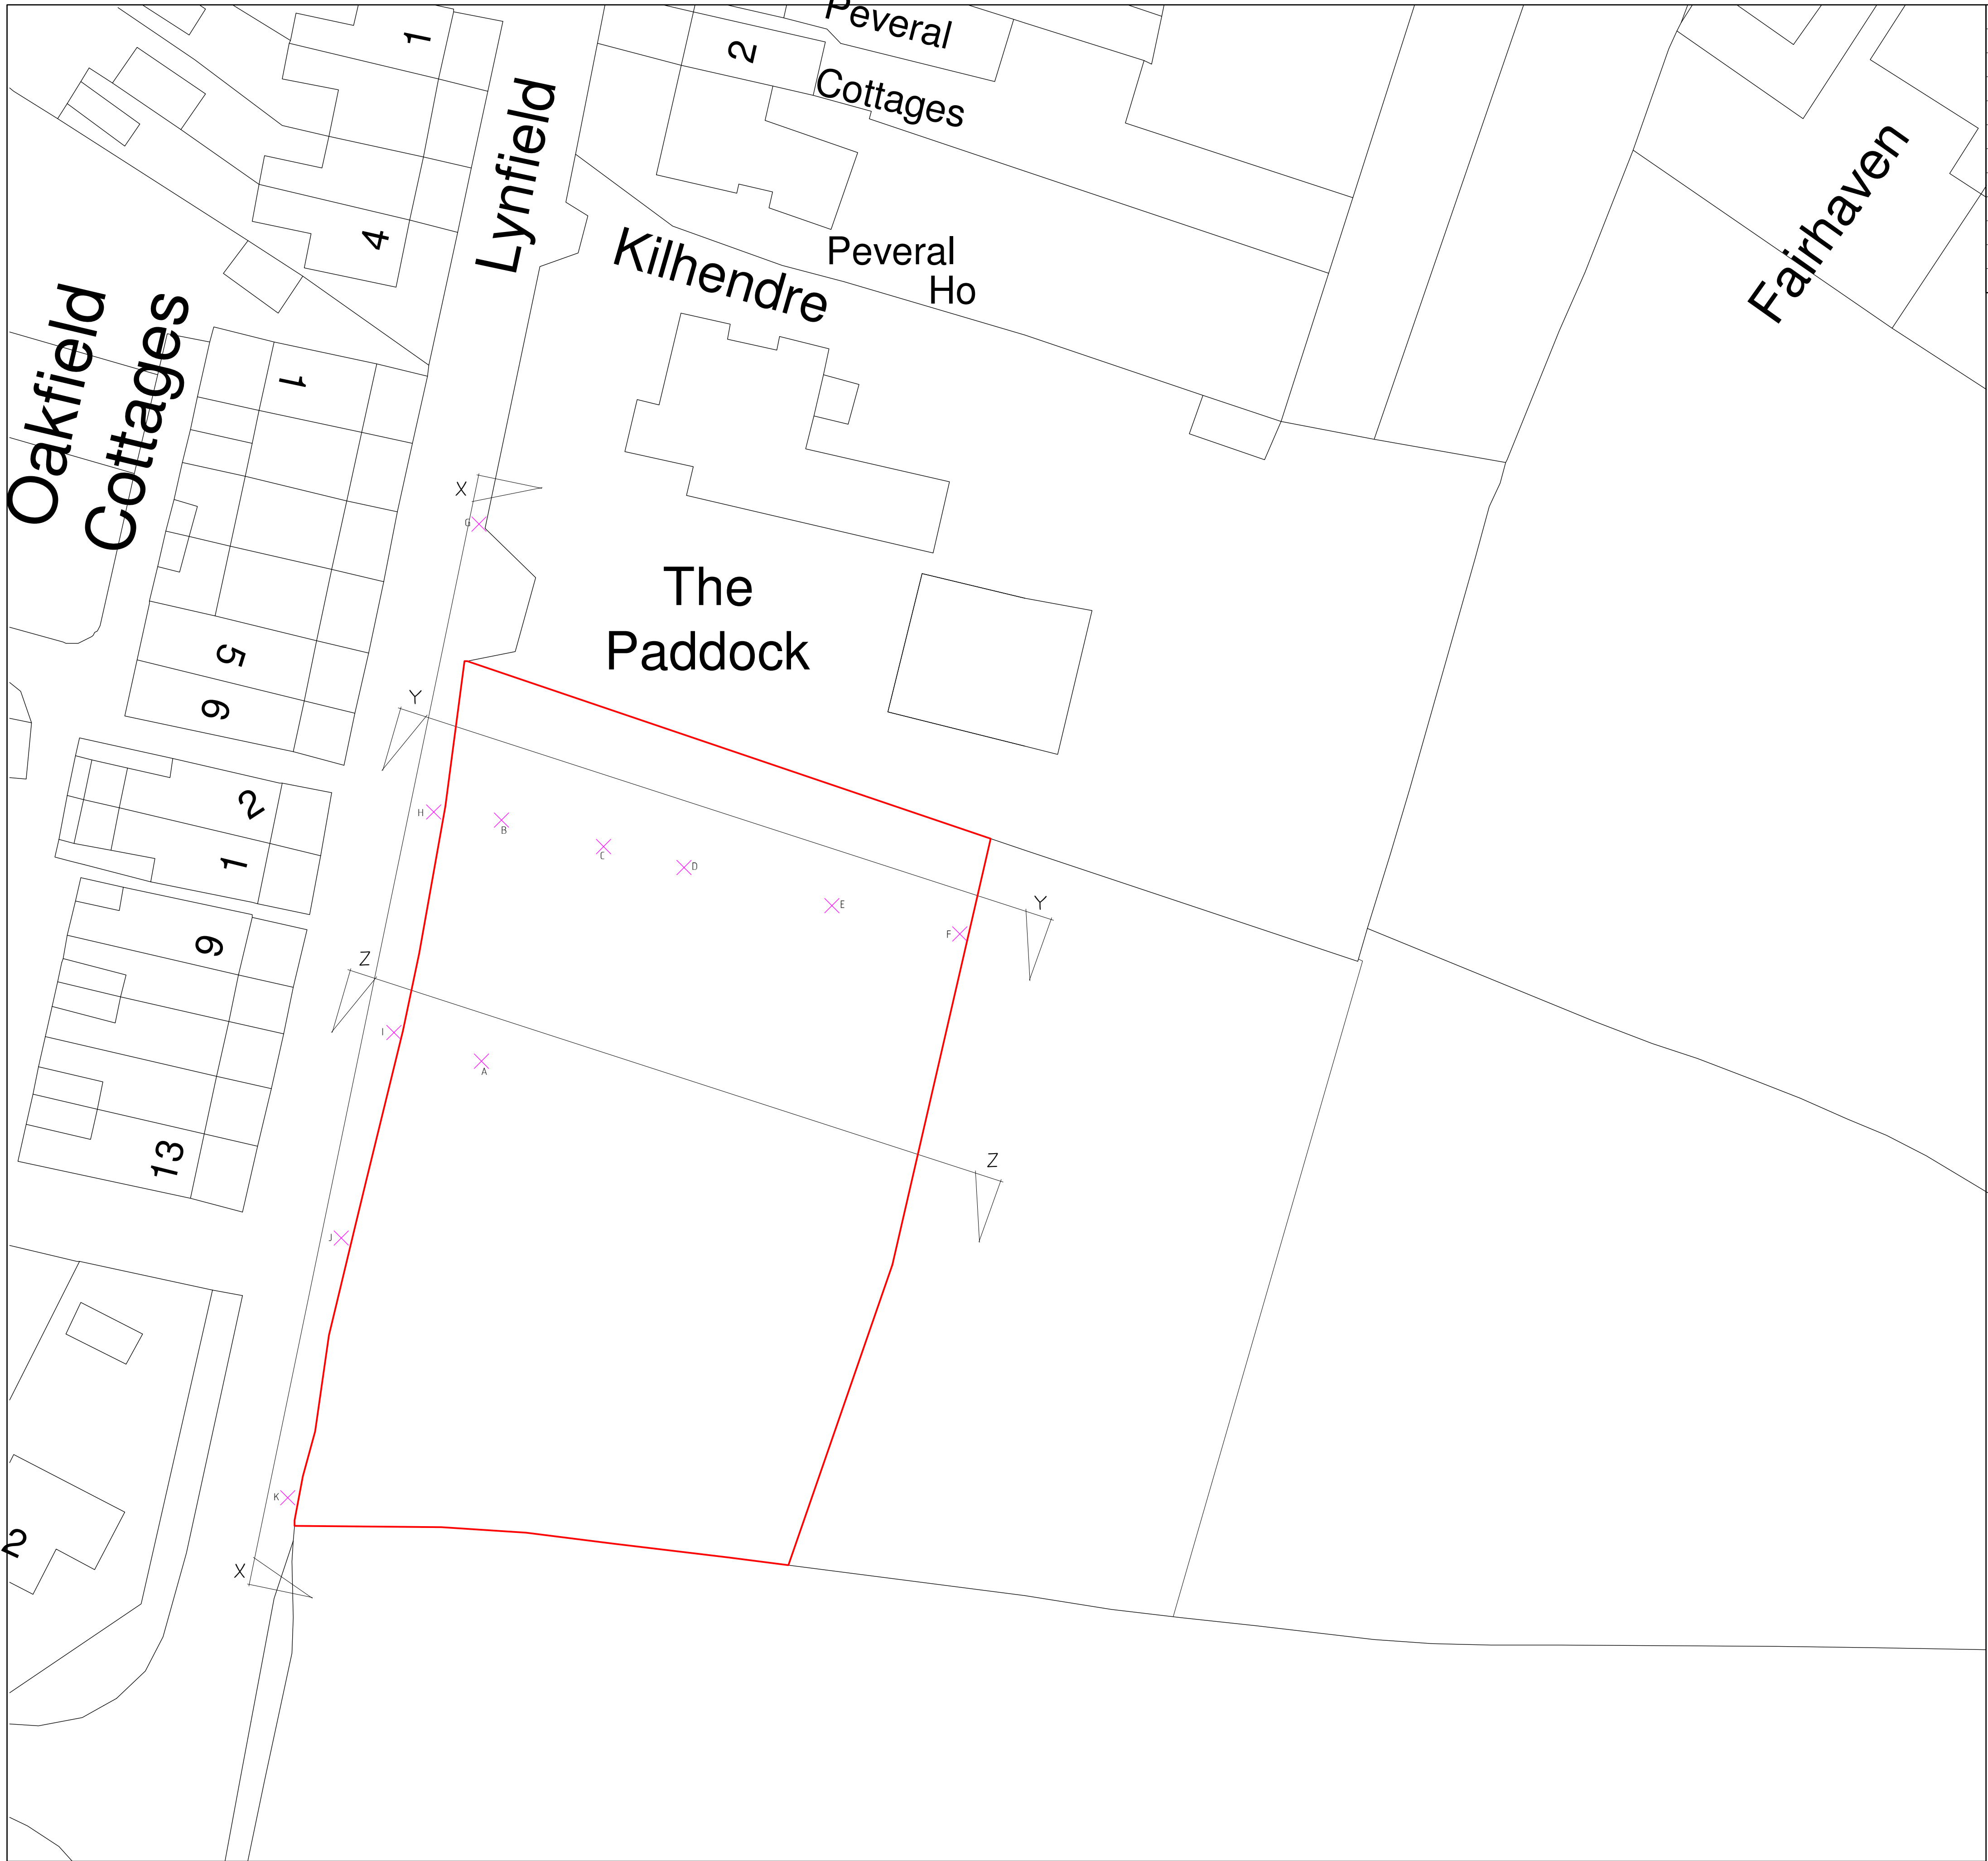

POINT	LEVEL
A	10.000
B	9.597
C	9.091
D	8.750
E	8.116
F	7.950
G	10.162
H	10.219
I	10.352
J	10.401
K	10.111

Key

Proposed Site

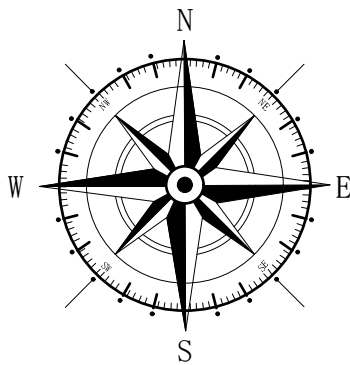

Rev	Date	Detail			Initial

Project: Proposed residential development at Old Wrexham Road, Gresford, Wrexham.	
Title: Existing: Site Plan	Scale: (A1) 1 : 250
Drawn By: S M Eltham	Date: Apr 2019
Drawing No: EO67/001	Sheet: 1 of 2

Office 3K4,
Redwither Business Tower,
Wrexham. LL13 9XT
Tel: 01978 356500
www.blueprintarchitectural.com
© copyright all rights reserved

Site Plan 1:250