




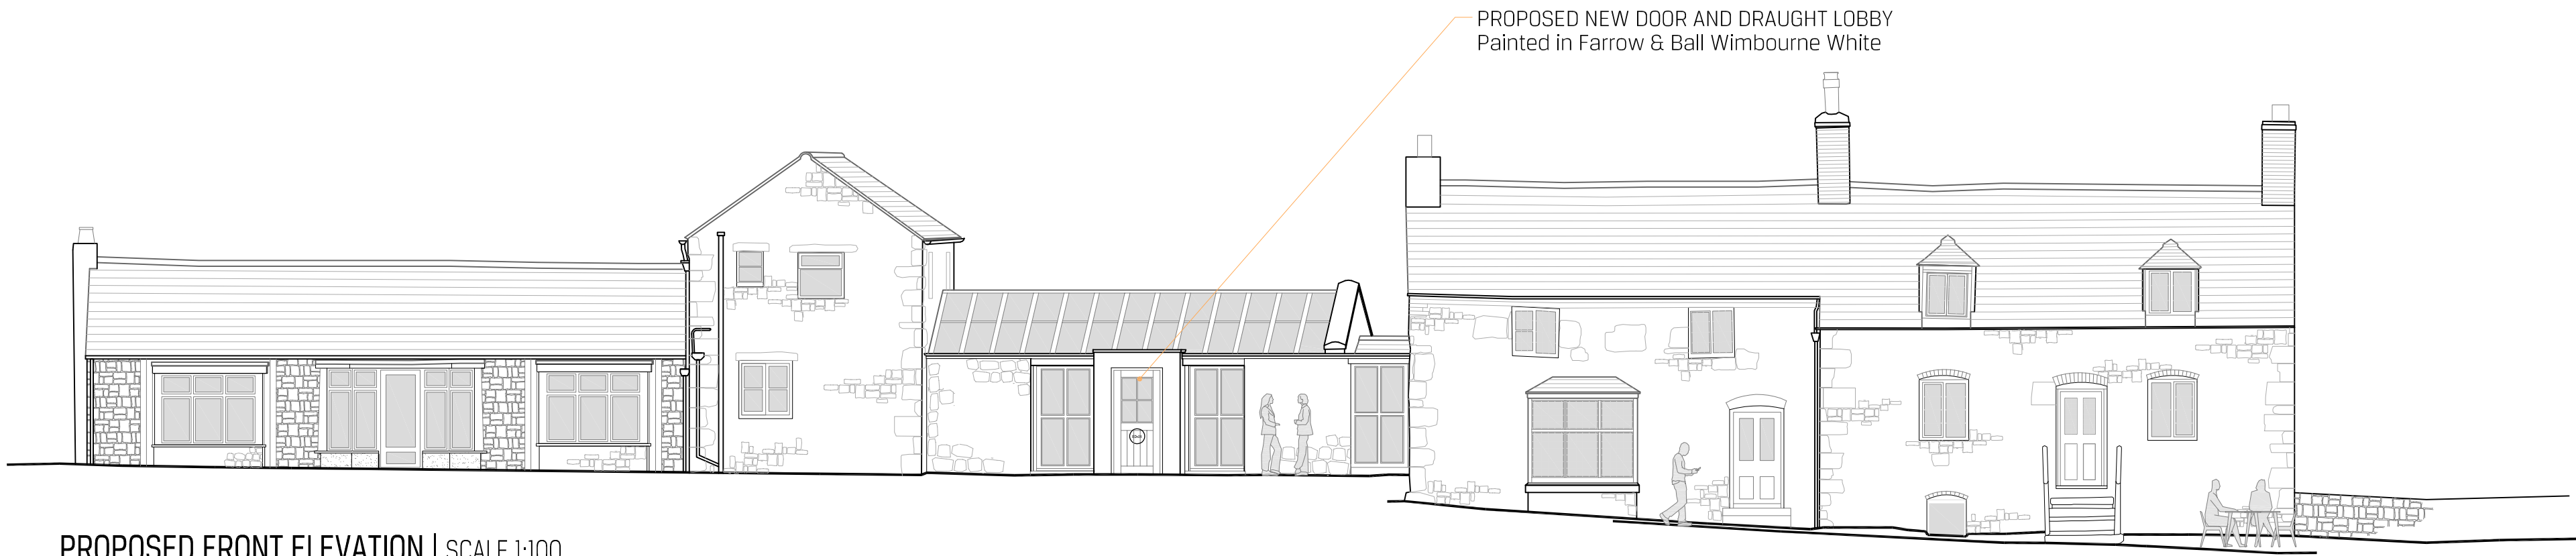

PROPOSED FRONT ELEVATION | SCALE 1:100

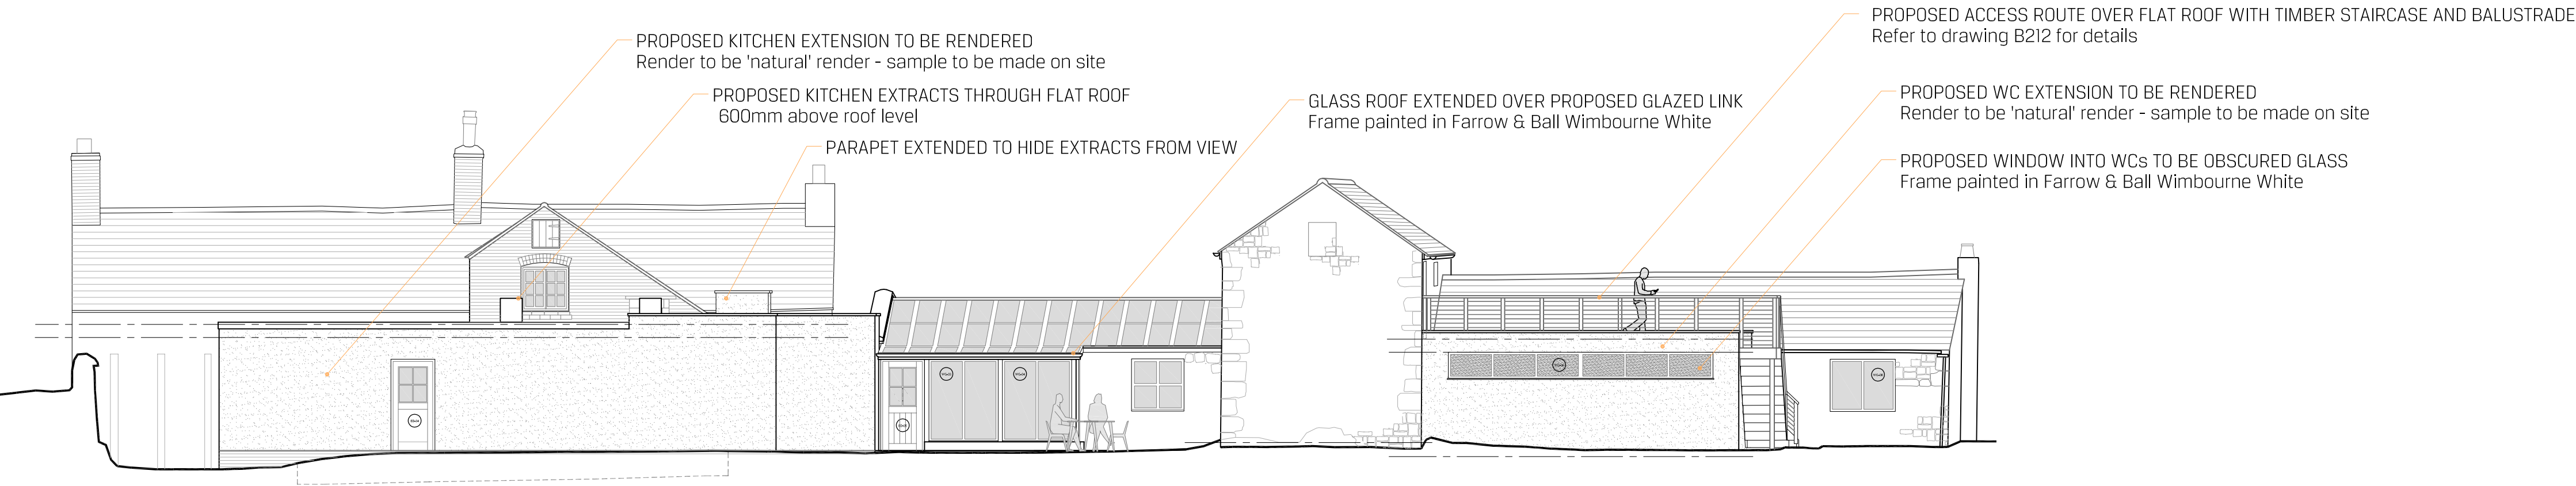

PROPOSED REAR ELEVATION | SCALE 1:100

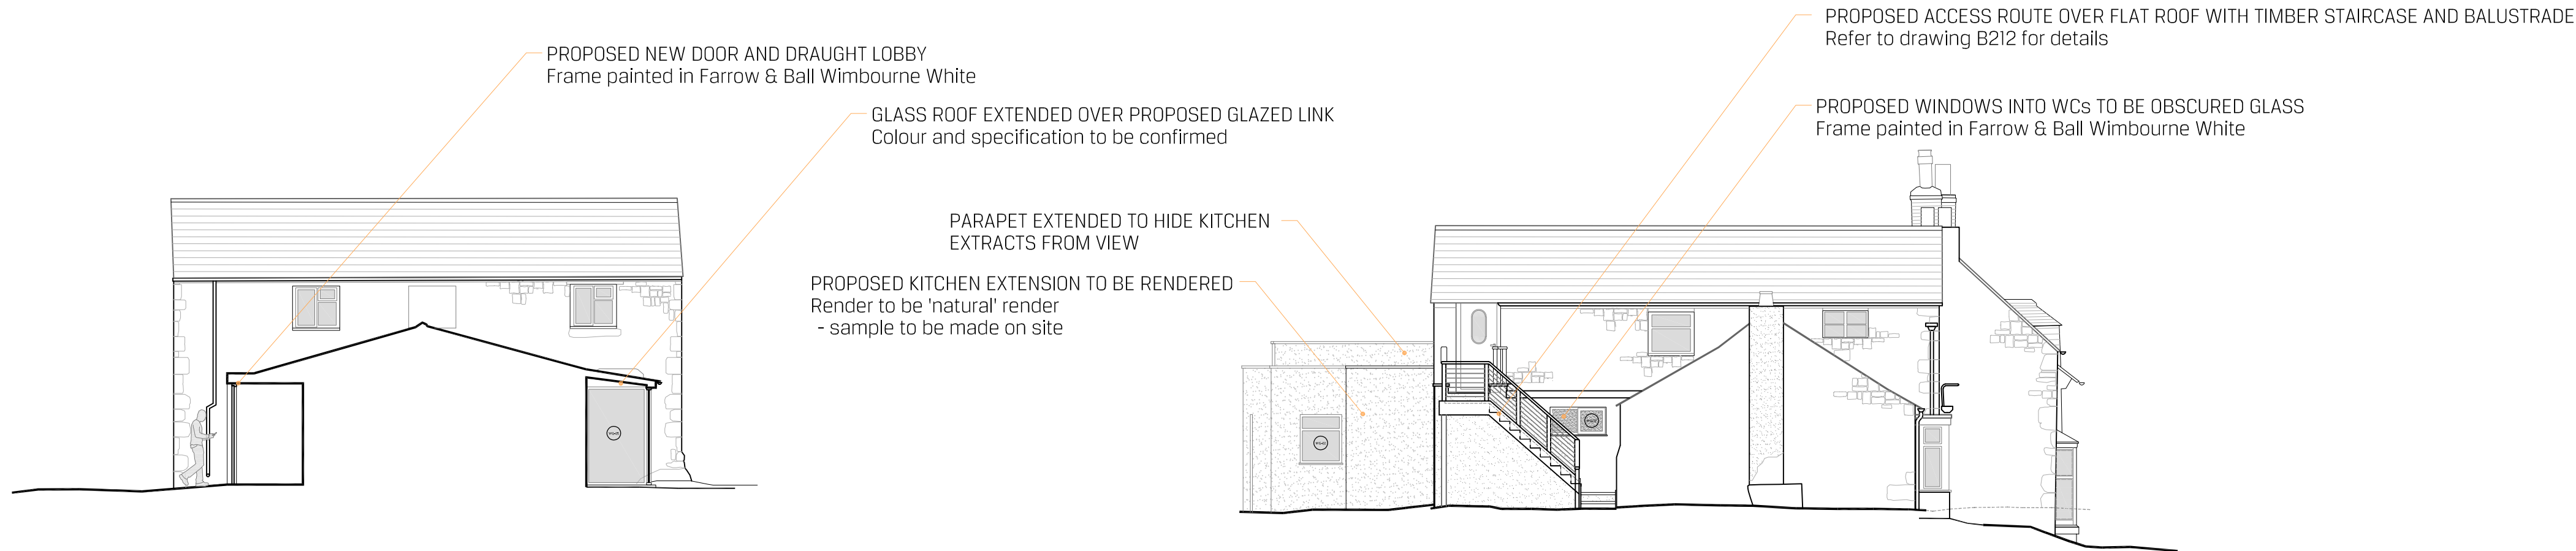

PROPOSED SIDE ELEVATION | SCALE 1:100

PROPOSED SIDE ELEVATION | SCALE 1:100

STATUS

PLANNING

KITCHEN EXTRACTS & SPECIFICATION NOTES ADDED				AMM	AOT	17/04/19
REVISION	DRAWN	CHECKED	DATE			

© Copyright SHACKARCHITECTURE all rights reserved. Do Not scale this drawing. ALL dimensions are in millimetres unless stated otherwise. ALL dimensions must be checked on site prior to construction and any discrepancies reported to the architect.

SHACKARCHITECTURE

01

A Unit 5, The Curve, 139 Telegraph Road, Heswall, Wirral, CH60 7SE
T +44(0)161 342 6616 E info@shackarchitecture.com W www.shackarchitecture.com

Client PRICE AND CHANTLER LTD
Project THE BOAT, ERBISTOCK
Title PROPOSED ELEVATIONS

Scale 1:100@A1 Project No. SHACK389 Dwg. No. 8204 Rev A