
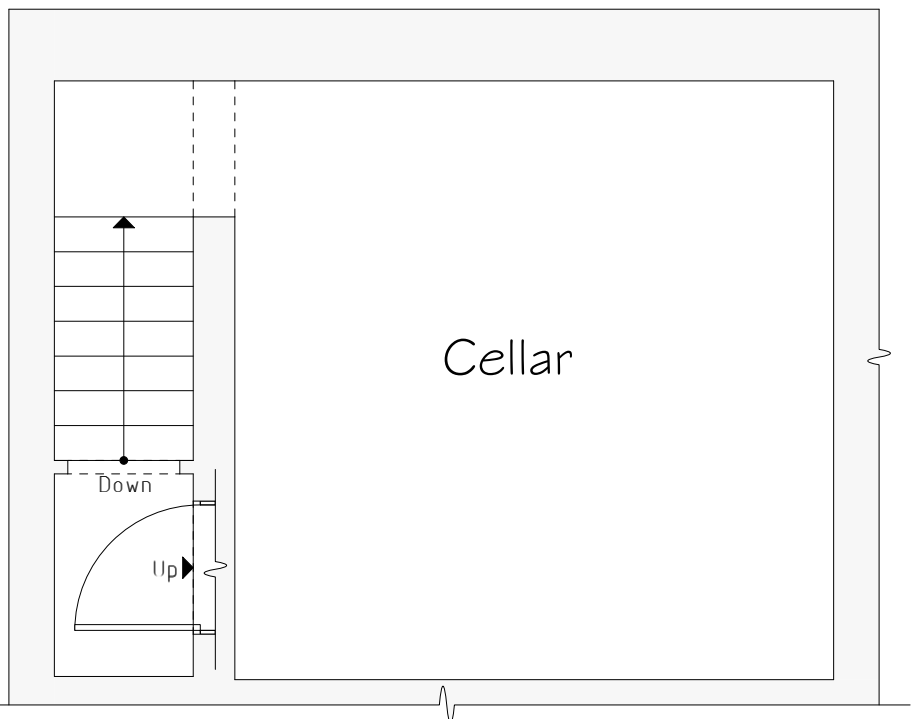
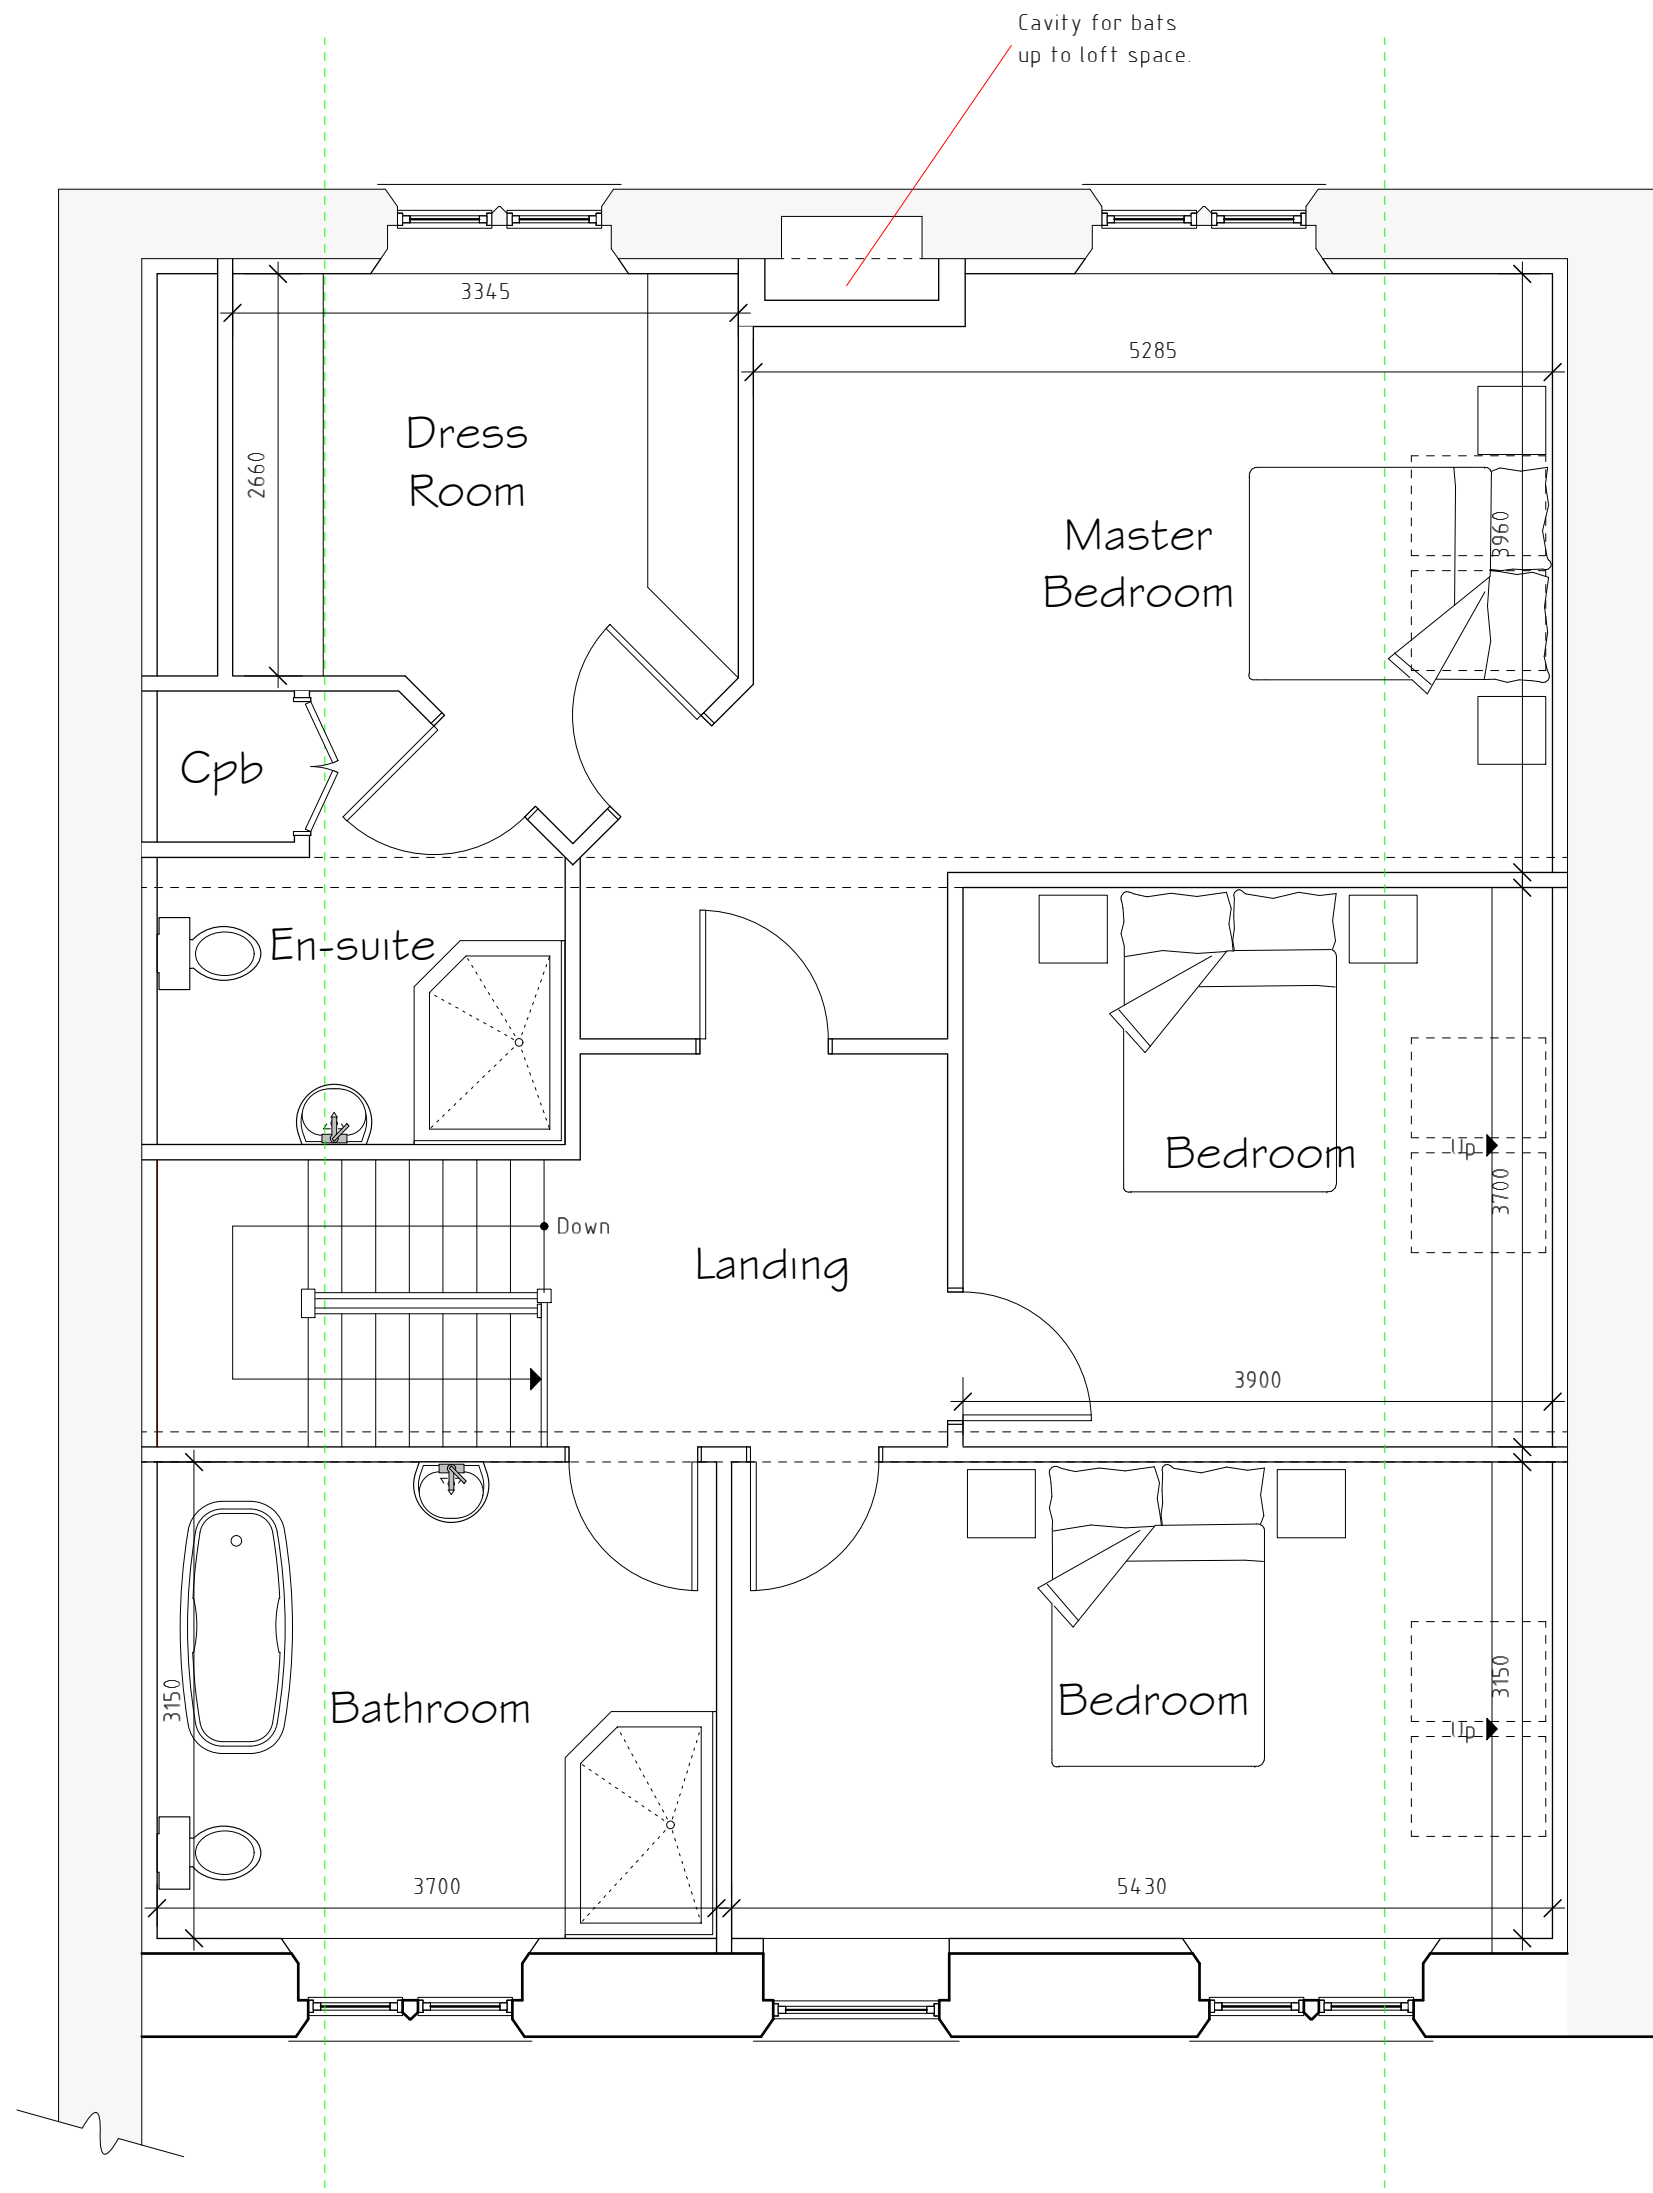
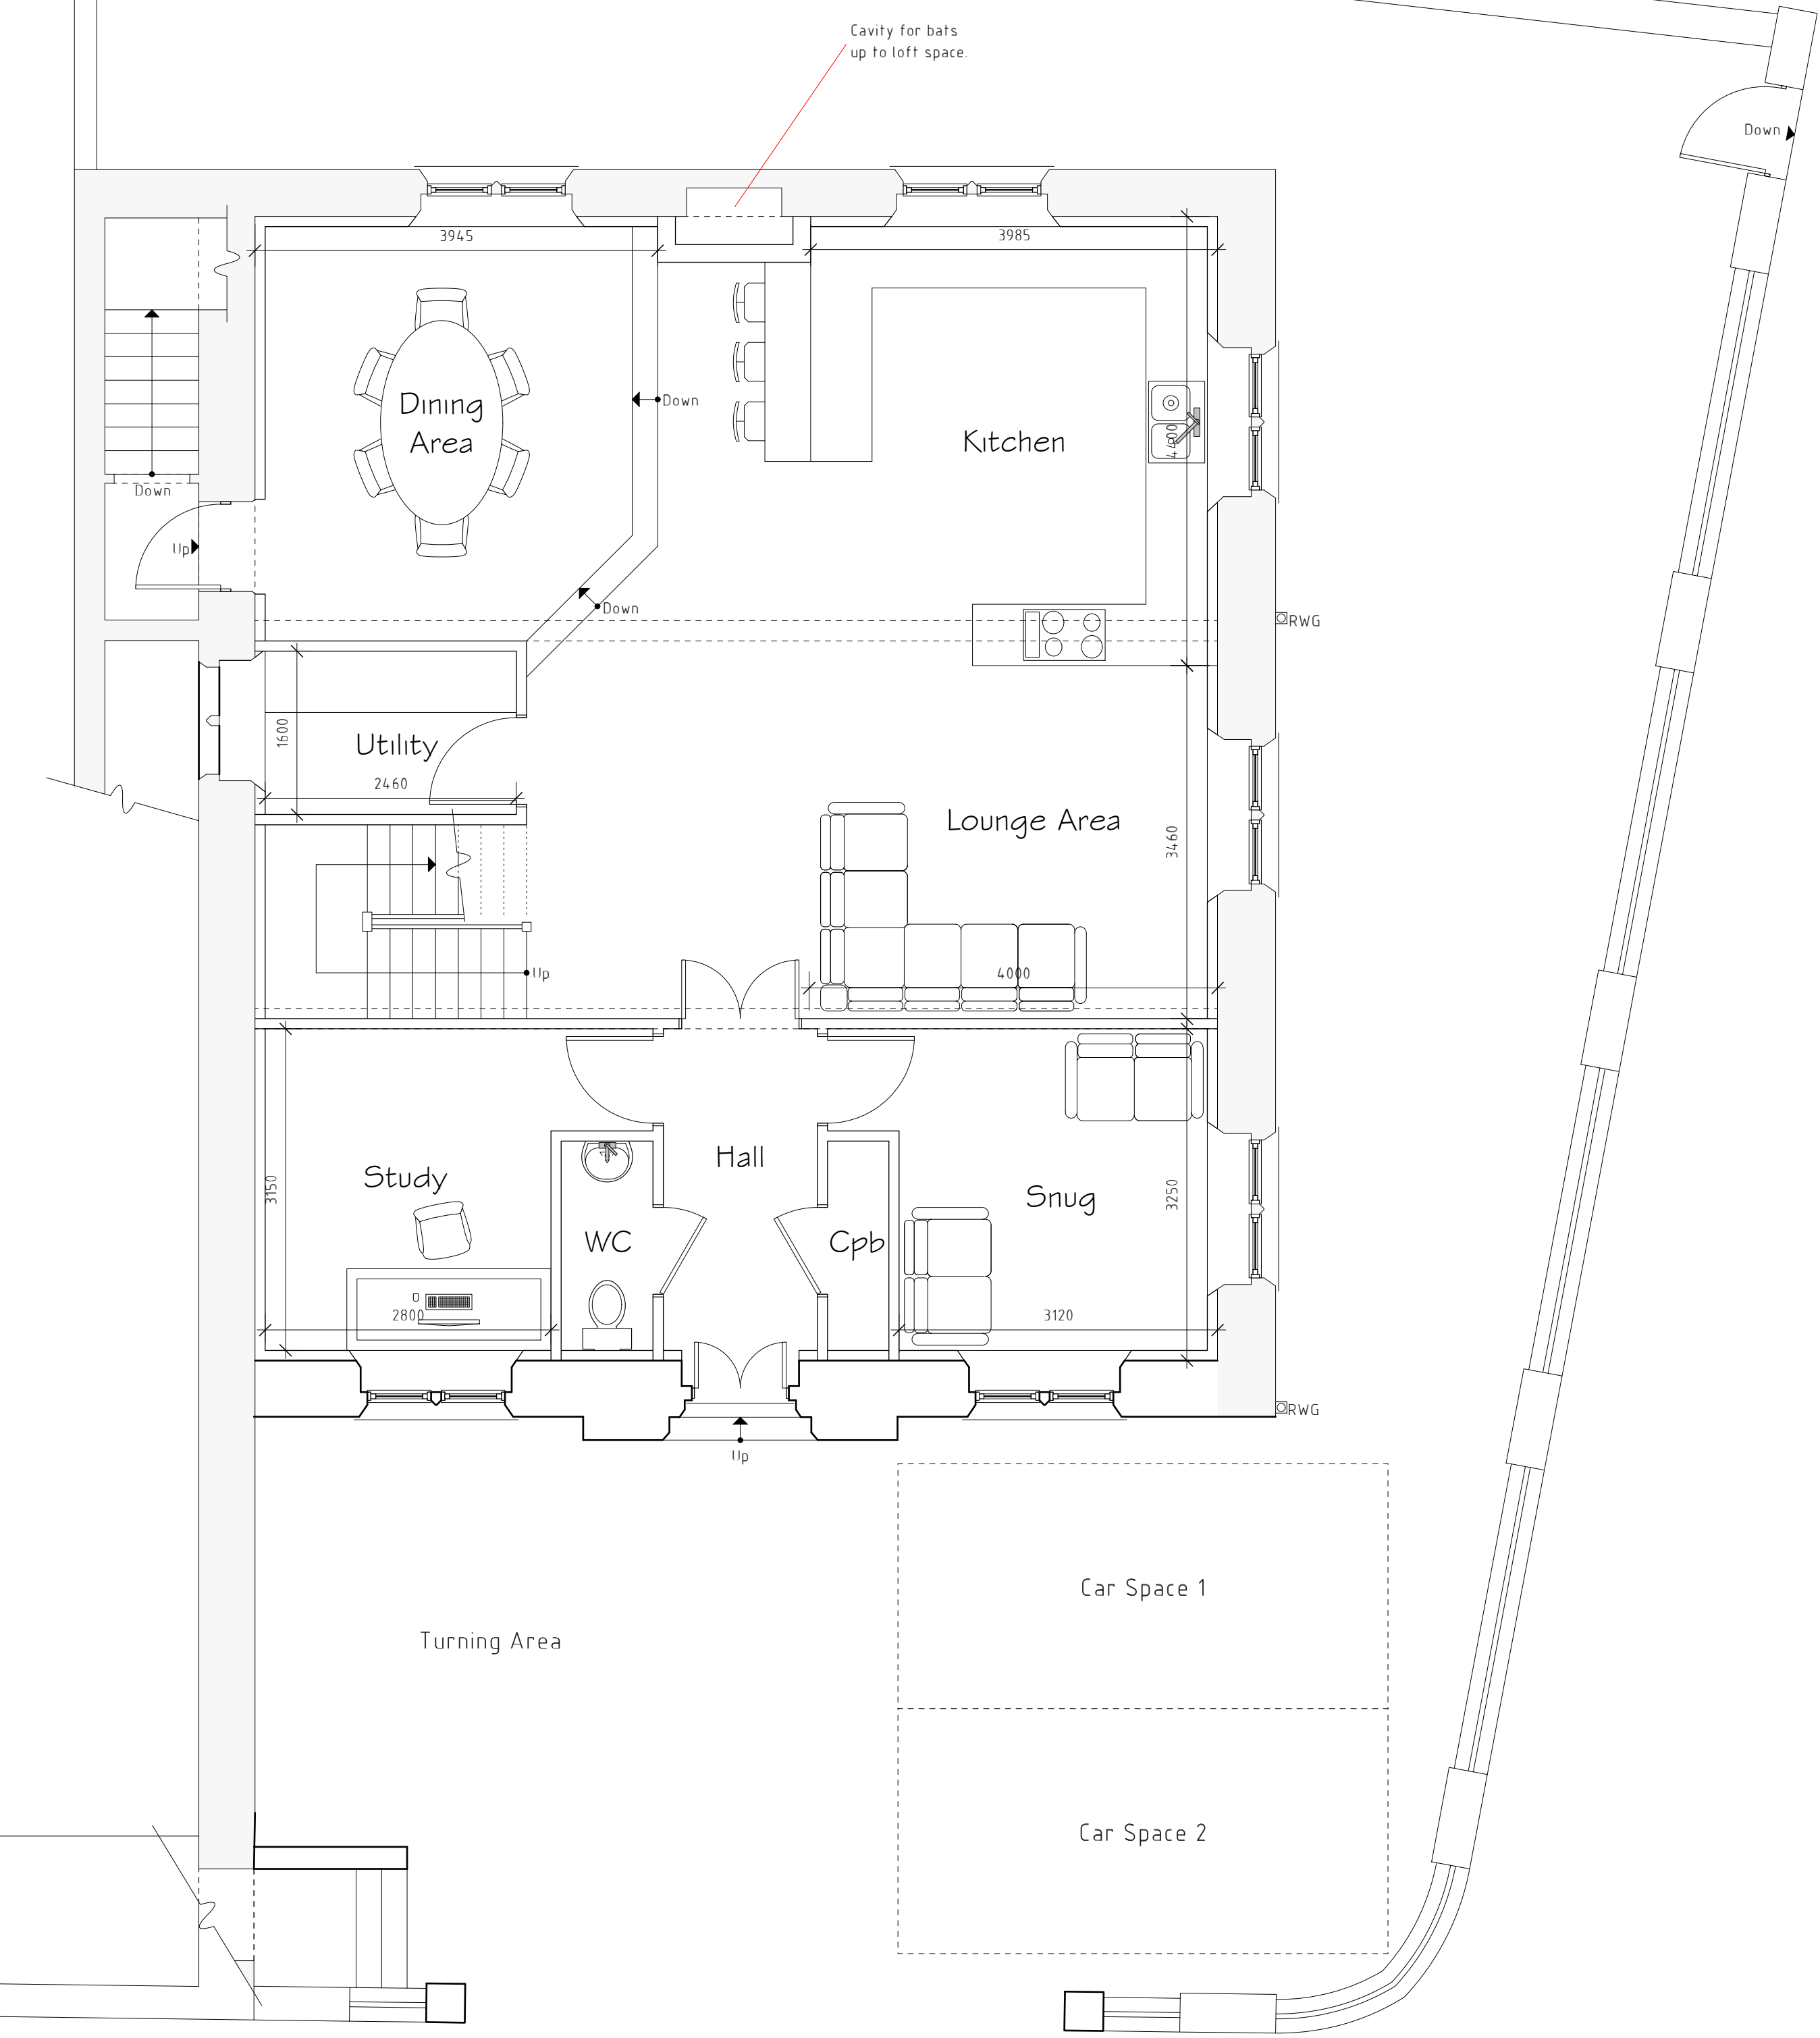
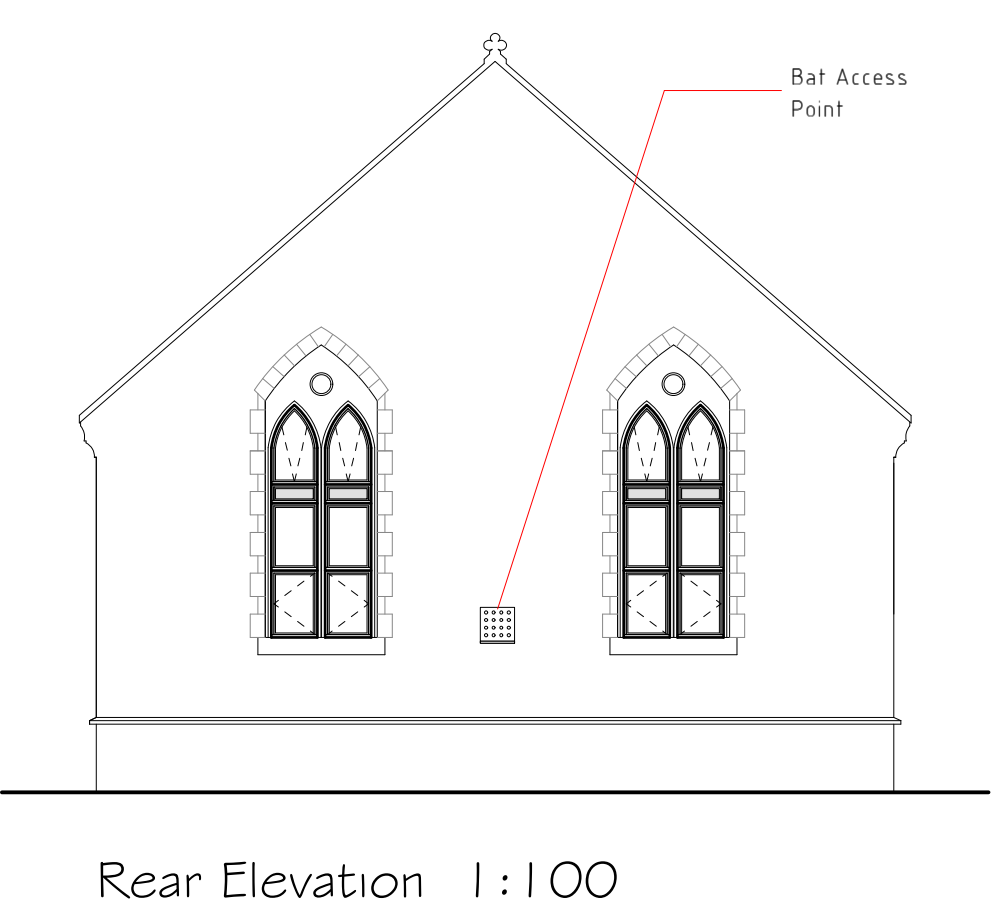


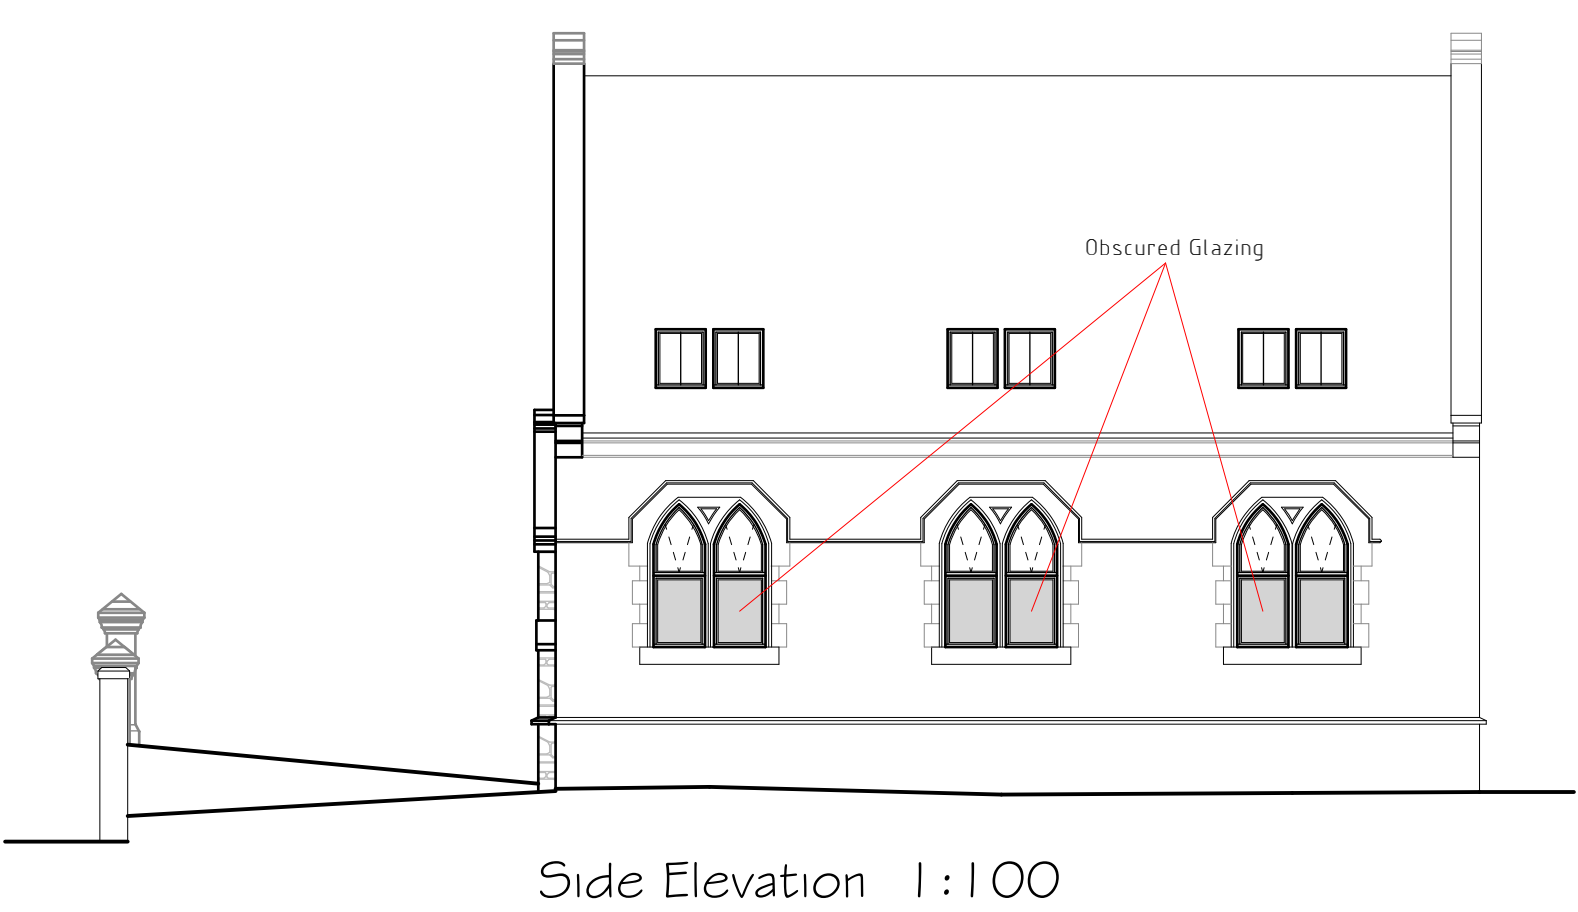

External Facing Materials
External walls to comprise of Stonework. Front elevation to be carefully taken down and rebuilt using existing materials.
Any elements that become damaged during their removal to be replaced with matching sections of stonework.

Roofing Materials
Slated roof to remain as existing, any elements that require repair contractor to use re-claimed natural welsh slate.

All windows are to comprise sealed double glazed units set in softwood frames. En-suite and bathroom windows are to be fitted with obscured glass.

Rainwater to be collected in half round cast iron guttering and cast iron downpipes, to discharge to sexisting method of rainwater dispersal.

Rev	Date	Detail	Initial
B	03/19	Window Amends	E.M.J
A	02/19	Boundary Amends	S.M.E

Project:
Proposed Alterations at,
Salem Chapel, Pisgah Hill,
Pentre Broughton, Wrexham,
LL11 6DB

Title: Planning
Scale: (A1)
1:50 &
1:100

Drawn By: S M Eltham
Date: Jan 2019

Drawing No: P116/005
Sheet: 1 of 1

blueprint
architectural services

Office 3K4,
Redwither Business Tower,
Wrexham, LL13 9XT
Tel: 01978 356500
www.blueprintarchitectural.com
© copyright all rights reserved