

0m 2m 4m 6m 8m

VISUAL SCALE 1:100 @ A0

This drawing is a C4 Projects and is not to be copied, reproduced or re-distributed without the prior written permission of the originator.

The originator shall have no responsibility for any liability, loss, cost, damage or expense arising from or in connection with the use of this document other than for its intended purpose on the project.

This drawing shall be read in conjunction with all other relevant drawings, specifications and associated documentation. Any discrepancy, error or omission shall be reported to the originator within 10 working days of the date of issue of this drawing.

All dimensions are to be checked on site by the contractor prior to proceeding with any work. The drawing shall not be used to ascertain any dimensions, work to typical dimensions only.

## DISCLAIMER

When this drawing is issued in CAD, it is an uncontrolled version issued for information only. It must be approved by the originator prior to being used for any purpose other than for its intended purpose on the project.

C4 Projects does not accept liability for any loss or damage of any information held in the drawing resulting from the use of the drawing for any purpose other than for its intended purpose on the project.

## SOFTWARE INTEROPERABILITY

C4 Projects prepared this drawing using Autodesk (BIM).


C4 Projects does not accept liability for any loss or damage of any information held in the drawing resulting from the use of the drawing for any purpose other than for its intended purpose on the project.

## Hazard Identification

| ref | hazard | date |
|-----|--------|------|
|-----|--------|------|

## Materials Legend

| Number | Material Text   |
|--------|---|
| 01     | Pre-cast concrete edge beam to perimeter of building below cladding.                                                        |
| 02     | Vertical trapezoidal 32-1000 built-up cladding system Merlon Grey (BS-18623).                                               |
| 03     | Vertical trapezoidal 32-1000 built-up cladding system in Silver (RAL 9006).                                                 |
| 04     | Kingspan KS100GRW composite roof system with 10% Kingspan KS1000 DLR Lay-site Trapezoidal rooflights - or similar approved. |
| 05     | PFC roofing and associated rainwater goods and drainage system or similar approved in Merlon Grey (RAL 7016).               |
| 06     | Steel personnel doors with anti-vandal ironmongery - door colour to match surrounding cladding. Internal finish White.      |
| 07     | Steel, Aspa Alloy or Hormann level access door 4m x 5m with vision panels in Silver (RAL 9006).                             |
| 08     | Dock leveller / level access doors, colour Silver RAL 9006.                                                                 |

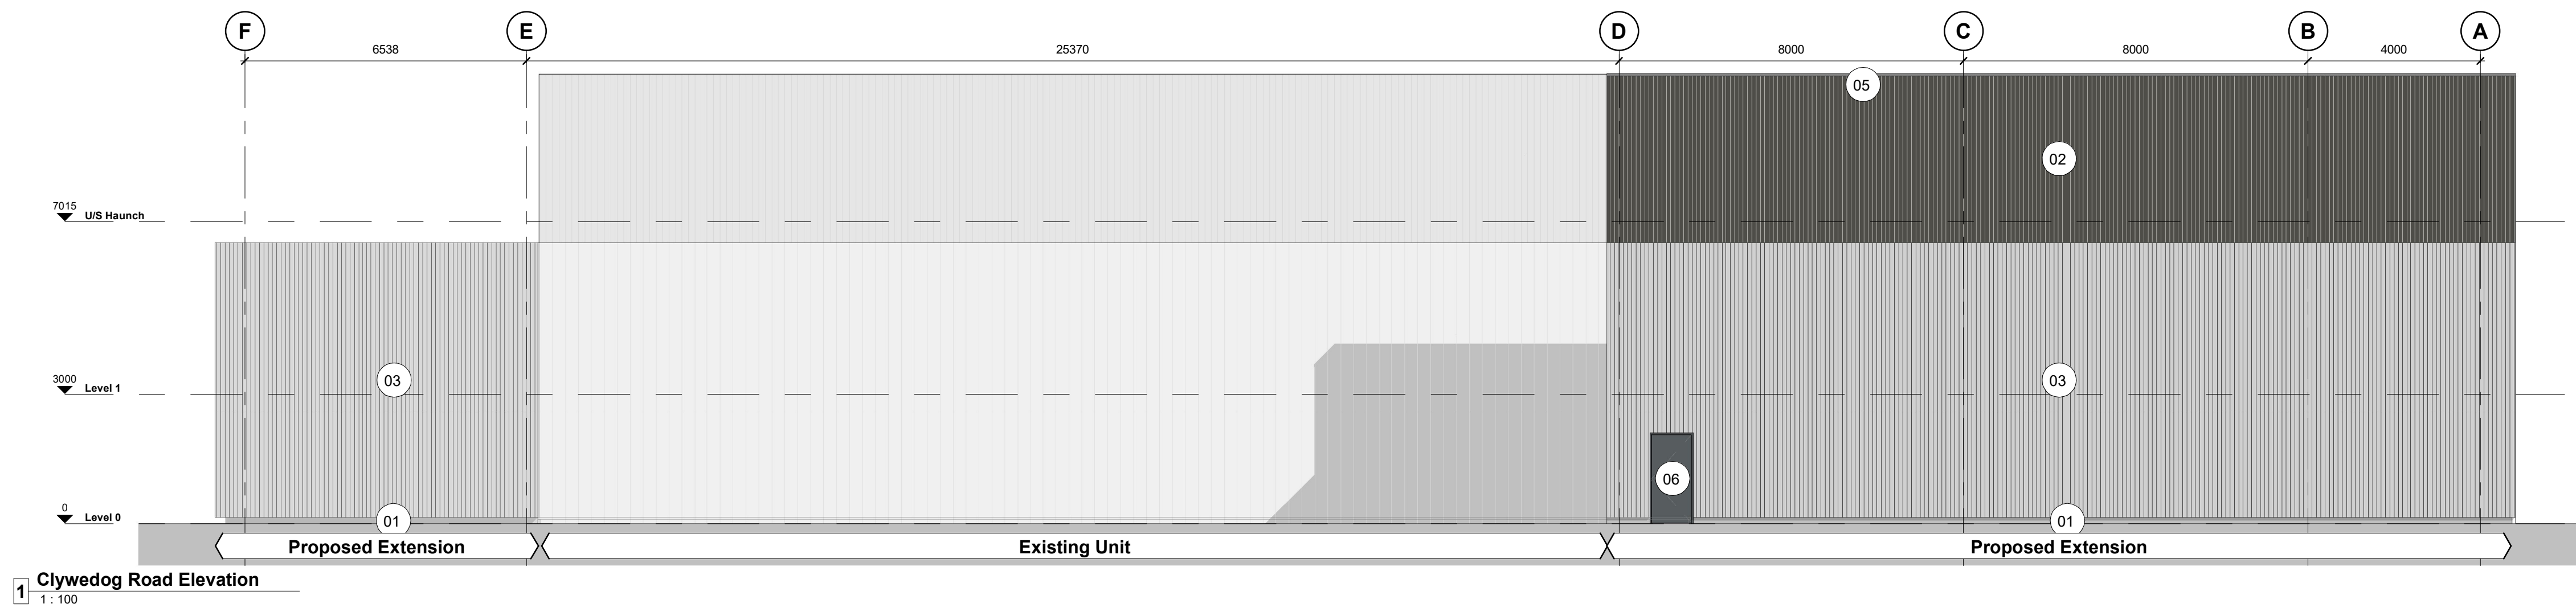


1 Clywedog Road Elevation

1:100




2 Main Service Yard Elevation

1:100

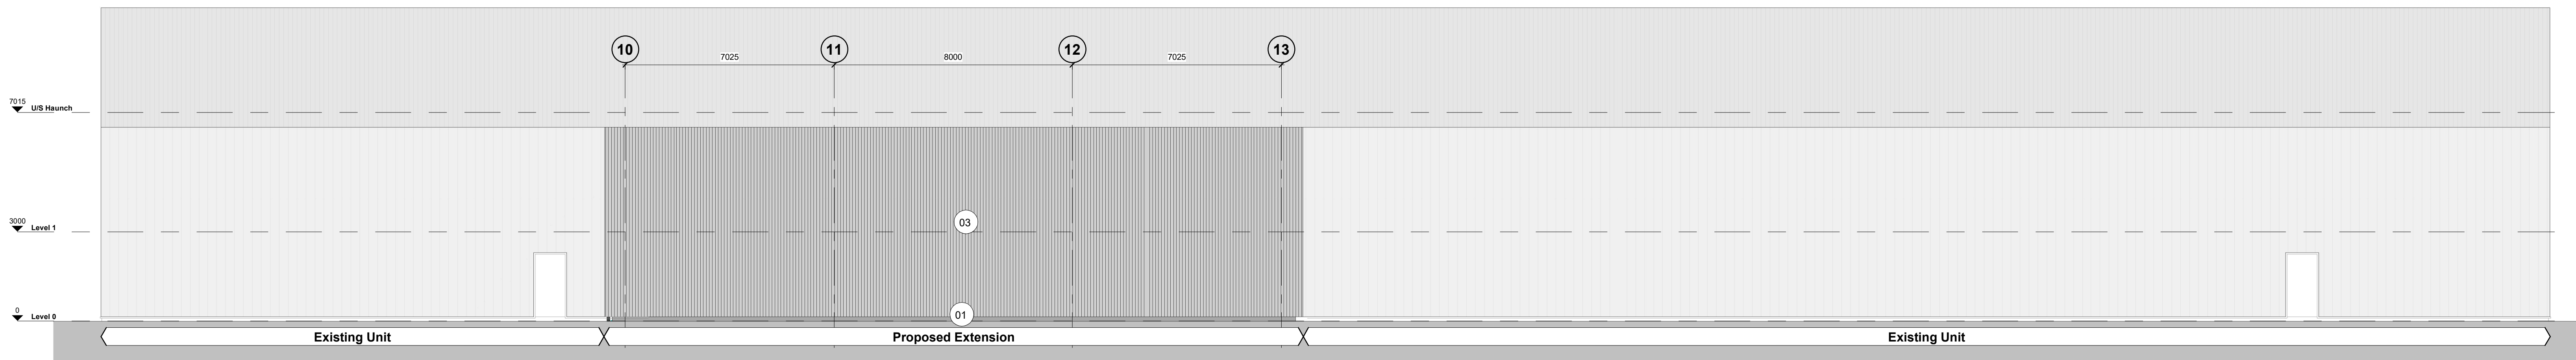

3 Rear Elevation

1:100

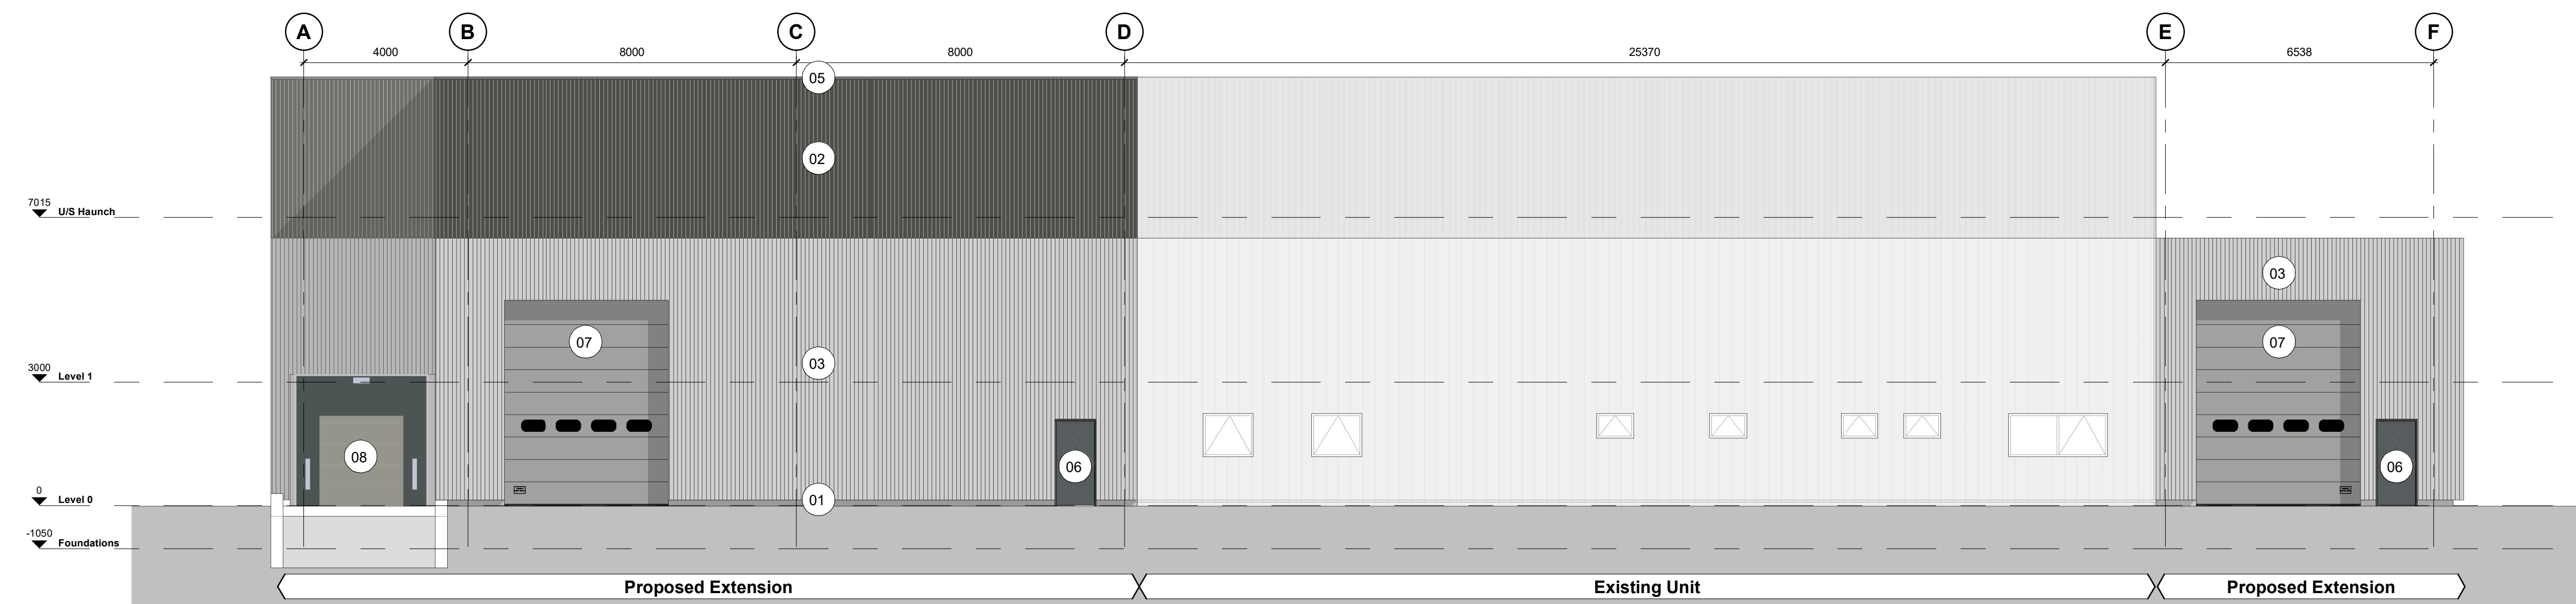

4 Proposed Side Elevation

1:100

| Rev | Revision Details           | Drawn | Date     | Checked |
|-----|----------------------------|-------|----------|---------|
| P2  | Updated Following Comments | SH    | 26.02.19 | DC      |
| P1  | First Issue of Drawing     | RJ    | 11.02.19 | DC      |

C4 Projects

The Chapel, Old Cherry Lane,  
Lymington, Hampshire,  
SO41 1TA  
t: 01535 721 852  
e: info@cherryprojects.co.uk  
www.cherryprojects.co.uk

Project Management • Architecture • Building Surveying • Cost Consultancy

Client

Tension Control Bolts Ltd

Project  
TCB Facility Extension  
TCB House, Clywedog Road South, Wrexham  
Industrial Estate, Wrexham, LL13 9XS

Drawing Title

GA Elevations as Proposed

Status Purpose of Issue

S2 SUITABLE FOR INFORMATION

| Drawn by   | RJ    | Created | 11-02-19   |
|------------|-------|---------|------------|
| C4 Job no. | 18138 | Scale   | 1:100 @ A0 |

| Orig no. | 18138-C4C-B2-ZZ-DR-A-2100 | Rev | P2 |
|----------|---------------------------|-----|----|
|----------|---------------------------|-----|----|