



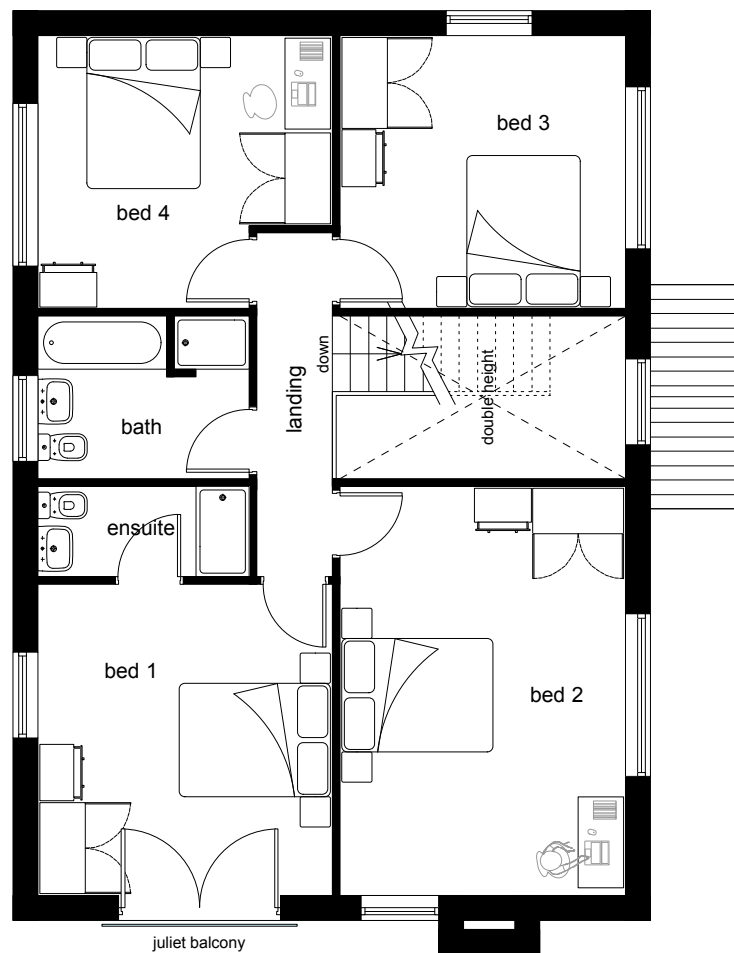


First Floor

4-4

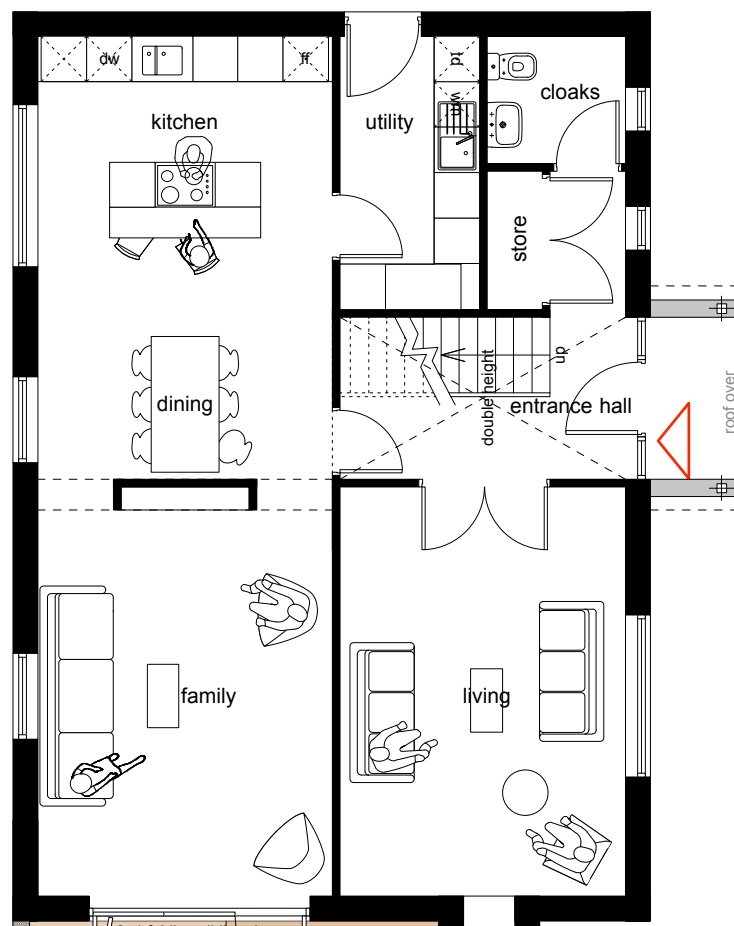

Ground Floor


2-2

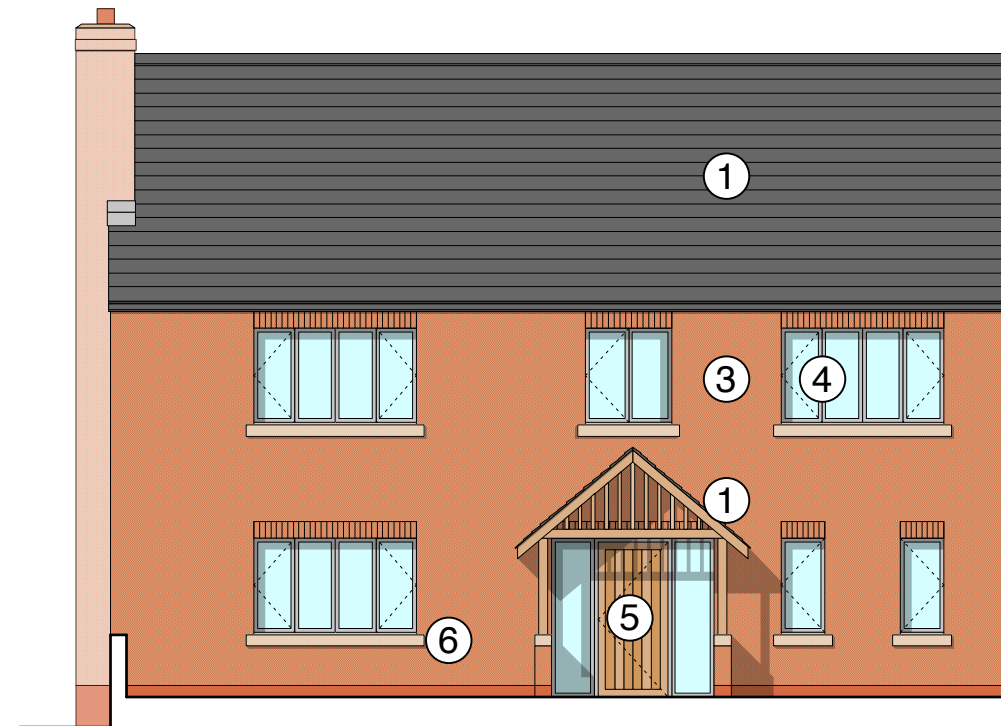

Front Elevation 1-1

Materials Key


- ① Natural Roofing slates
- ②
- ③ Facing brickwork - Red Multi
- ④ Upvc framed windows
- ⑤ Timber composite front entrance door & side screens
- ⑥ Sandstone cills
- ⑦ Glass balustrade system
- ⑧ Natural stone wall to timber deck

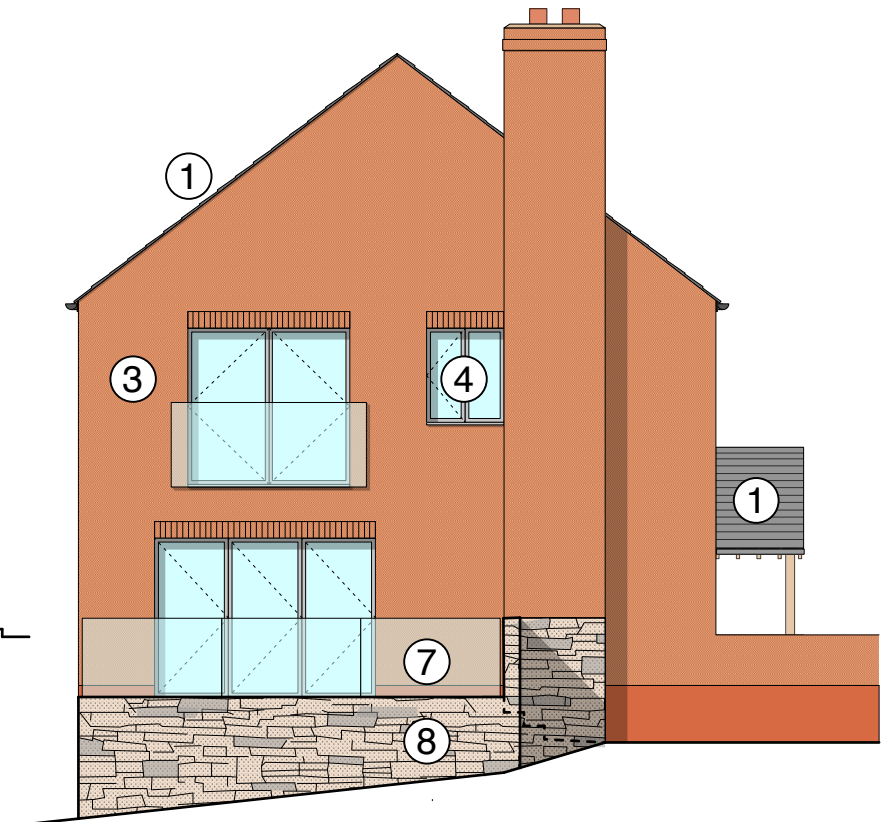

Side Elevation 2-2



Rear Elevation 3-3

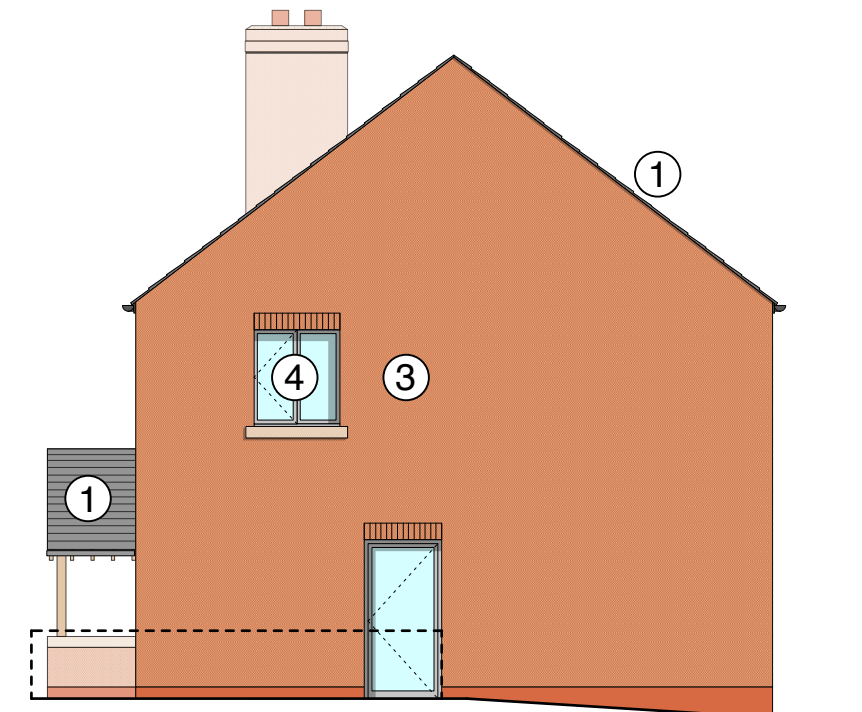

Side Elevation 4-4

John Fielding
Architecture and Design

Job: Bryn Celyn, Garth Road, Garth	Drawing No: 122-111	Scale: 1:100 @ A3	rev. E
Client: N S & J Titlow	Drawing Title: Plot 2 GA Floor Plans & Elevations	Date: 20.03.19	

Rev.B - Genneral amendments as requested by Client - 24.03.2019
Rev.C - Ground levels indicated, Materials Key added- 03.04.2019
Rev.D - Natural stone to timber deck. Slate to porch roof - 15.05.2019
Rev.E - Plot 2 Finished Floor Level reduced by 500mm - 21.06.2019

Plot 2