





Front Elevation

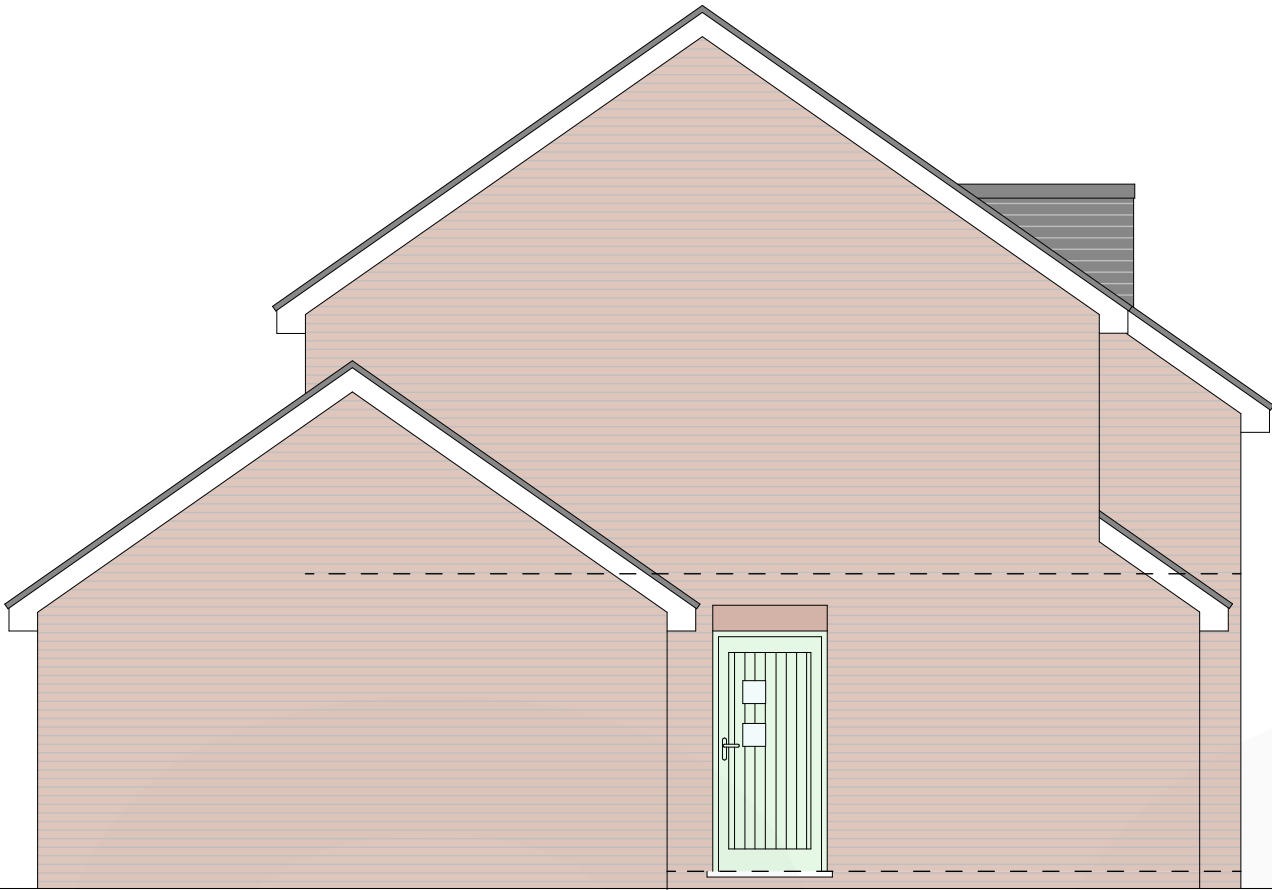

Side Elevation




Rear Elevation

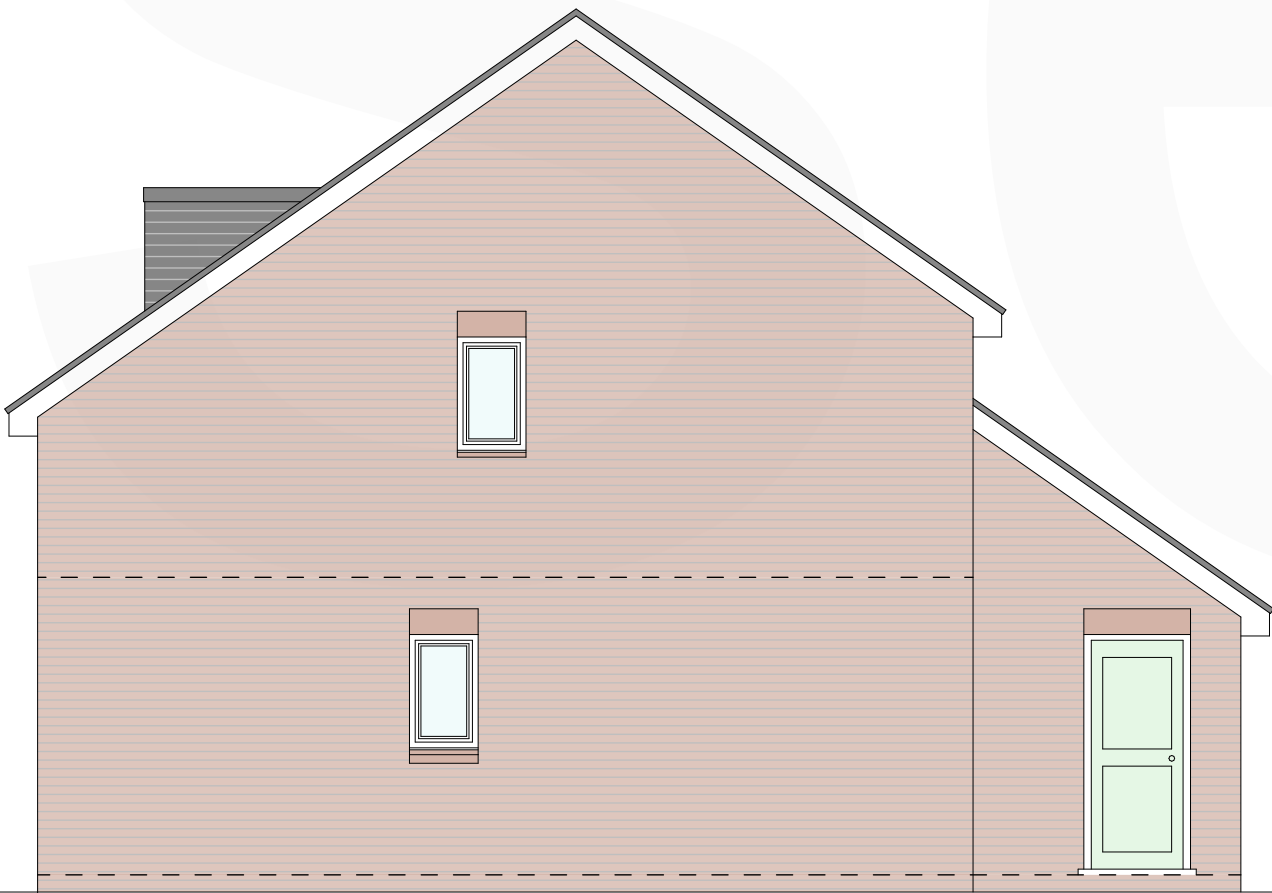

Side Elevation

BEAUMARIS HOUSE TYPE
3 bedroom detached dwelling
GIA = 96sqm / 1035sqft

Plot 11 *attached single garage*
Plot 12 *(handed) attached single garage*
Plot 15 *(handed) attached single garage*

 

Rev No.	Date.	Rev.		By.	Chk.

PLANNING

Scale.	1:50@A2	Date.	Jan 2018	Drawn by.	JS	Chk.	AO
Project Title. Vicarage Lane, Gresford							
Client. Gower Homes Ltd.							
Drawing Title. Beaumaris Proposed Elevations							
Project No. BA1858		Drawing No. PL-011		Revision. -			