




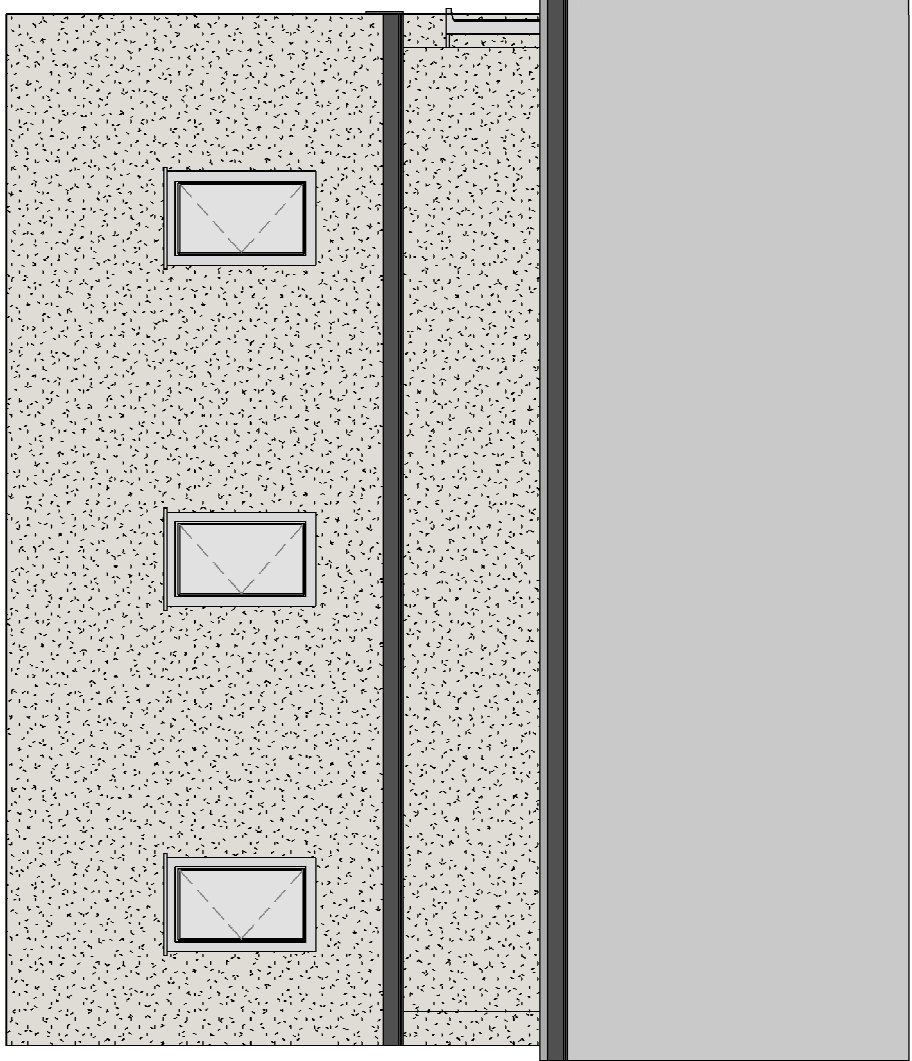


5 Existing Side Elevation
1 : 50

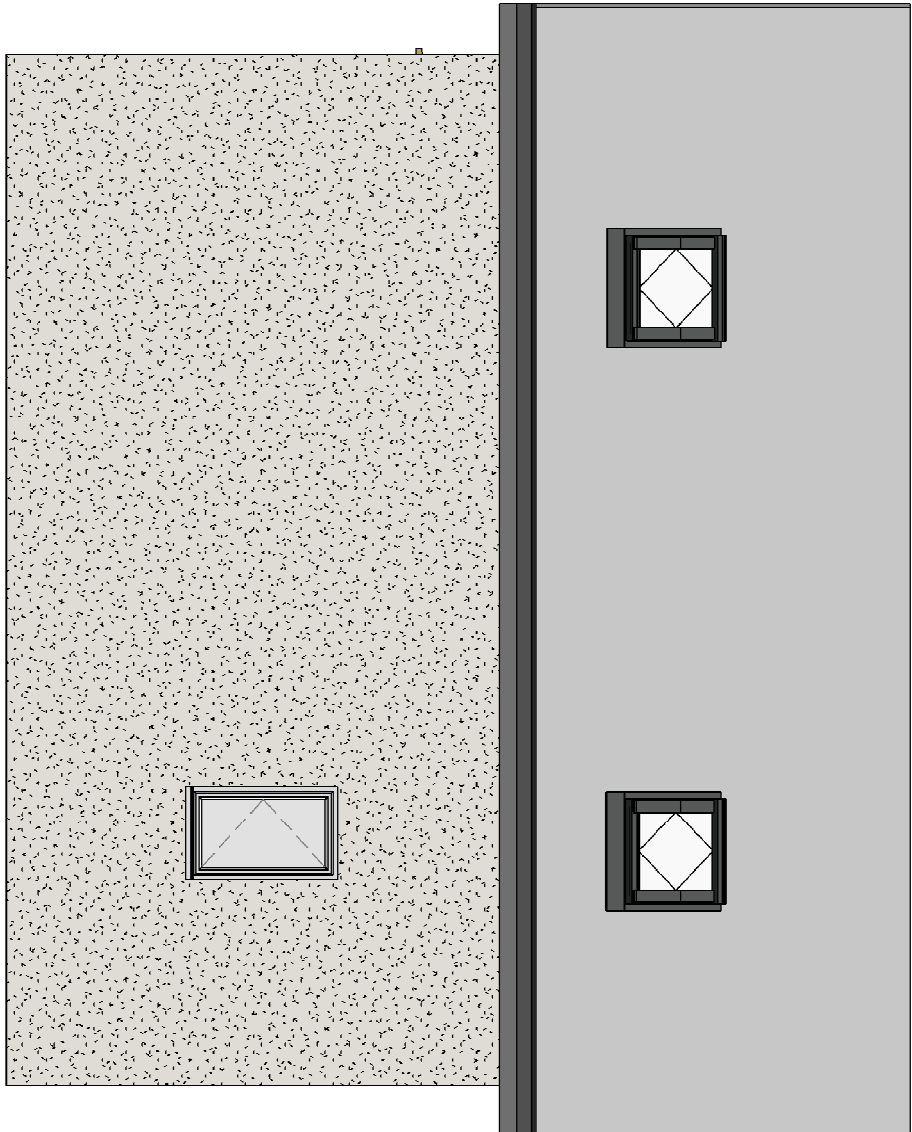


6 Proposed Right Side Elevation
1 : 50

 


8 Proposed Left Side Elevation
1 : 50

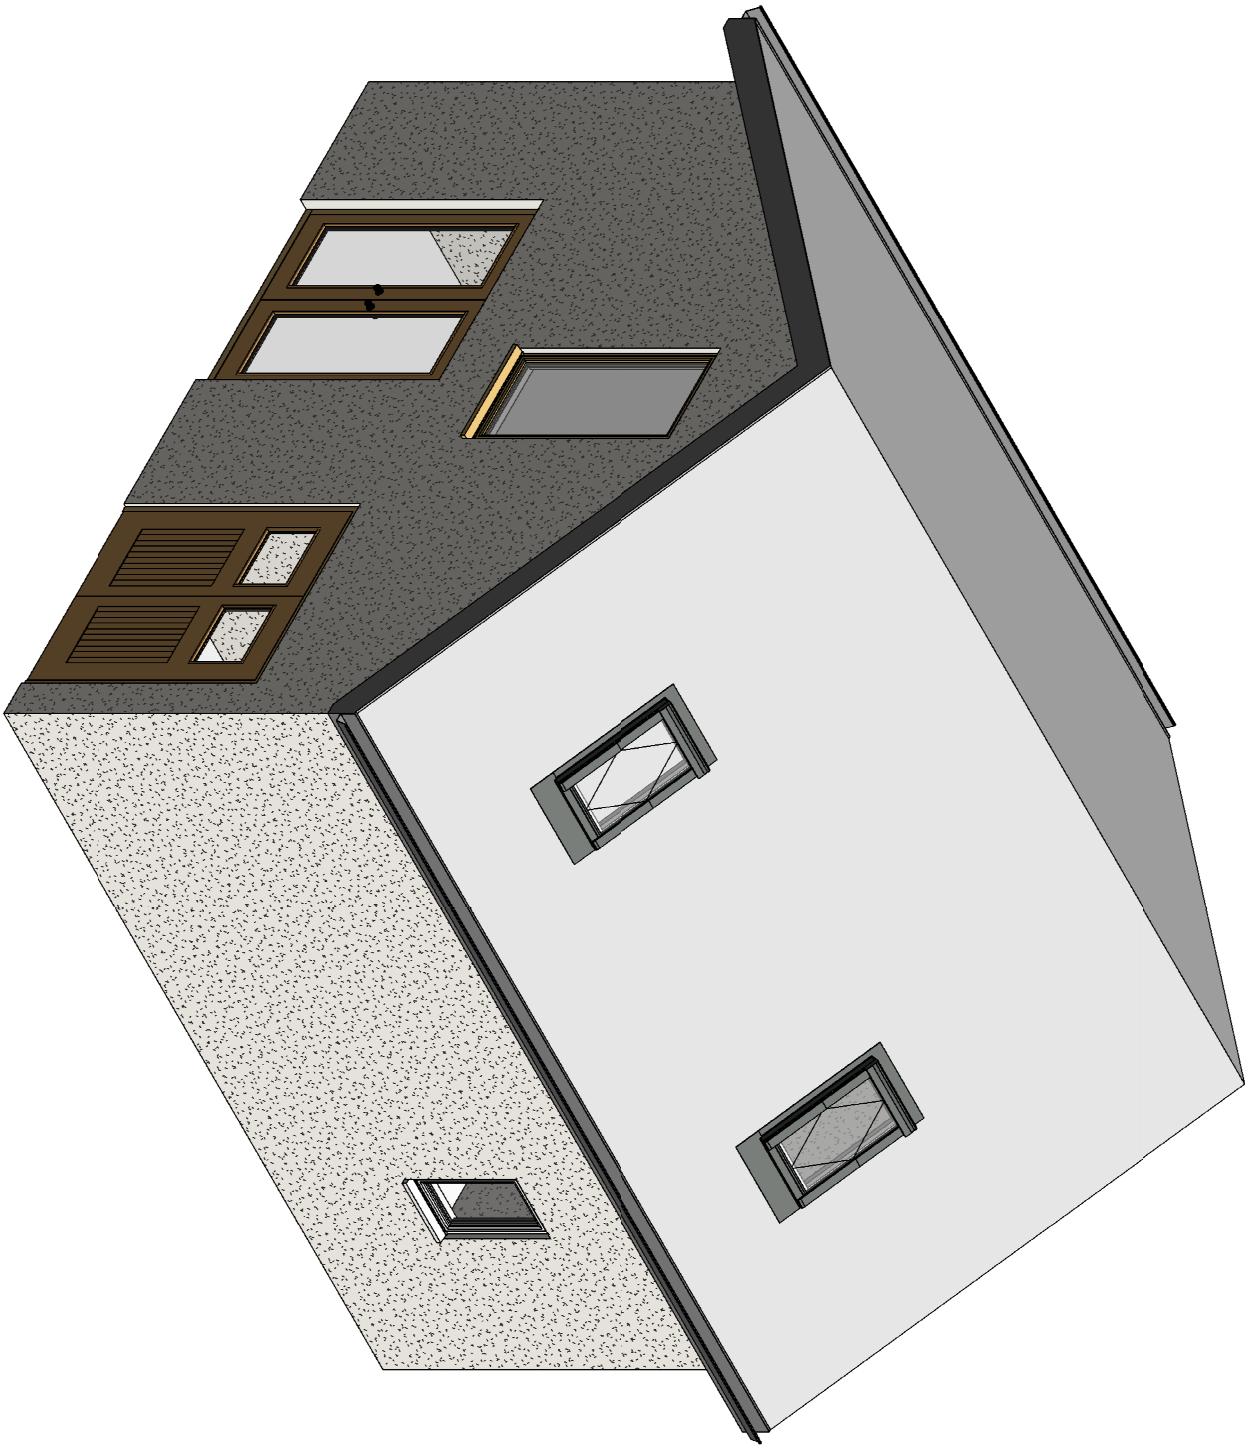


7 3D Proposed Outbuilding

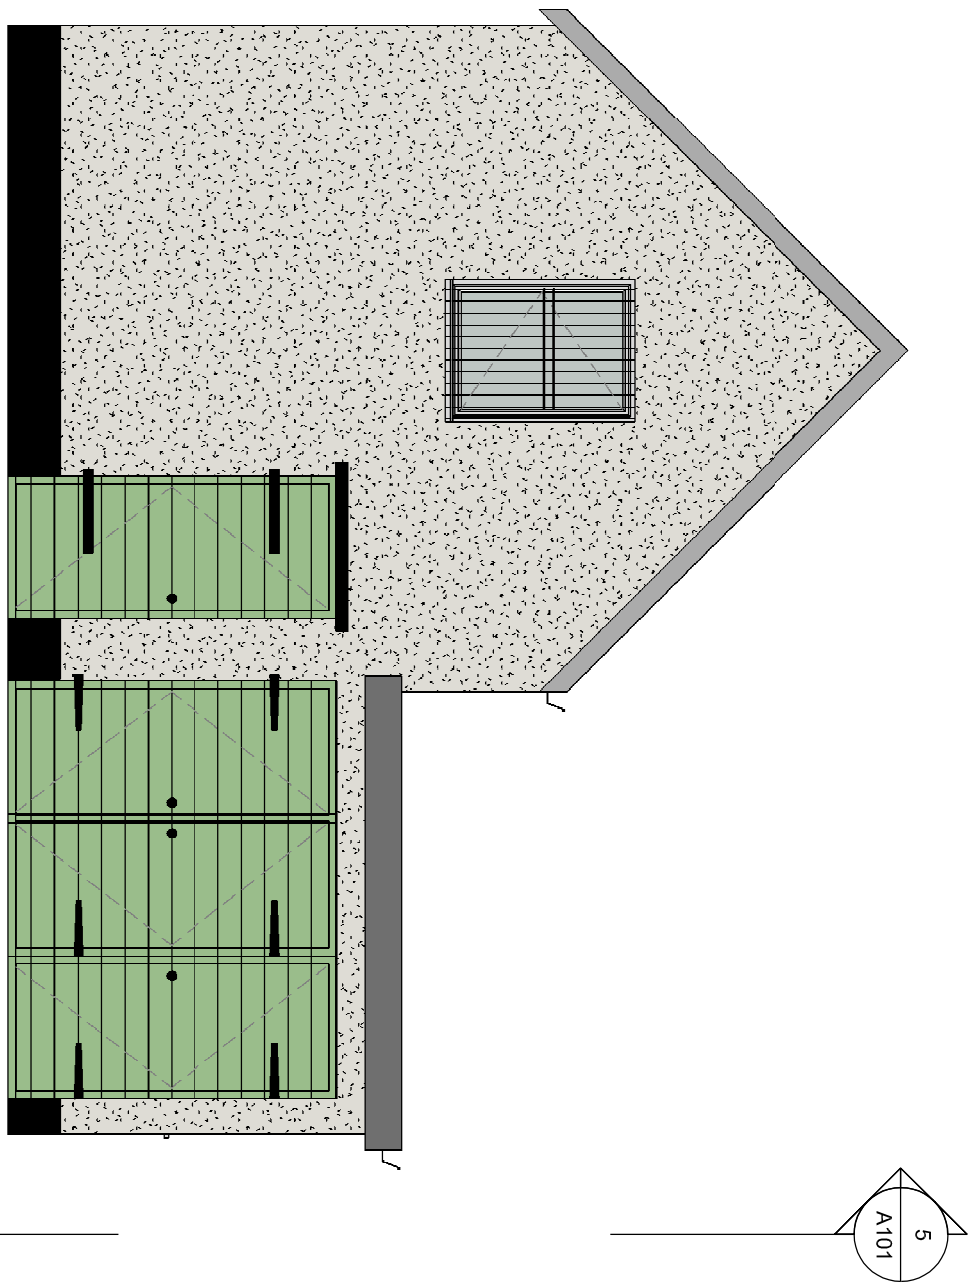


3 Existing Front Elevation
1 : 50

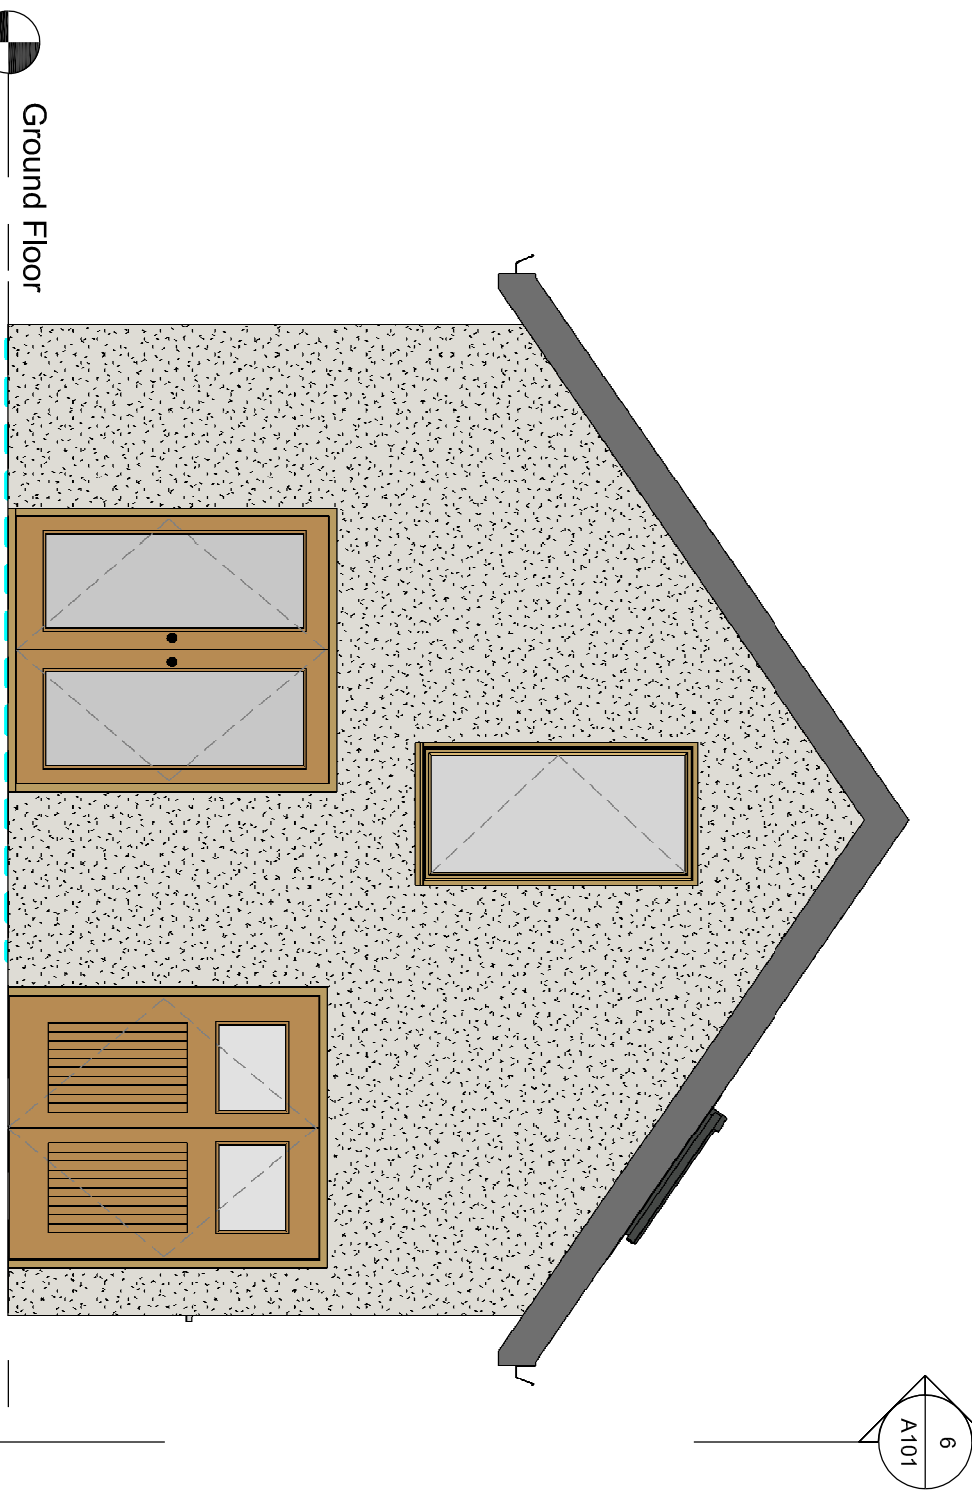


4 Proposed Front Elevation
1 : 50

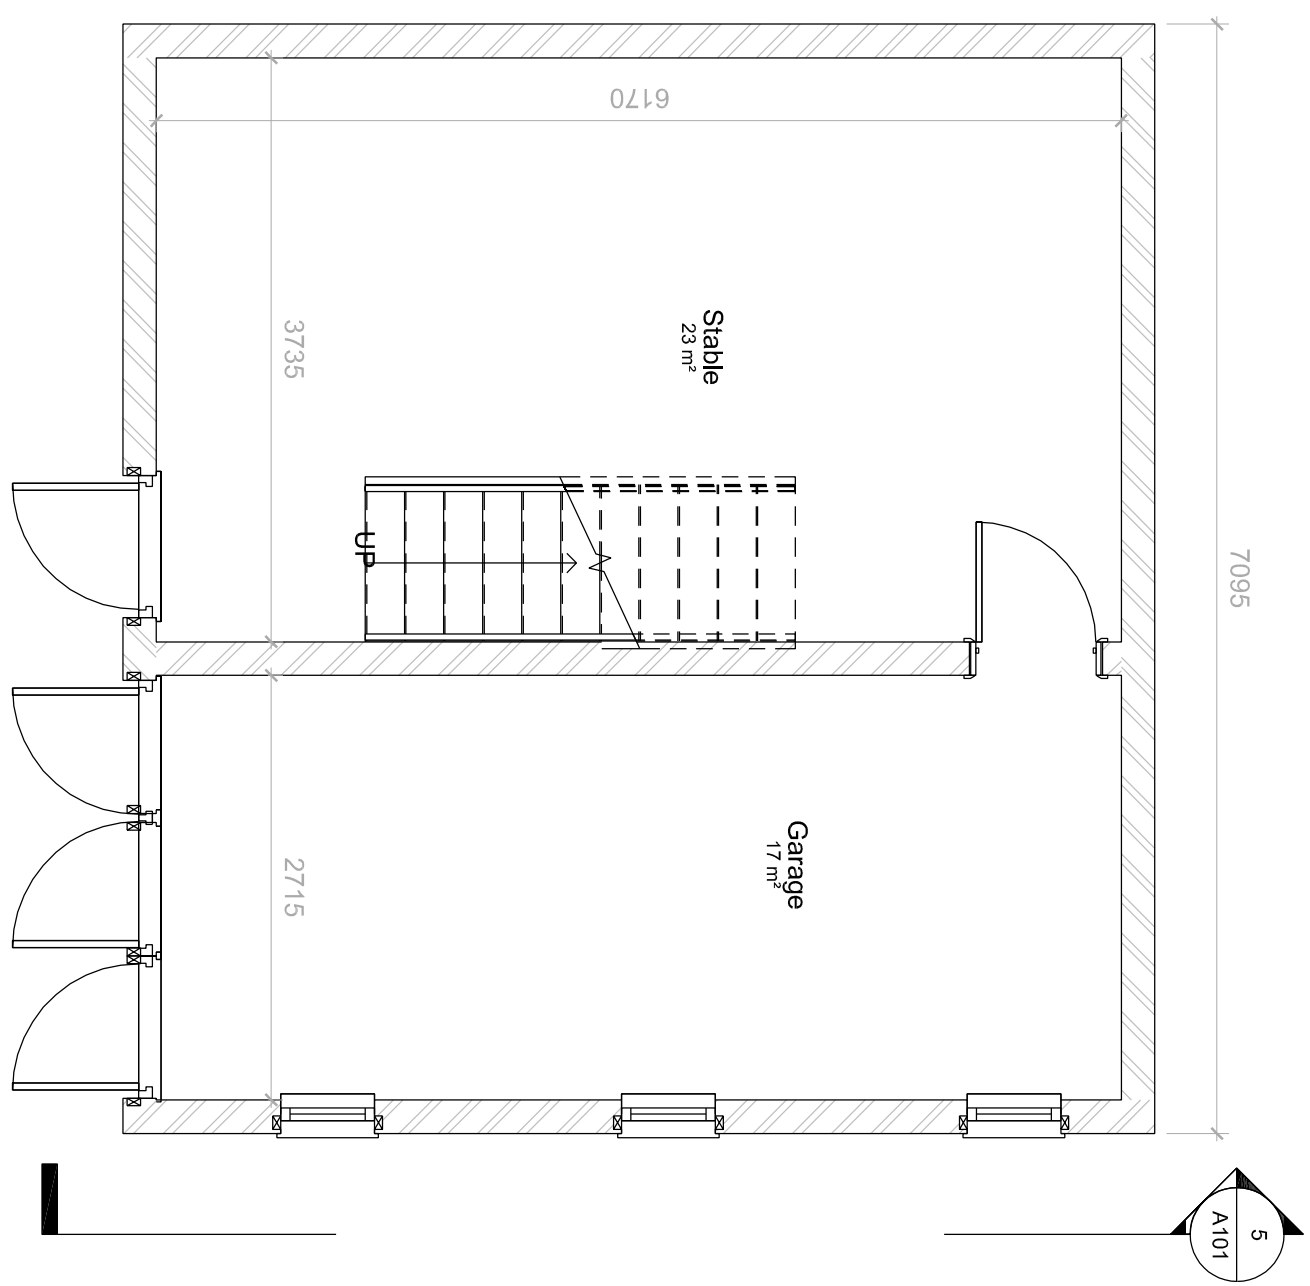

1 Existing Floor Plan
1 : 50

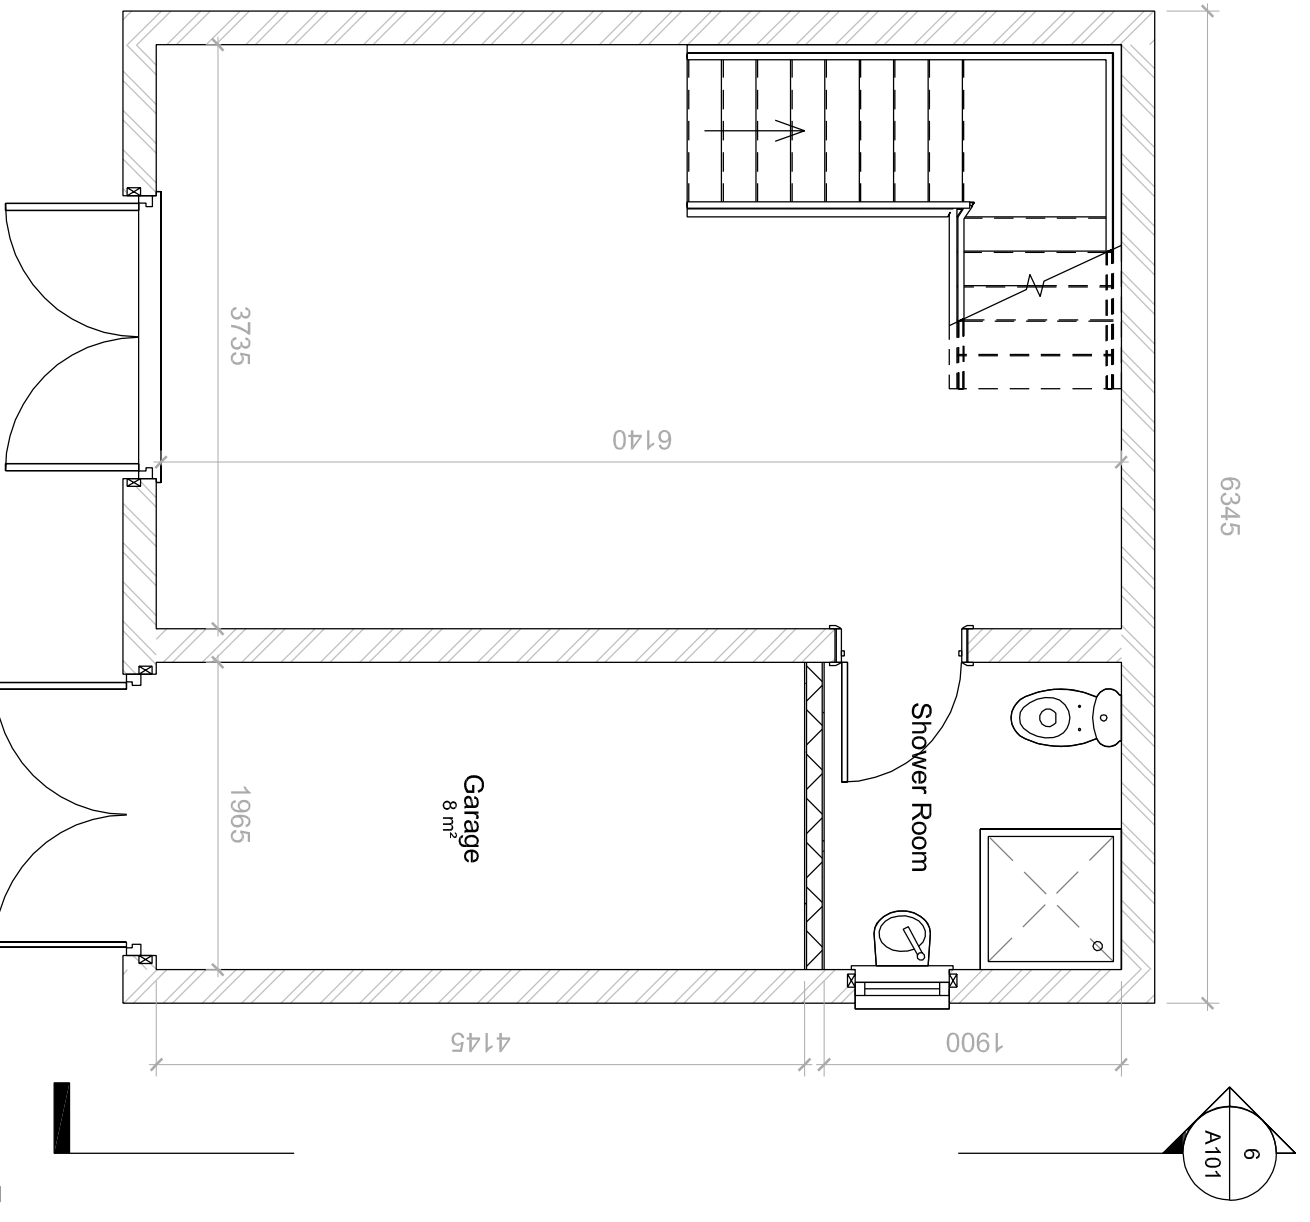

2 Proposed Floor Plan
1 : 50

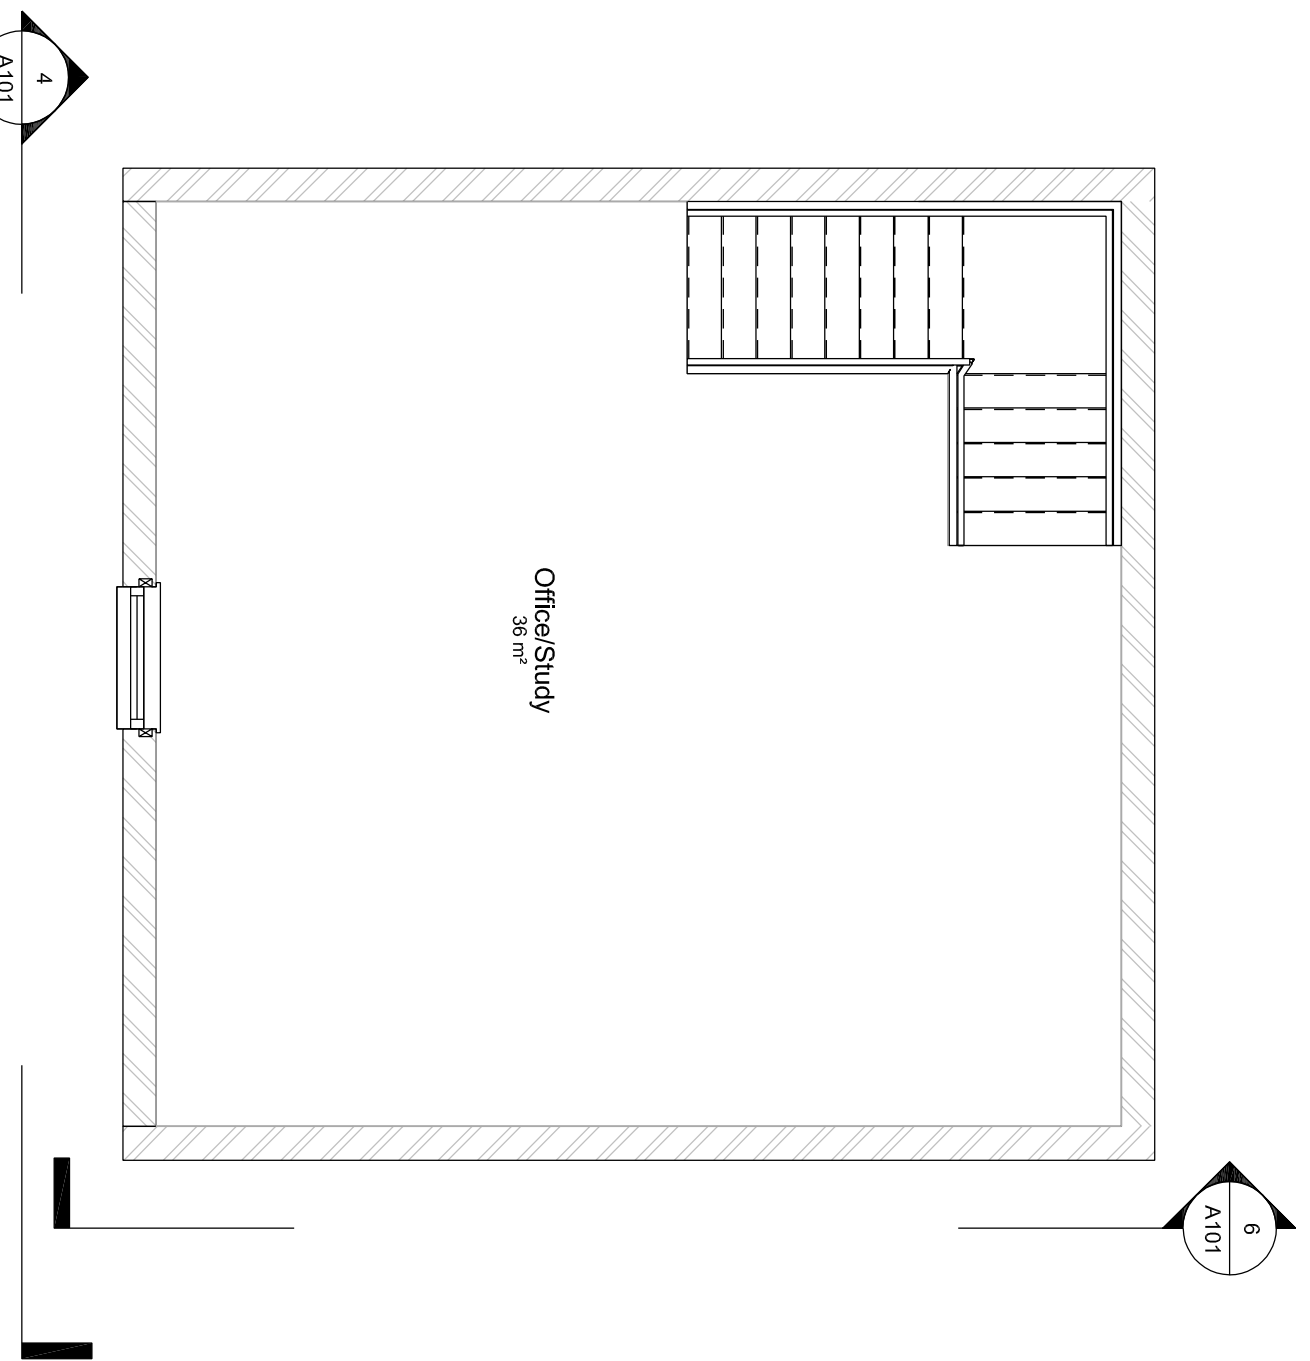

8 Proposed First Floor
1 : 50

Rev	Description	Date
1	Planning Approval	21.02.19
2	Room Names Amended	07.03.19
3	Revised to suit Planning Officers comments.	20.03.19
4	Elevations Added	26.07.19

PROJECT			
Holt House			
TITLE			
Outbuilding Existing and Proposed Plans and Details			
CLIENT			
The Hughes Family			
DRAWN BY	CHECKED BY	DATE	
MD	IH	02/21/19	
SCALE (@ A1)		PROJECT NUMBER	
1 : 50		Project Number	
DRAWING NUMBER			REV
A101			4