


Notes


Figured dimensions are to be used in all cases.
Dimensions should not be scaled from drawing
All existing dimensions should be checked on site before commencement of the work.
Any discrepancies in dimensions should be clarified with the Architect prior to commencement of the work.
No deviation from this drawing will be permitted without the prior written consent of the Architect.
This drawing is to be read in conjunction with all the relevant Mechanical and Electrical drawings.
This drawing is to be read in conjunction with the relevant Structural Engineer's drawings, structural calculations and recommendations.
This drawing is to be read in conjunction with the relevant Fire Safety Strategy drawings

This drawing is copyright and to be returned to the architect on completion of the contract.

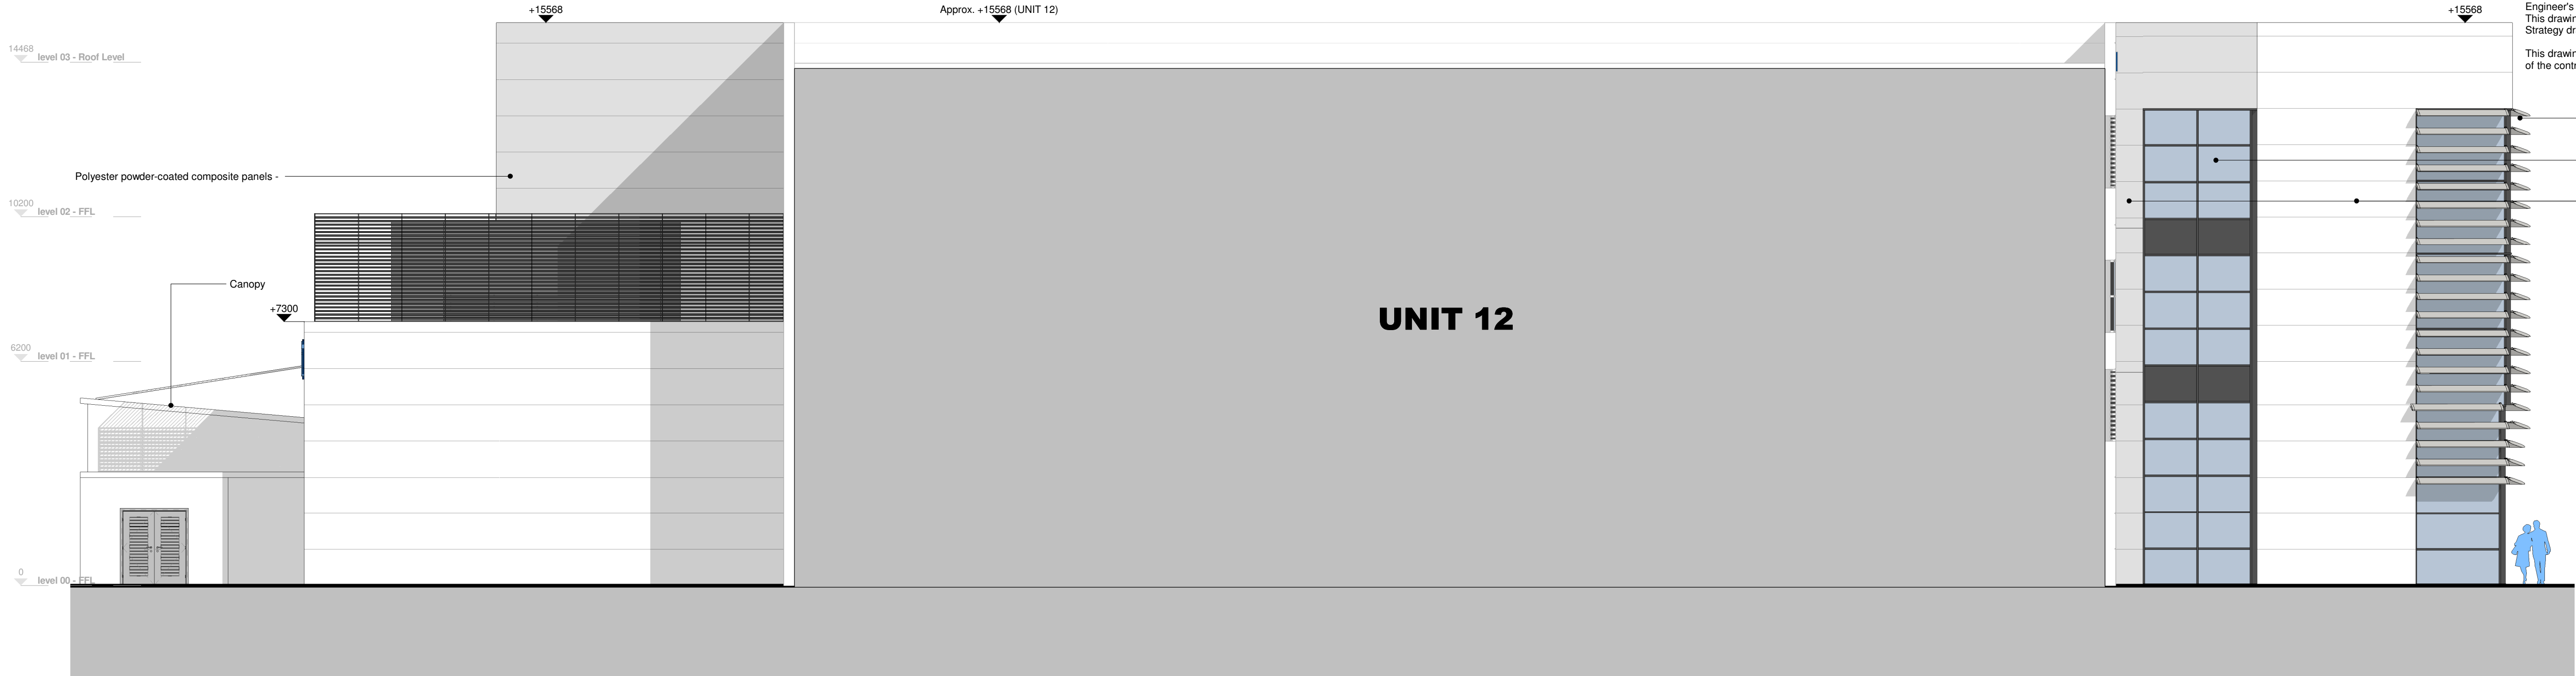


1 West Elevation - Proposed

Scale: 1 : 100

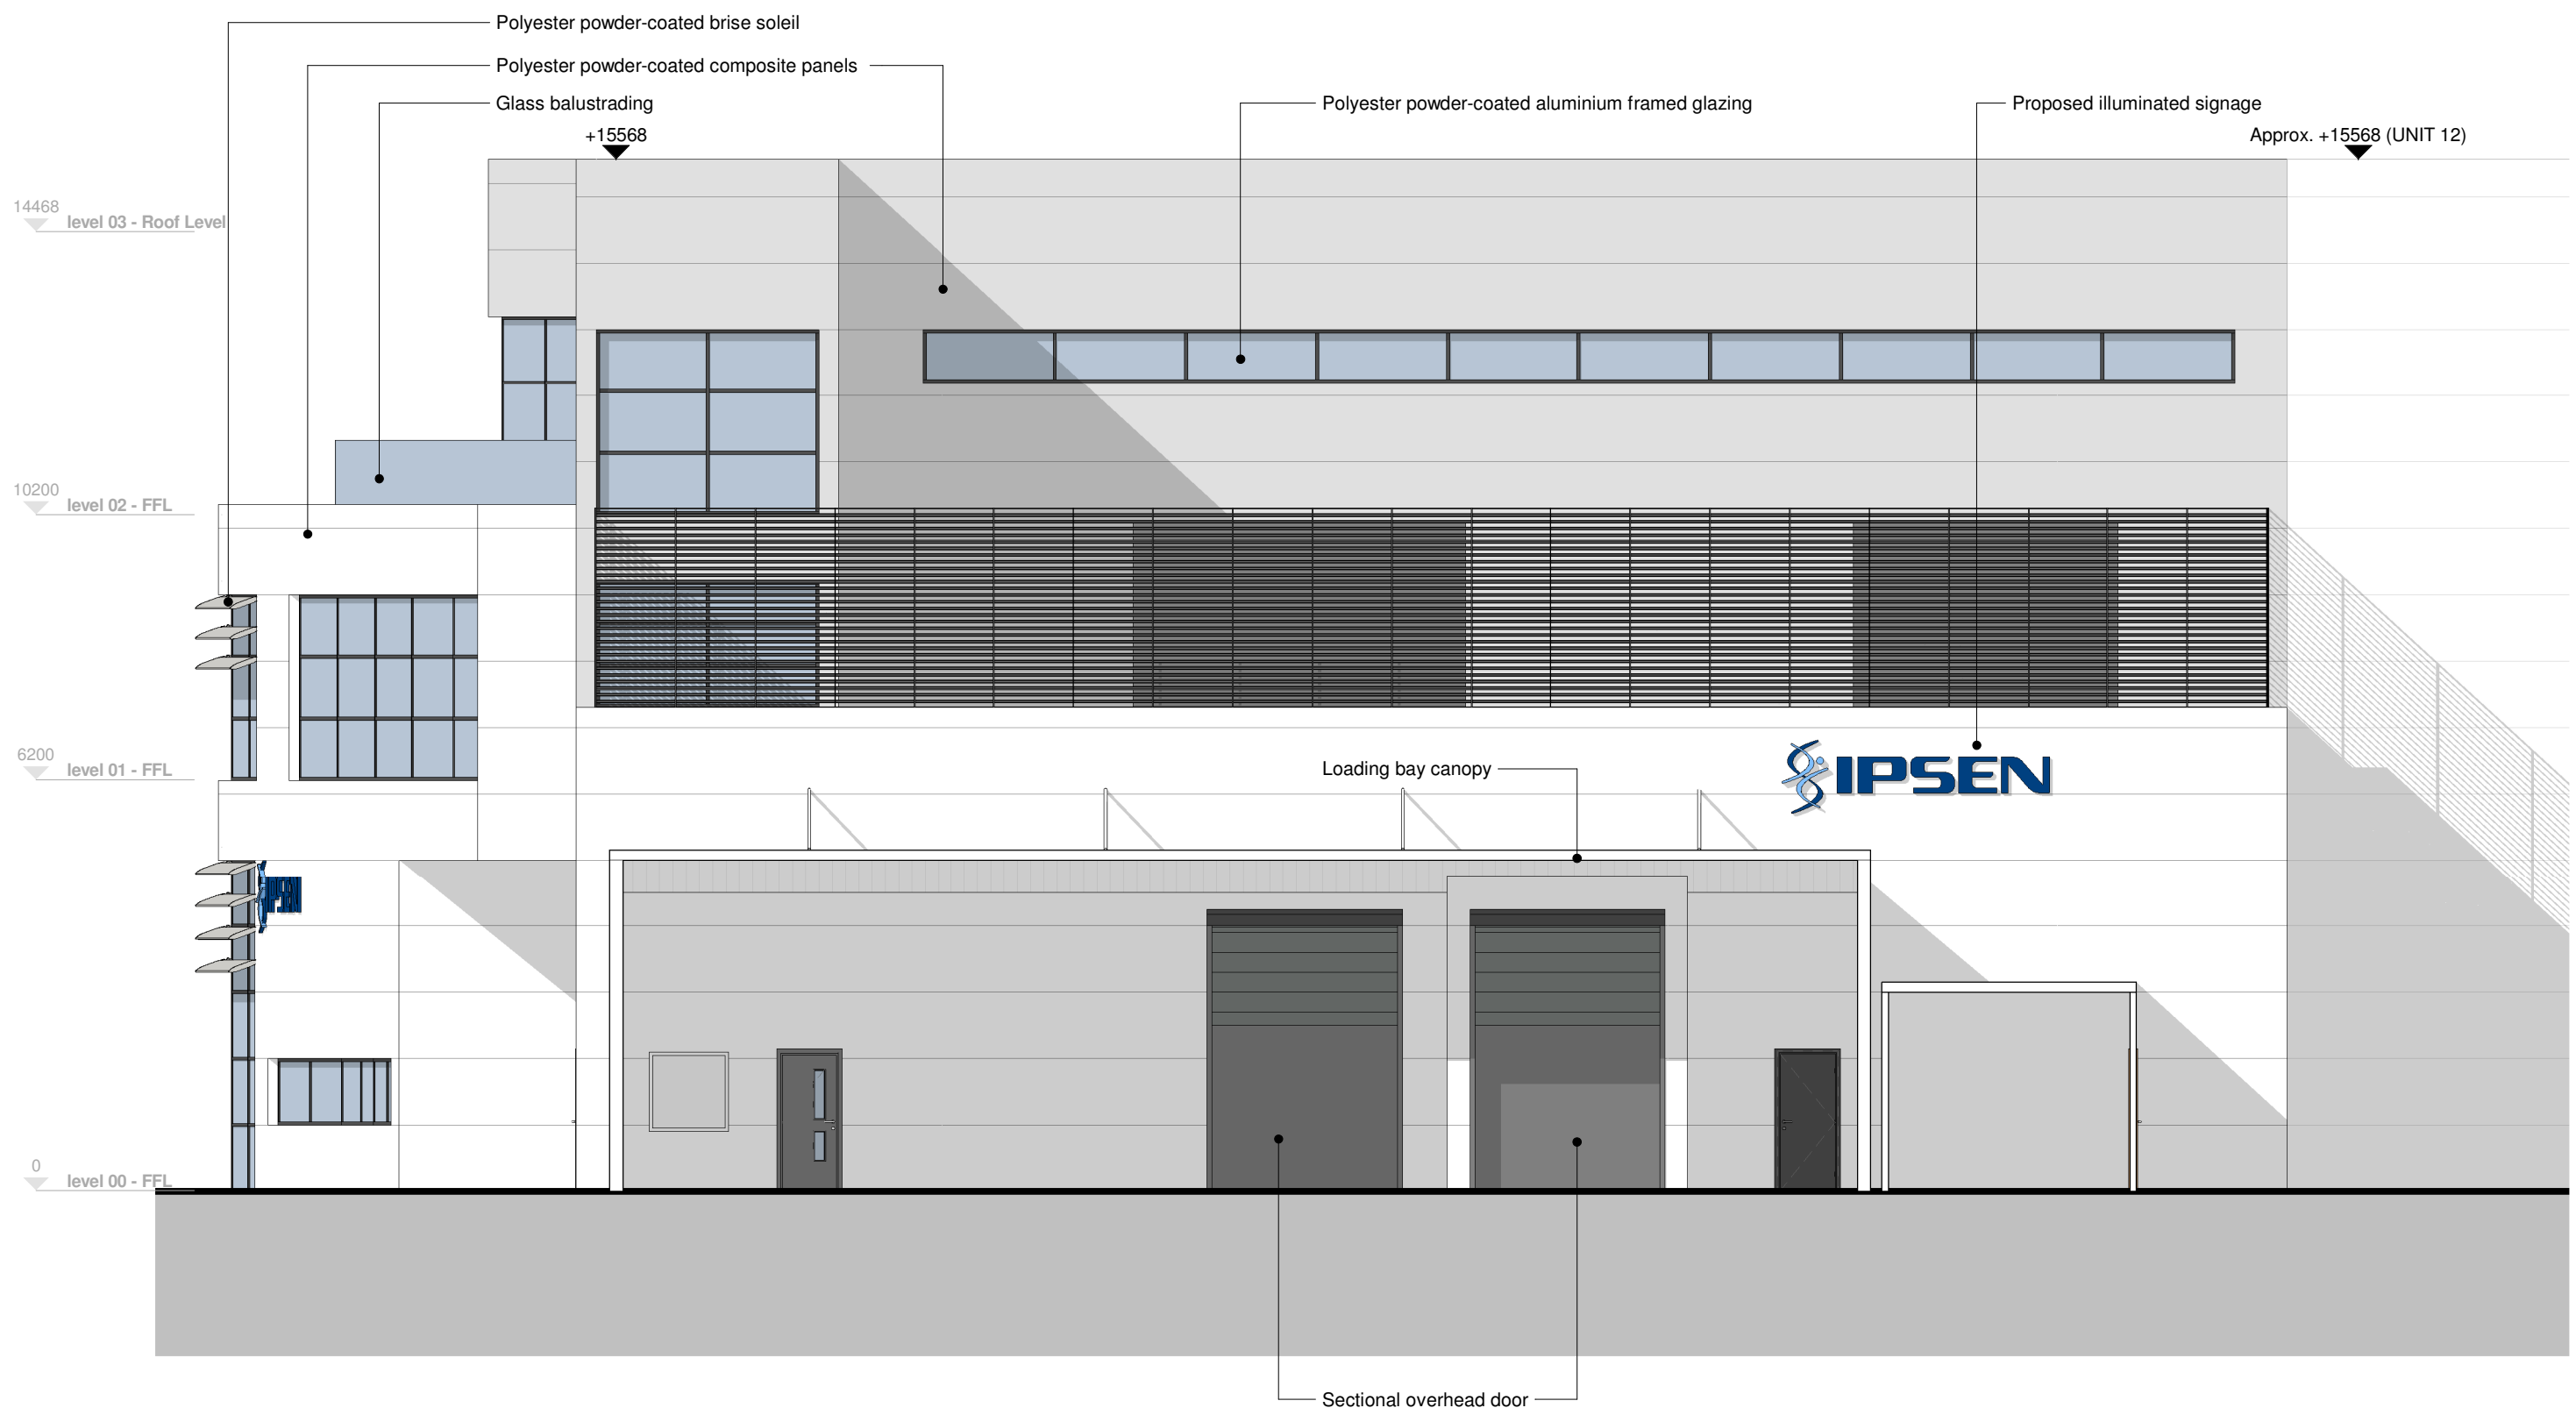

2 North Elevation - Proposed

Scale: 1 : 100

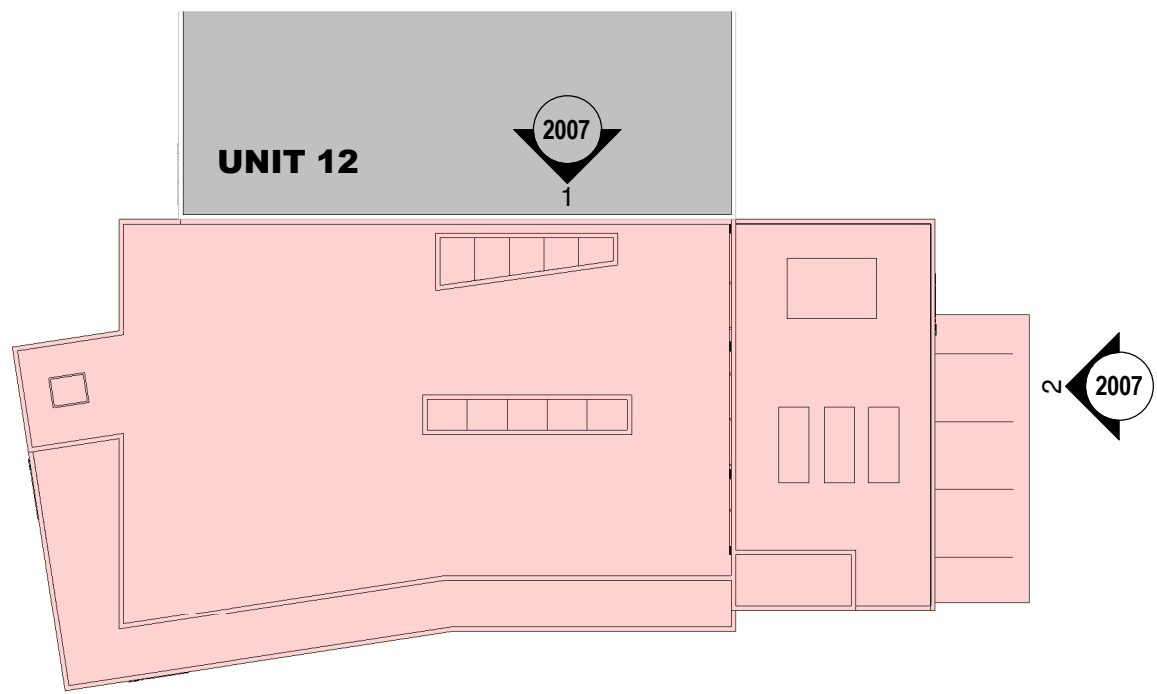

Elevation Key Plan



P02 Updated as part of Stage 3 development	DP	EM	30.10.17
P01 Issued for Planning	ST	EM	09.06.17
Rev.	Revision description	Drawn	Checked Date
Lovelock Mitchell Architects 3 Stanley Street, Chester, CH1 2LS Tel +44 (0) 1244 404321			
LM			
St Andrews Business Centre St Andrews Park, Mold, Flintshire, CH7 1XB Tel 0843 515 9921			
e-mail: admin@lovelockmitchell.com web: www.lovelockmitchell.com			

Project
Ipsen Unit 55
Wrexham

Title
Proposed Elevations - Sheet 2

LMA Project	Drawing number	Rev.
1419	IPU55-LMA-XX-XX-DR-A-2007	P02