



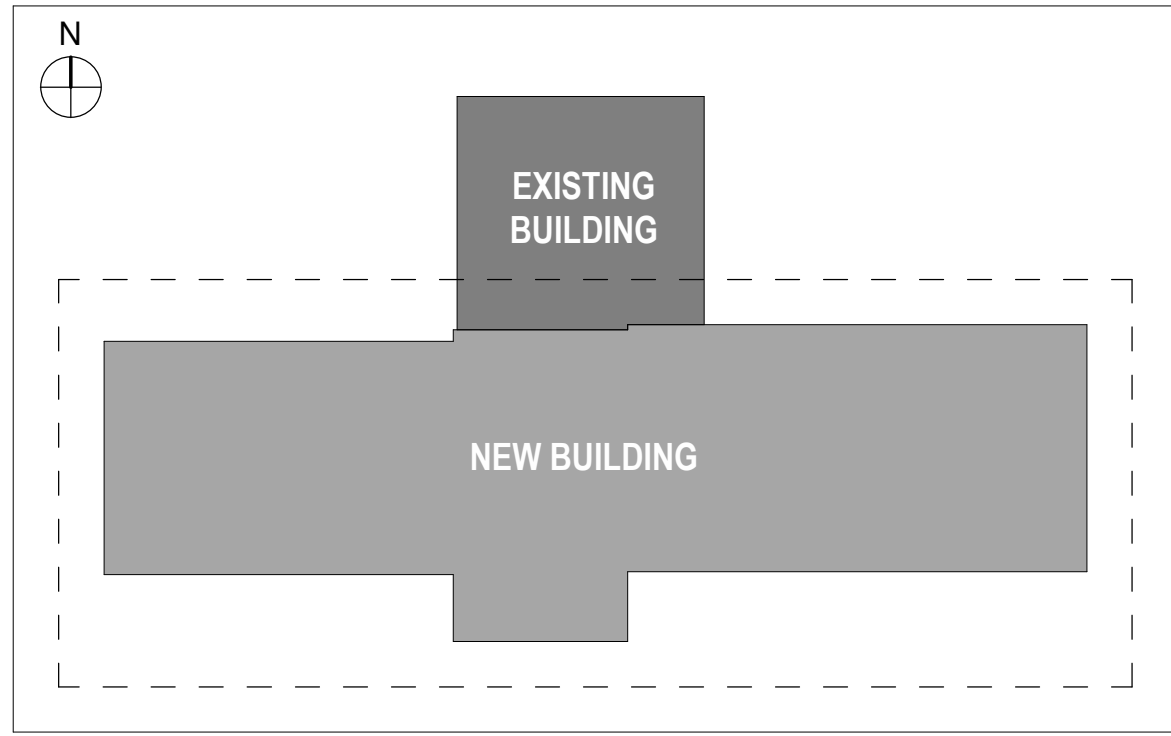

KEY PLAN
1:500

- COLOUR KEY
- Staff / Admin
 - Communal / Function Open Space
 - Learning / Society Space
 - Main Entrance Reception / Showcase
 - WC facilities
 - General Circulation / Ancillary
 - Plant Room

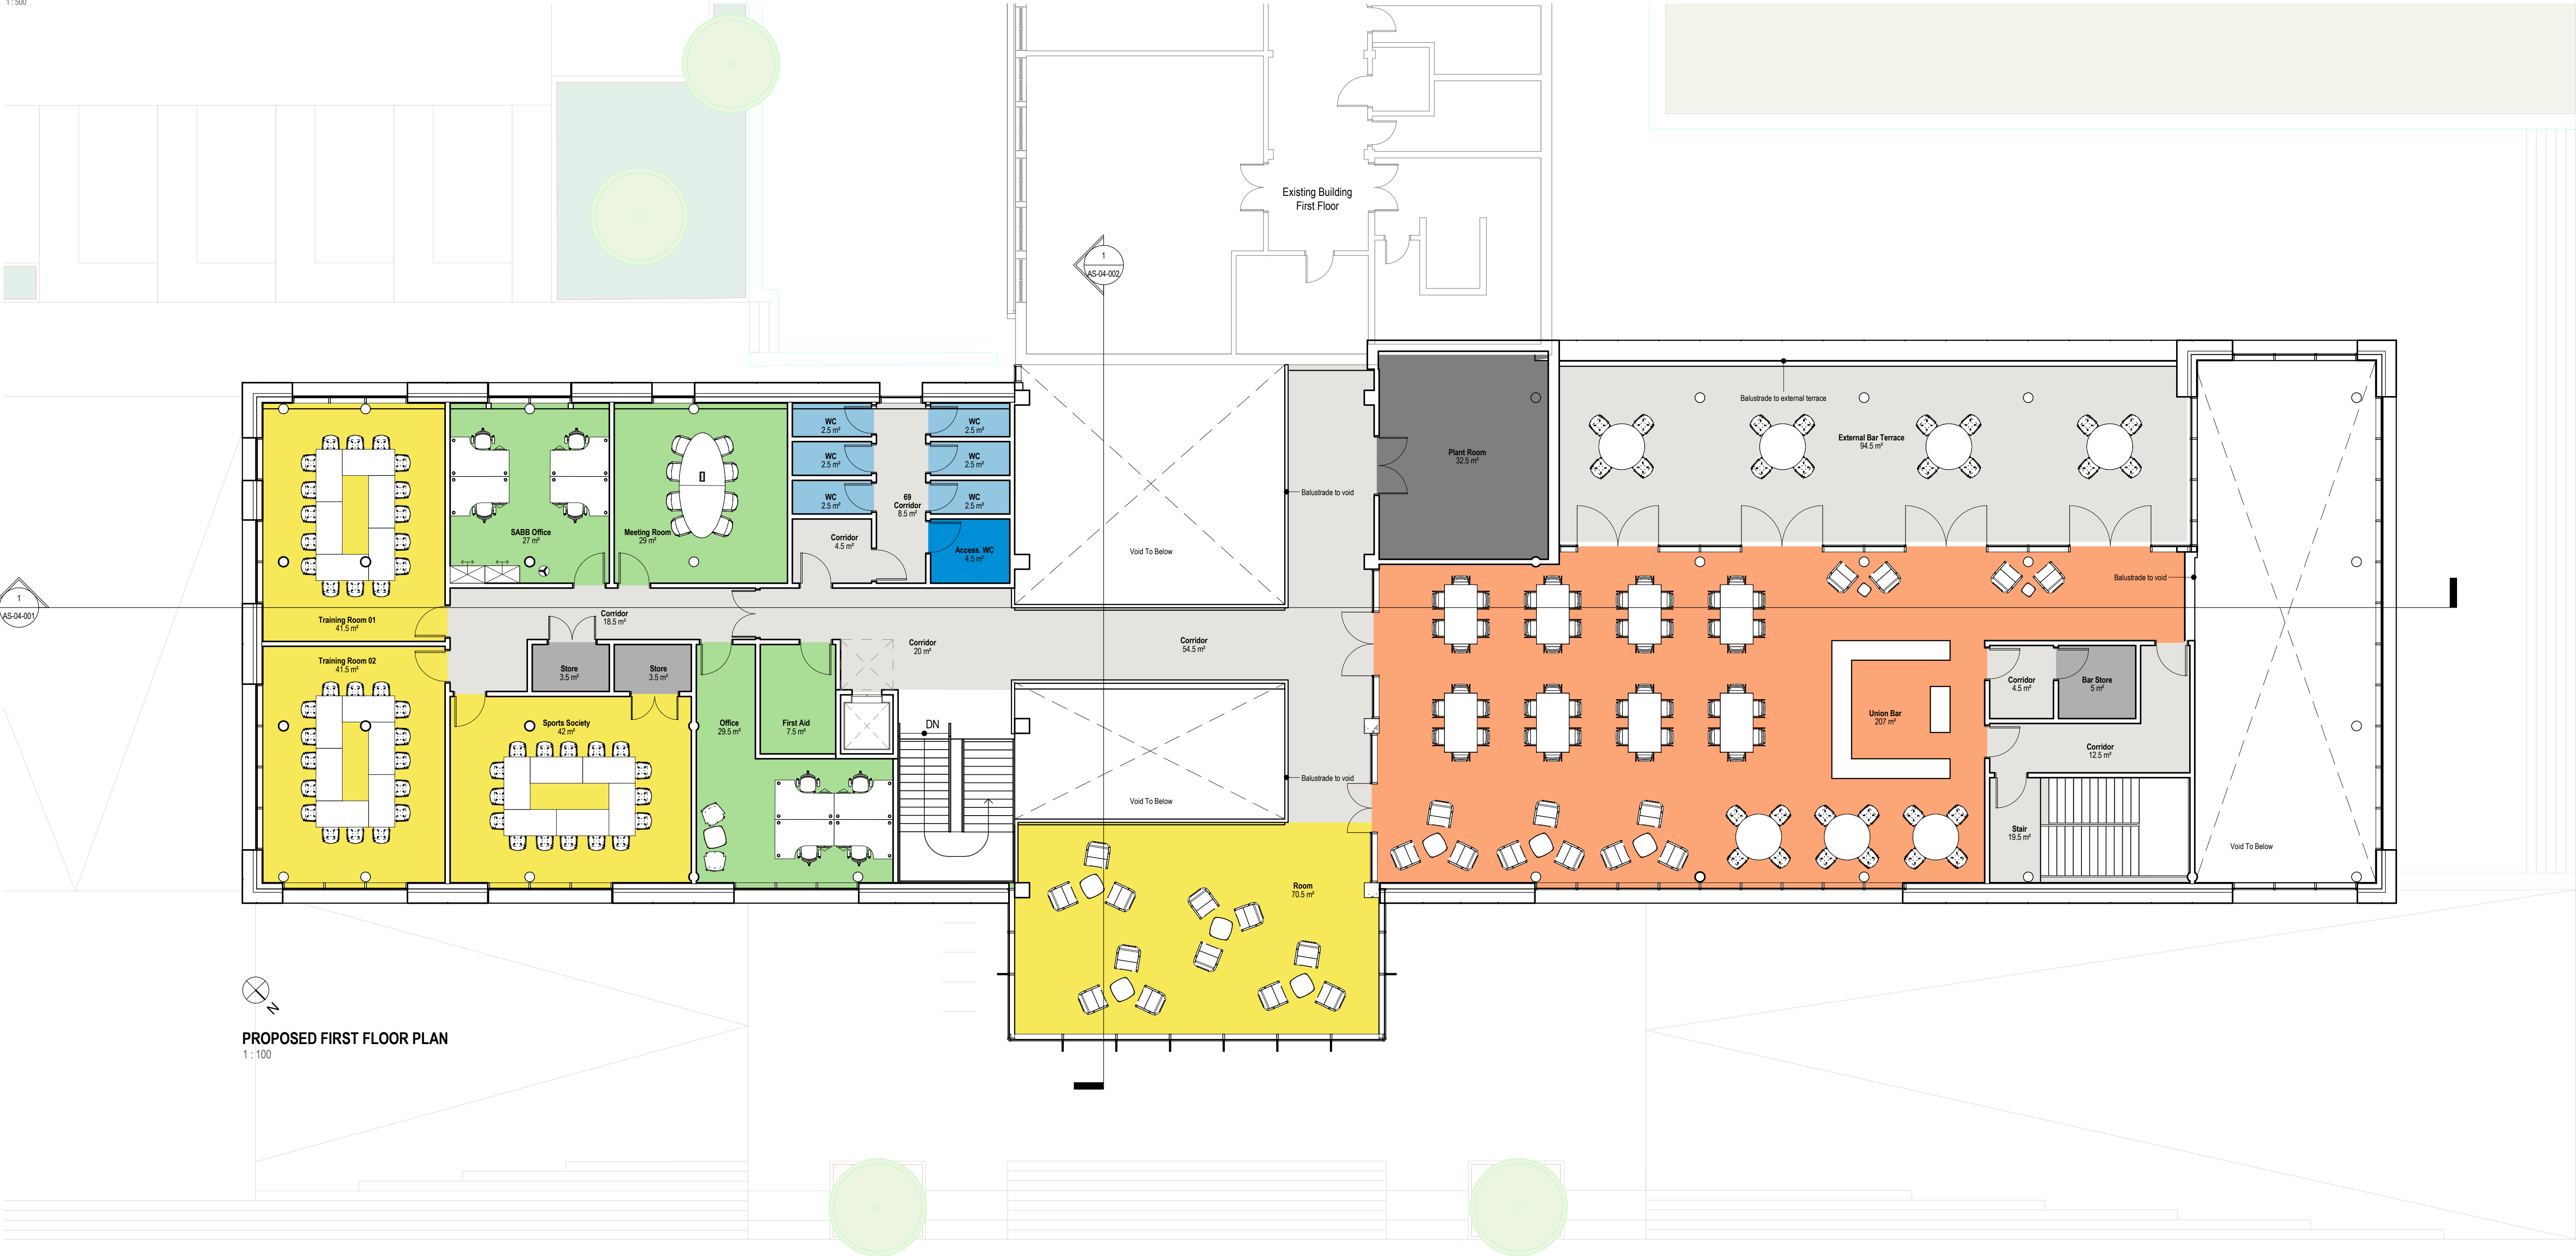

PROPOSED FIRST FLOOR PLAN
1:100

GENERAL NOTES:

DAY Architectural Ltd accepts no responsibility for any costs, losses or claims whatsoever arising from these drawings, specifications and related documents unless there is full compliance with the Client or any unauthorised user of the following:

- All boundaries, dimensions and levels are to be checked on site before construction and any discrepancies reported to the Architect / Designer.
- Partial Service: Any discrepancies with site or other information is to be advised to the Architect / Designer and direction and / or approval is to be sought before the implementation of the detail.
- Block and site plans are reproduced under license from the Ordnance Survey.
- Do not scale this drawing.
- For the purpose of coordination, all relevant parties must check this information prior to implementation and report any discrepancies to the Architect / Designer.

REV	DESCRIPTION	DATE	REV BY	CHKD BY
A	Issued for Planning	18.04.19	MG	

CLIENT
Wrexham Glyndwr University

PROJECT
Campus 2025 - Learning Gateway Building

DRAWING
PROPOSED FIRST FLOOR PLAN

SCALE
As indicated

DATE
10.04.19

DAY DRAWING No.
AL-04-002

DRAWING STATUS

PAPER SIZE
A1

DRAWN BY
MG

REVISION
A

PROJECT No.
841-19

PLANNING

Information contained on this drawing is the sole copyright of DAY Architectural Ltd. and is not to be reproduced without their permission.

DAY

DAY Architectural Ltd.
Studio 1, Lancaster Buildings
77 Deansgate, Manchester, M3
2BW

T: 0161 834 9703
W: www.day-architectural.com