




EXISTING GROUND FLOOR PLAN | SCALE 1:100


STATUS

PLANNING

REVISION	DRAWN	CHECKED	DATE
© Copyright SHACKARCHITECTURE all rights reserved. Do Not scale this drawing. ALL dimensions are in millimetres unless stated otherwise. ALL dimensions must be checked on site prior to construction and any discrepancies reported to the architect.			

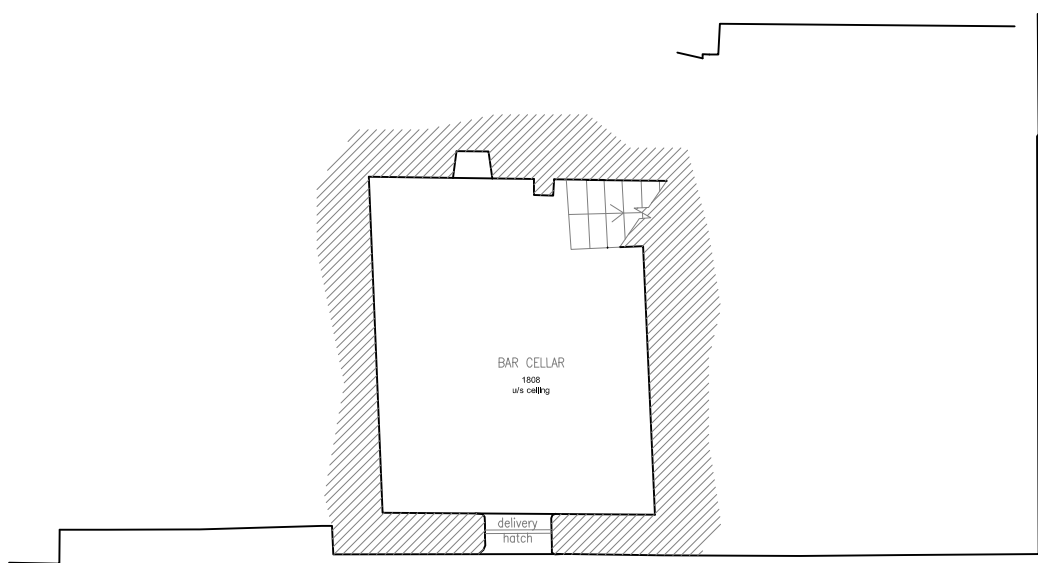

BASEMENT BELOW BAR AREA | SCALE 1:100

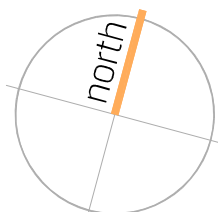

SHACKARCHITECTURE


A Unit 5, The Curve, 139 Telegraph Road, Heswall, Wirral, CH60 7SE
T +44(0)161 342 6616 E info@shackarchitecture.com W www.shackarchitecture.com

Client PRICE AND CHANTLER LTD


Project THE BOAT, ERBSTOCK

Title EXISTING GROUND FLOOR AND BASEMENT PLANS


Scale 1:100@A1 Project No. SHACK389 Dwg. No. B101 Rev

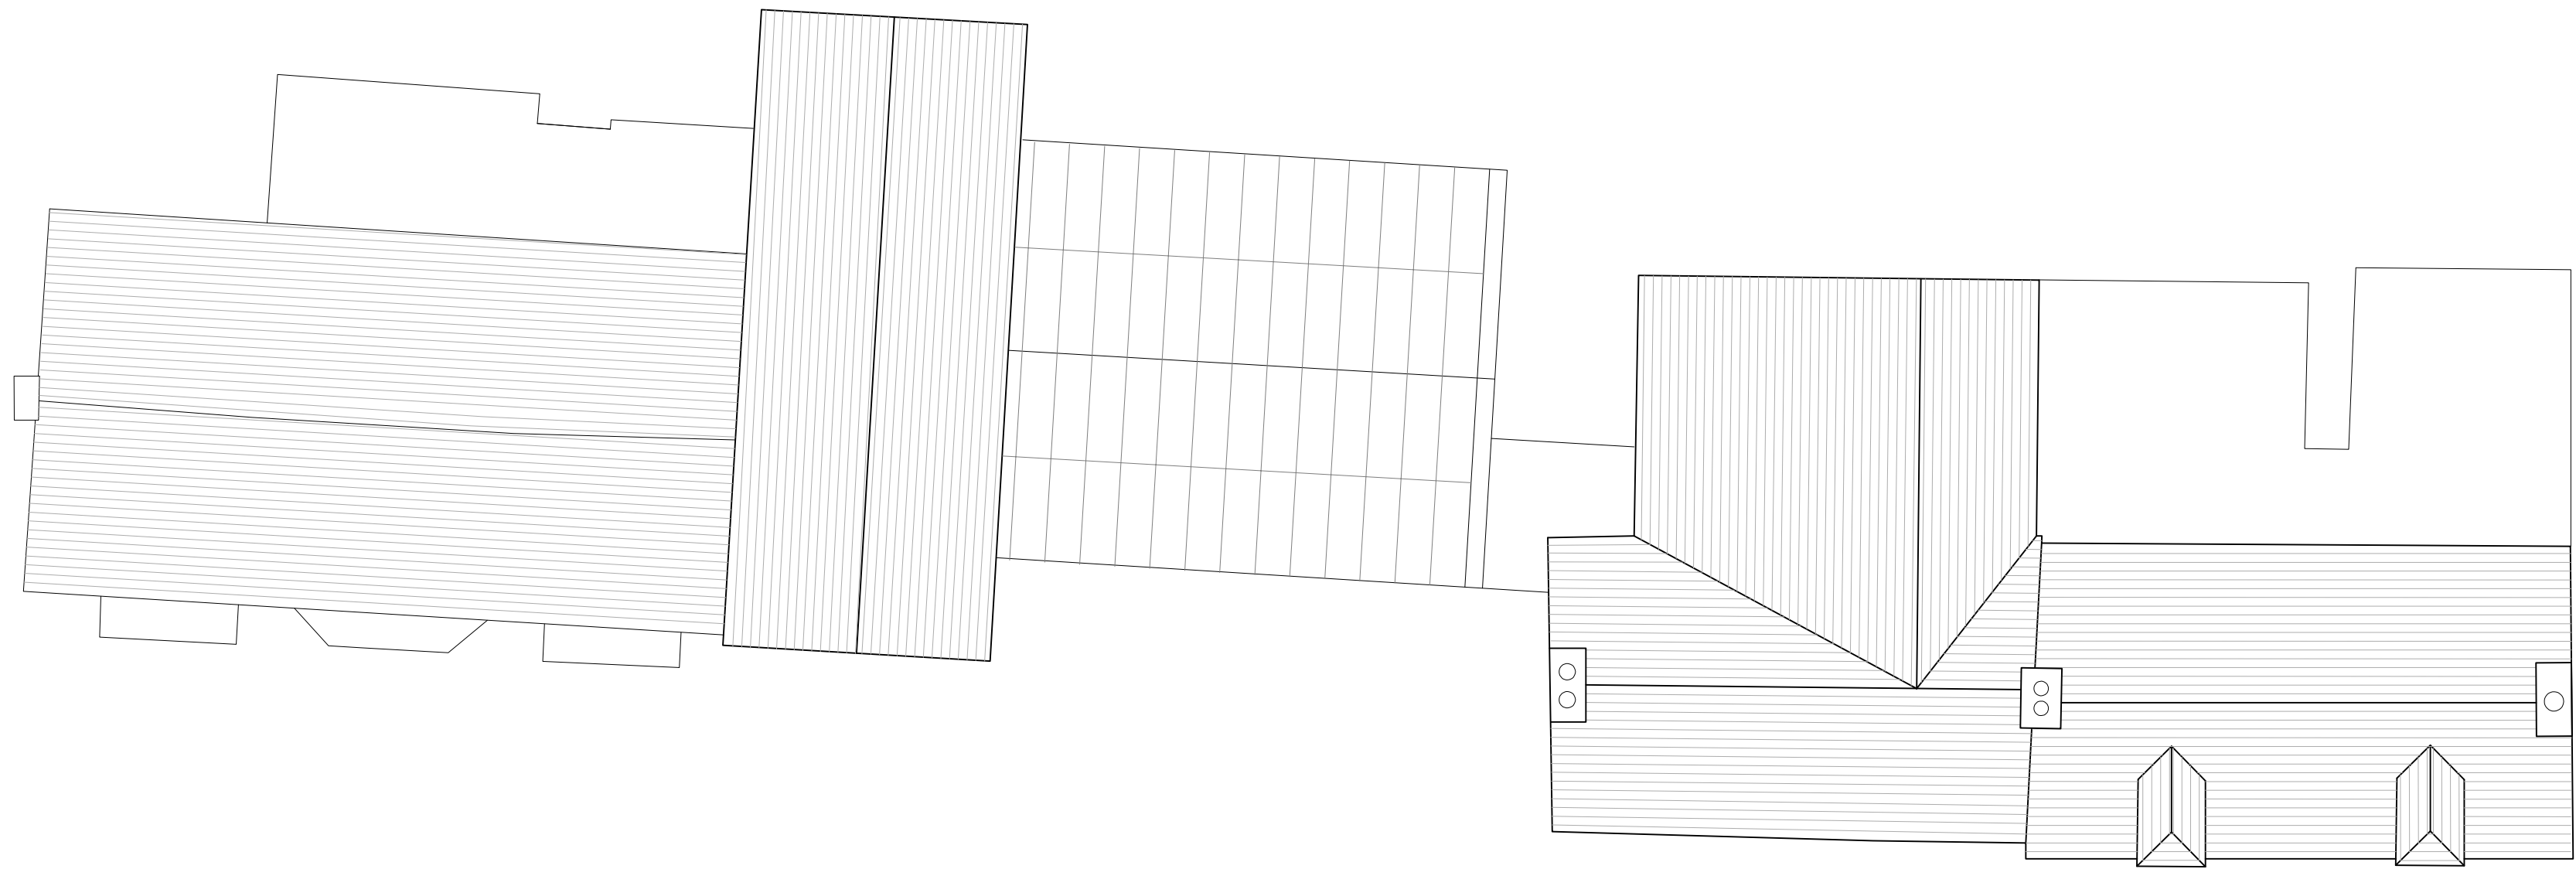

EXISTING ROOF PLAN | SCALE 1:100

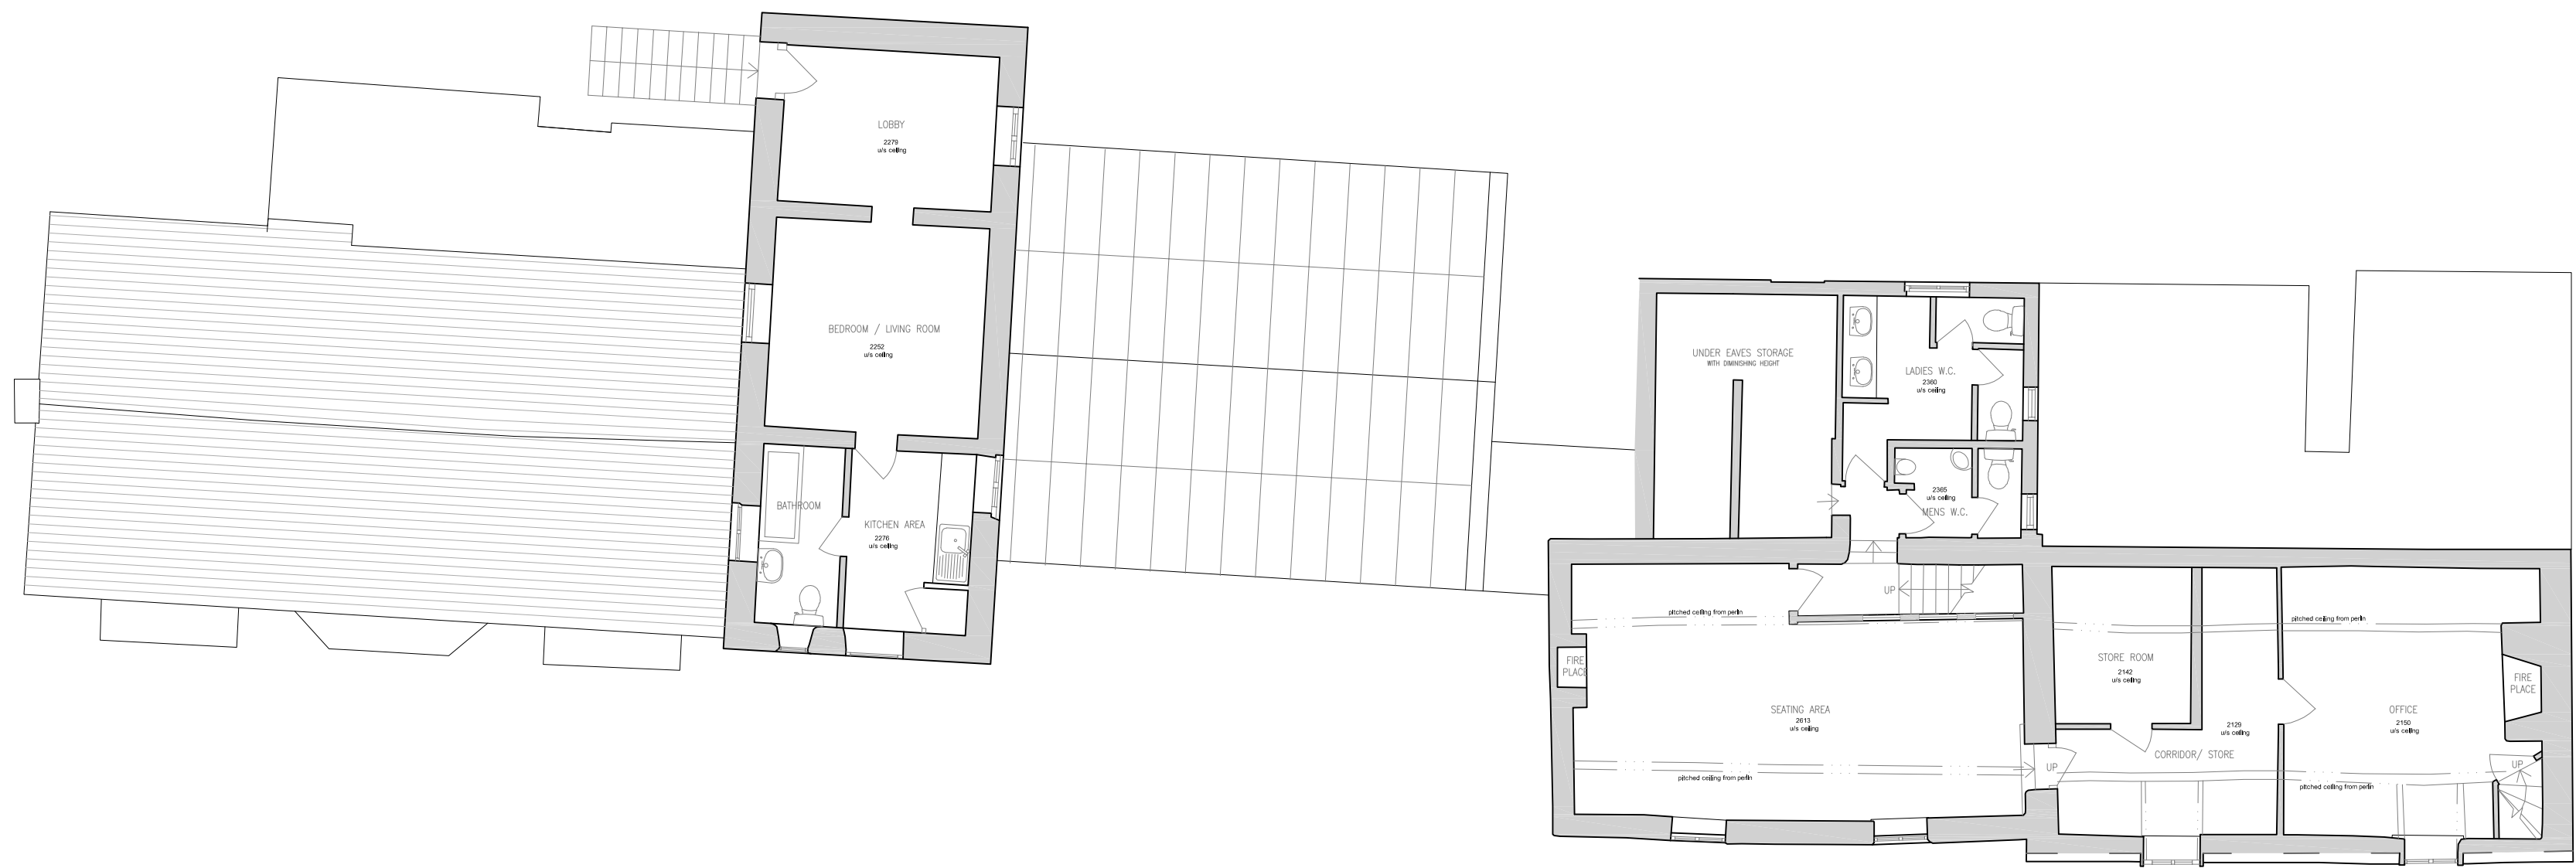

EXISTING FIRST FLOOR PLAN | SCALE 1:100

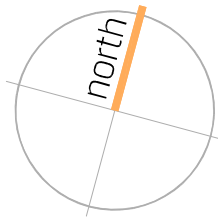

STATUS	PLANNING			
REVISION		DRAWN	CHECKED	DATE
© Copyright SHACKARCHITECTURE all rights reserved. Do Not scale this drawing. ALL dimensions are in millimetres unless stated otherwise. ALL dimensions must be checked on site prior to construction and any discrepancies reported to the architect.				

SHACKARCHITECTURE


A Unit 5, The Curve, 139 Telegraph Road, Heswall, Wirral, CH60 7SE
T +44(0)161 342 6616 E info@shackarchitecture.com W www.shackarchitecture.com

Client PRICE AND CHANTLER LTD

Project THE BOAT, ERBISTOCK

Title EXISTING FIRST FLOOR AND ROOF PLANS

Scale 1:100@A1 Project No. SHACK389 Dwg. No. B102 Rev

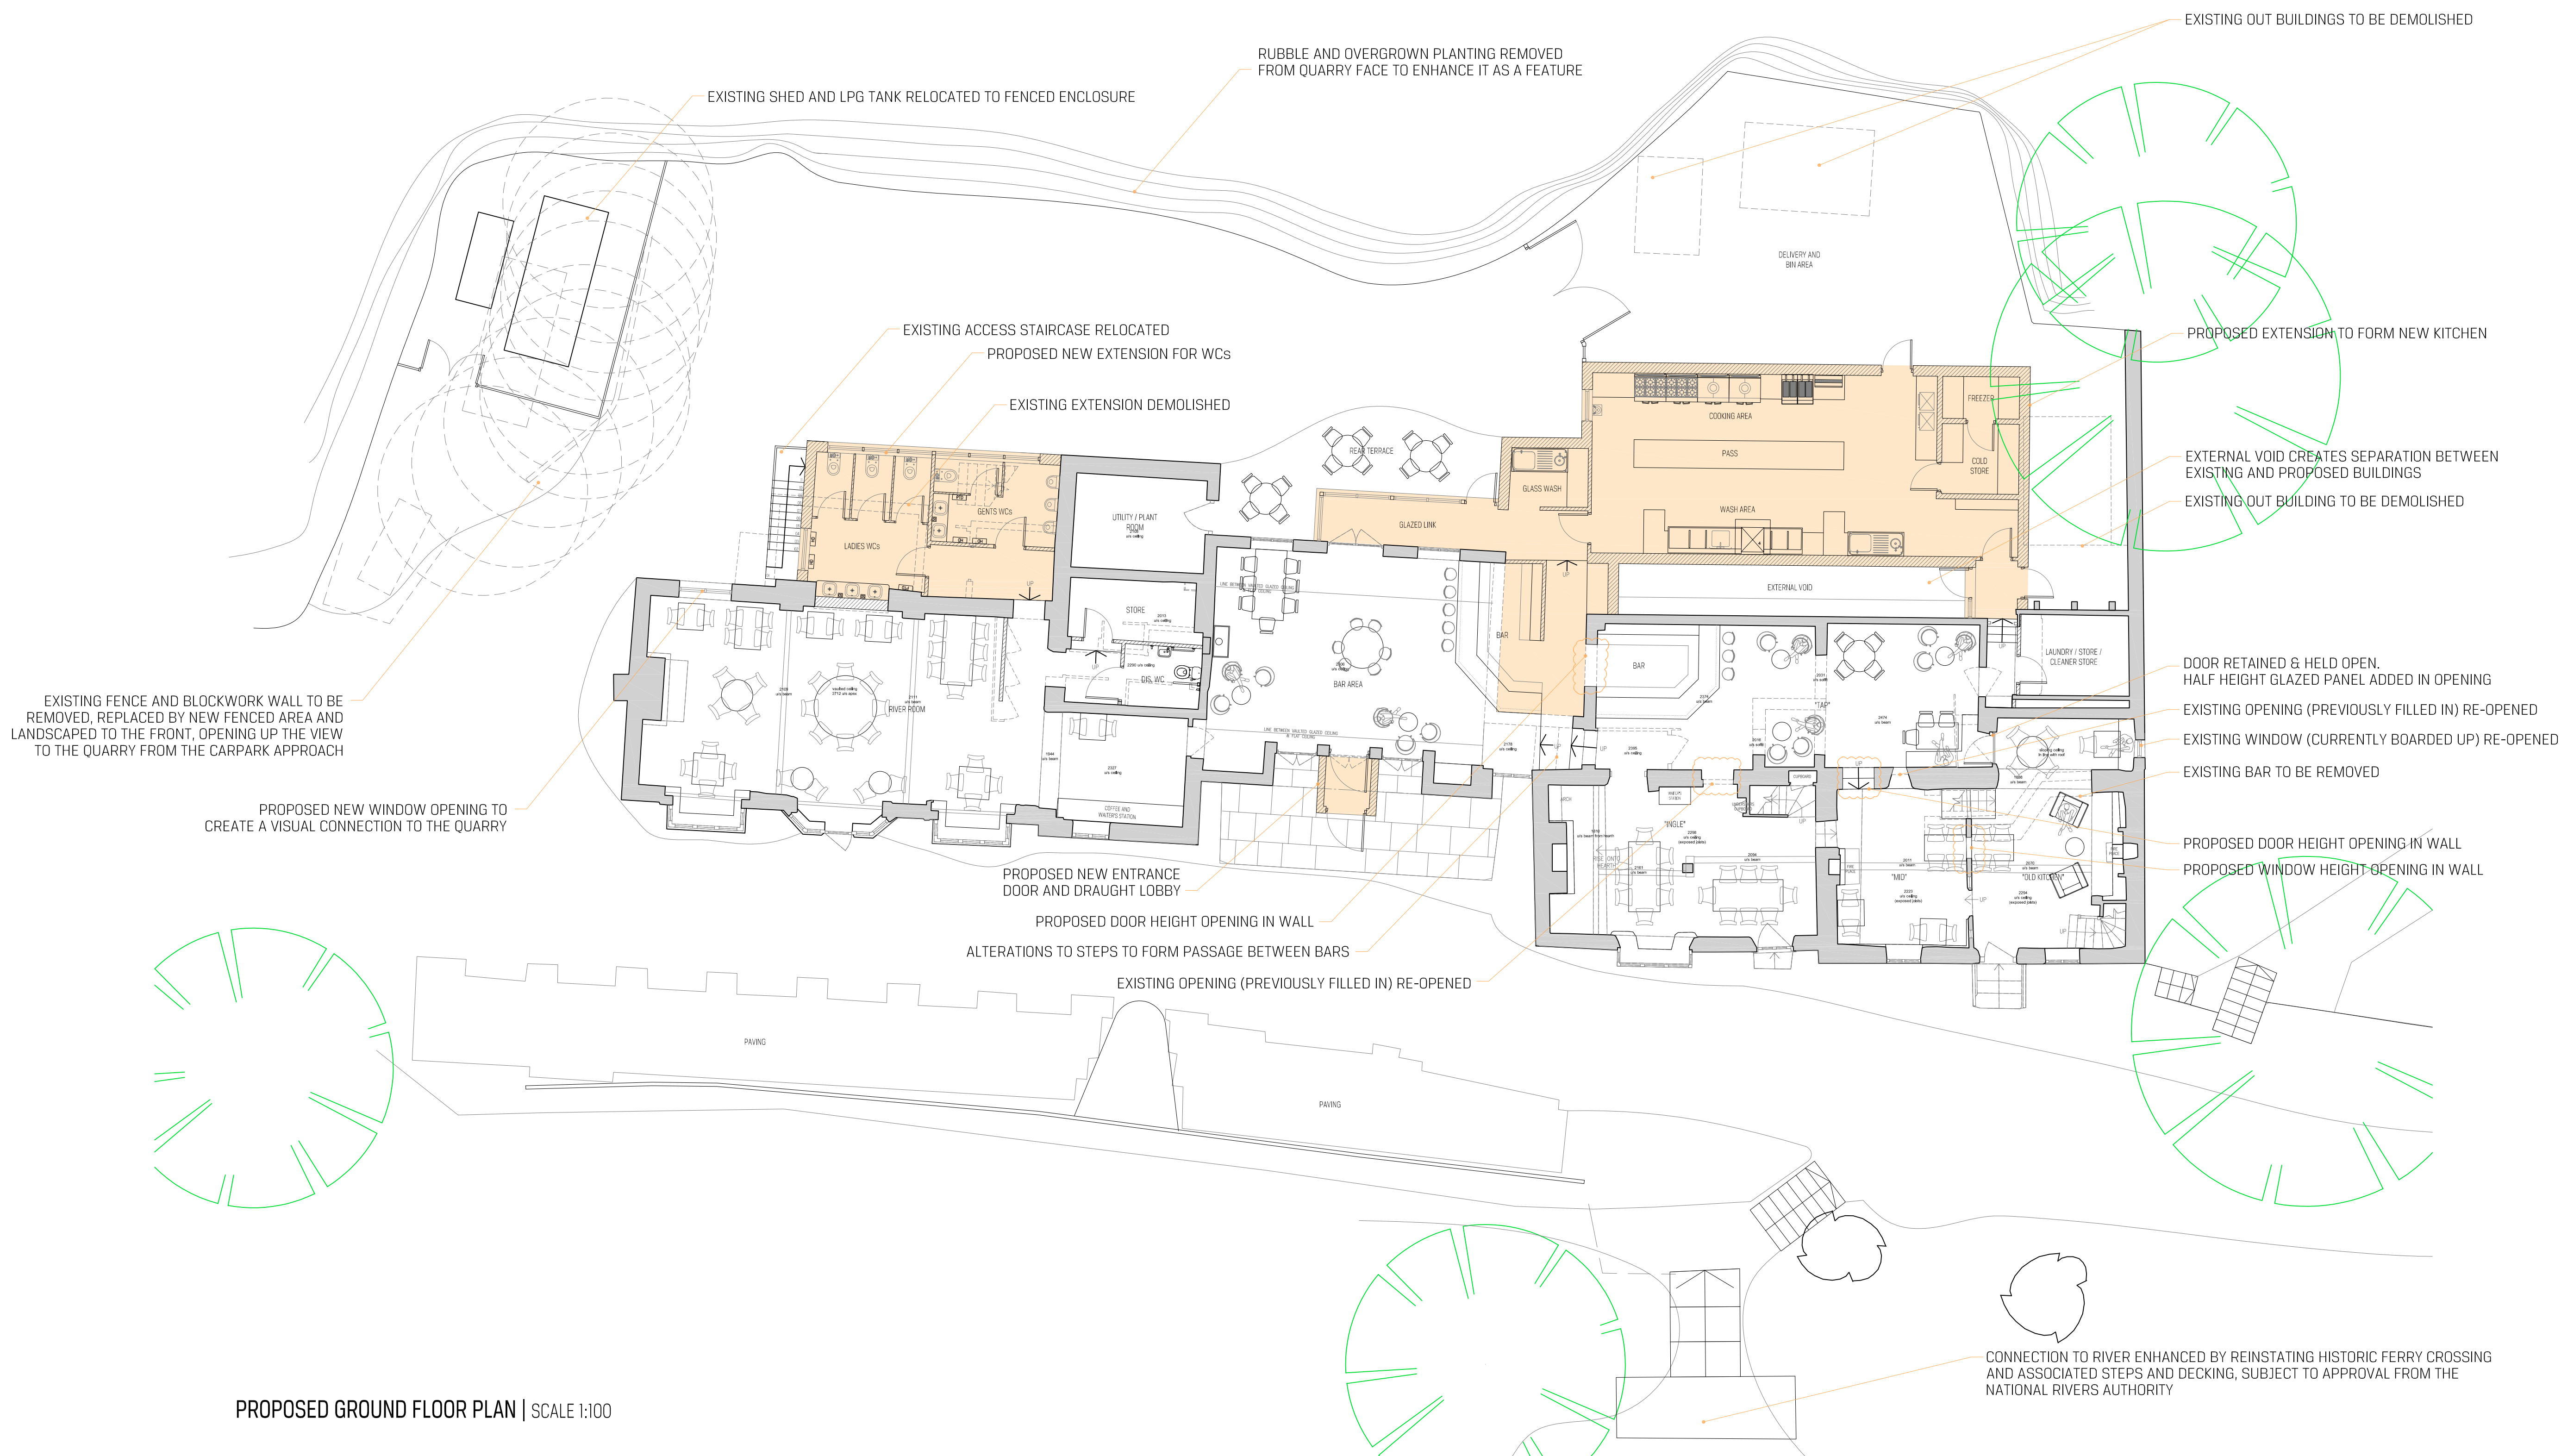

PROPOSED GROUND FLOOR PLAN | SCALE 1:100

STATUS

PLANNING

REVISION	DRAWN	CHECKED	DATE
© Copyright SHACKARCHITECTURE all rights reserved. Do Not scale this drawing. ALL dimensions are in millimetres unless stated otherwise. ALL dimensions must be checked on site prior to construction and any discrepancies reported to the architect.			


KEY:

EXISTING WALLS

PROPOSED WALLS

FLOOR AREA OF PROPOSED EXTENSIONS

DEMOLITION

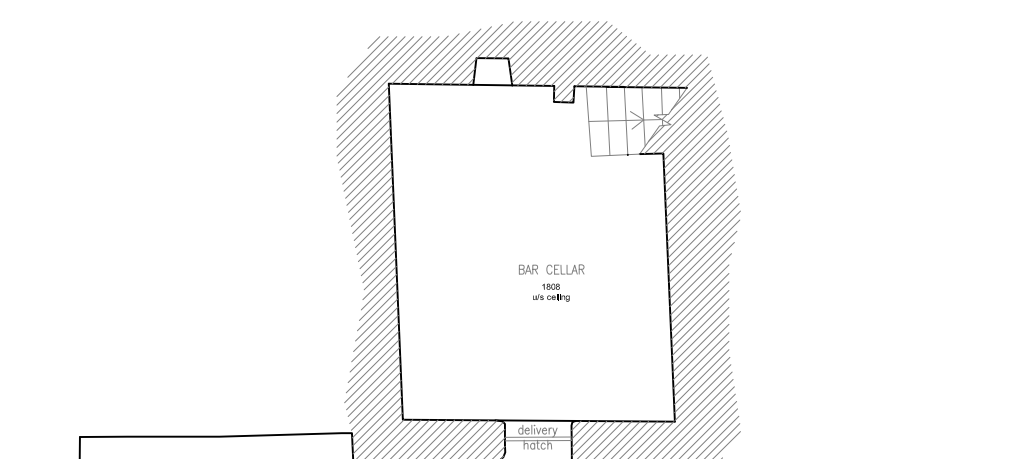

BASEMENT BELOW BAR AREA | SCALE 1:100

SHACKARCHITECTURE


A Unit 5, The Curve, 139 Telegraph Road, Heswall, Wirral, CH60 7SE
T +44(0)161 342 6616 E info@shackarchitecture.com W www.shackarchitecture.com

Client PRICE AND CHANTLER LTD


Project THE BOAT, ERBISTOCK

Title PROPOSED GROUND FLOOR AND BASEMENT PLANS

Scale VARIES@A1 Project No. SHACK389 Dwg. No. 8201 Rev

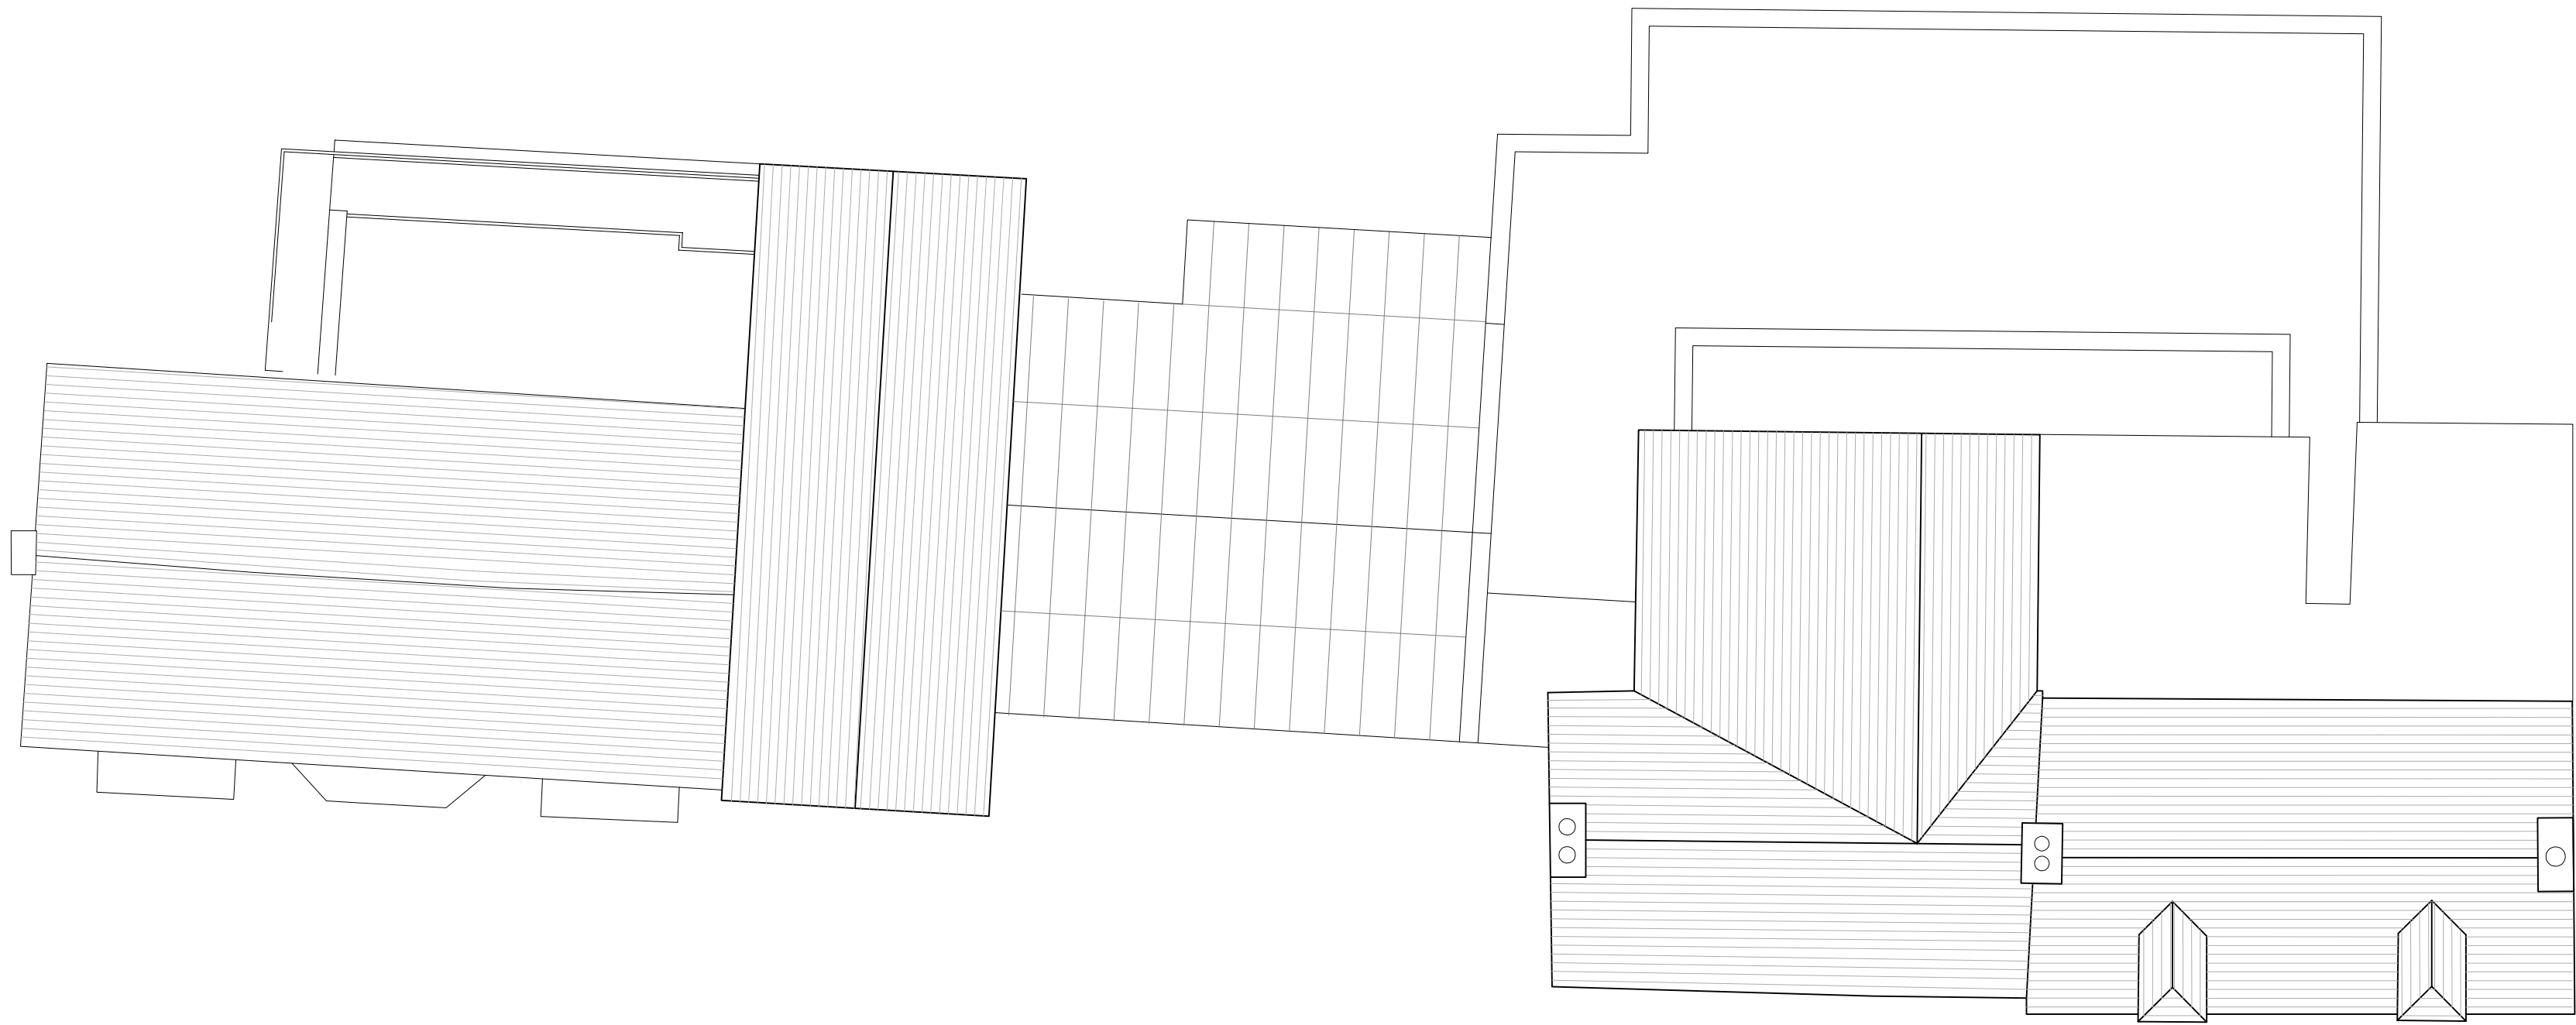

PROPOSED ROOF PLAN | SCALE 1:100

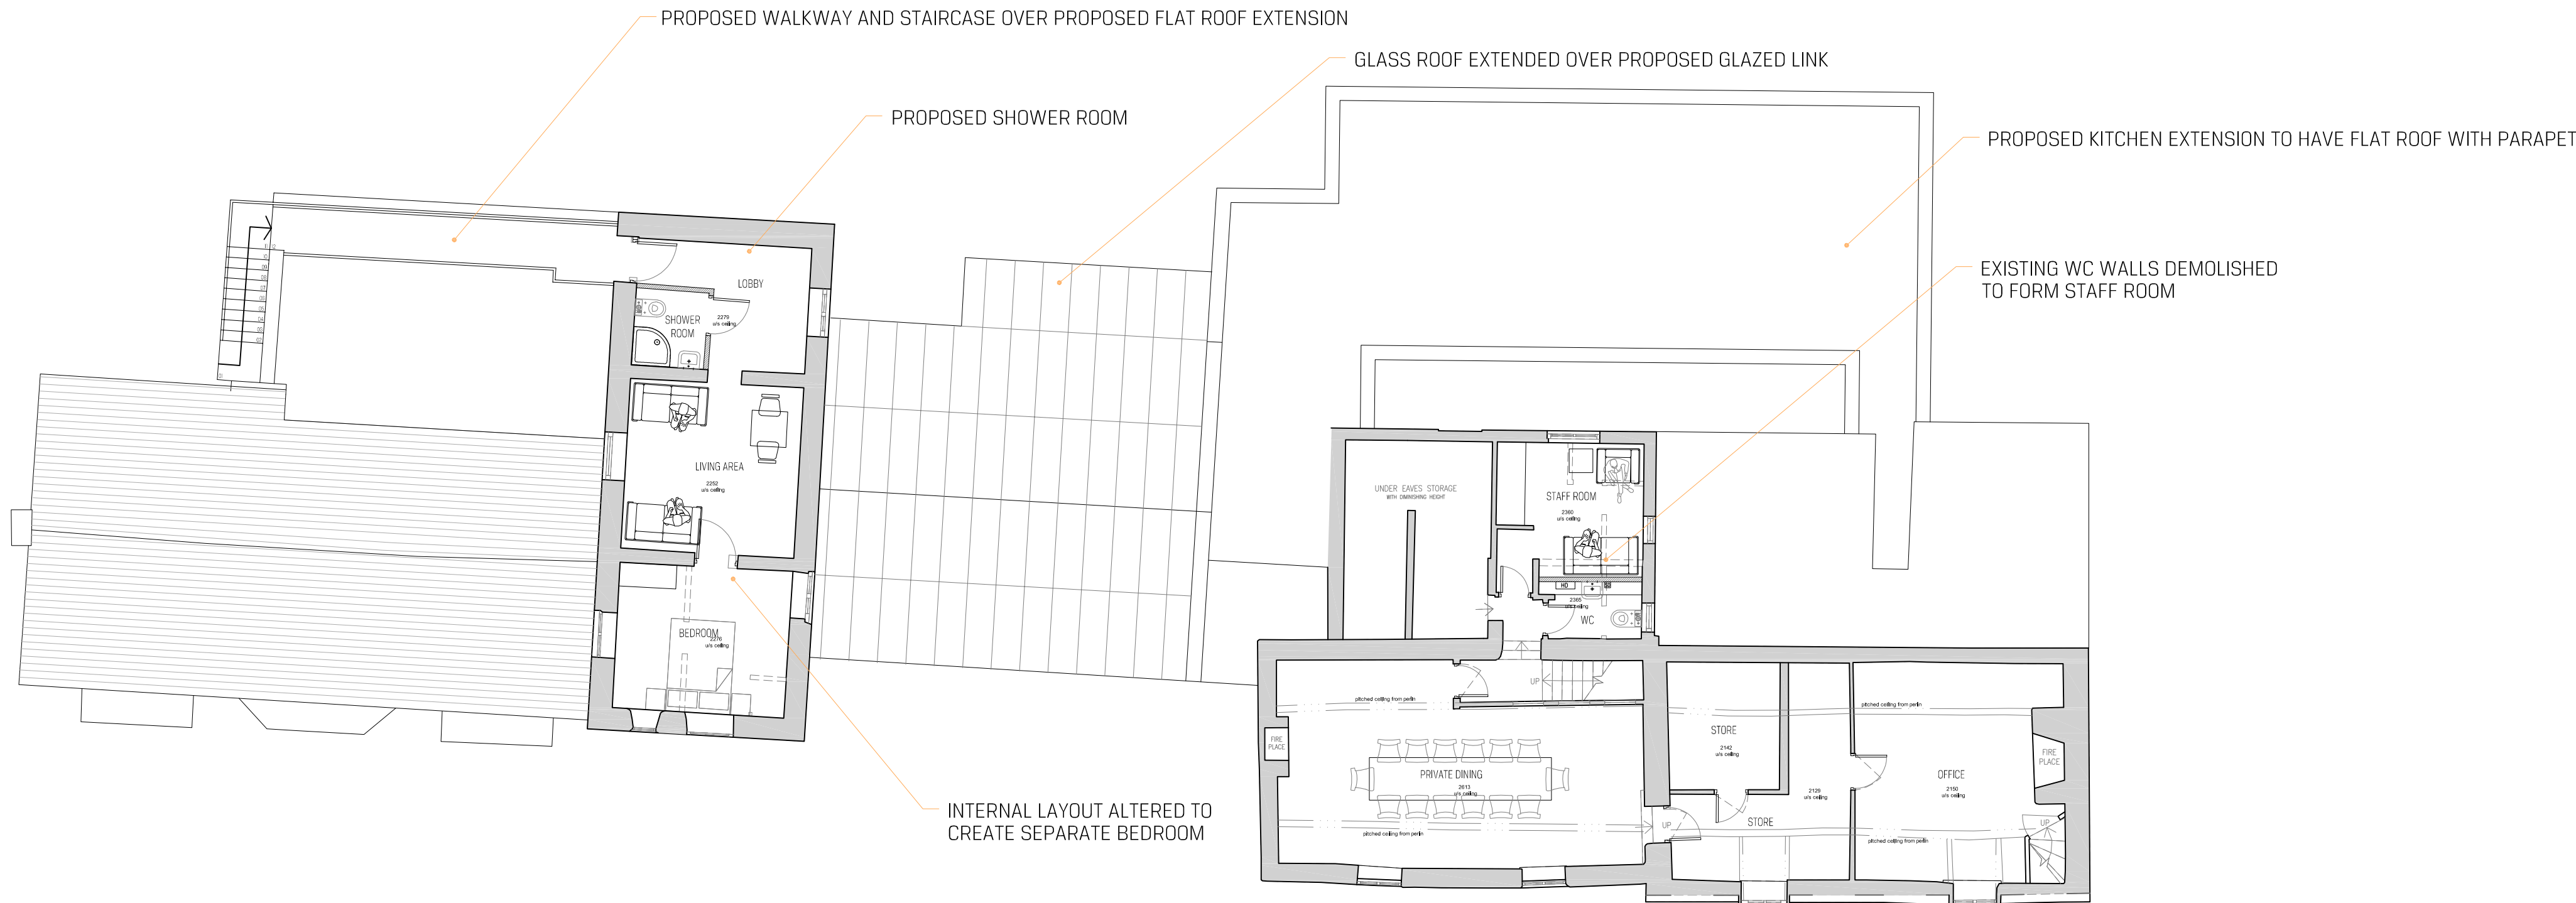


PROPOSED FIRST FLOOR PLAN | SCALE 1:100

STATUS

PLANNING

REVISION	DRAWN	CHECKED	DATE
© Copyright SHACKARCHITECTURE all rights reserved. Do Not scale this drawing. ALL dimensions are in millimetres unless stated otherwise. ALL dimensions must be checked on site prior to construction and any discrepancies reported to the architect.			

- KEY:
- EXISTING WALLS
 - PROPOSED WALLS
 - FLOOR AREA OF PROPOSED EXTENSIONS
 - DEMOLITION

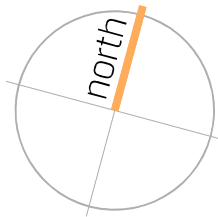

SHACKARCHITECTURE

01

A Unit 5, The Curve, 139 Telegraph Road, Heswall, Wirral, CH60 7SE
T +44(0)161 342 6616 E info@shackarchitecture.com W www.shackarchitecture.com

Client

PRICE AND CHANTLER LTD

Project

THE BOAT, ERBISTOCK

Title

PROPOSED FIRST FLOOR AND ROOF PLANS

Scale

VARIES@A1


Project No.

SHACK389


Dwg. No.

8202

Rev

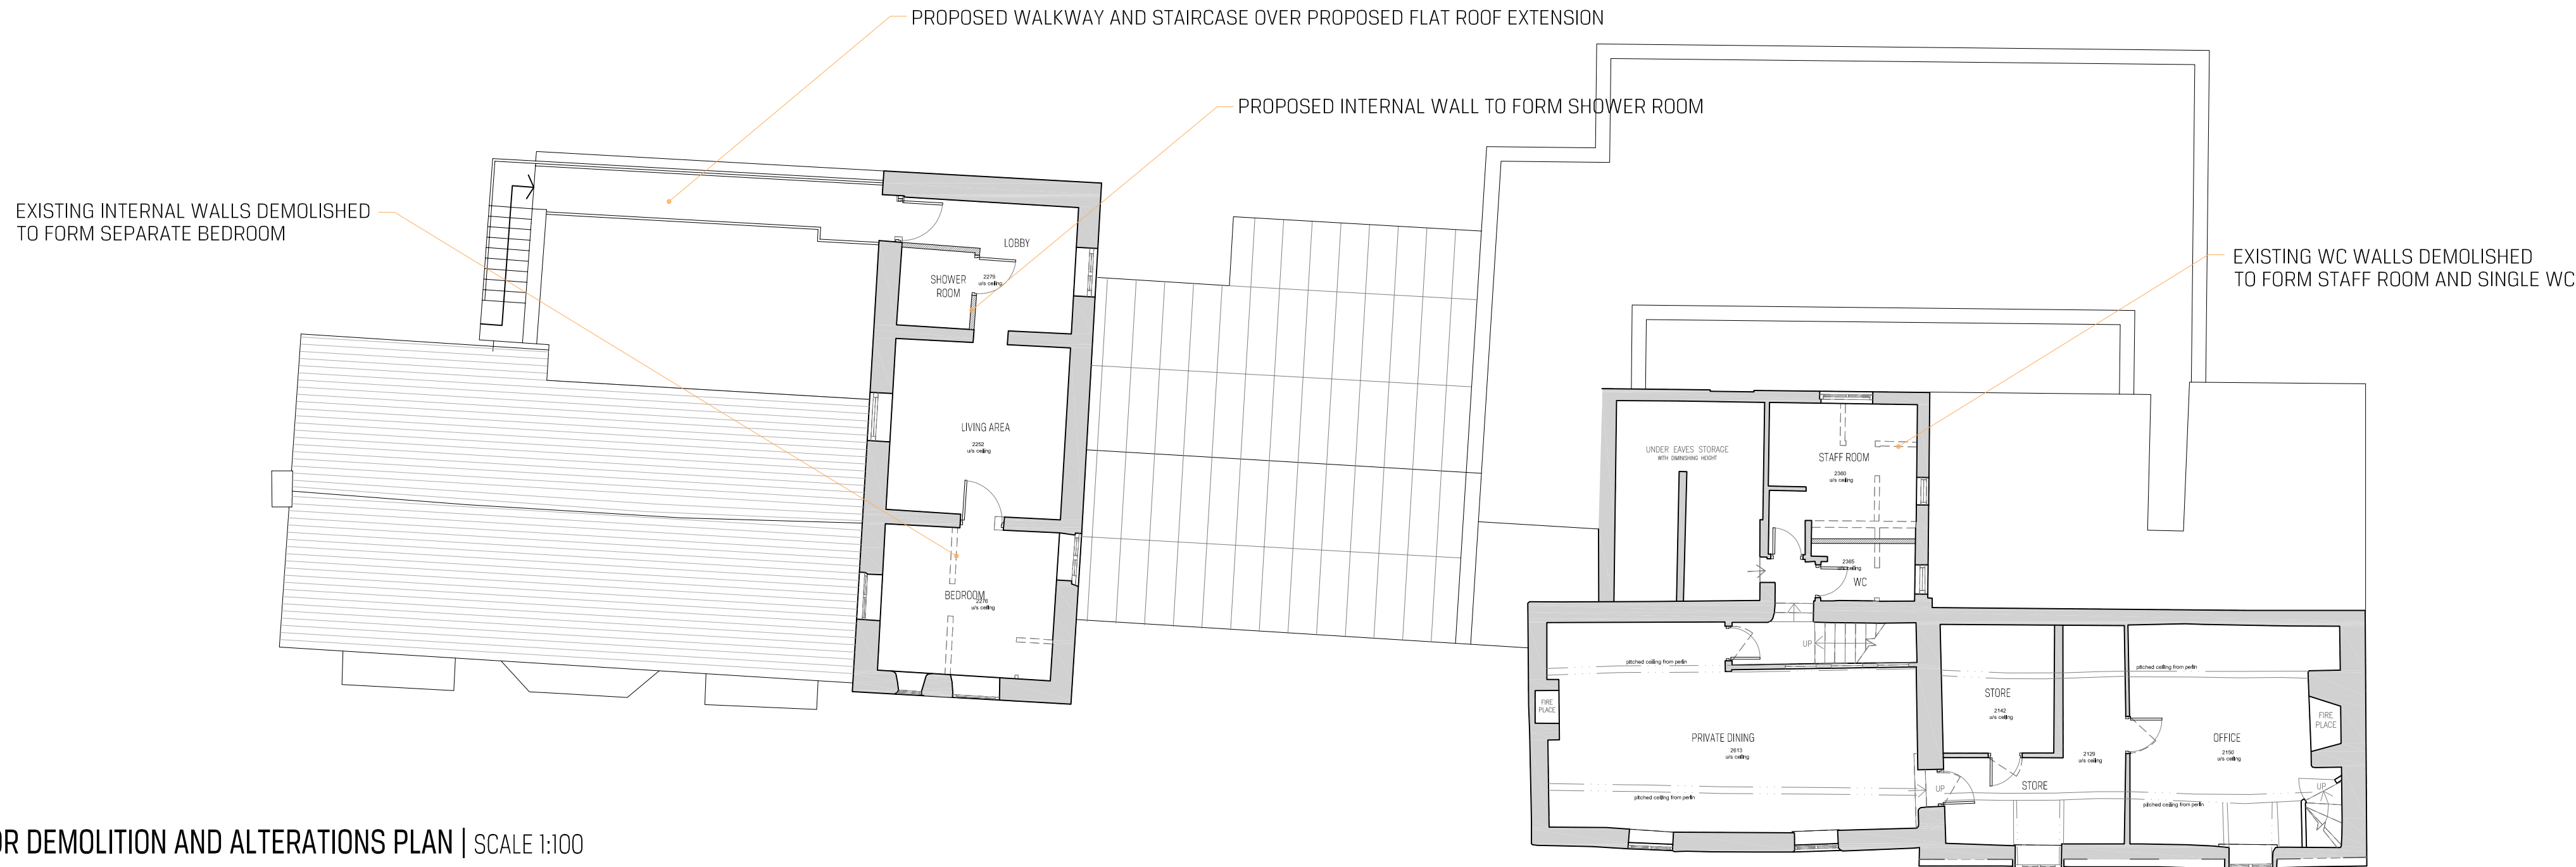

PROPOSED FIRST FLOOR DEMOLITION AND ALTERATIONS PLAN | SCALE 1:100

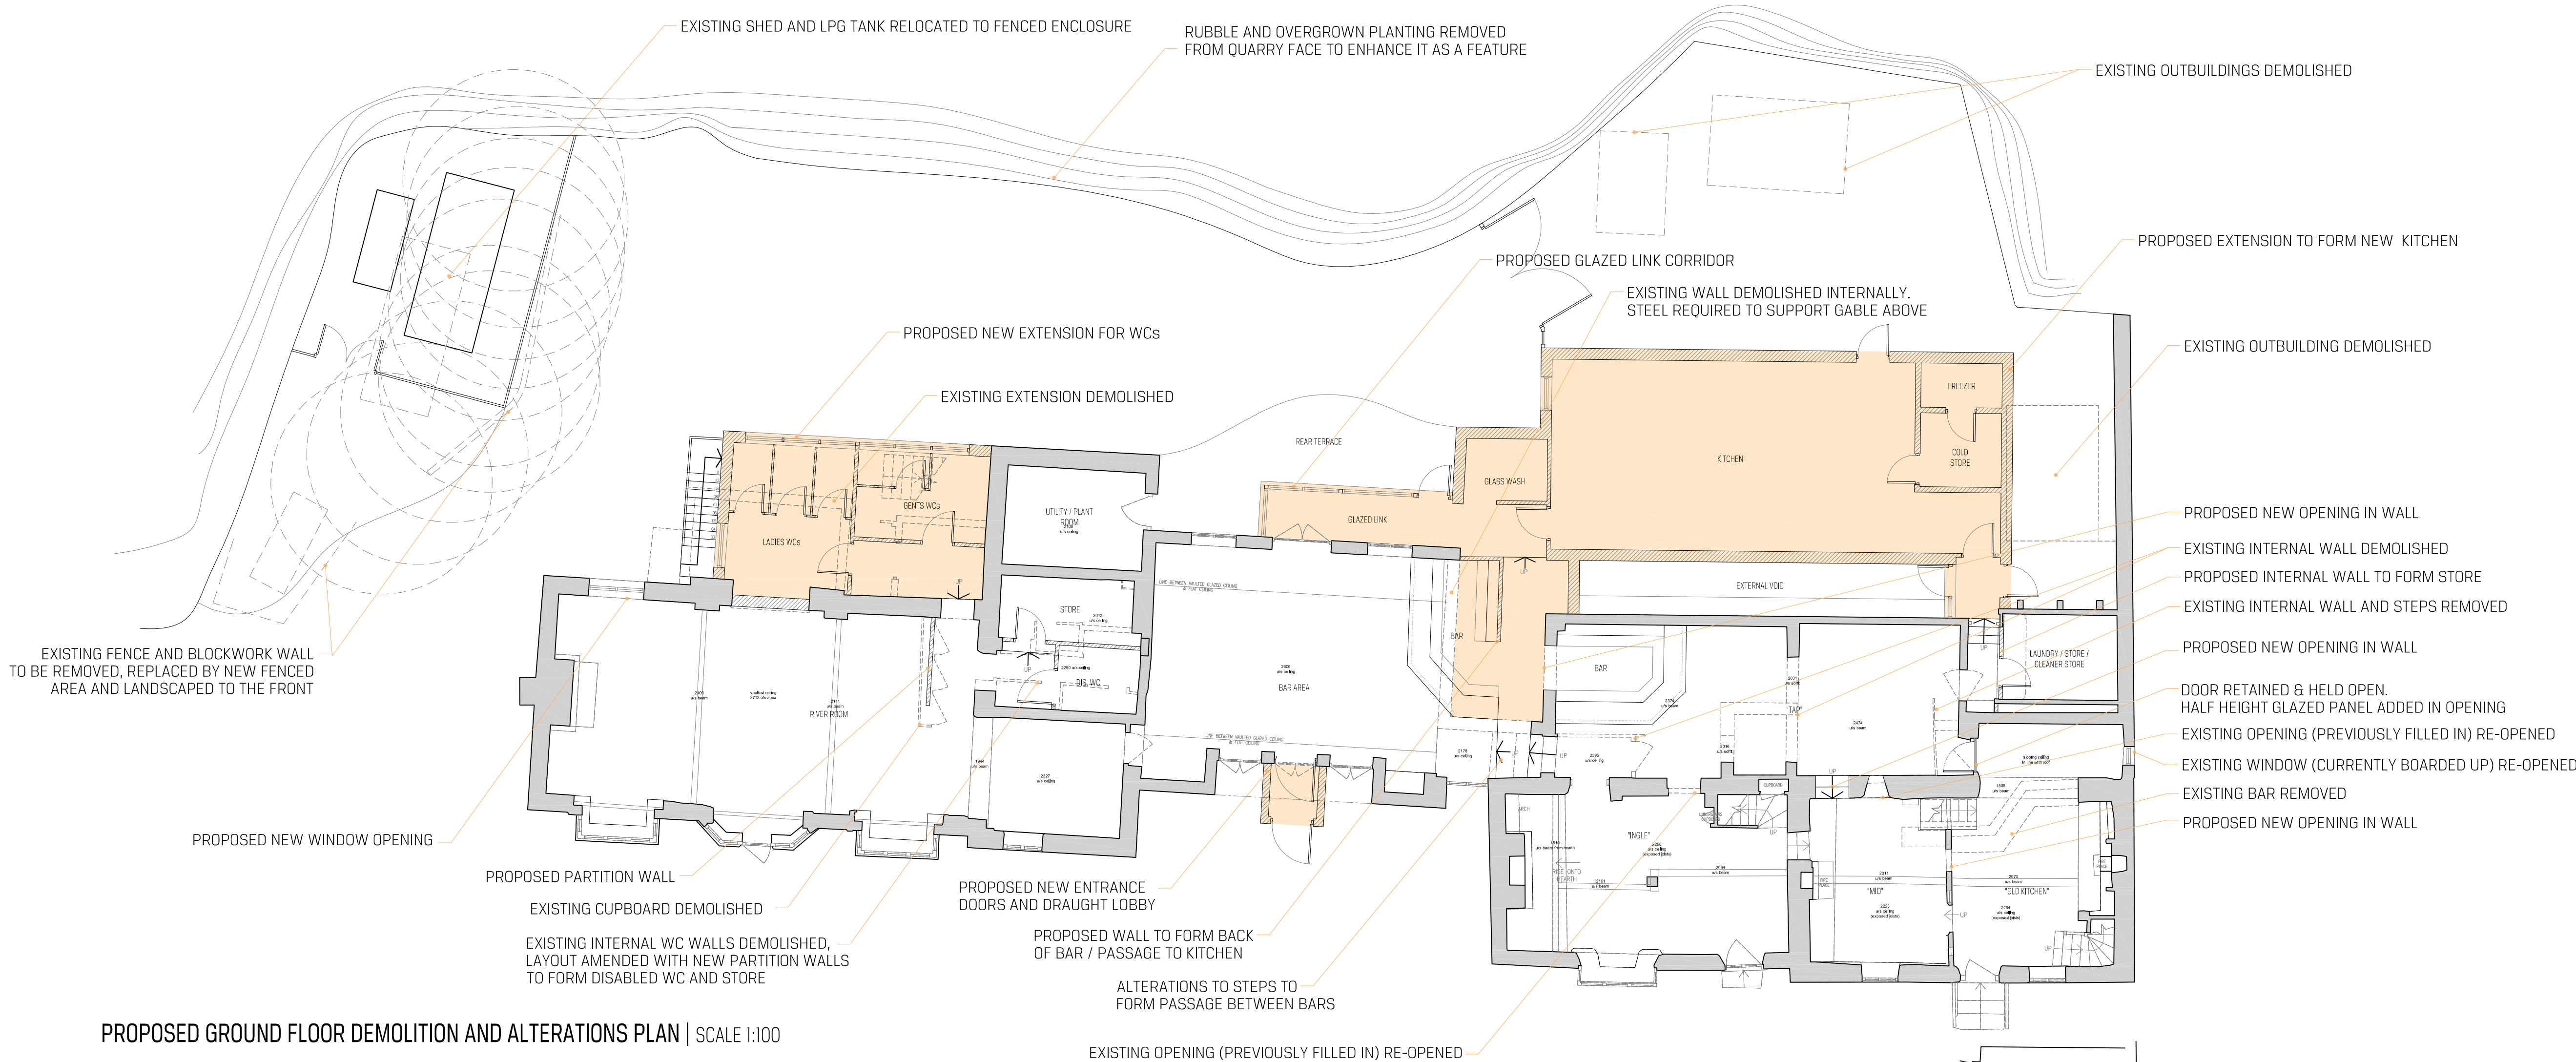


PROPOSED GROUND FLOOR DEMOLITION AND ALTERATIONS PLAN | SCALE 1:100

STATUS

PLANNING

REVISION	DRAWN	CHECKED	DATE
© Copyright SHACKARCHITECTURE all rights reserved. Do Not scale this drawing. ALL dimensions are in millimetres unless stated otherwise. ALL dimensions must be checked on site prior to construction and any discrepancies reported to the architect.			

- KEY:
- EXISTING WALLS
 - PROPOSED WALLS
 - FLOOR AREA OF PROPOSED EXTENSIONS
 - DEMOLITION

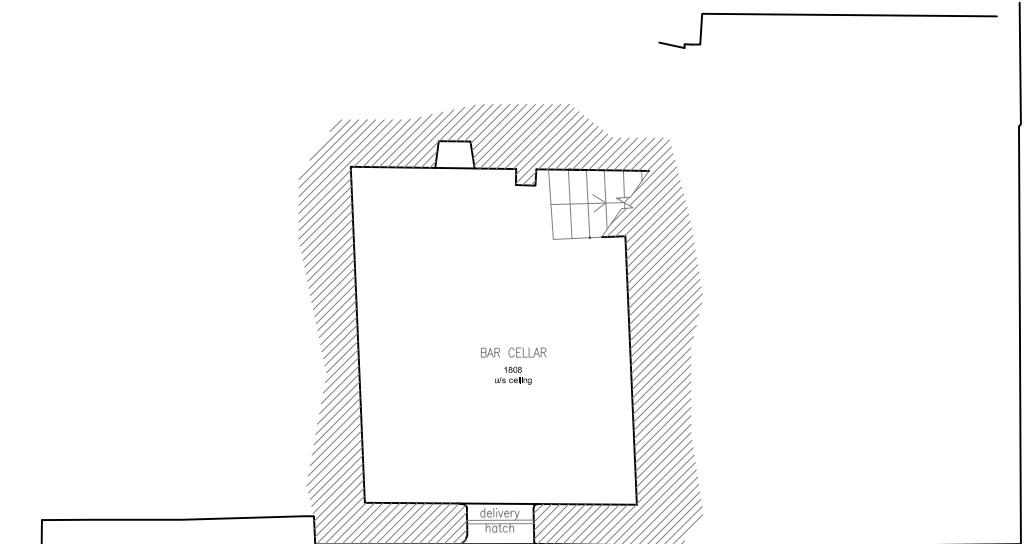

BASEMENT BELOW BAR AREA | SCALE 1:100

SHACKARCHITECTURE

101

A Unit 5, The Curve, 139 Telegraph Road, Heswall, Wirral, CH60 7SE
T +44(0)161 342 6616 E info@shackarchitecture.com W www.shackarchitecture.com

Client PRICE AND CHANTLER LTD
Project THE BOAT, ERBISTOCK
Title DEMOLITION AND ALTERATIONS PLANS

Scale VARIES@A1 Project No. SHACK389 Dwg. No. 8203 Rev